



All dimensions in millimetres unless stated otherwise

Do not scale


If in doubt ask

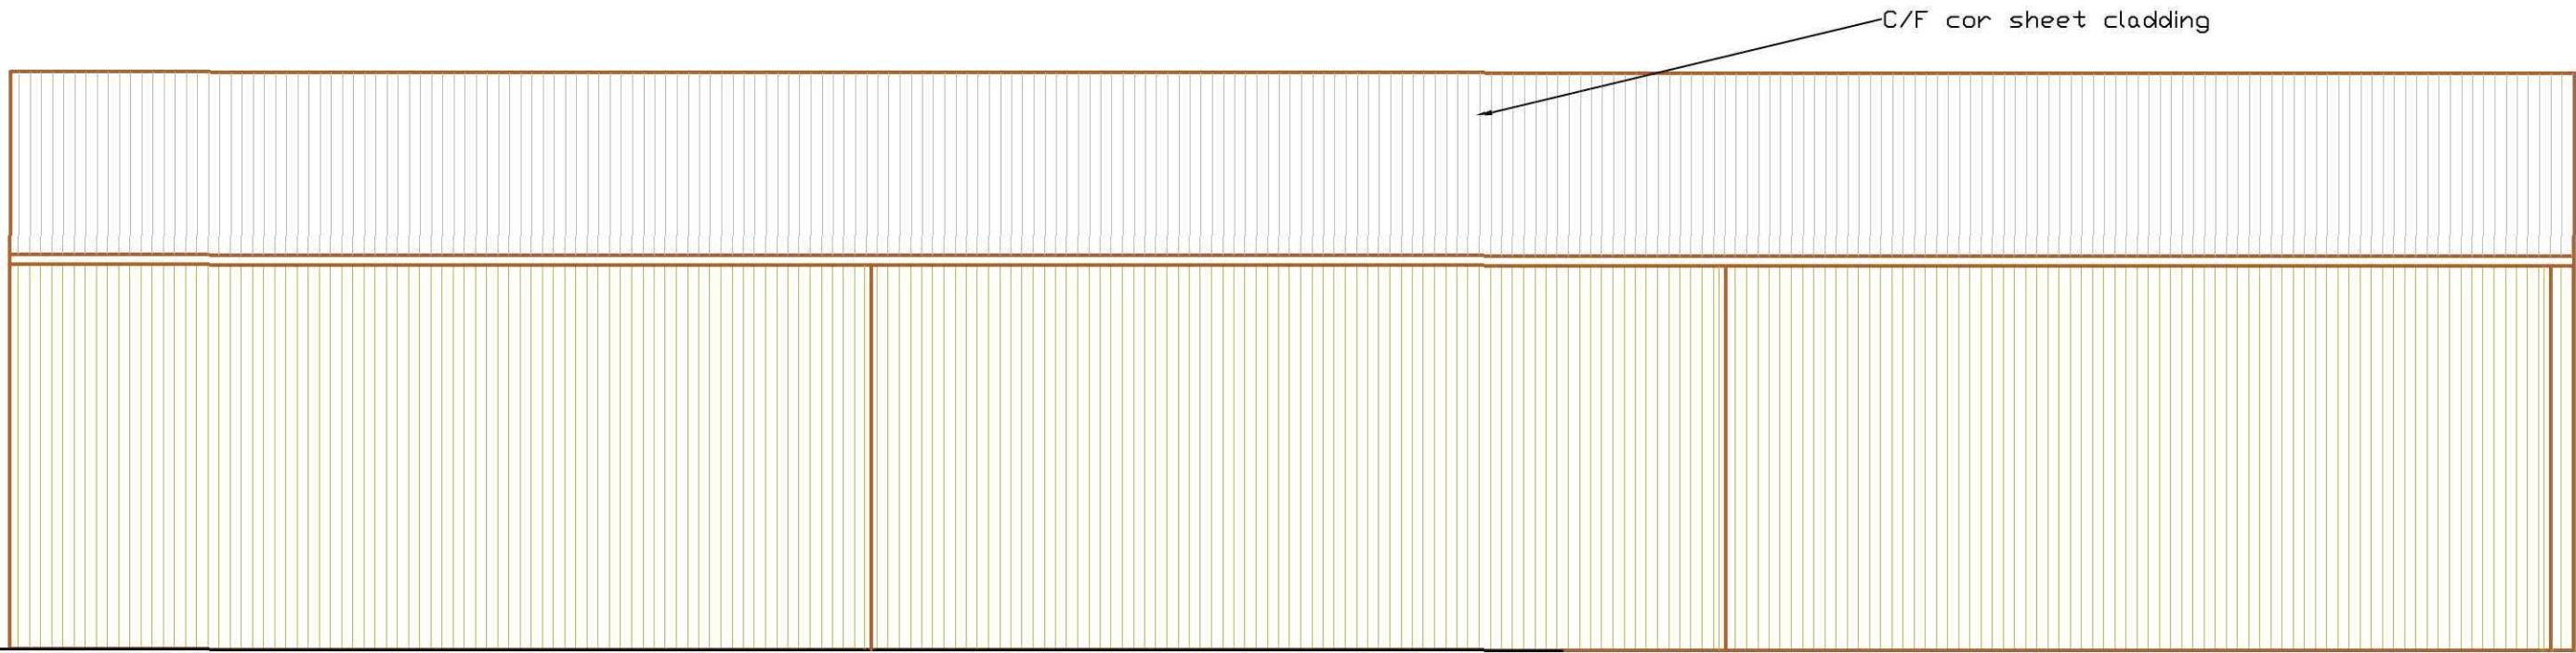


Side Elevation

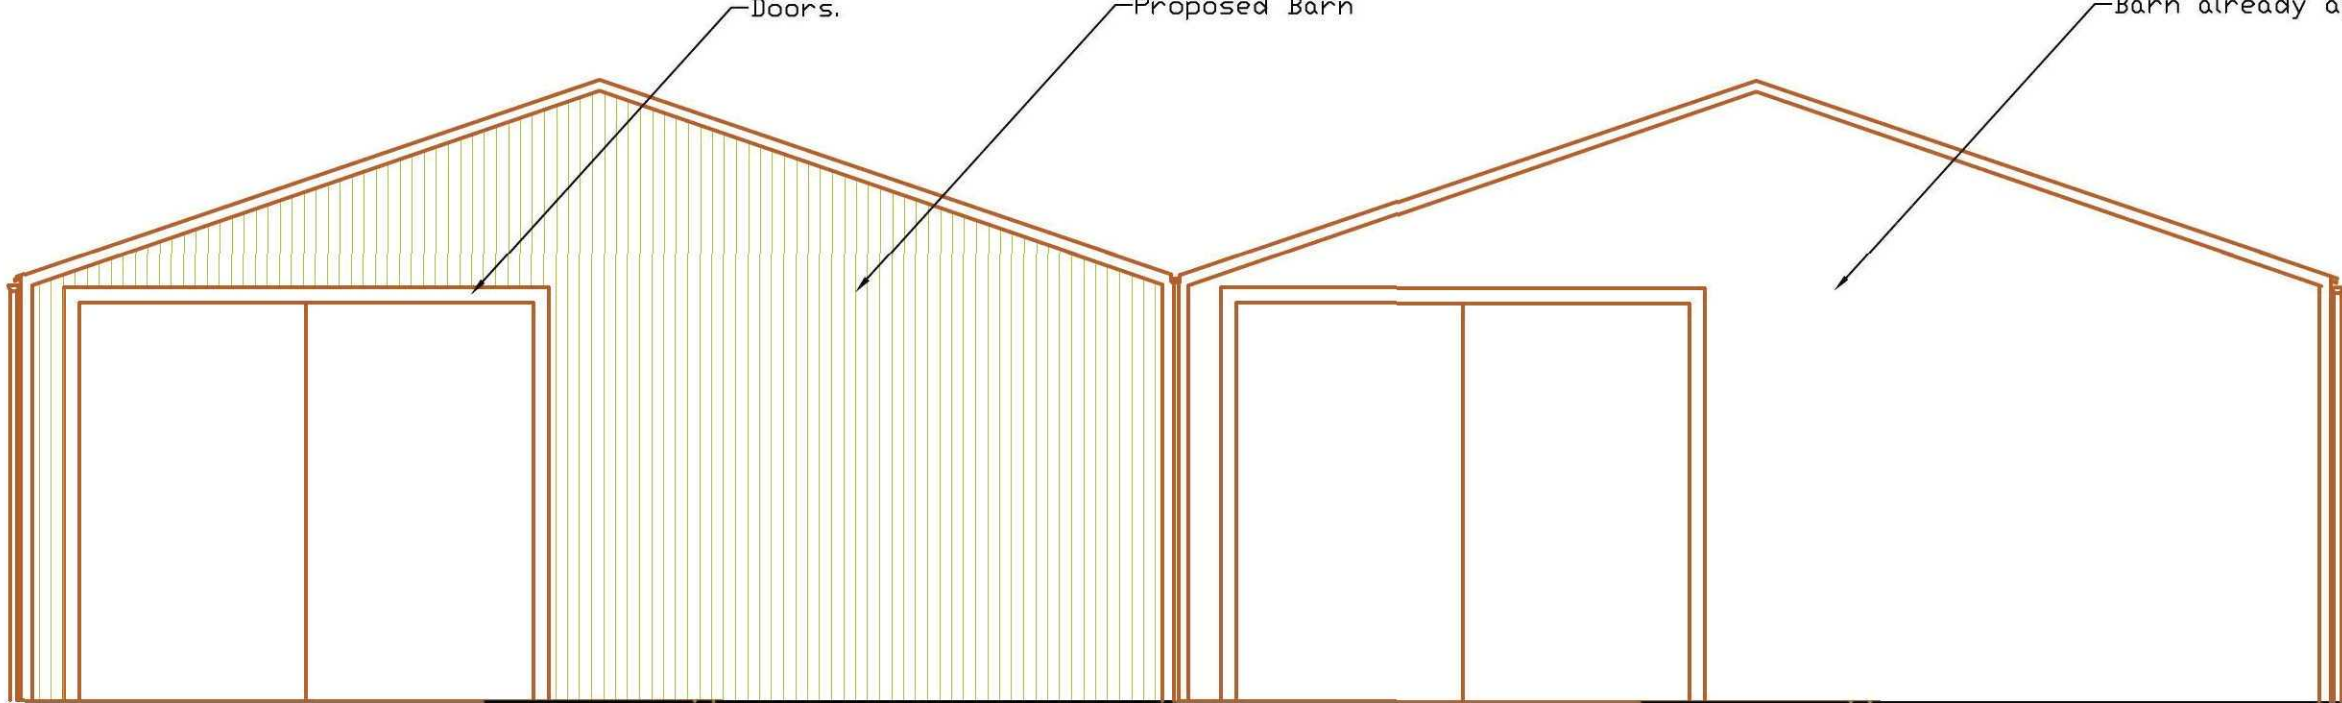

North East Elevation

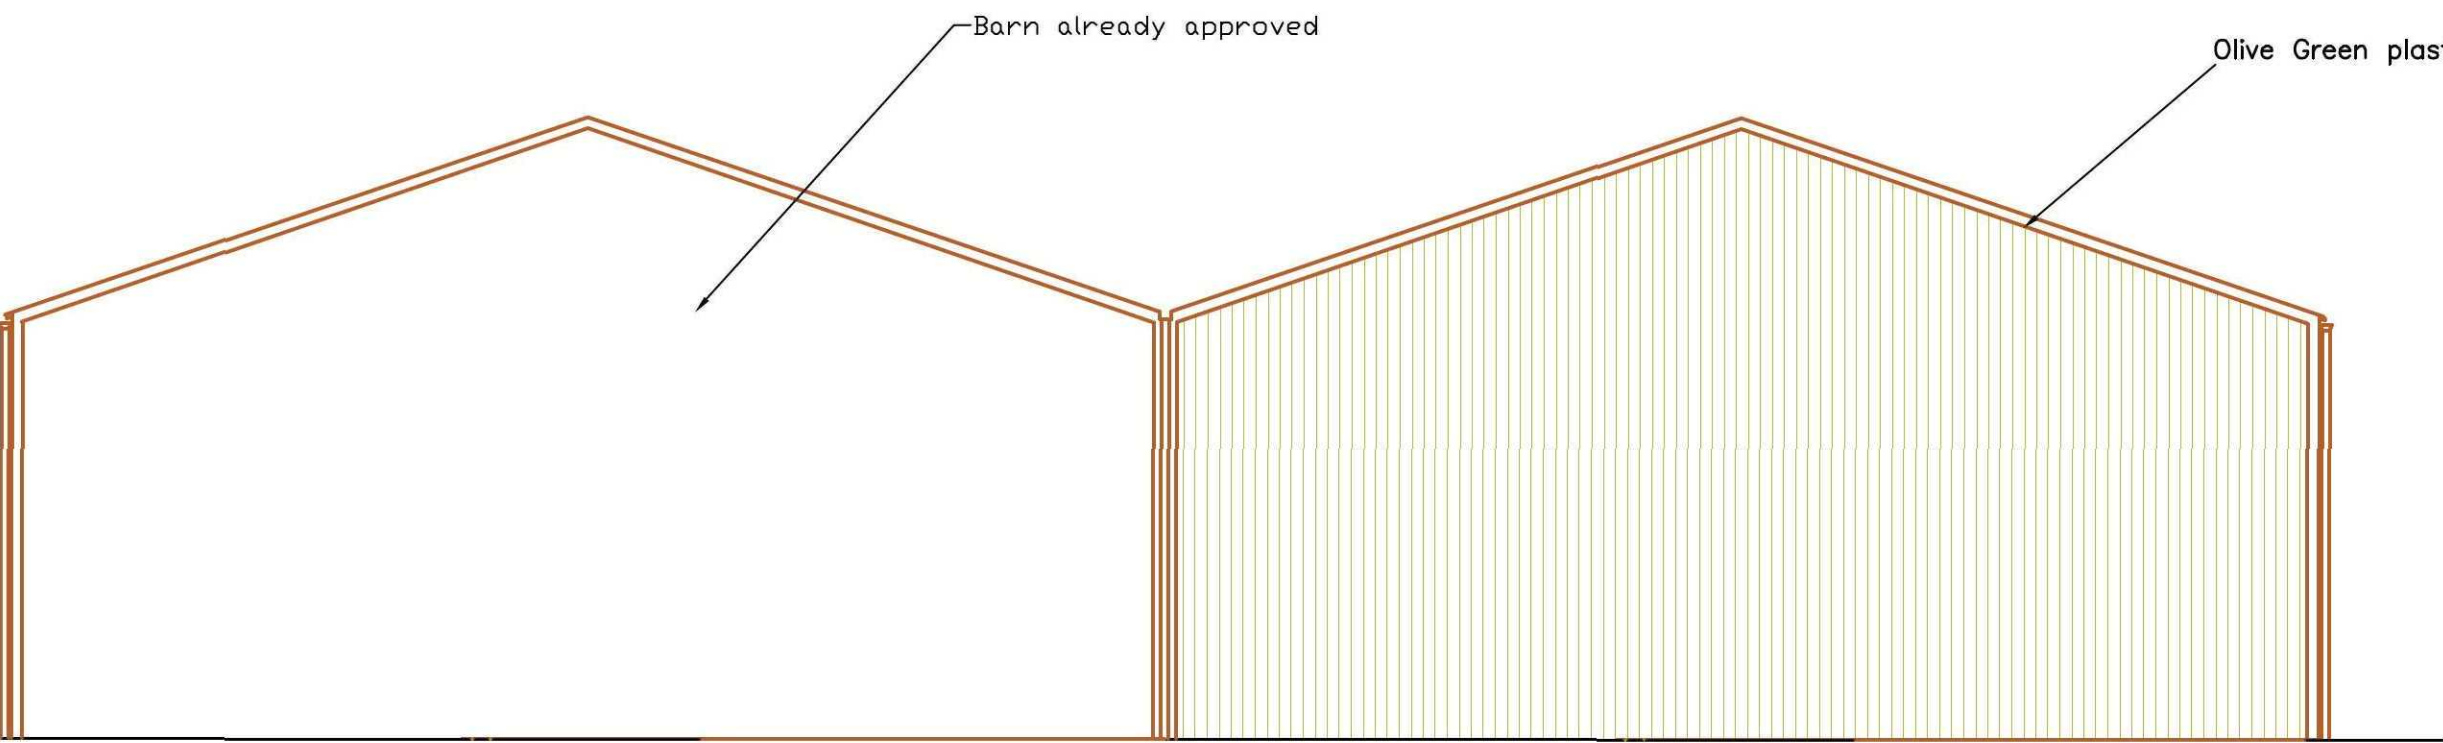


South West Elevation

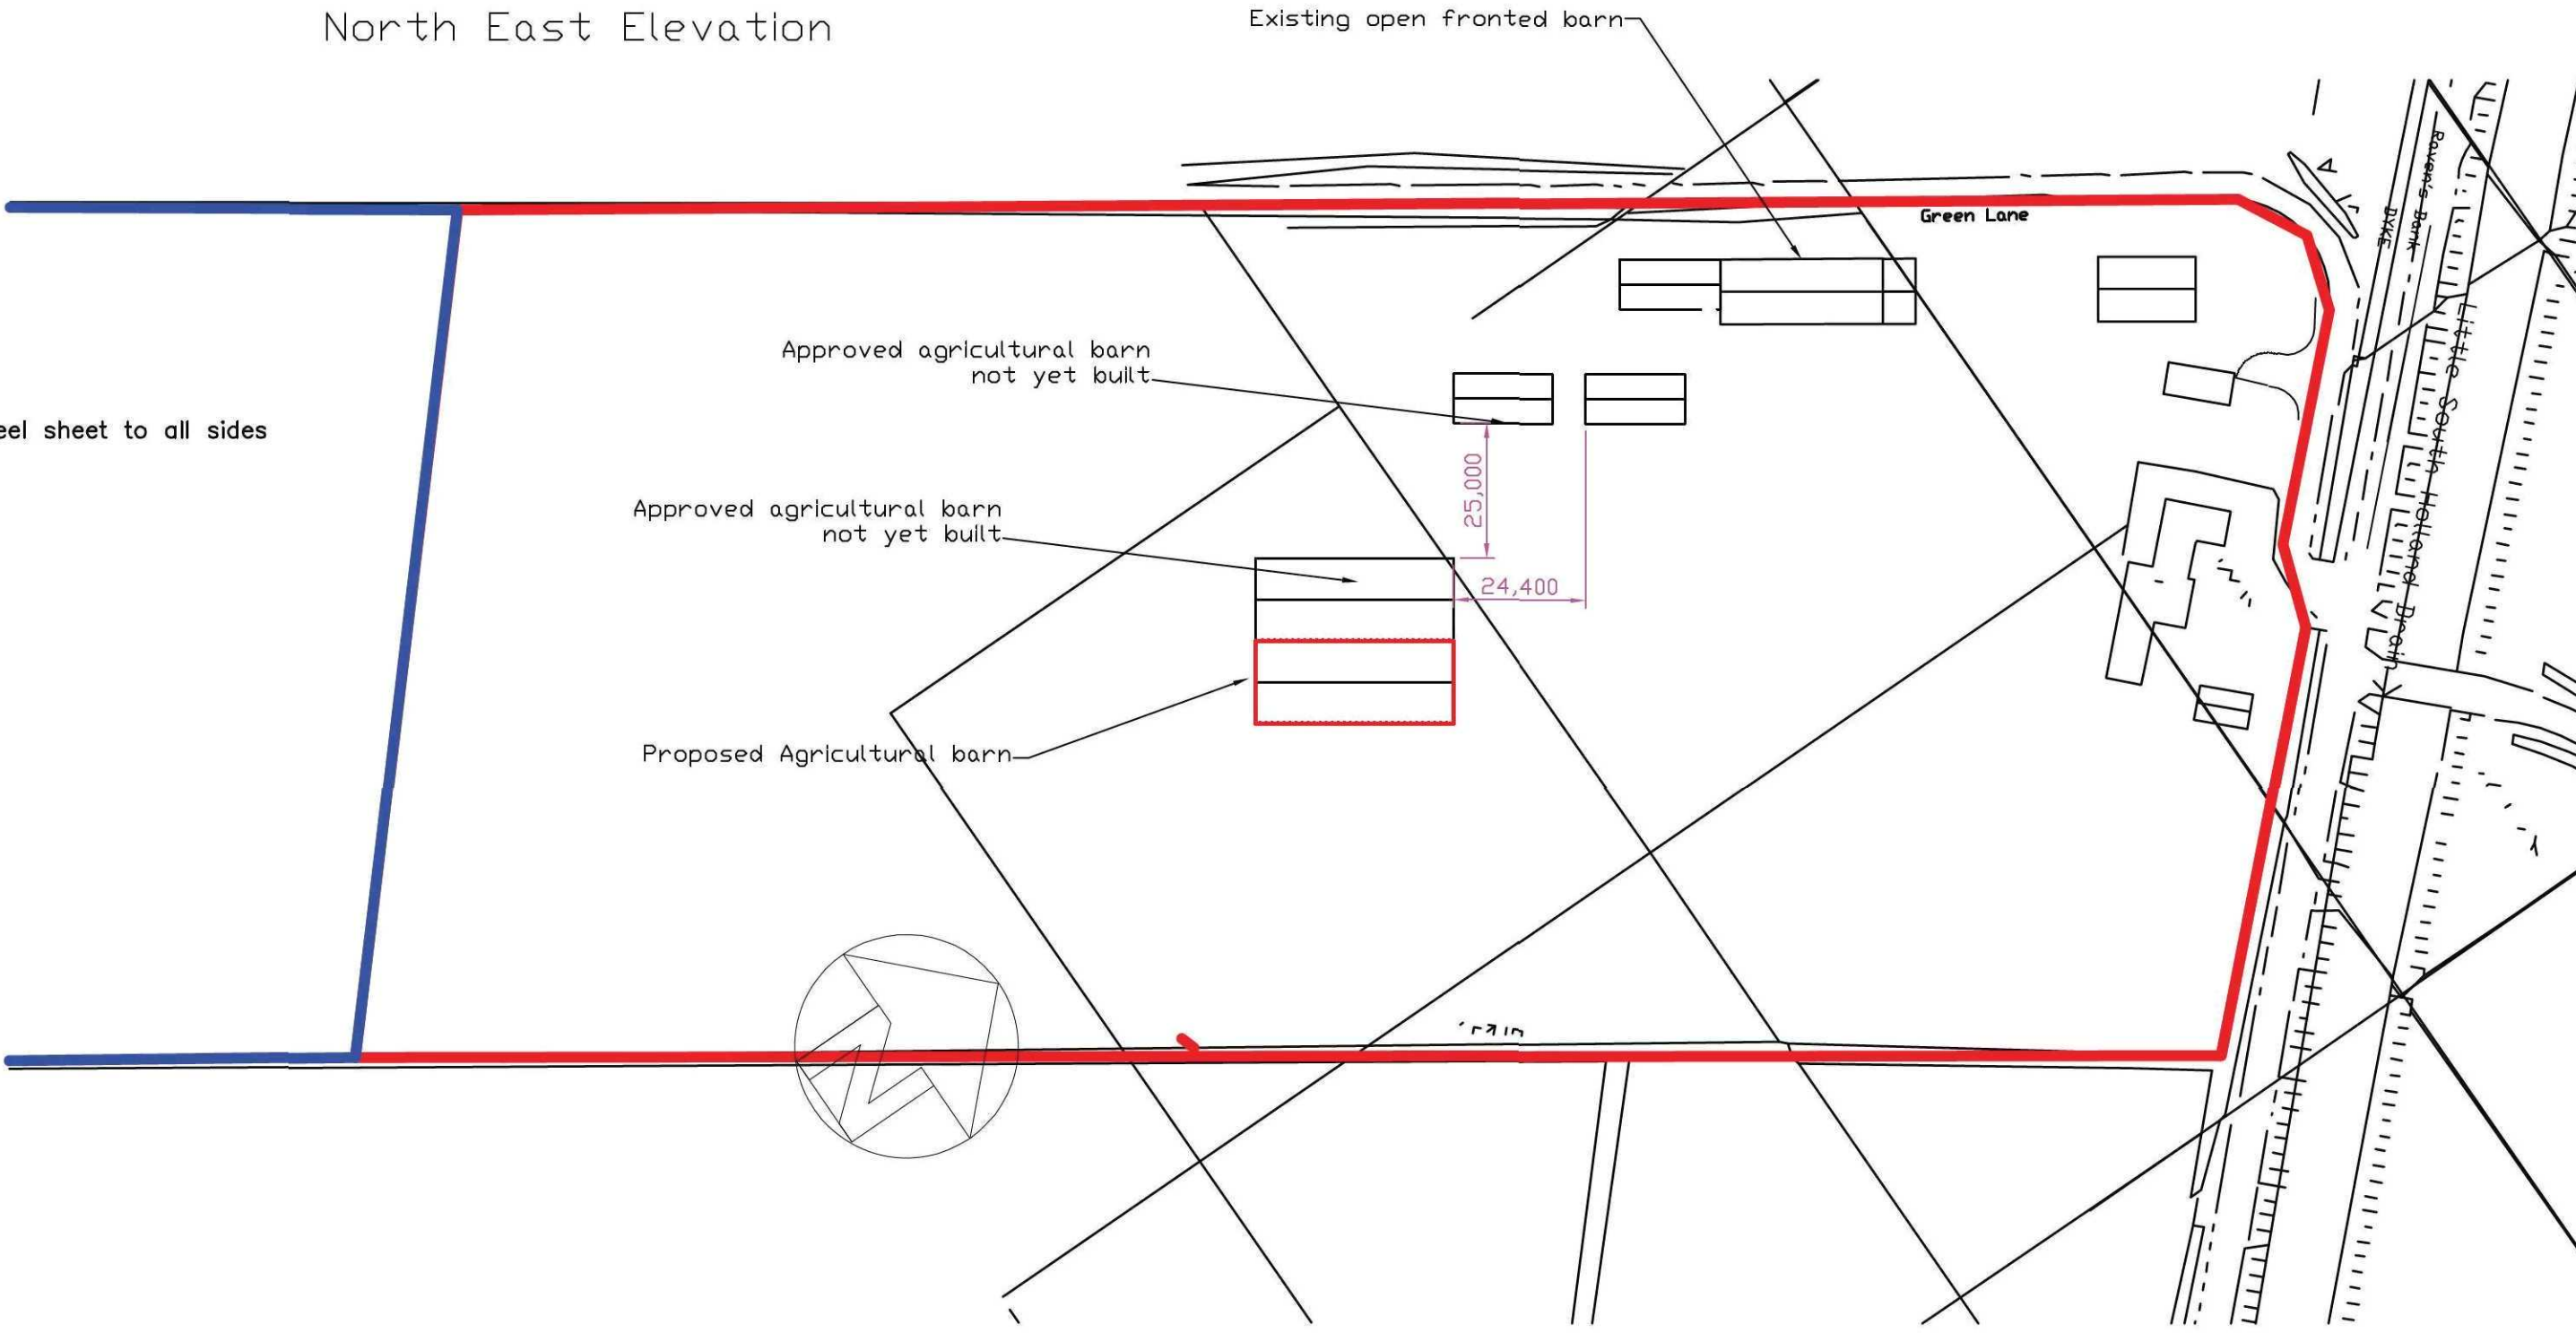

Site Plan
Scale 1:1250



Plan View
Scale 1:200

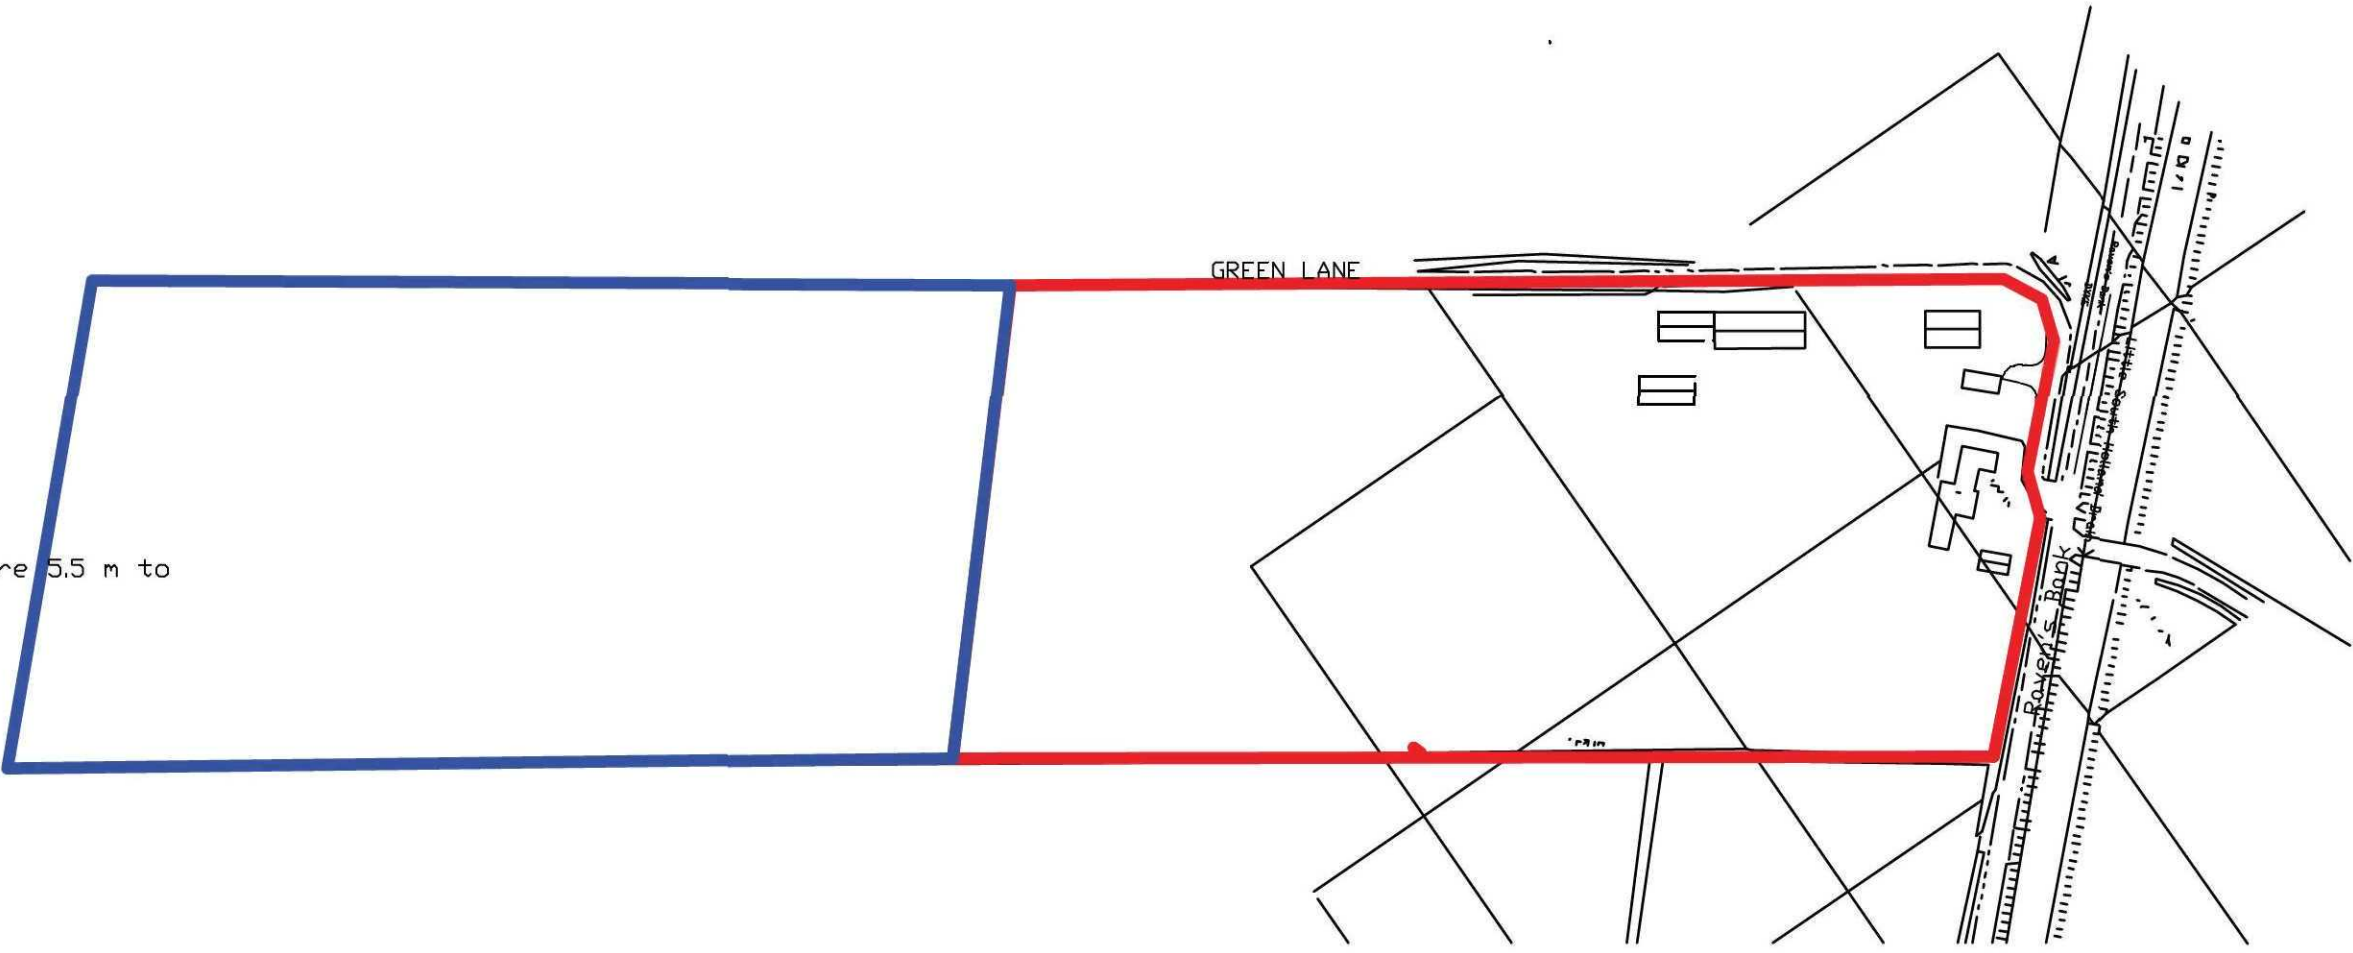

Location Plan
Scale 1:2500

1	26.01.12	Issue
REF	DATE	ALTERATION
PROJECT		
Proposed Agricultural Barn Sunrise, Raven's Bank, Sutton St James, Spalding, Lincs.		
DRAWING		SCALE
Plan & Elevation		1:100, 1:200 1:1250, 1:2500
CLIENT		
Mrs C Nigbur		
Johnson Design Practice		
Architectural & Engineering Design, Computer Aided,		
33c Doddington Rd, Wimblington, Cambs PE15 0RD		
01354 741061 & 07802898057		
jdp@mypostoffice.co.uk		
DATE	26.01.12	PLAN No
FILE		1868
SHEET	2	ISSUE
		1