



Planning Existing Front
Scale 1 : 100



Planning Existing Rear
Scale 1 : 100



Planning Existing Side (east)
Scale 1 : 100



Planning Existing Side (west)
Scale 1 : 100



Planning Proposed Front
Scale 1 : 100




Planning Proposed Rear
Scale 1 : 100




Planning Proposed Side (east)
Scale 1 : 100



Planning Proposed Side (west)
Scale 1 : 100

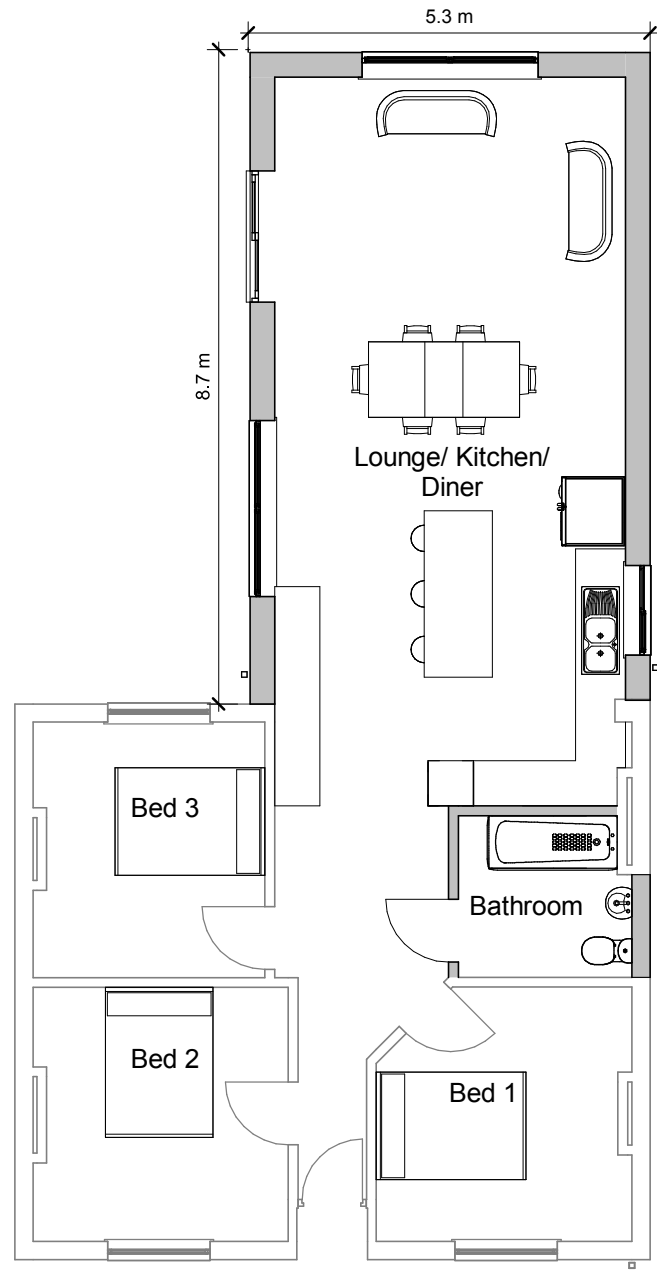


Proposed Ground Floor
Scale 1 : 100

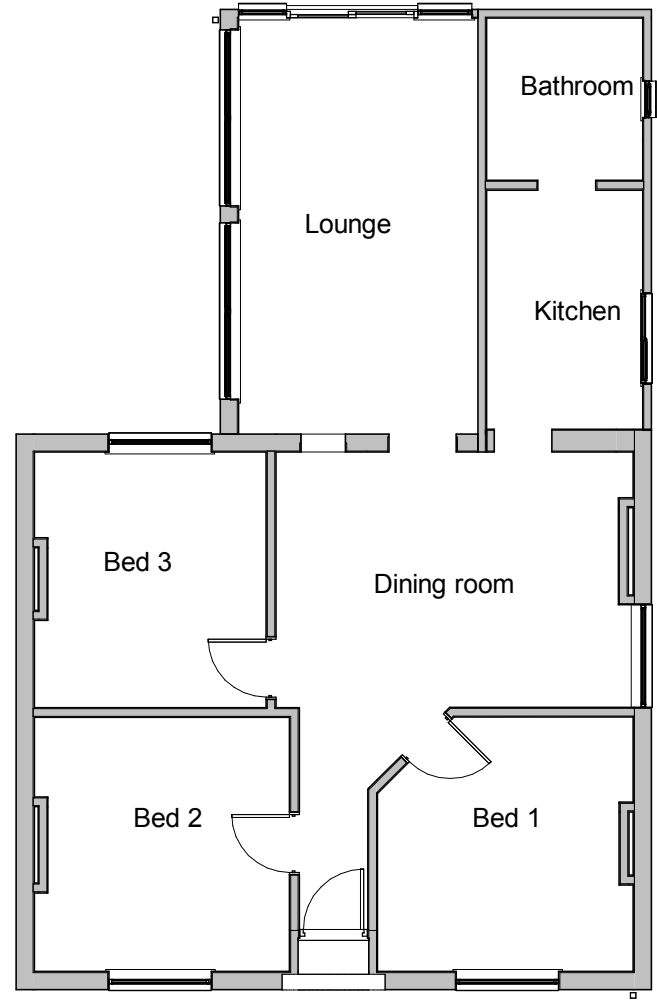


Existing Ground Floor
Scale 1 : 100



Existing Site Plan
Scale 1 : 500

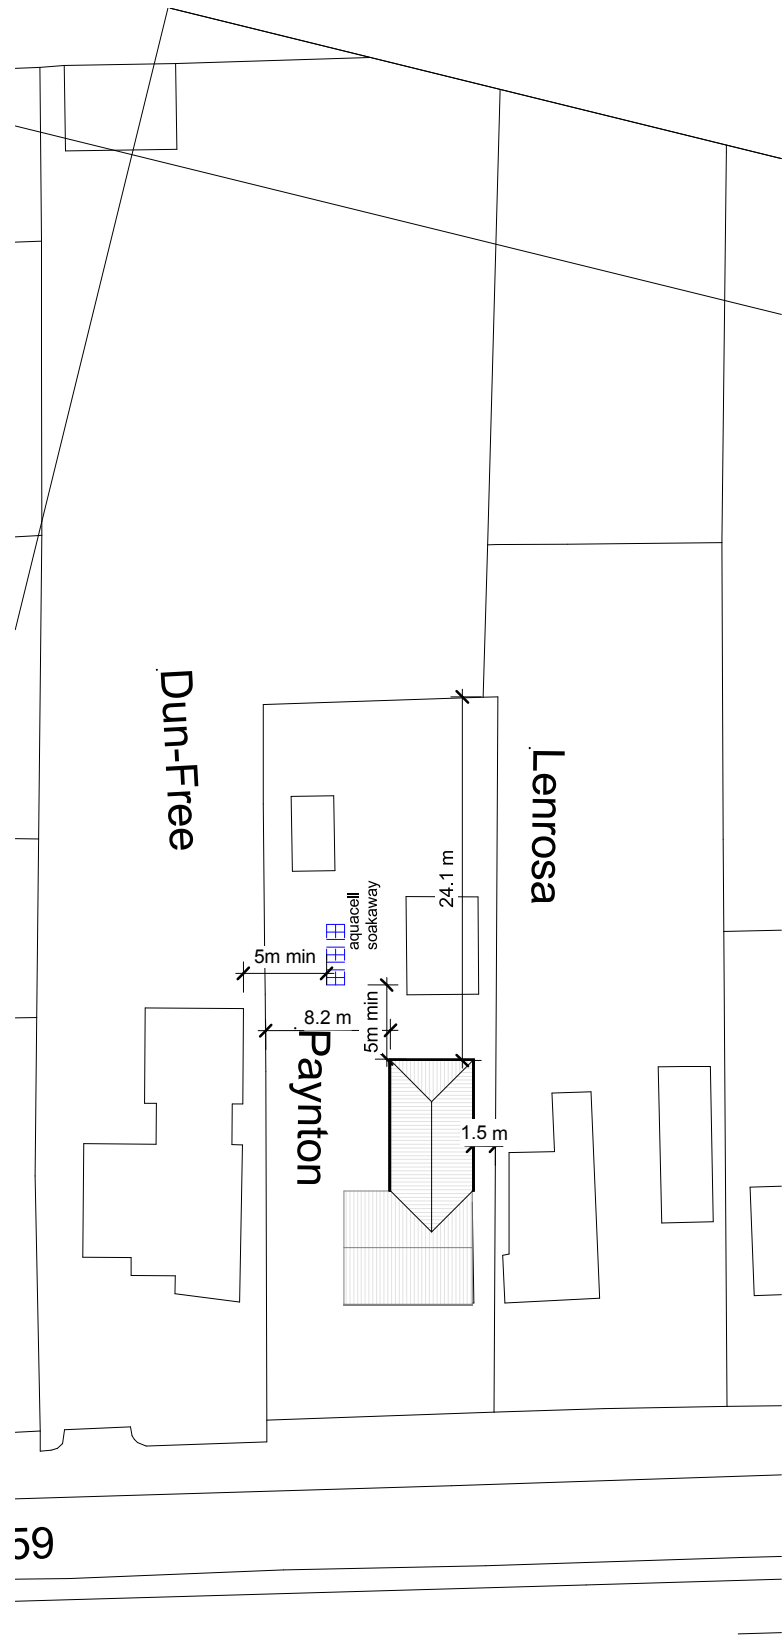

Proposed Site Plan
Scale 1 : 500

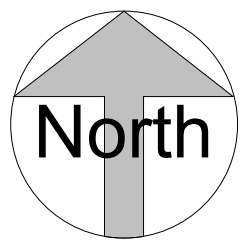

Notes
Any discrepancies to be brought to attention of Author as soon as possible.
All dimensions shown in "mm" unless otherwise shown.
Unless stated otherwise, this drawing has been assessed for risks and nothing is deemed to be outside of normal good safe working practice that would be covered by a contractors Construction Phase Health and Safety Plan.
Do note scale from this drawing.



Planning Location Plan
Scale 1 : 1250

A Soakaway Added 06-04-20



Ian Gowler Consulting Ltd
Architectural and Domestic
Energy Consultant
Grove House, 22 Primrose Hill, Doddington, Cambs, PE16 0SU
tel. 01354 667005 email. ian@gowler-architectural.co.uk

**Replacement Roof and Alterations to
Paynton, Main Road, Gedney Drove End for
Hartlake Properties Ltd**

Planning Drawing

date created 10/02/20	scale As indicated @ A1	drawing no. 358 - P01	rev A
--------------------------	----------------------------	--------------------------	----------