

LANDSCAPING, TREE PLANTING & FENCING SCHEME.


A - EXISTING POST & RAIL FENCE
B - PROPOSED LINCOLNSHIRE POST & RAIL FENCE
C - EXISTING MAIZE HEDGE TO BE RETAINED
D - SILVER BEECH (BETULA PENDULA) PLANTED - 1.5m to 1.8m WITH A TERMINAL SHOOT AND LATERAL SHOOTS
E - WHITEBARK (SORBUS ARBA) PLANTED - 1.5m to 1.8m WITH A TERMINAL SHOOT AND LATERAL SHOOTS
F - ORNAMENTAL PRUNE.

All plantings to be in accordance with BS 4423:1989 and amendment No. 1 (1991)

All trees to be planted with minimum 0.6m plastic mulch mat and to be staked, tied and banded.

1/3 to 1/4 bag of peat free tree and shrub planting compost to be incorporated into backfill for each tree hole.

All trees, shrubs and bushes shall be maintained by the owner or owners of the land on which they are situated for a period of five years beginning with the date of completion of the scheme and during that period all losses shall be made good as and when necessary.

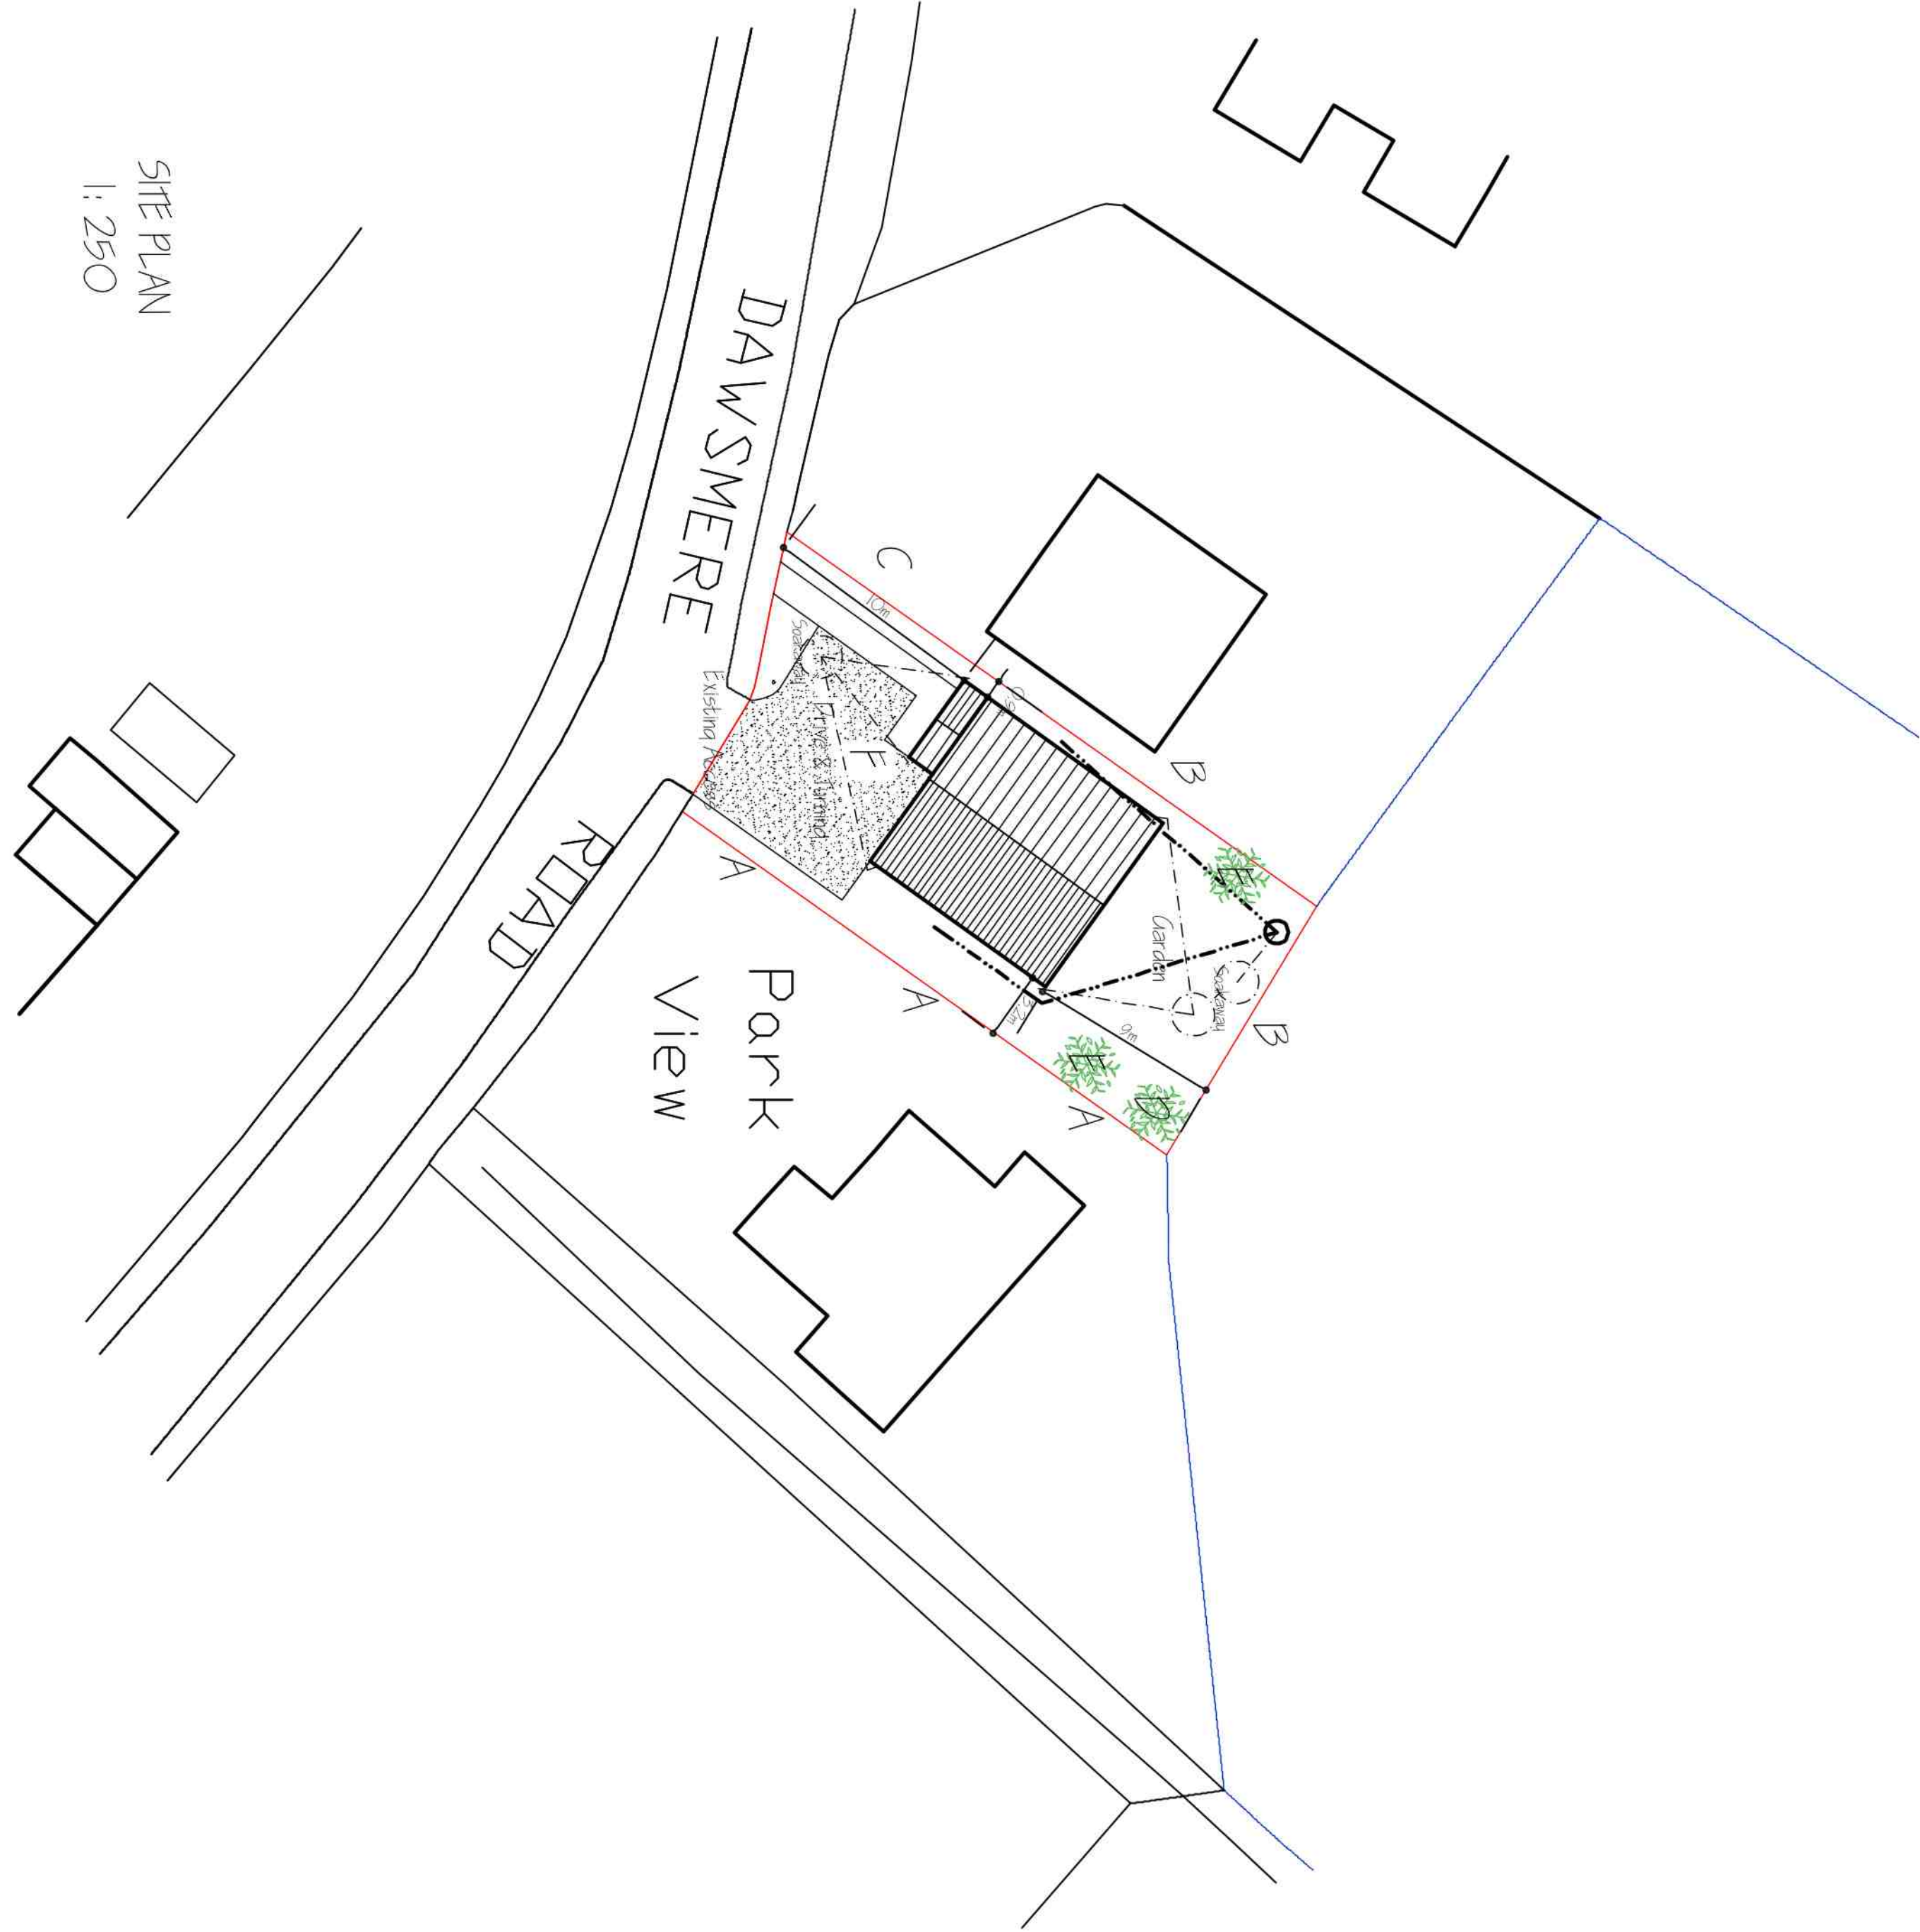

SITE PLAN
1: 250



LOCATION PLAN
1: 1250

NOTE :-
NEW ACCESSES TO BE IN ACCORDANCE WITH THE SPECIFICATION
& THE REQUIREMENTS OF L.C.CHAINWAYS.

Draughtsman Survey (c) Crown Copyright 2022. All rights reserved. Licence number 100022432

Job Ref.		Drawing No.
3962-21		02A
Date	Drawn	
JANUARY 2022.	S.D.	
Scales		
AS SHOWN		
DO NOT SCALE FROM THIS DRAWING		
Project		
ADJ. PARK VIEW		
DAWSMERE ROAD		
GEDNEY DROVE END LINC'S PR22 9PL		
Client		
MR A. HAY		
Drawing		
SITE & LOCATION PLANS		
G. R. MERCHANT LTD.		
LENG AMICE FWO		
ARCHITECTURAL, STRUCTURAL		
AND LAND DRAINAGE		
CONSULTANTS		
4 Wrights Mews		
12A Park Road, Holbeach,		
Spalding, Lincs. PE14 4EE		
Tel: 01406 450500		
Fax: 01406 425744		
E-Mail: gr.merchant@btconnect.com		
Project		
ADJ. PARK VIEW		
DAWSMERE ROAD		
GEDNEY DROVE END LINC'S PR22 9PL		
Client		
MR A. HAY		
Drawing		
SITE & LOCATION PLANS		
G. R. M		