



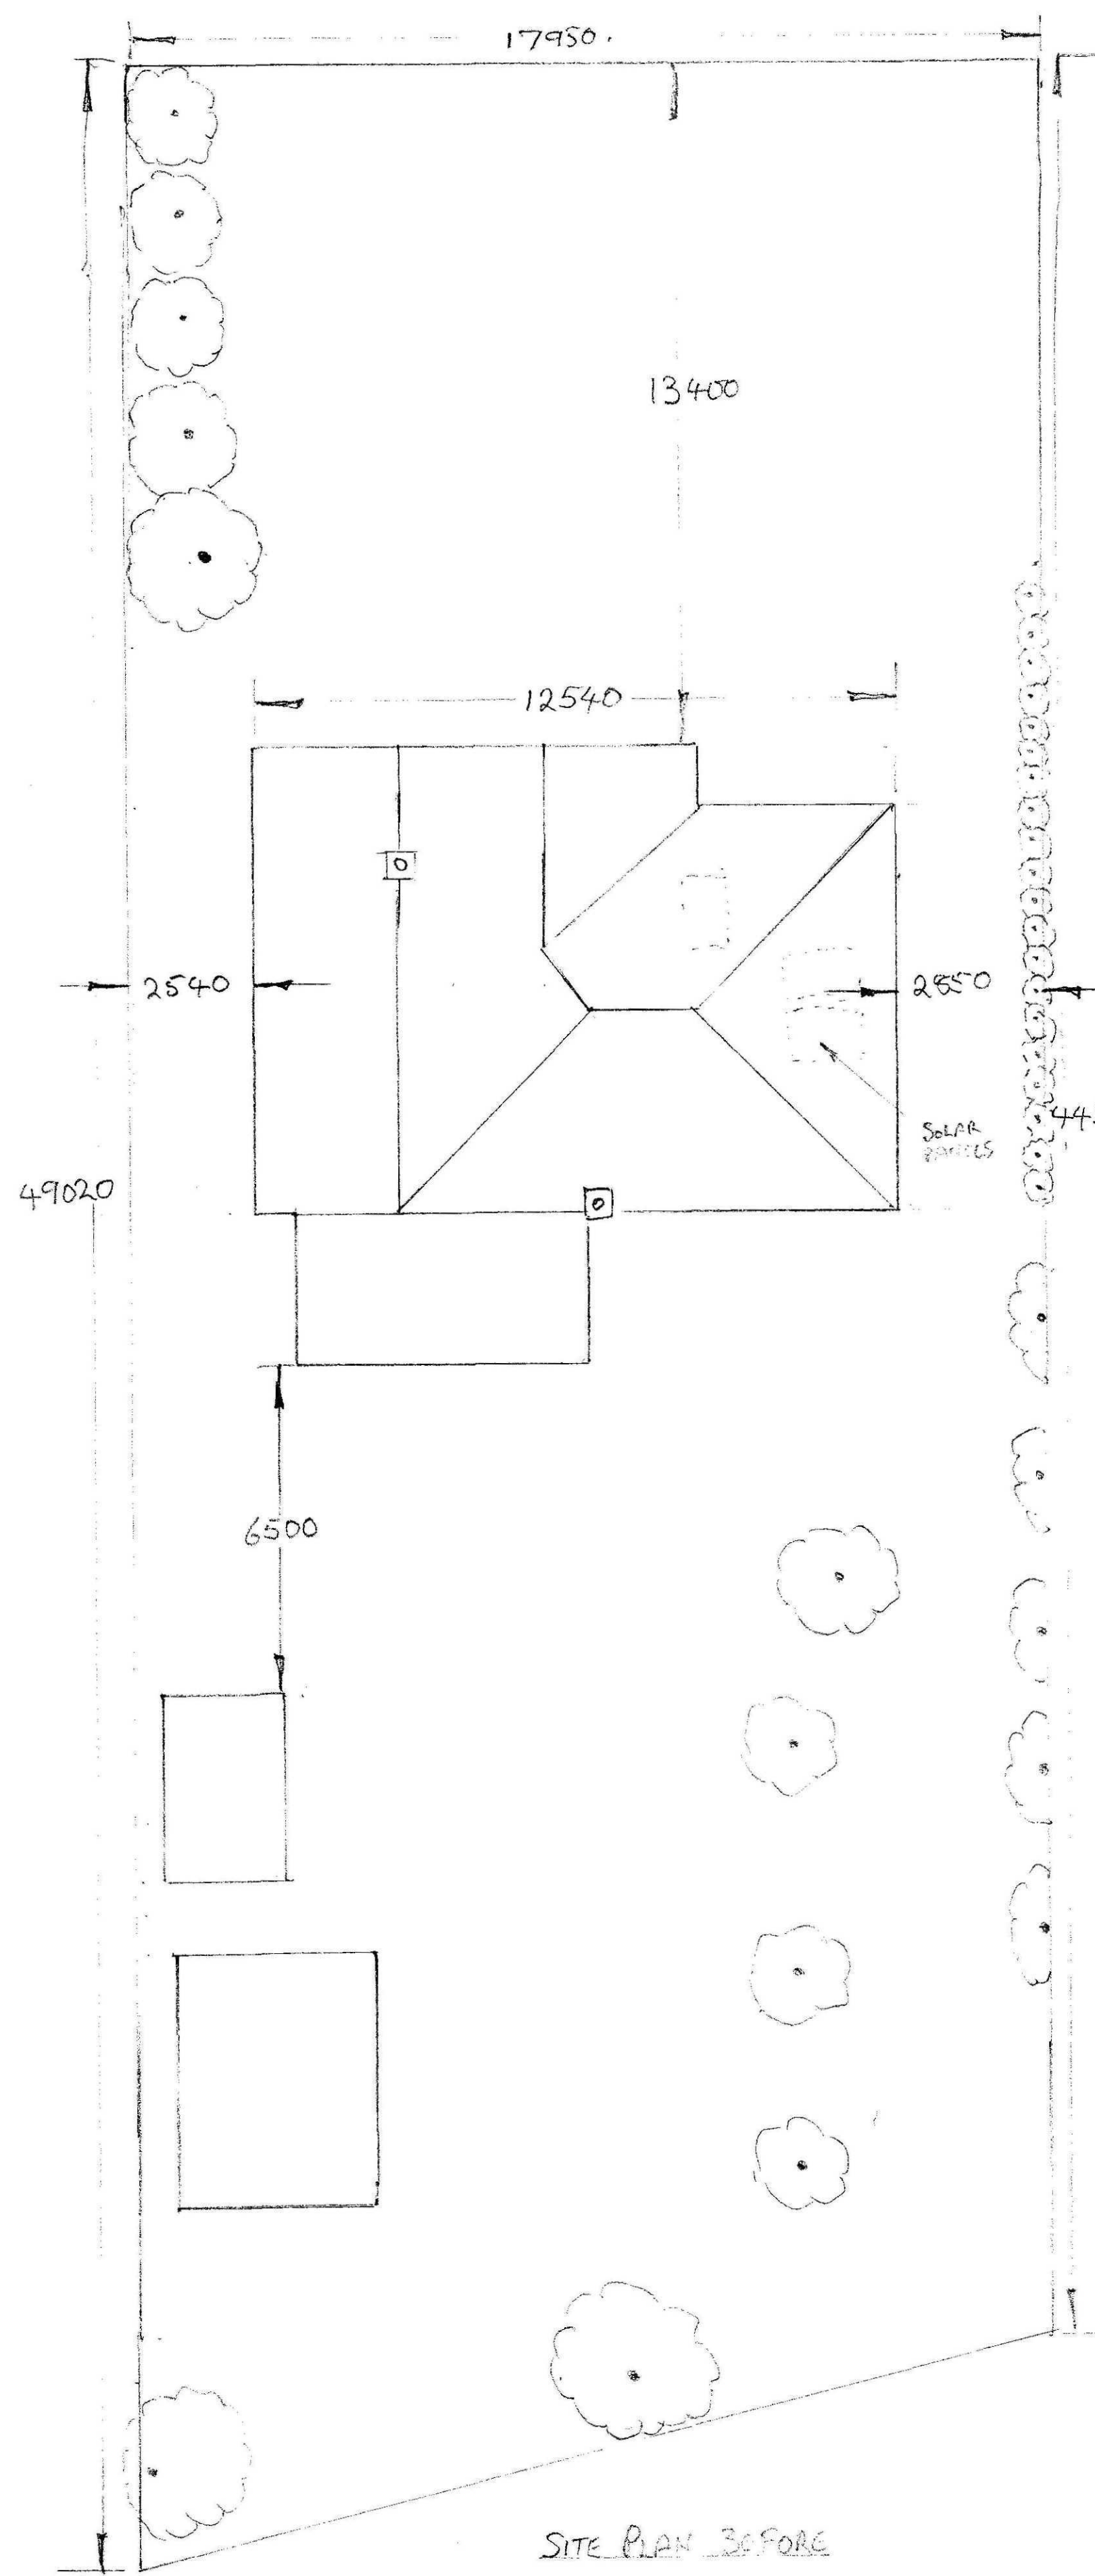


SITE PLAN BEFORE

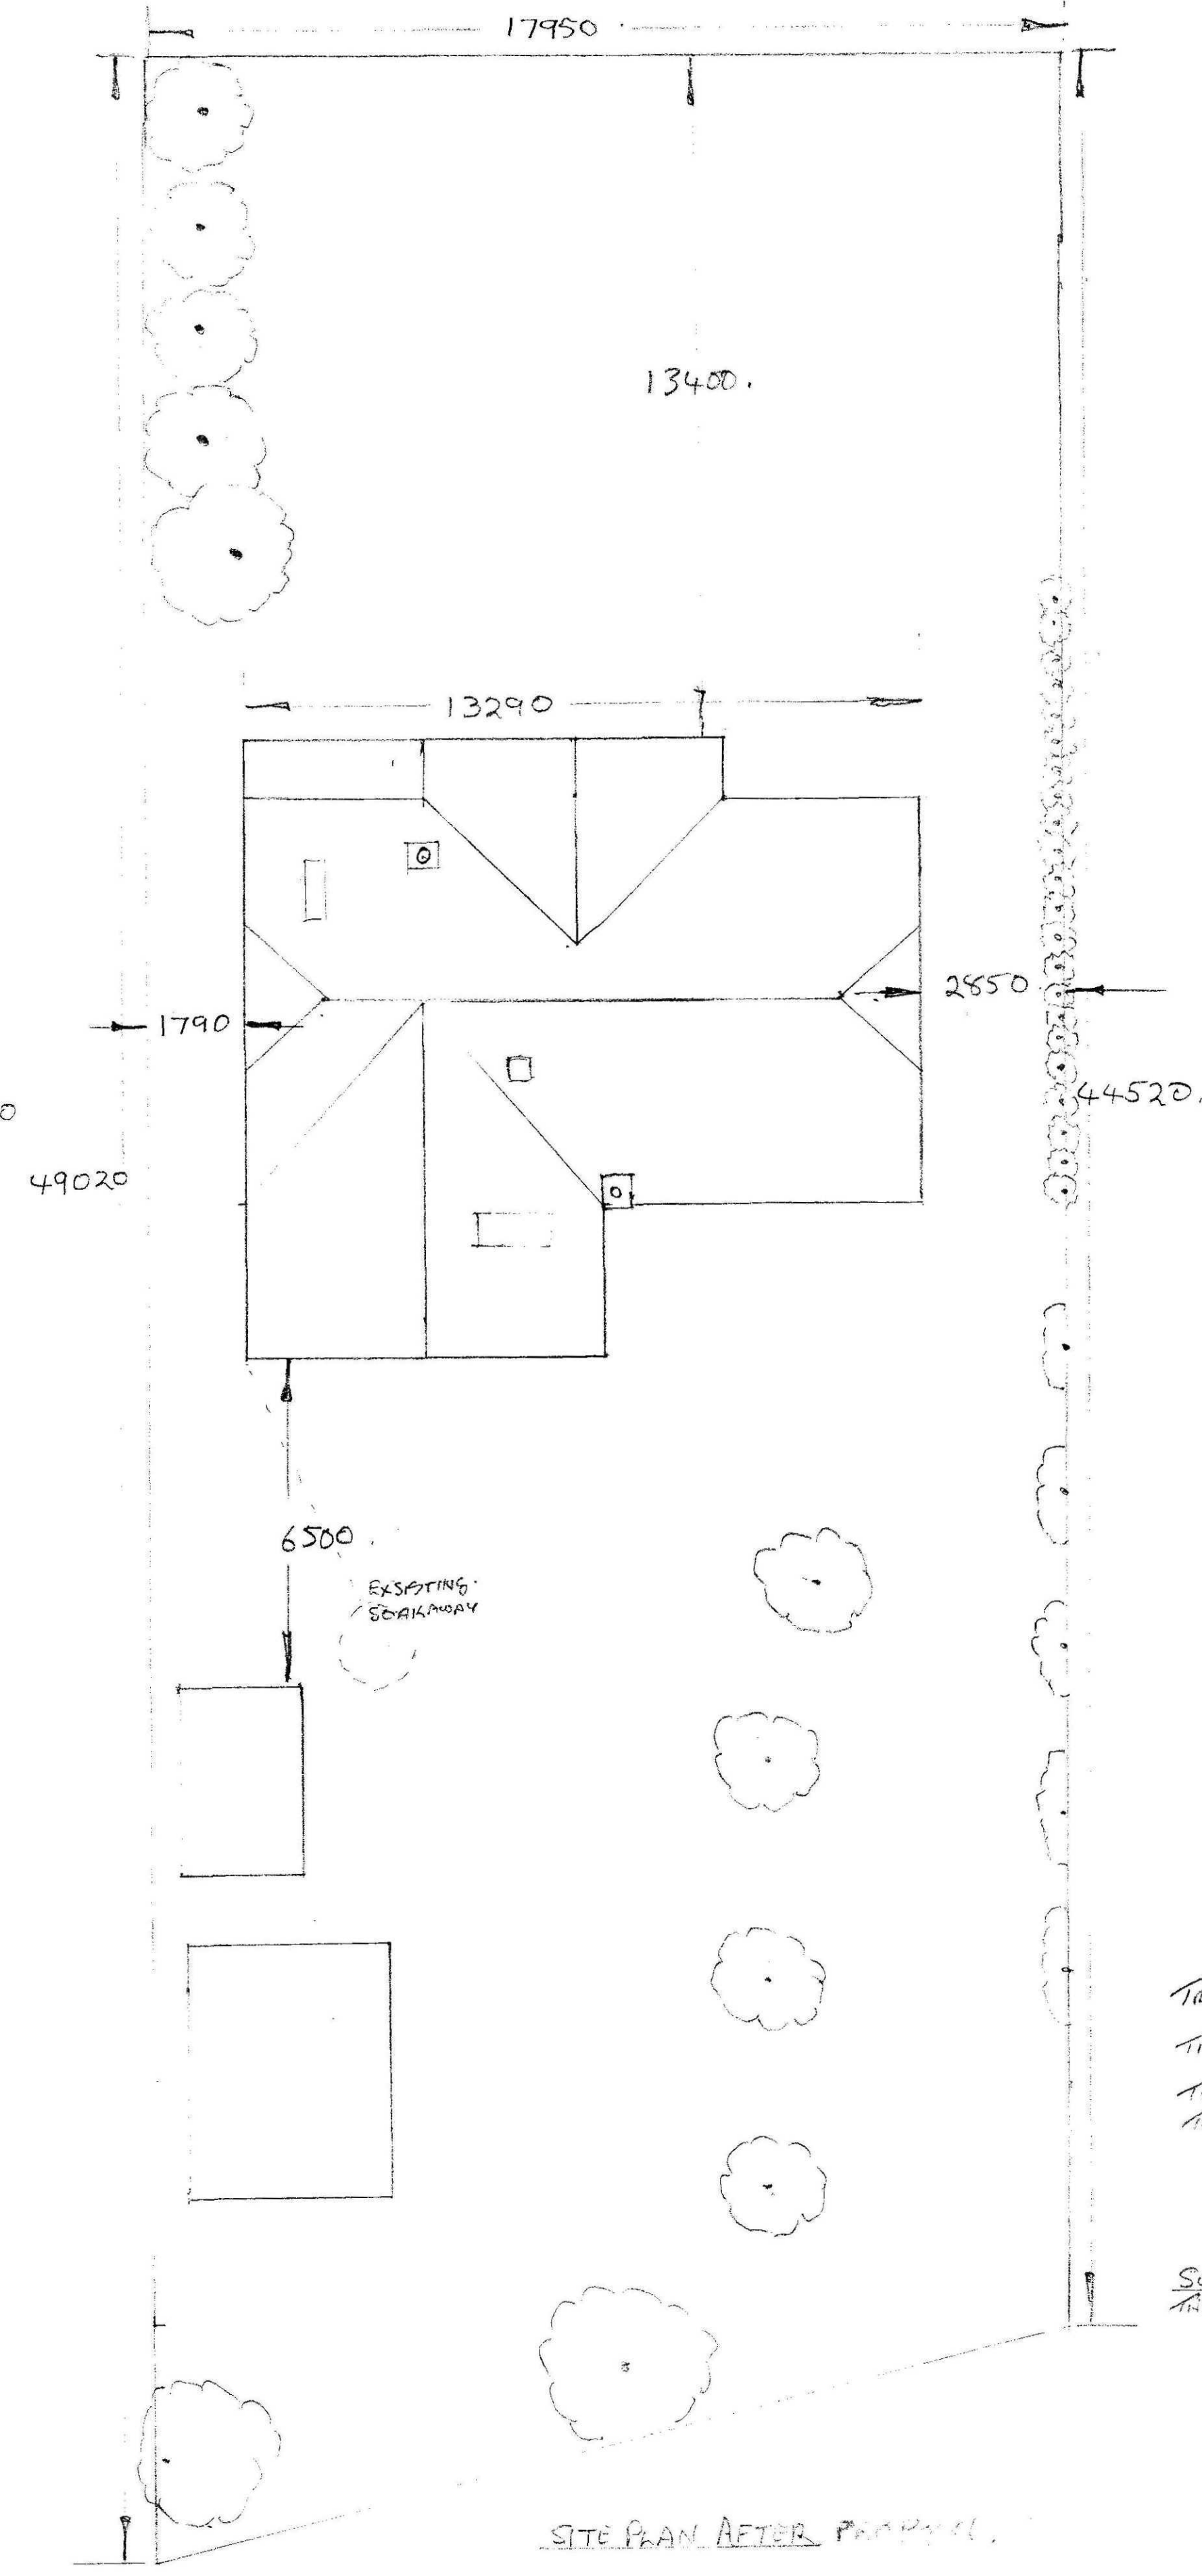

SITE PLAN AFTER PROPOSED

TREES PLANTED IN REAR GARDEN ARE FRUIT TREES.
TREES TO THE FIELD SIDE ARE TREES OF LIGHT TREES (WINDMILL)
TREES TO THE FRONT OF PROPERTY ARE ALL CONIFERS (LAVENDER)
THE CONIFERS ARE I THINK "WINDMILL" FOR THEY HAVE GOLDEN LEAVES.

SOLAR PANELS.
THERE ARE THREE SOLAR PANELS ON EXISTING ROOF. THESE WILL BE USED FOR

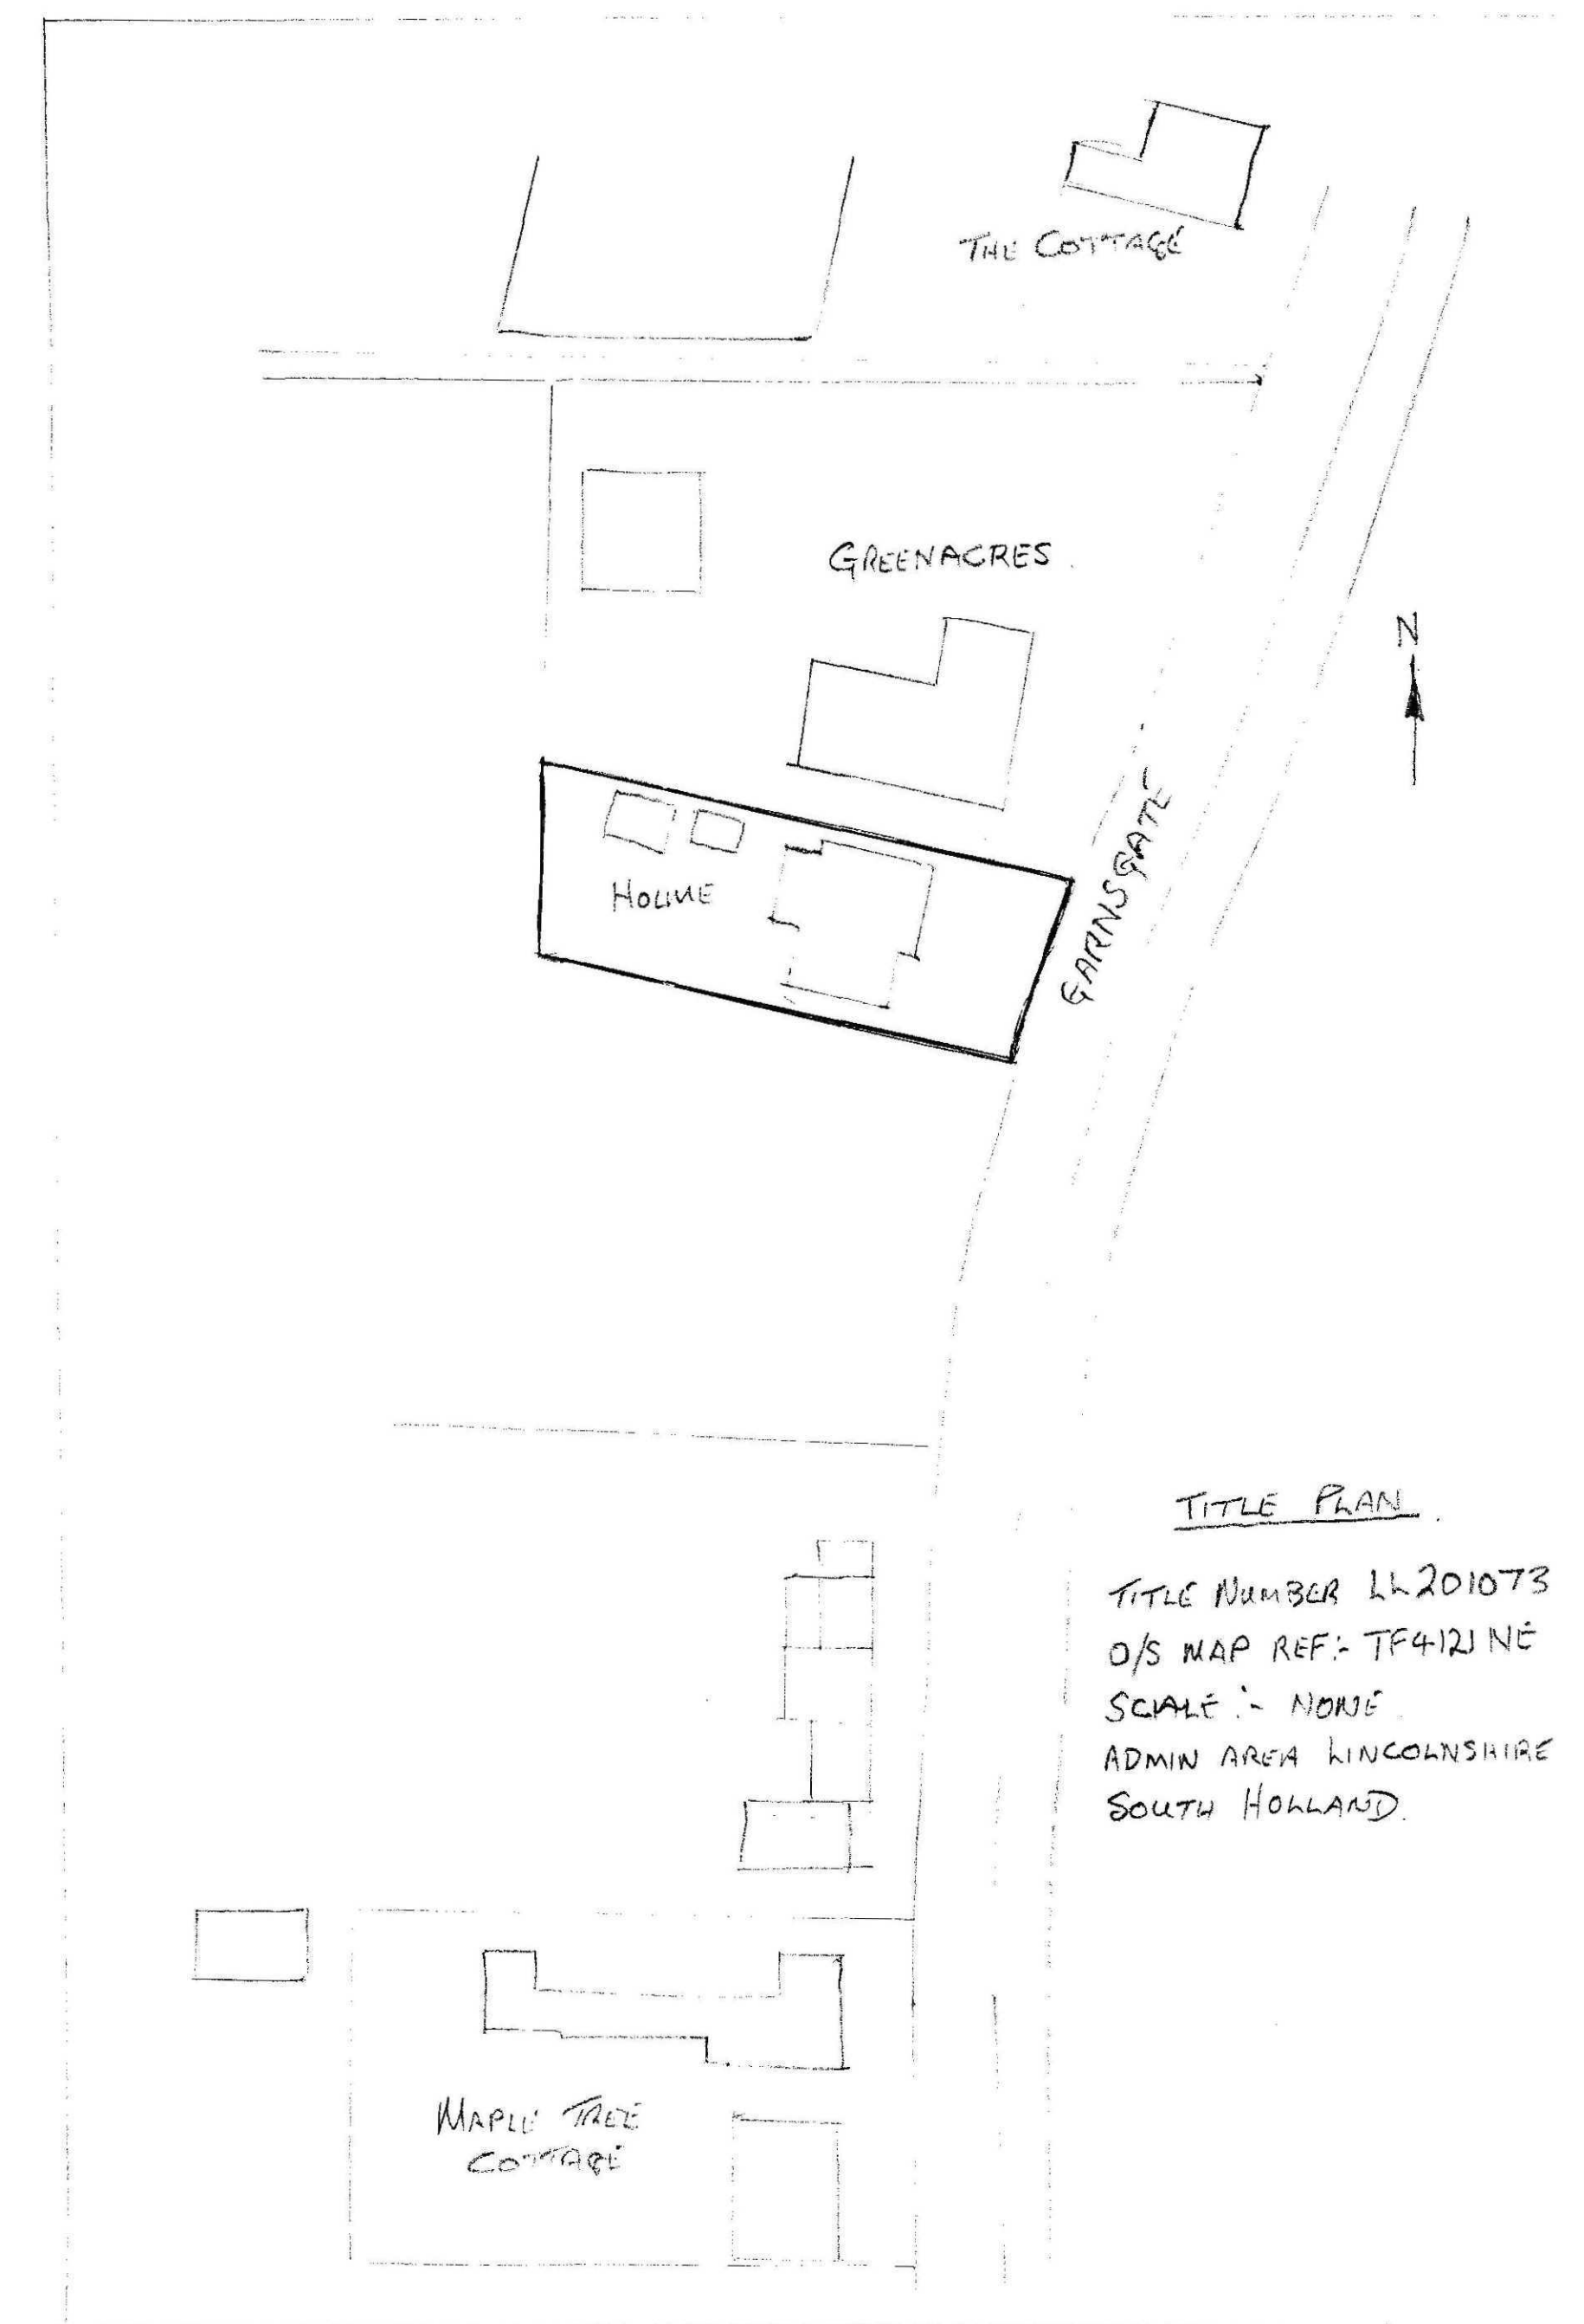

TITLE PLAN

TITLE NUMBER LH201073
O/S MAP REF: TF4121 NE
SCALE: 1:1000
ADMIN AREA LINCOLNSHIRE
SOUTH HOLLAND

SHDC
Planning & Development
23 FEB 2010
Ref: 0143-10

FOR MR P FIELD
BUNGALOW, GARAGE & ROOF EXTENSION AT:-
HOUSE, GREENGATE, LONG CUTTAN, SOUTH LINCOLNSHIRE, PE15 7EP

SITE & TITLE PLAN

DRAWN BY: - MR P FIELD


CHECKED BY: - P FIELD

SCALE: - 10mm TO THE METER


DATE: - 15-2-2010

DRAWING NO 1 OF 4


Ref: FIELD/EXTENSION 1

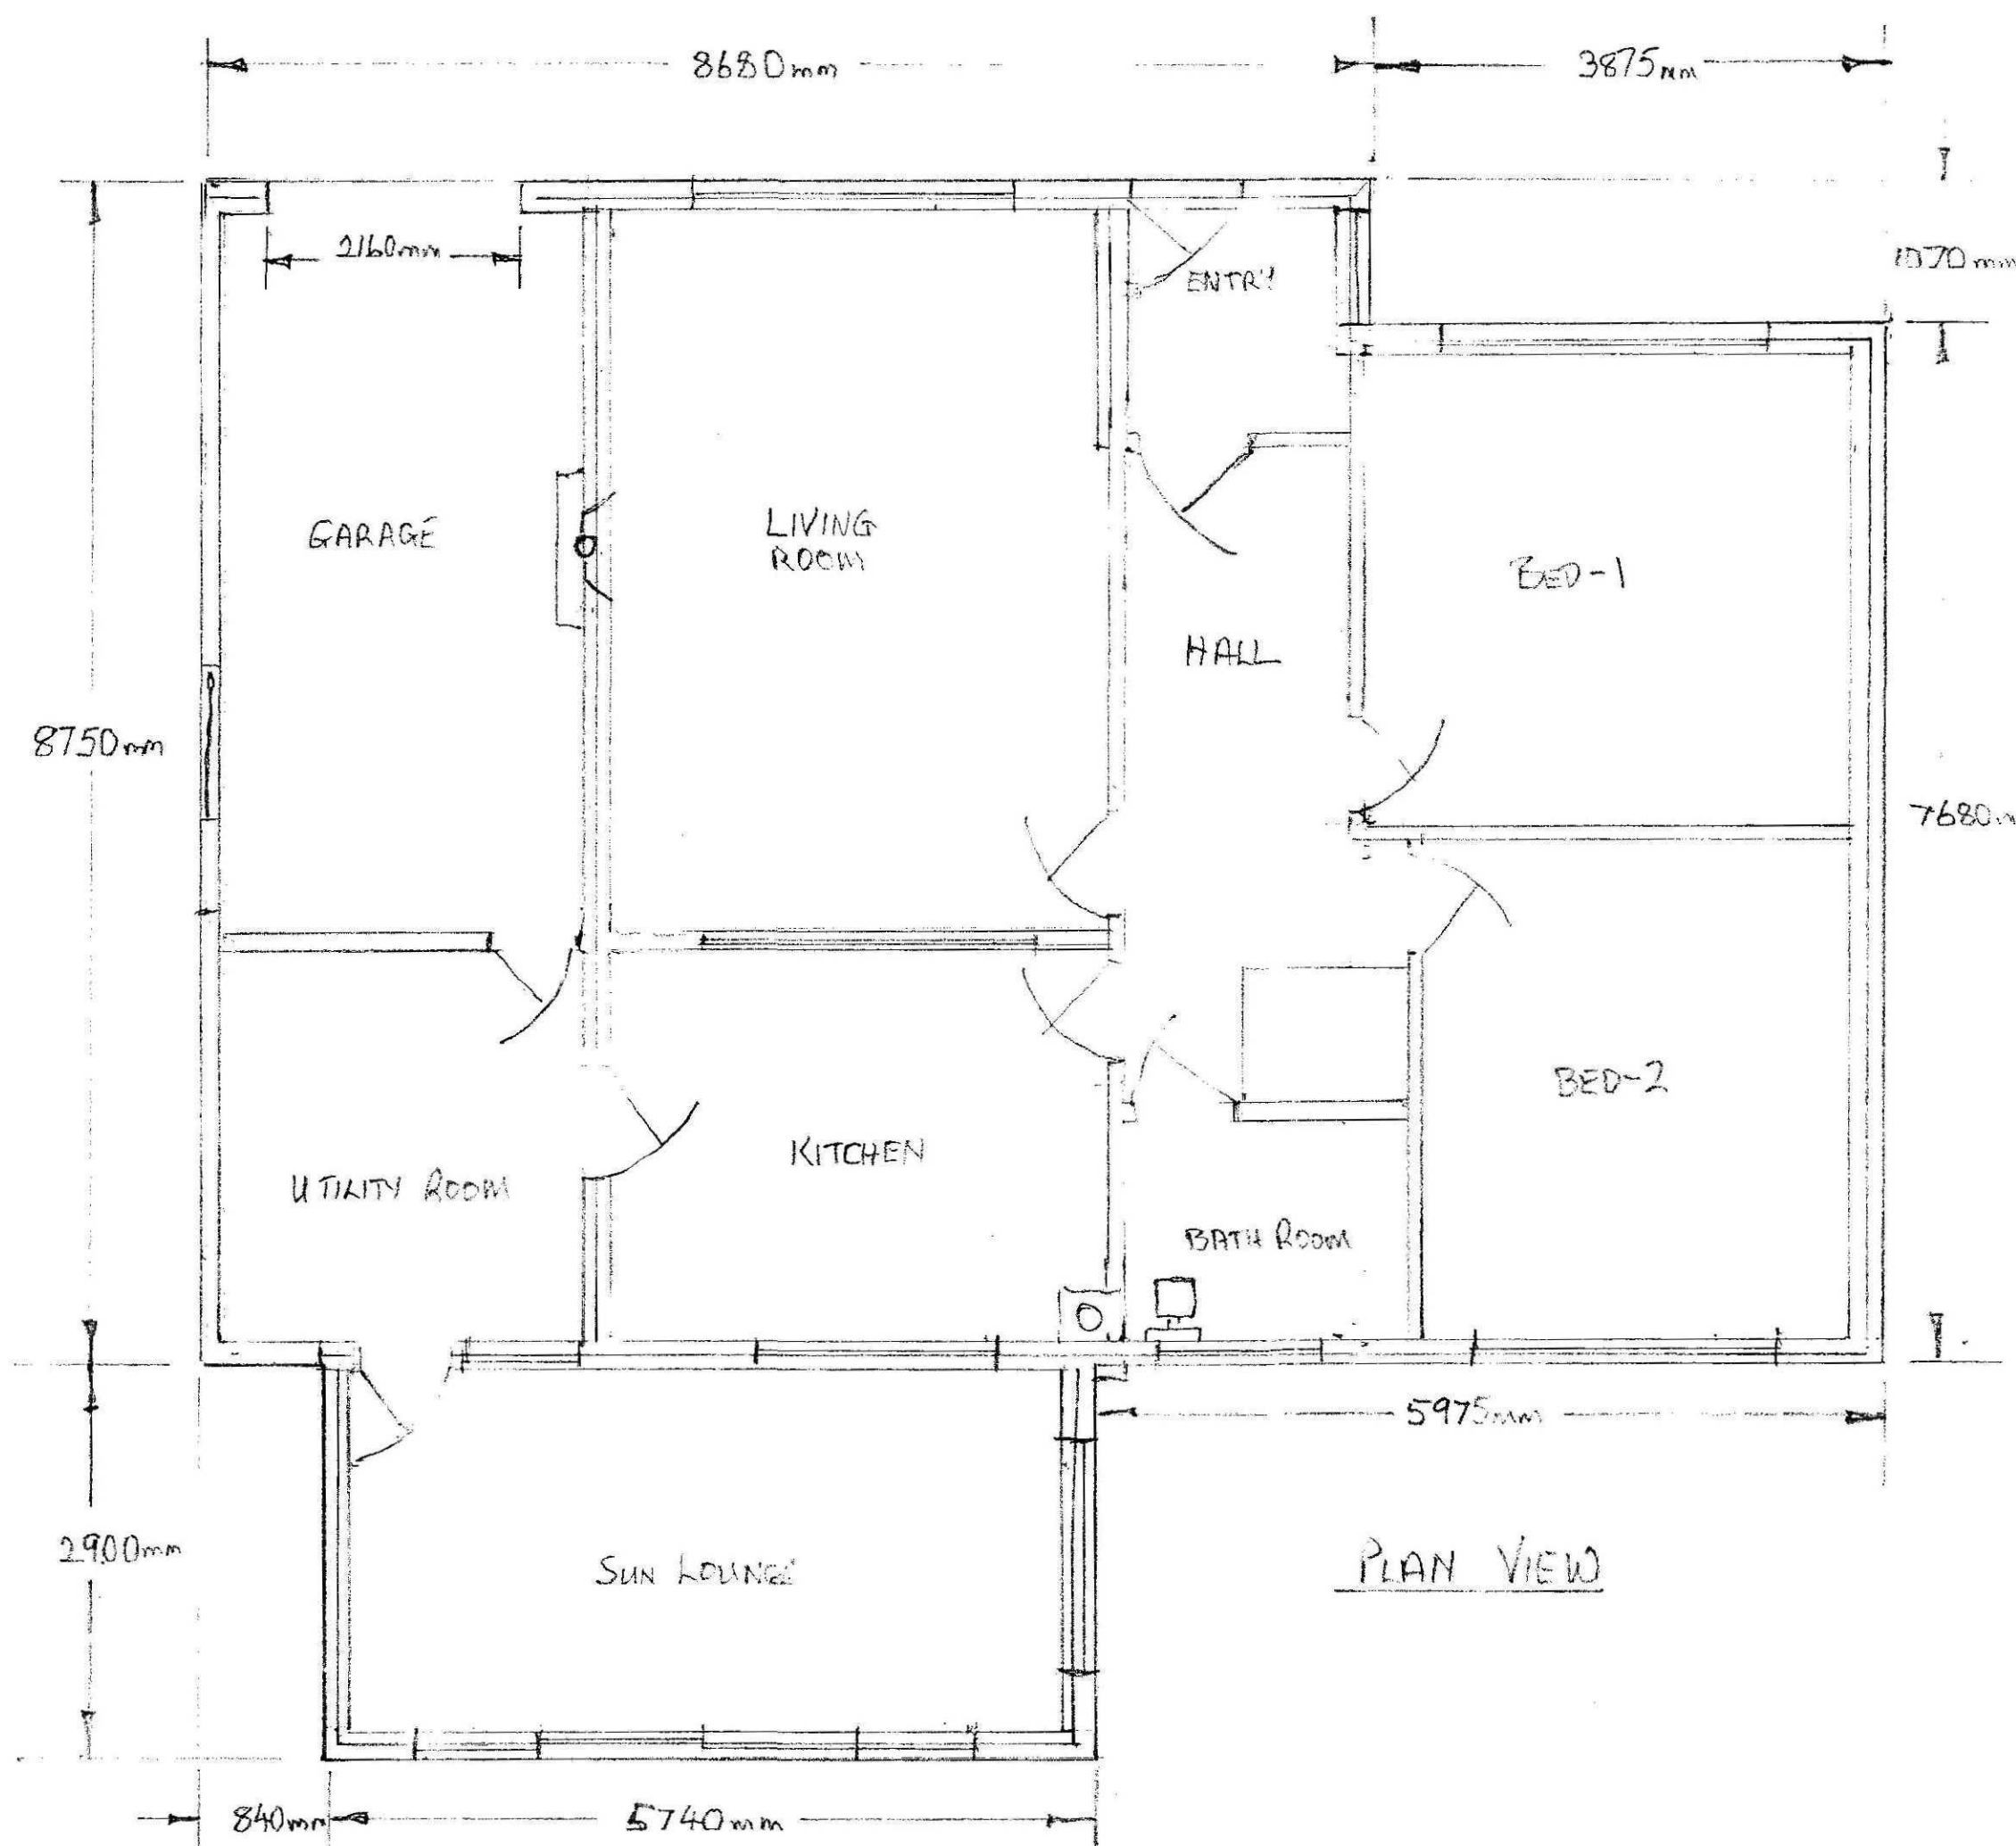


PLAN VIEW

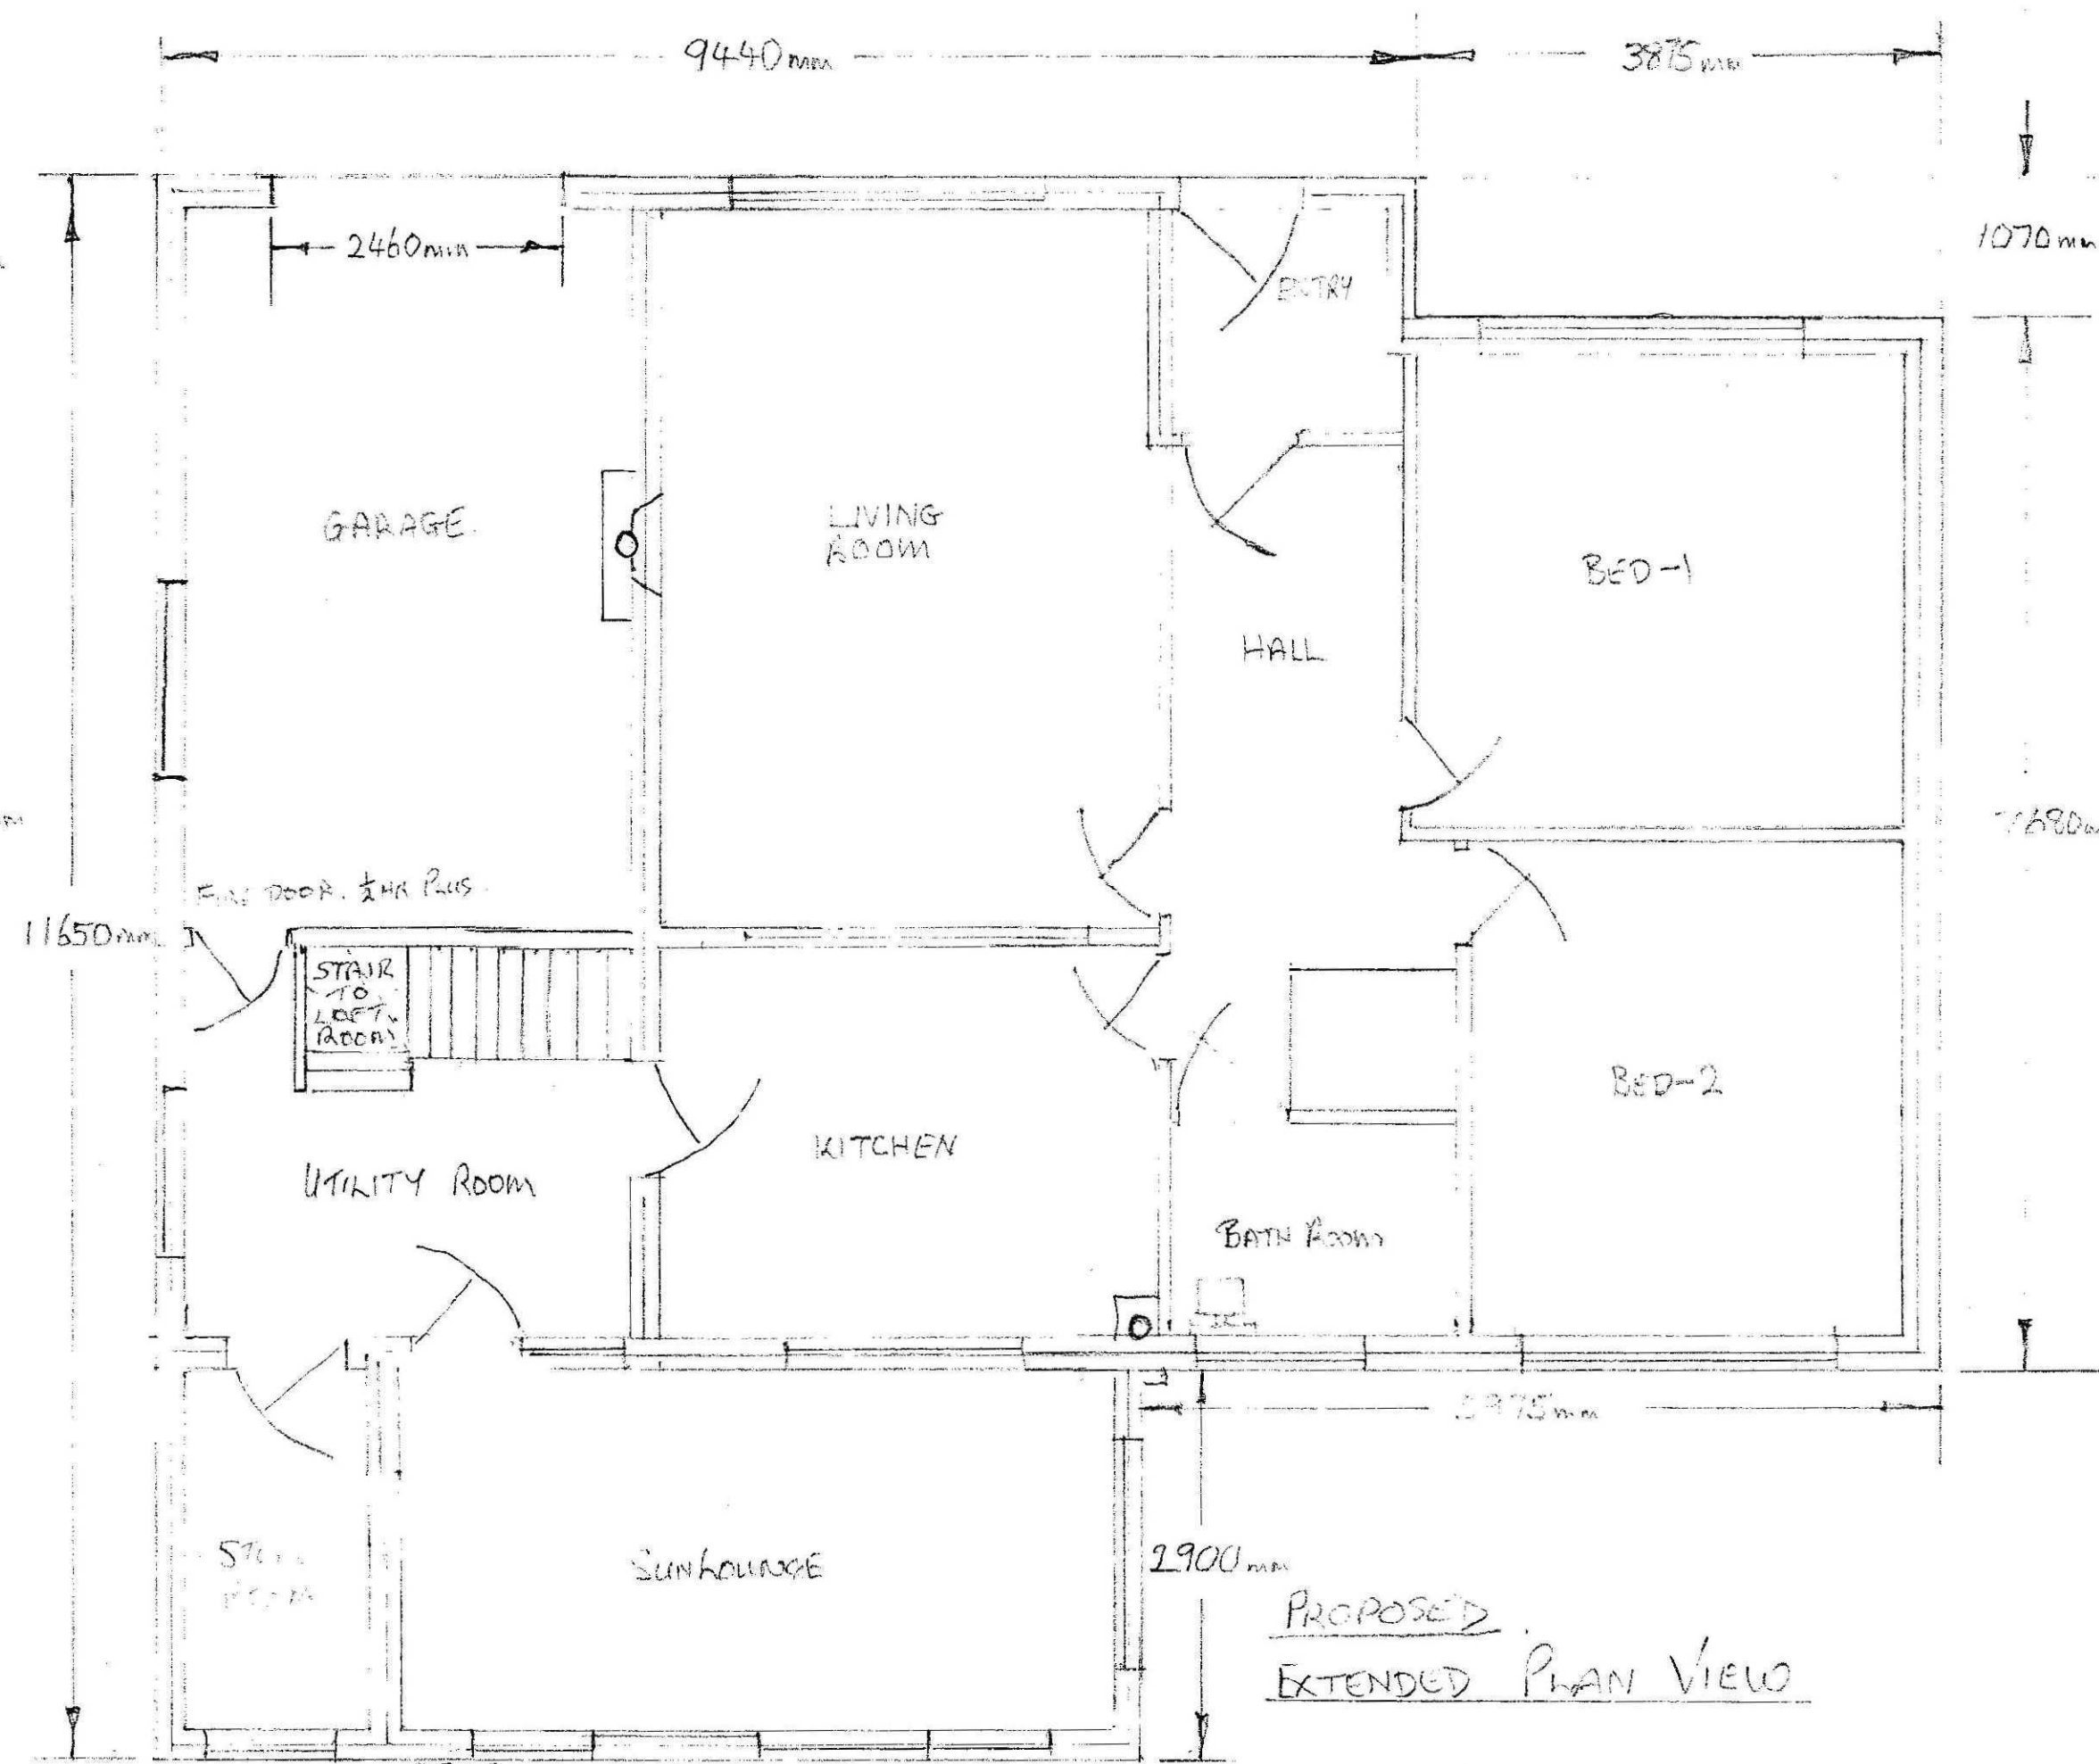


PROPOSED EXTENDED PLAN VIEW

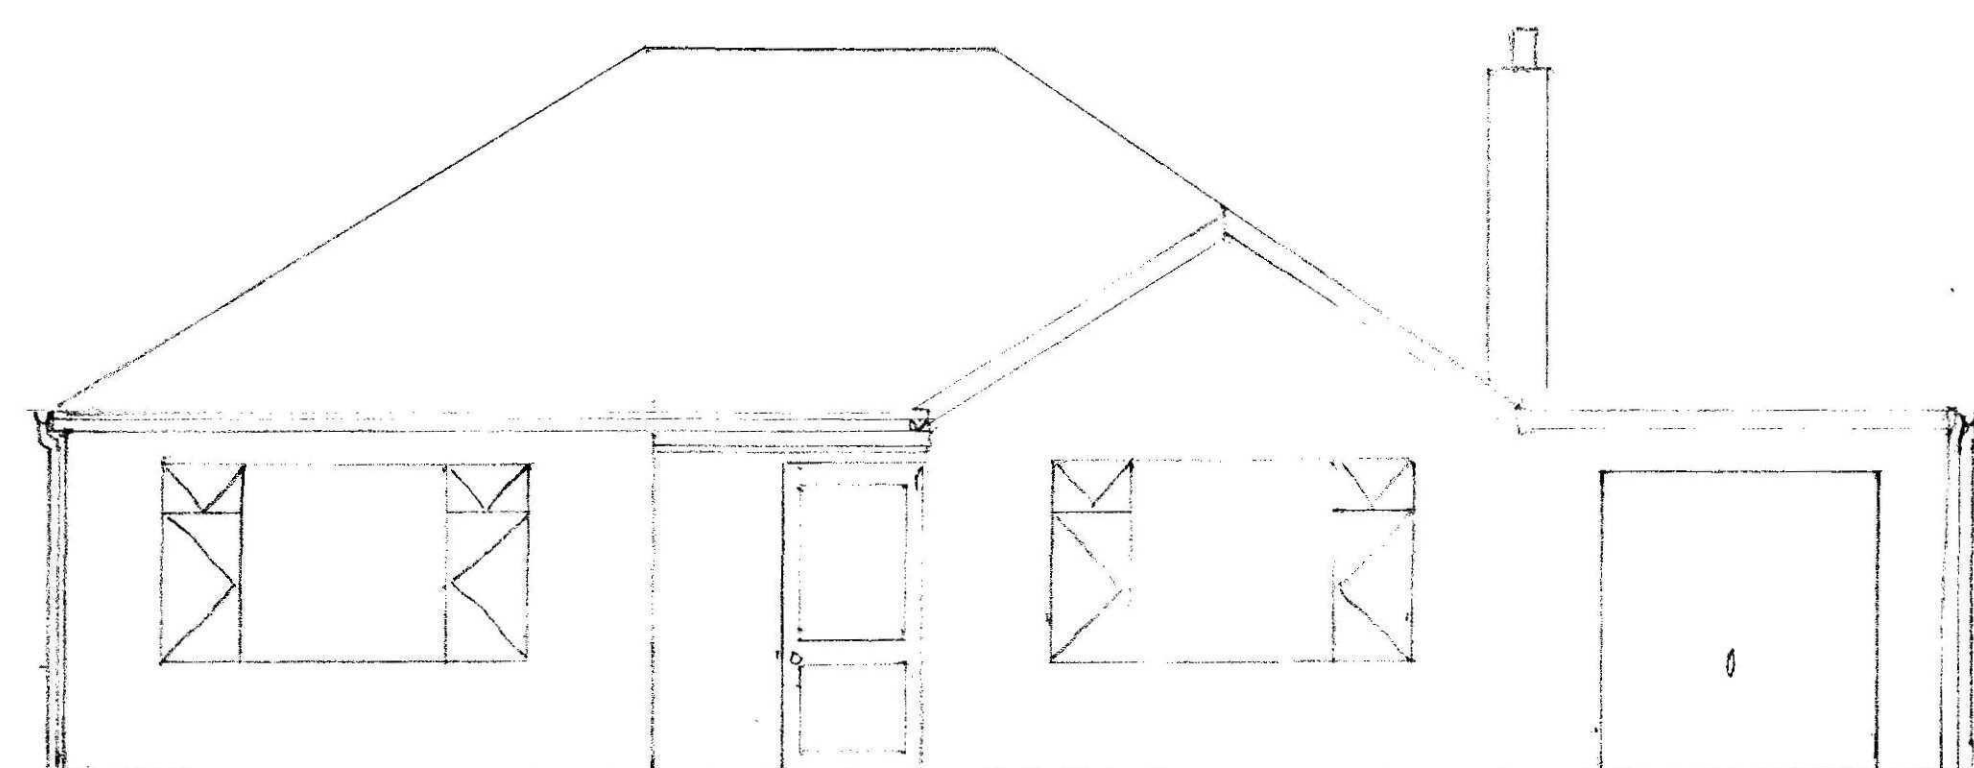


FRONT VIEW

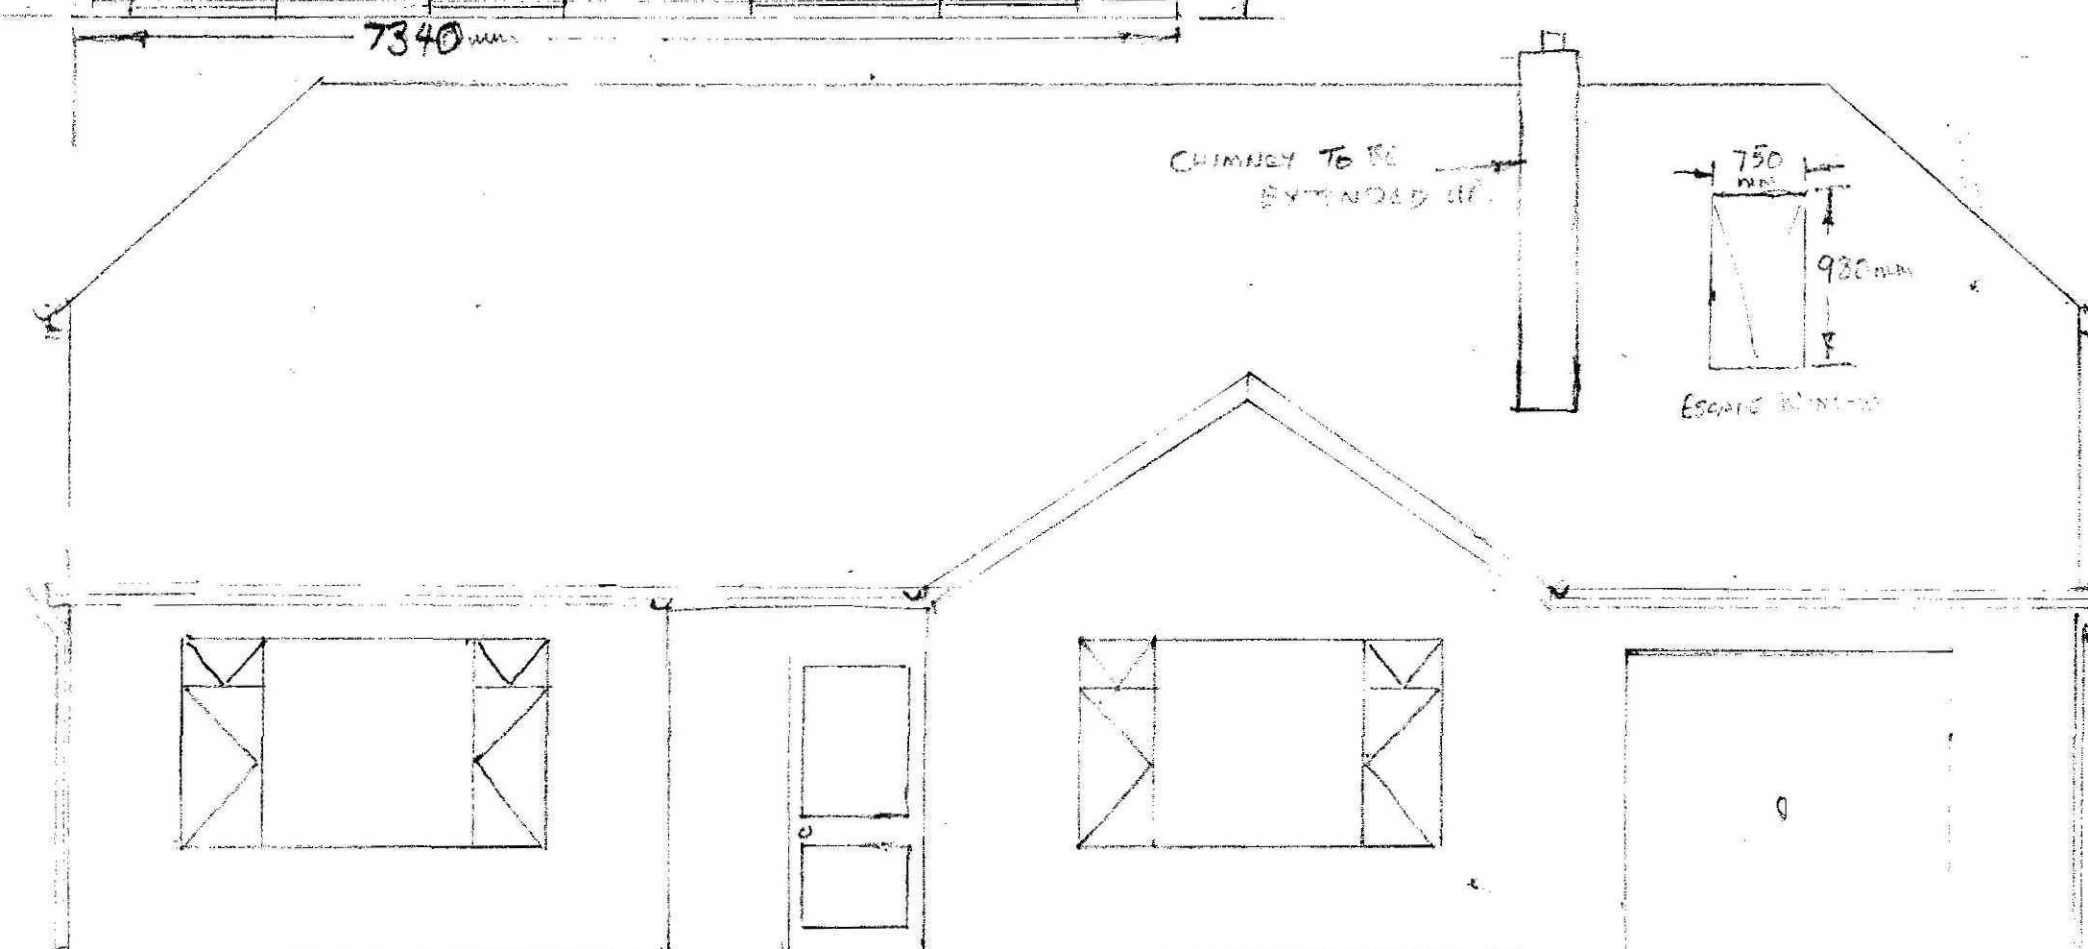


PROPOSED EXTENDED FRONT VIEW

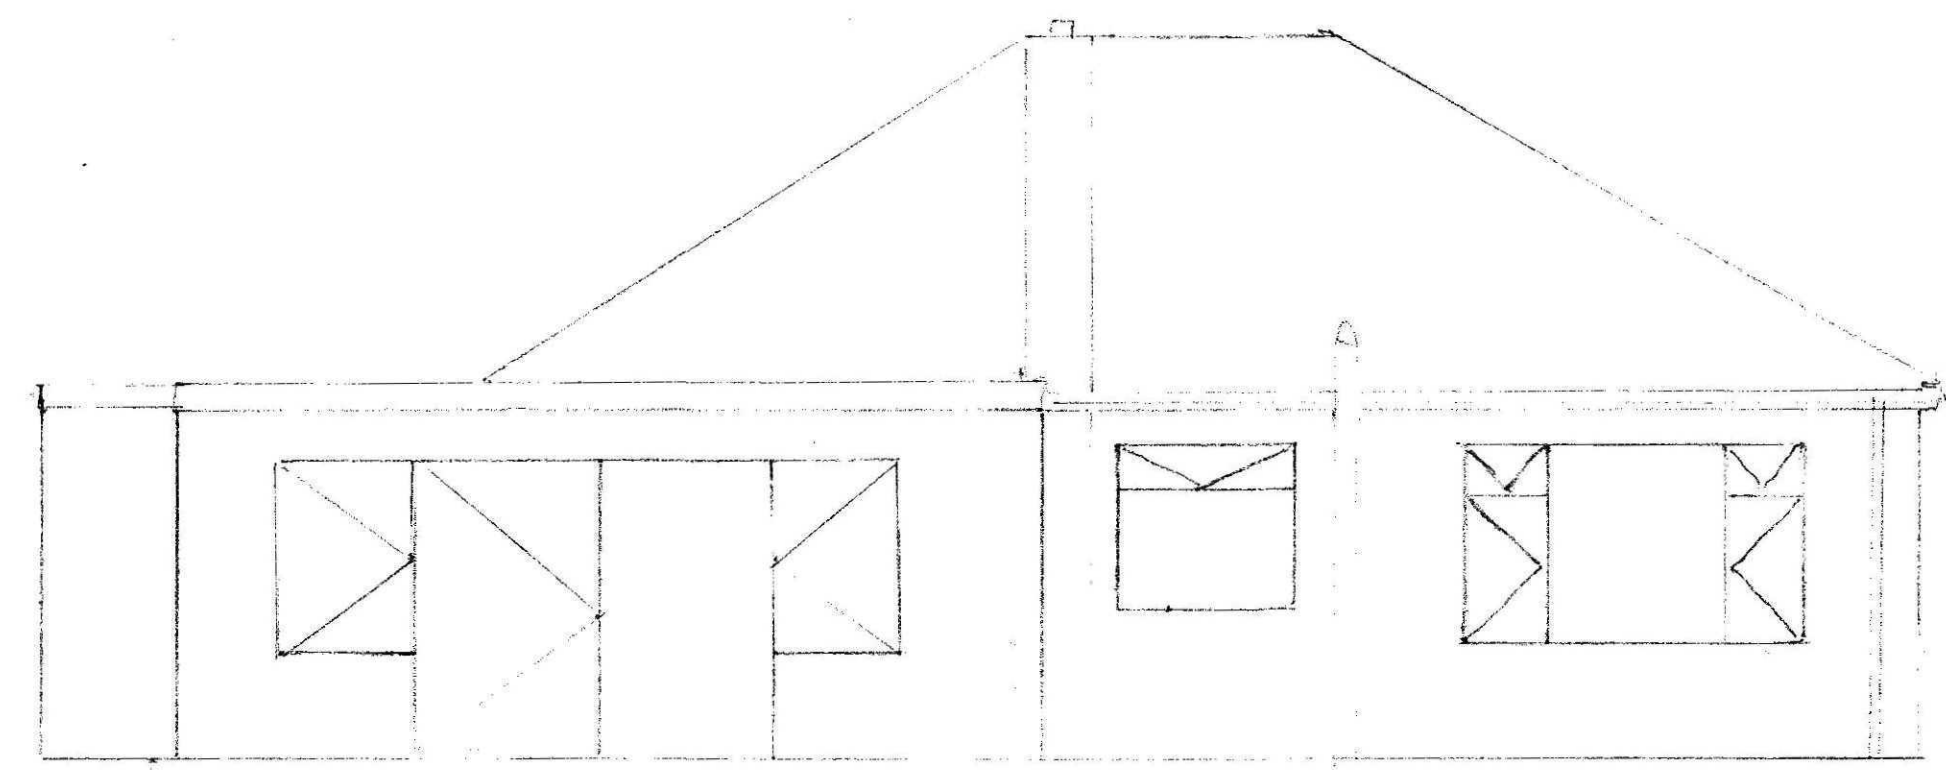

REAR VIEW

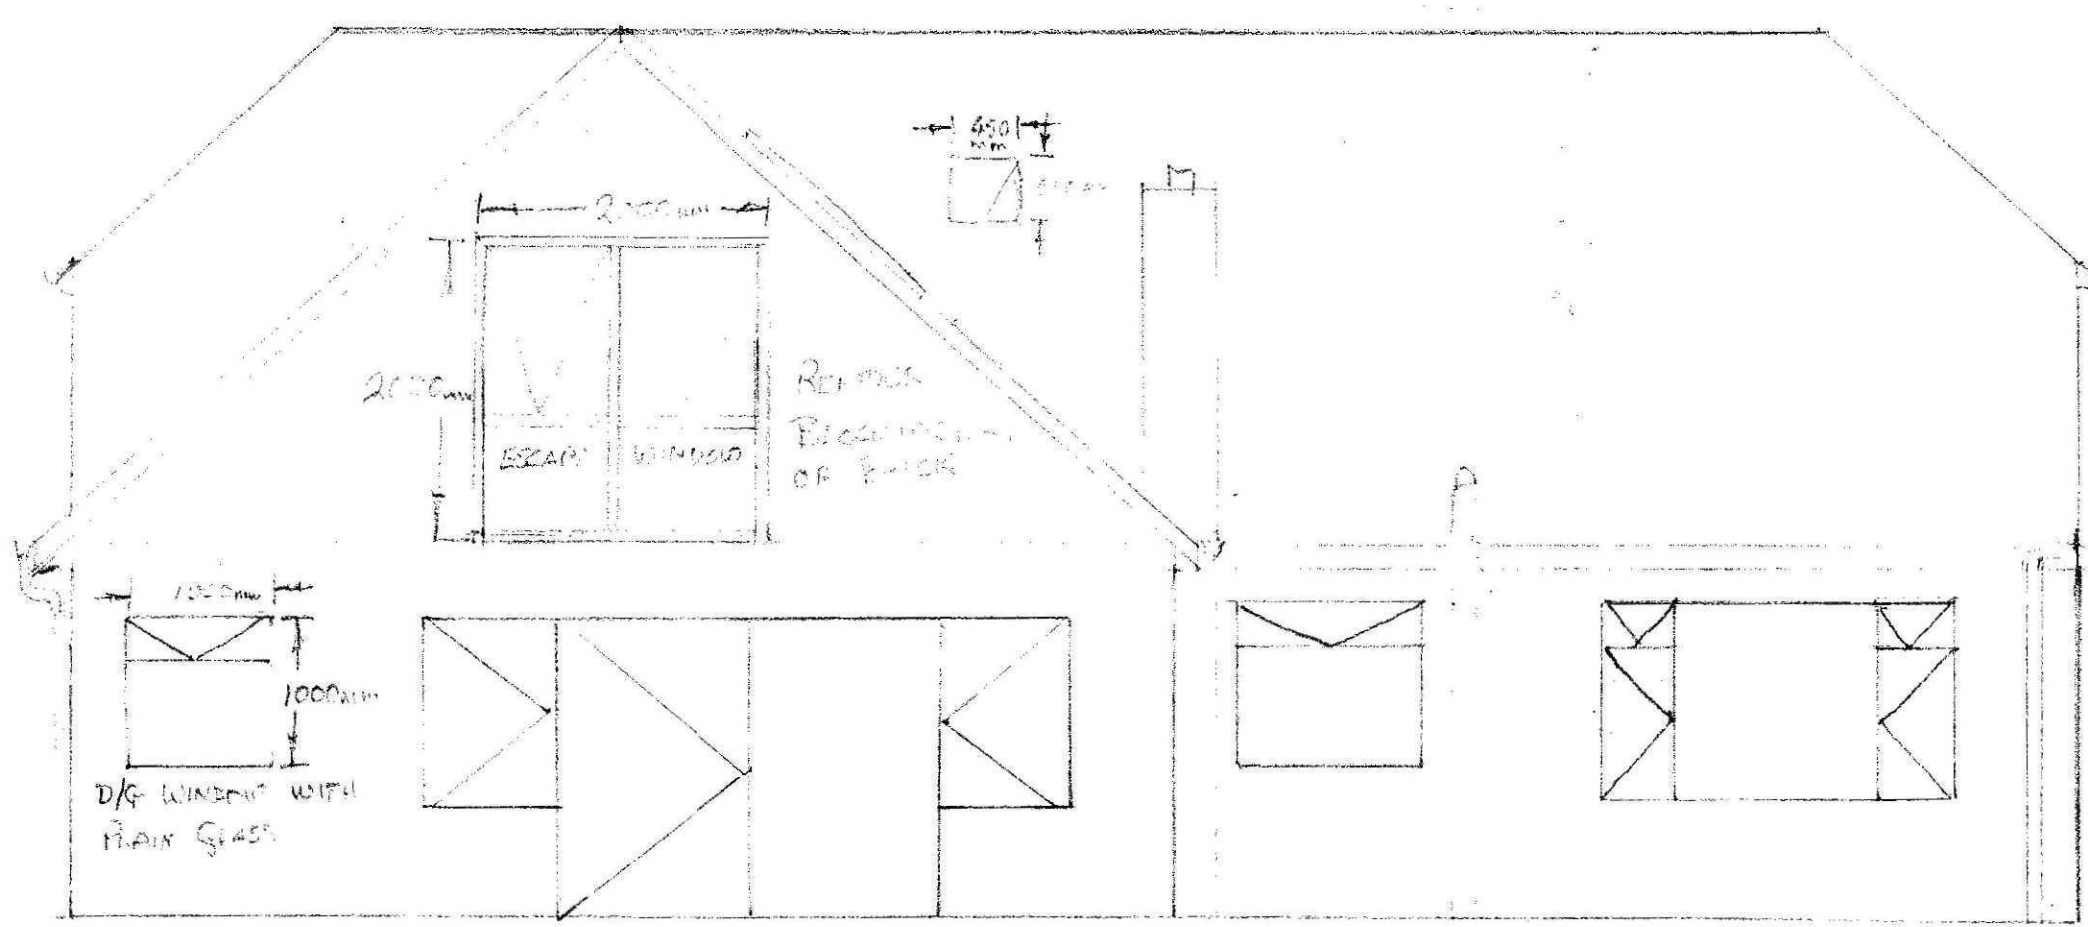


PROPOSED EXTENDED REAR VIEW

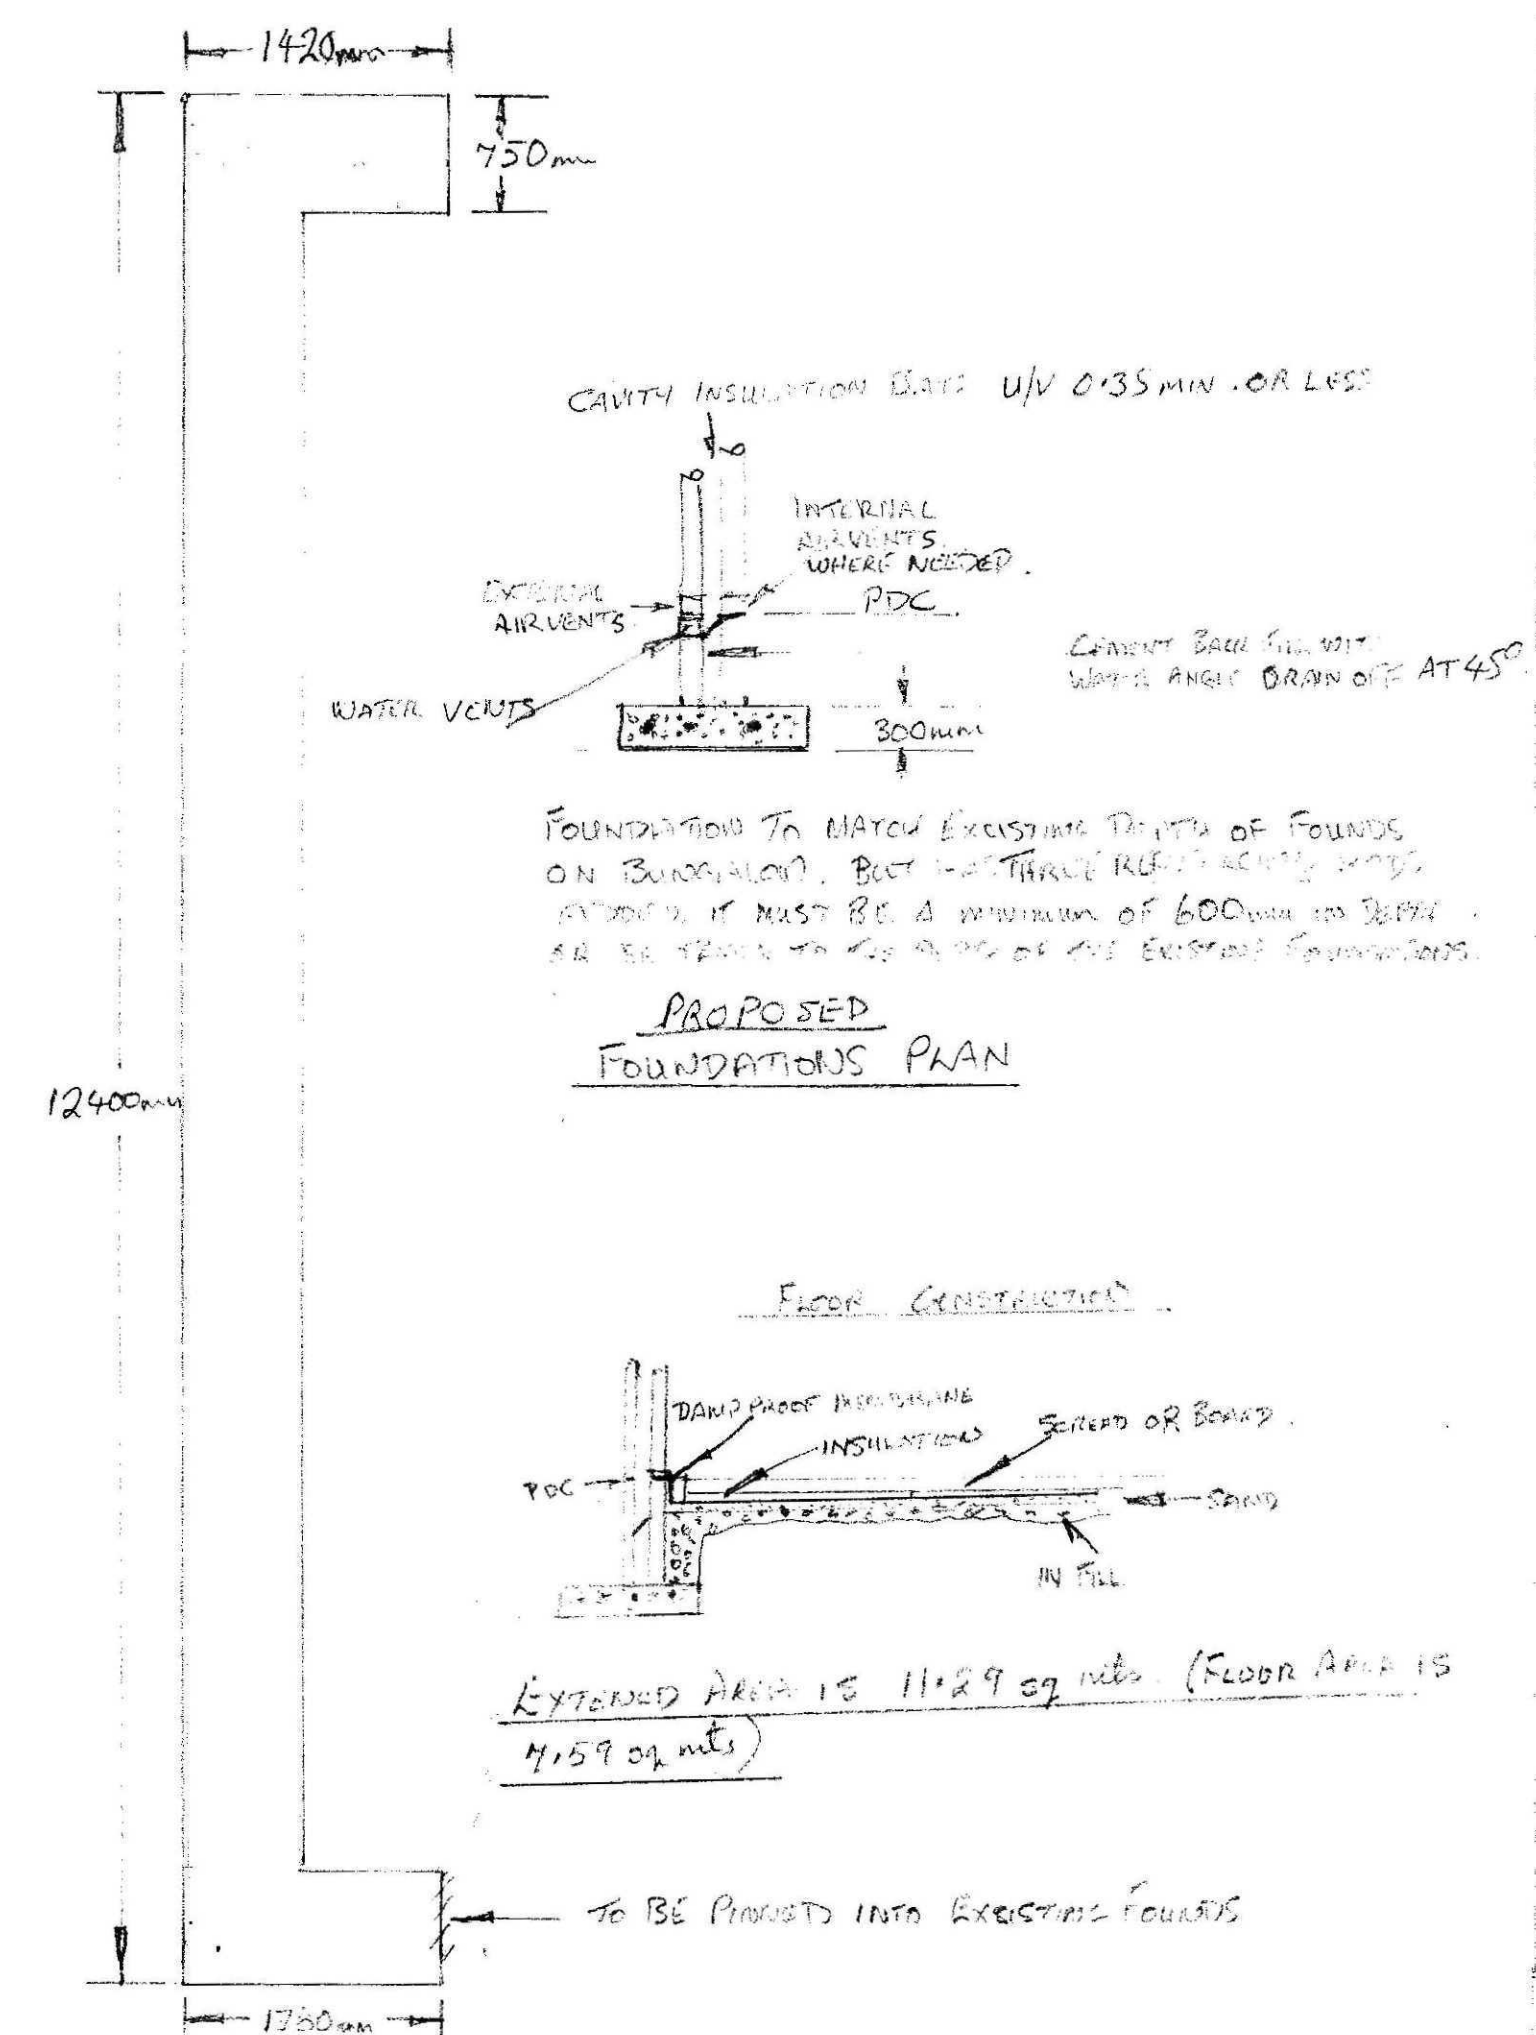

PROPOSED FOUNDATIONS PLAN

FLOOR CONSTRUCTION

WE HOPE TO MAKE THE BUNGALOW LOOK BETTER WITH A PITCHED ROOF INSTEAD OF FLAT ONES (DURGA BARRACKS) AND USE THE LOFT SPACE FOR EXTRA LIVING AREA. THIS IN TURN WILL NOT MAKE THE FLOOR AREA MUCH MORE THAN IT IS NOW. THERE WILL ALSO BE NO DORMER STRUCTURE PROTECTING FROM THE STORMS, ONLY ROOF LIGHT WHERE NEEDED. WHERE ROOF LIGHT IS USED IT MUST BE PROTECTED UNLESS A VERY GOOD ROOF COVER CAN BE OBTAINED. (DARKLY TINTED LDC WALL CONSTRUCTION IS TO BE 275mm MIN. WITH 75mm CAVITY WITH WALL TIES (10) AT 450 CENTRES VERTICALLY & 200mm HORIZONTALLY. THE LITTLE ABOVE ROOF FROM DOOR MAY BE OF WOOD CONSTRUCTION. THIS WILL HAVE TO BE REPLACED WITH A GALVANIZED STEEL BOX SECTION LINTEL, OR 4.5mm IN AREA.

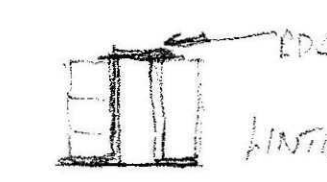

LINTEL CROSS SECTION

ALL LINTELS MUST BE OF THIS TYPE.

SHD Planning & Development
23 FEB 2010
Ref: 0143-10

FOR MR P. FIELD	
BUNGALOW GARAGE & ROOF EXTENSION, AT	
HOLME GARNISH, LONGSTON, SOUTH LINCOLNSHIRE N12 8Y	
PLAN VIEW OF NOW & AFTER EXTENSION + FOUNDATION.	
DRAWN BY :- MR P. FIELD	
CHECKED BY :- P. FIELD	
SCALE :- 20mm TO 1m	
DATE :- 15-2-2010	
DRAWING NO 2 of 4	