



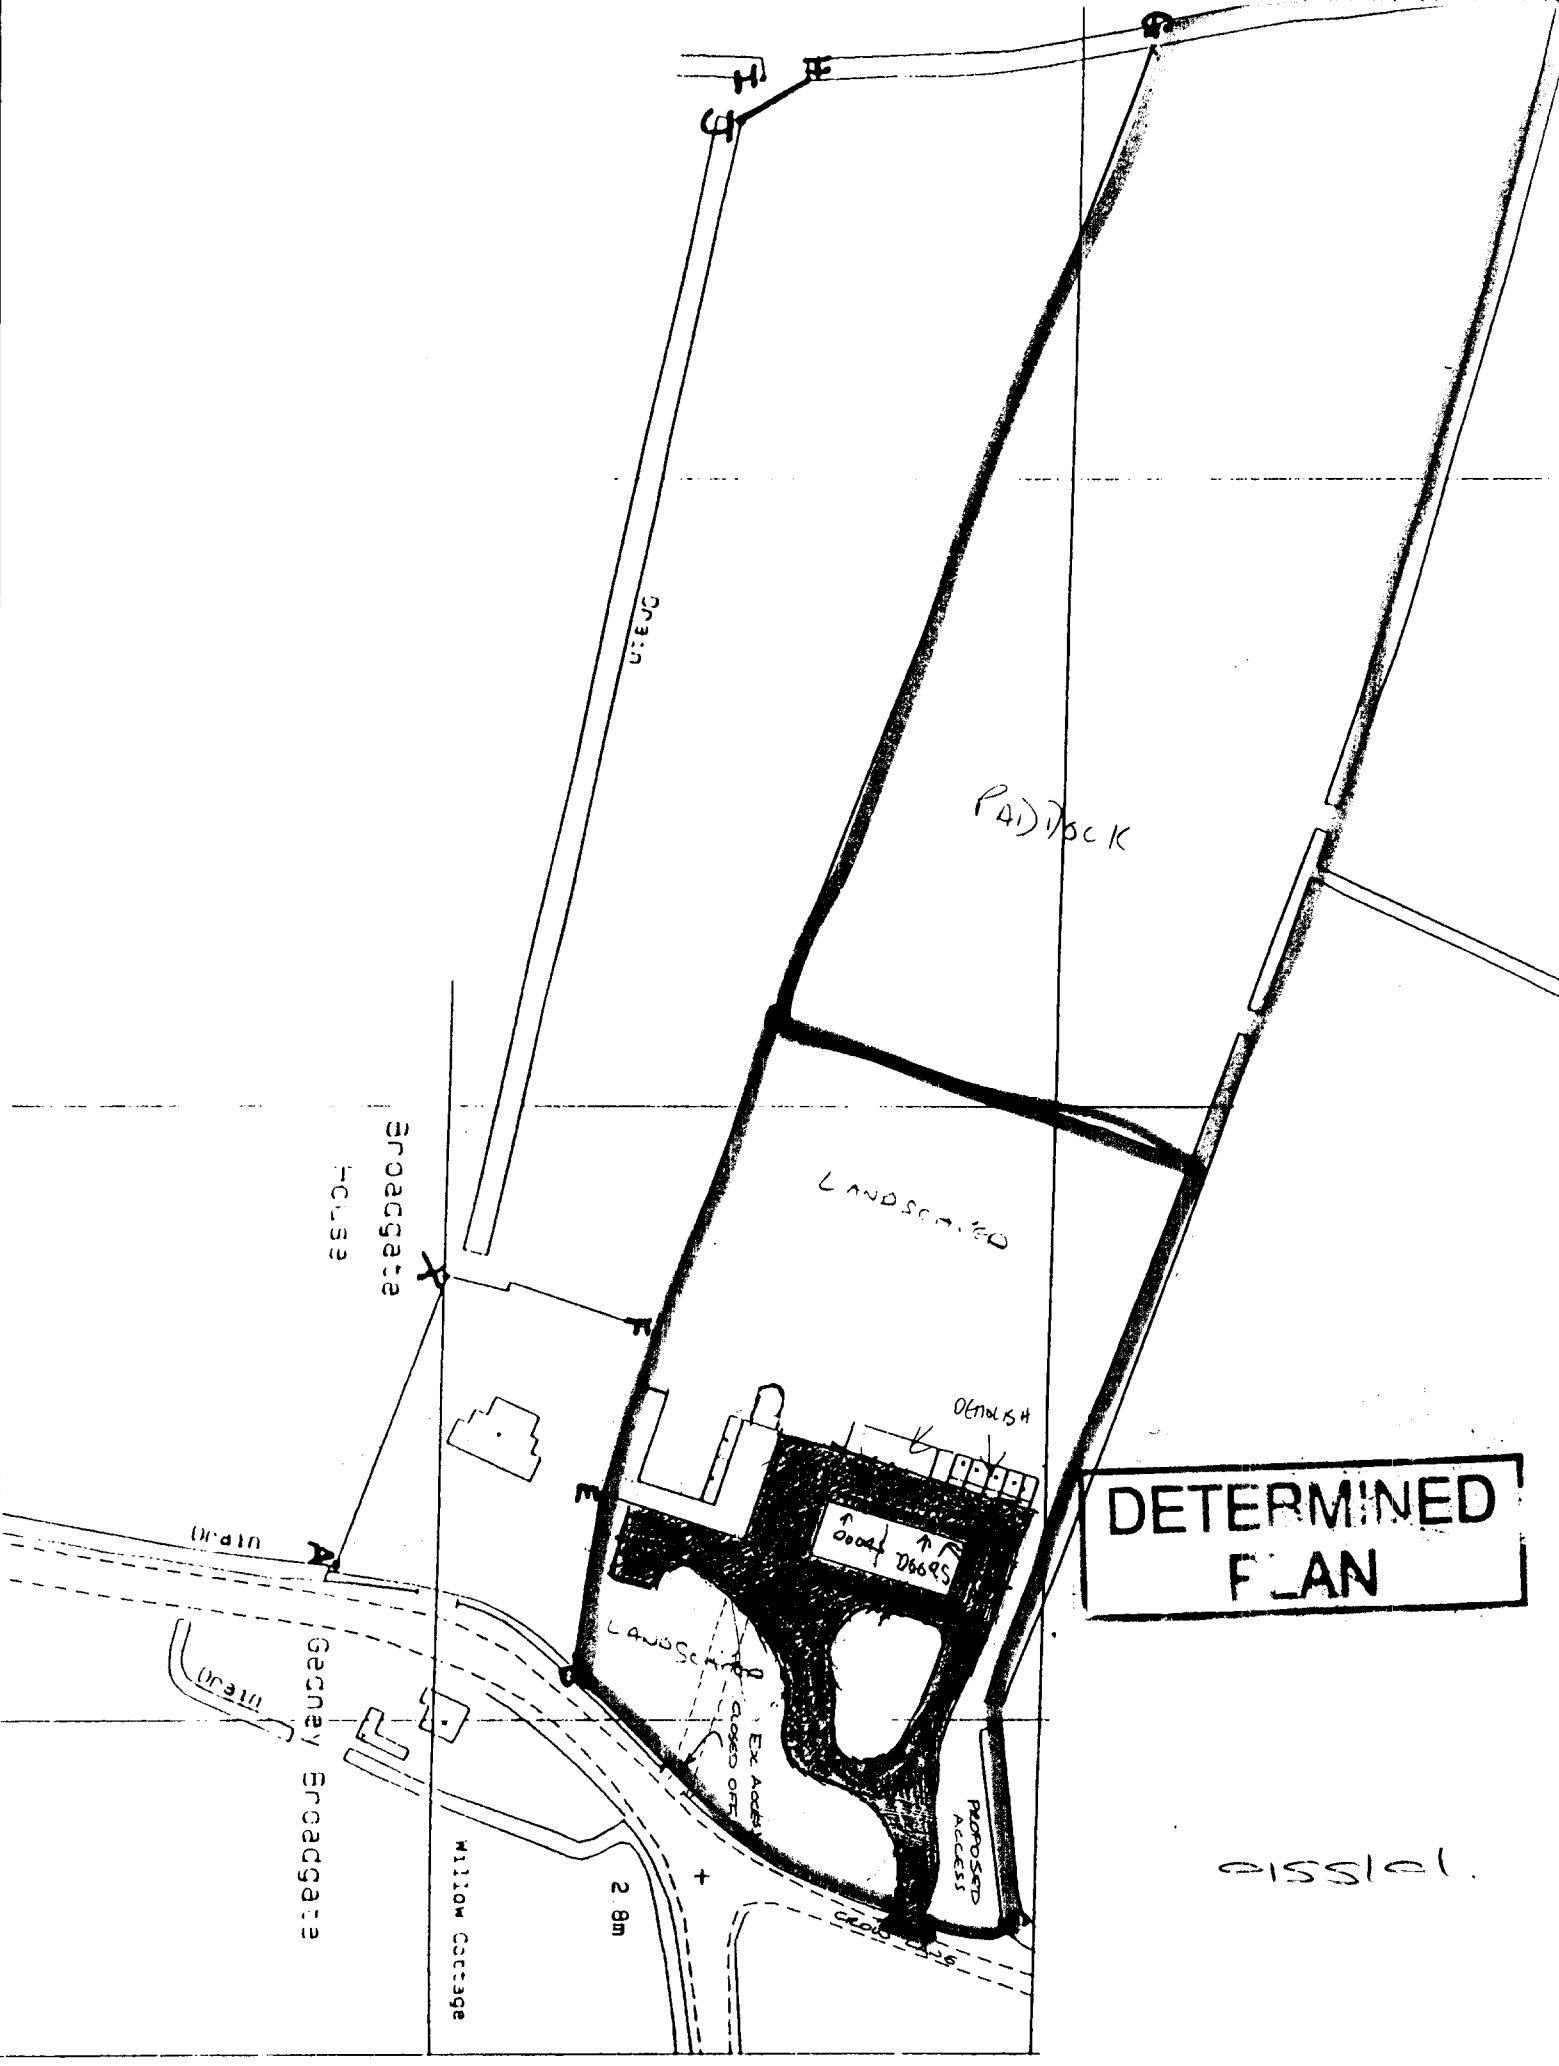

015510

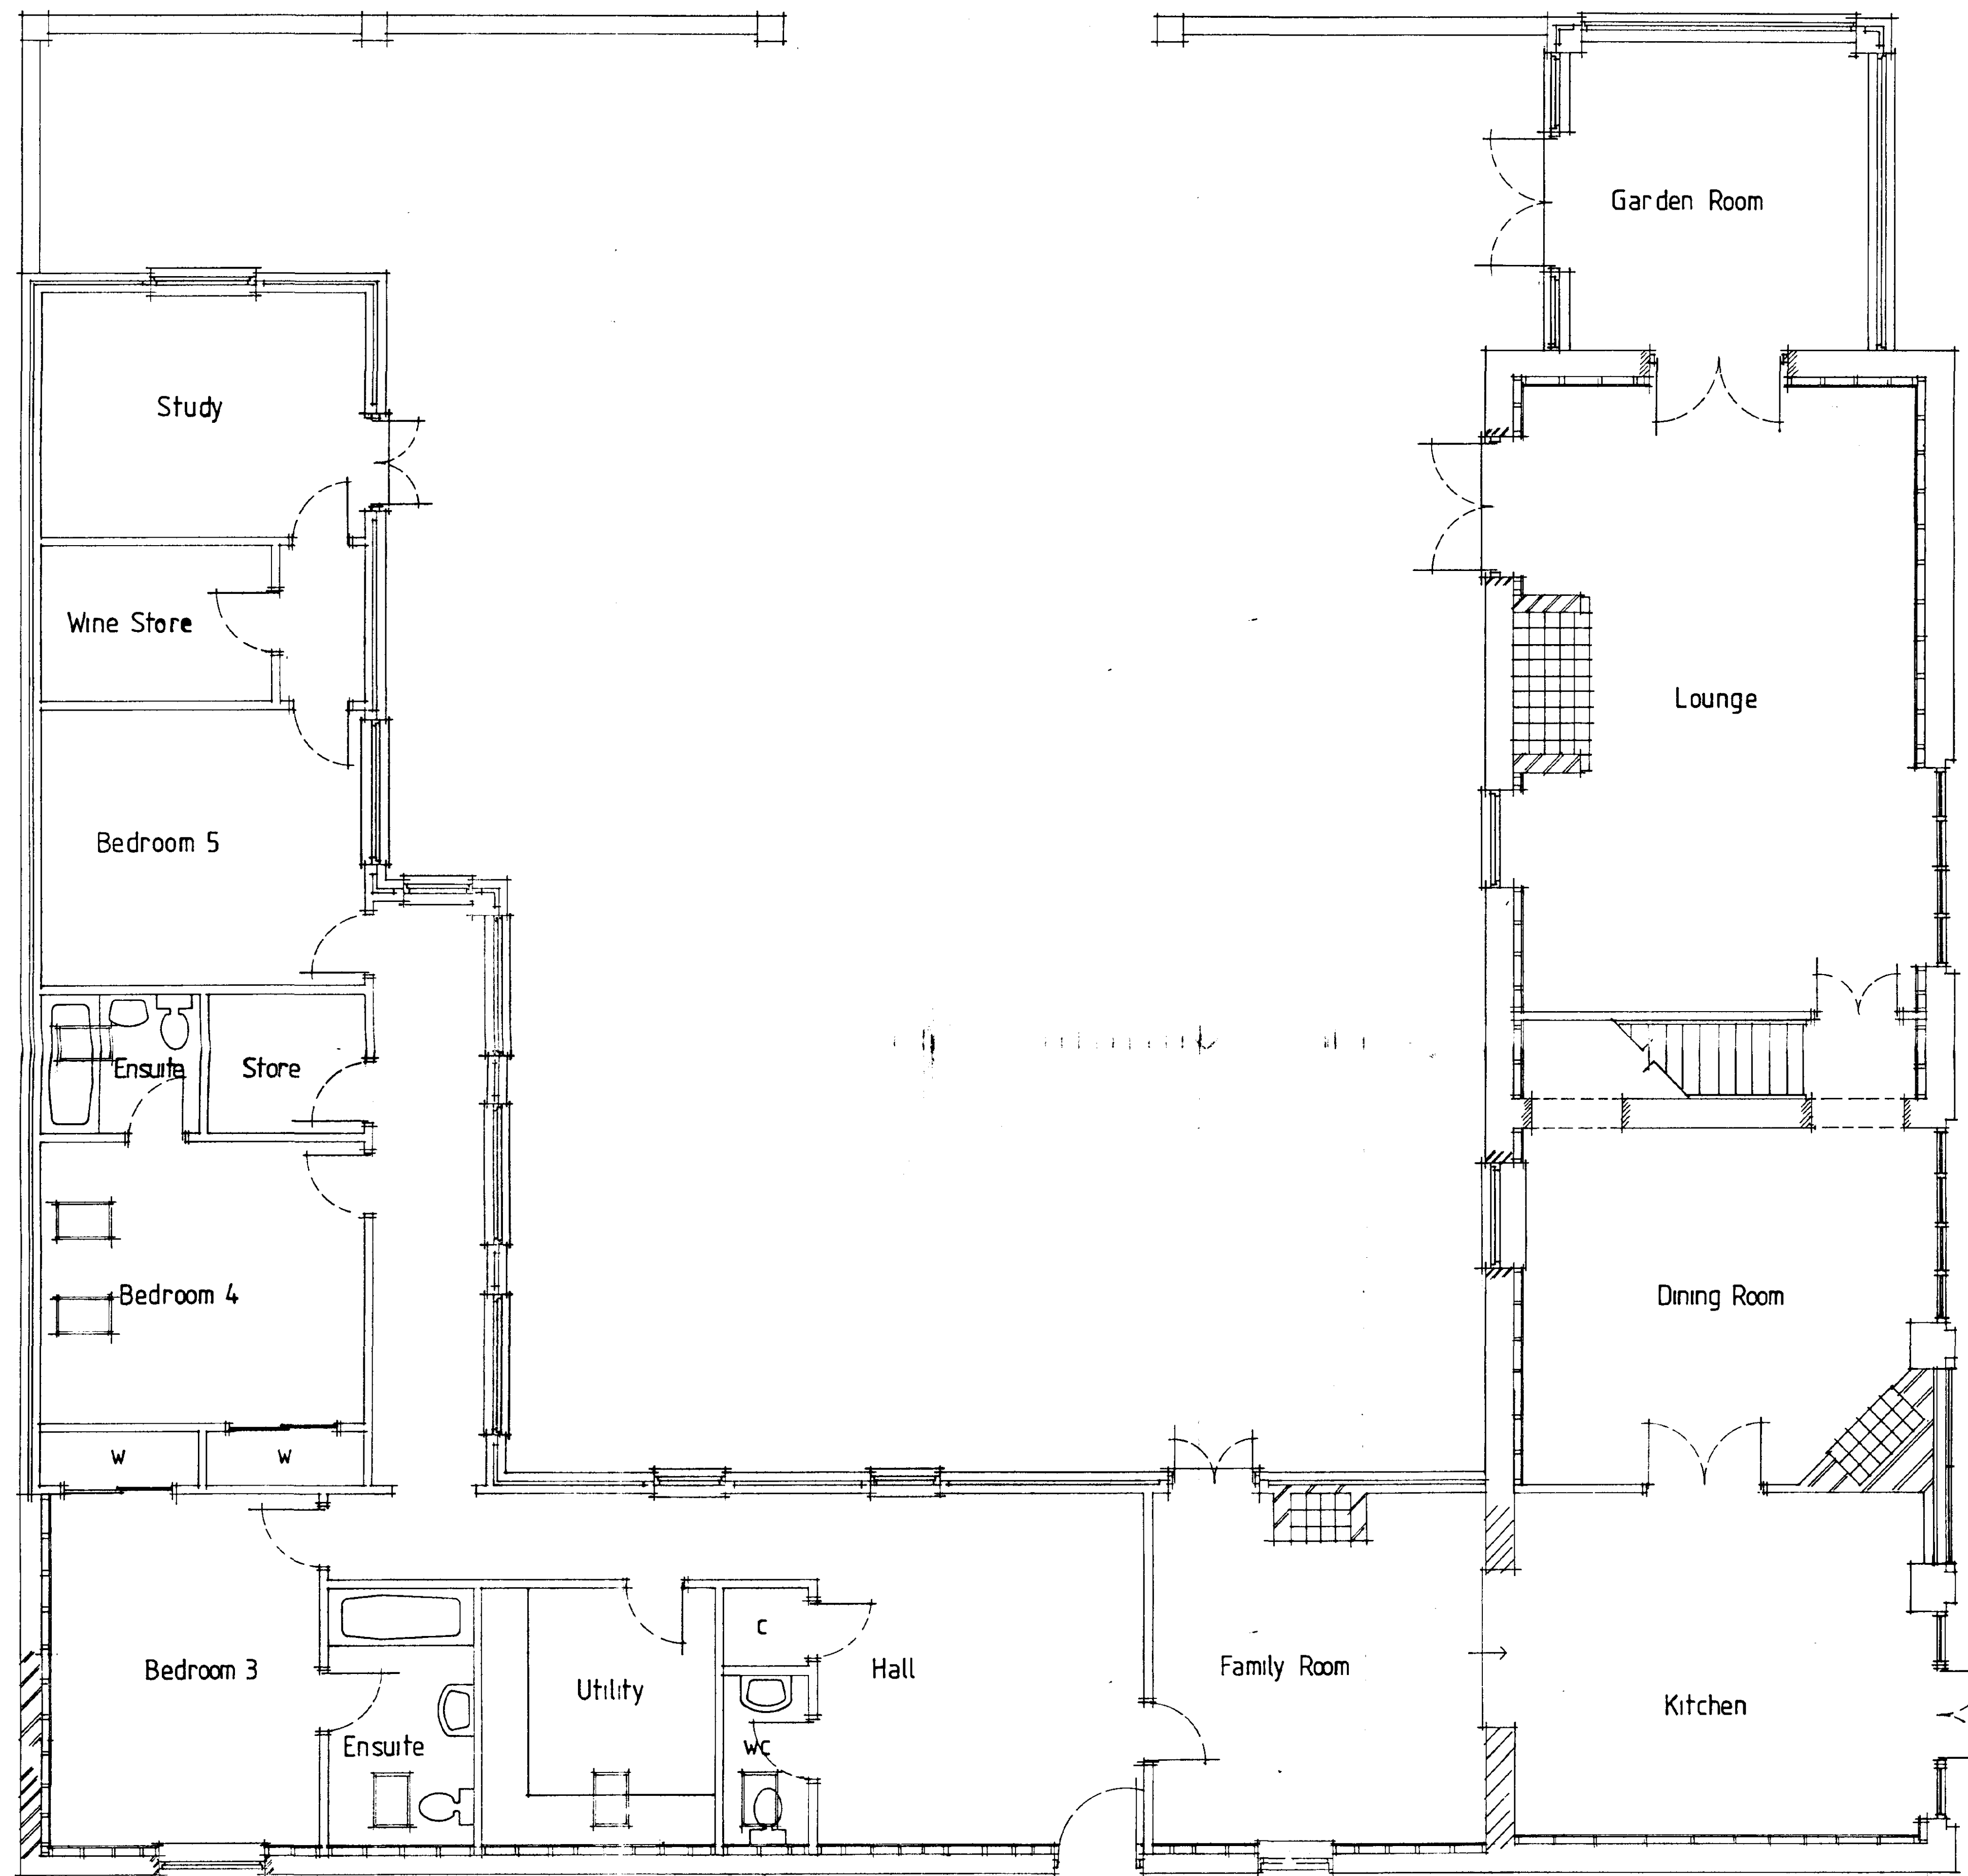


GROUND FLOOR PLAN

**DETERMINED
PLAN**

Peter Humphrey Associates ARCHITECTURAL DESIGN AND BUILDING		
PROJECT Proposed Conversion Broadgate Barns Gedney Broadgate		
CLIENT Mr and Mrs Myles		
DATE Jan 2001	SCALE 1:50	JOB NO. 2158 / 4 A
DATE REVISED A7 2 01	DETAILS Amended	

DO NOT SCALE FROM THIS DRAWING
COPYRIGHT: THIS DRAWING MUST NOT BE ISSUED, LOANED OR COPIED
WITHOUT THE CONSENT OF PETER HUMPHREY ASSOCIATES

Peter Humphrey Associates ARCHITECTURAL DESIGN AND BUILDING	TELEPHONE 01945 466 966
	30 OLD MARKET WISBECH CAMBS PE13 1NB
	E-MAIL: ENQUIRIES@PHARCHITECTURAL.CO.UK

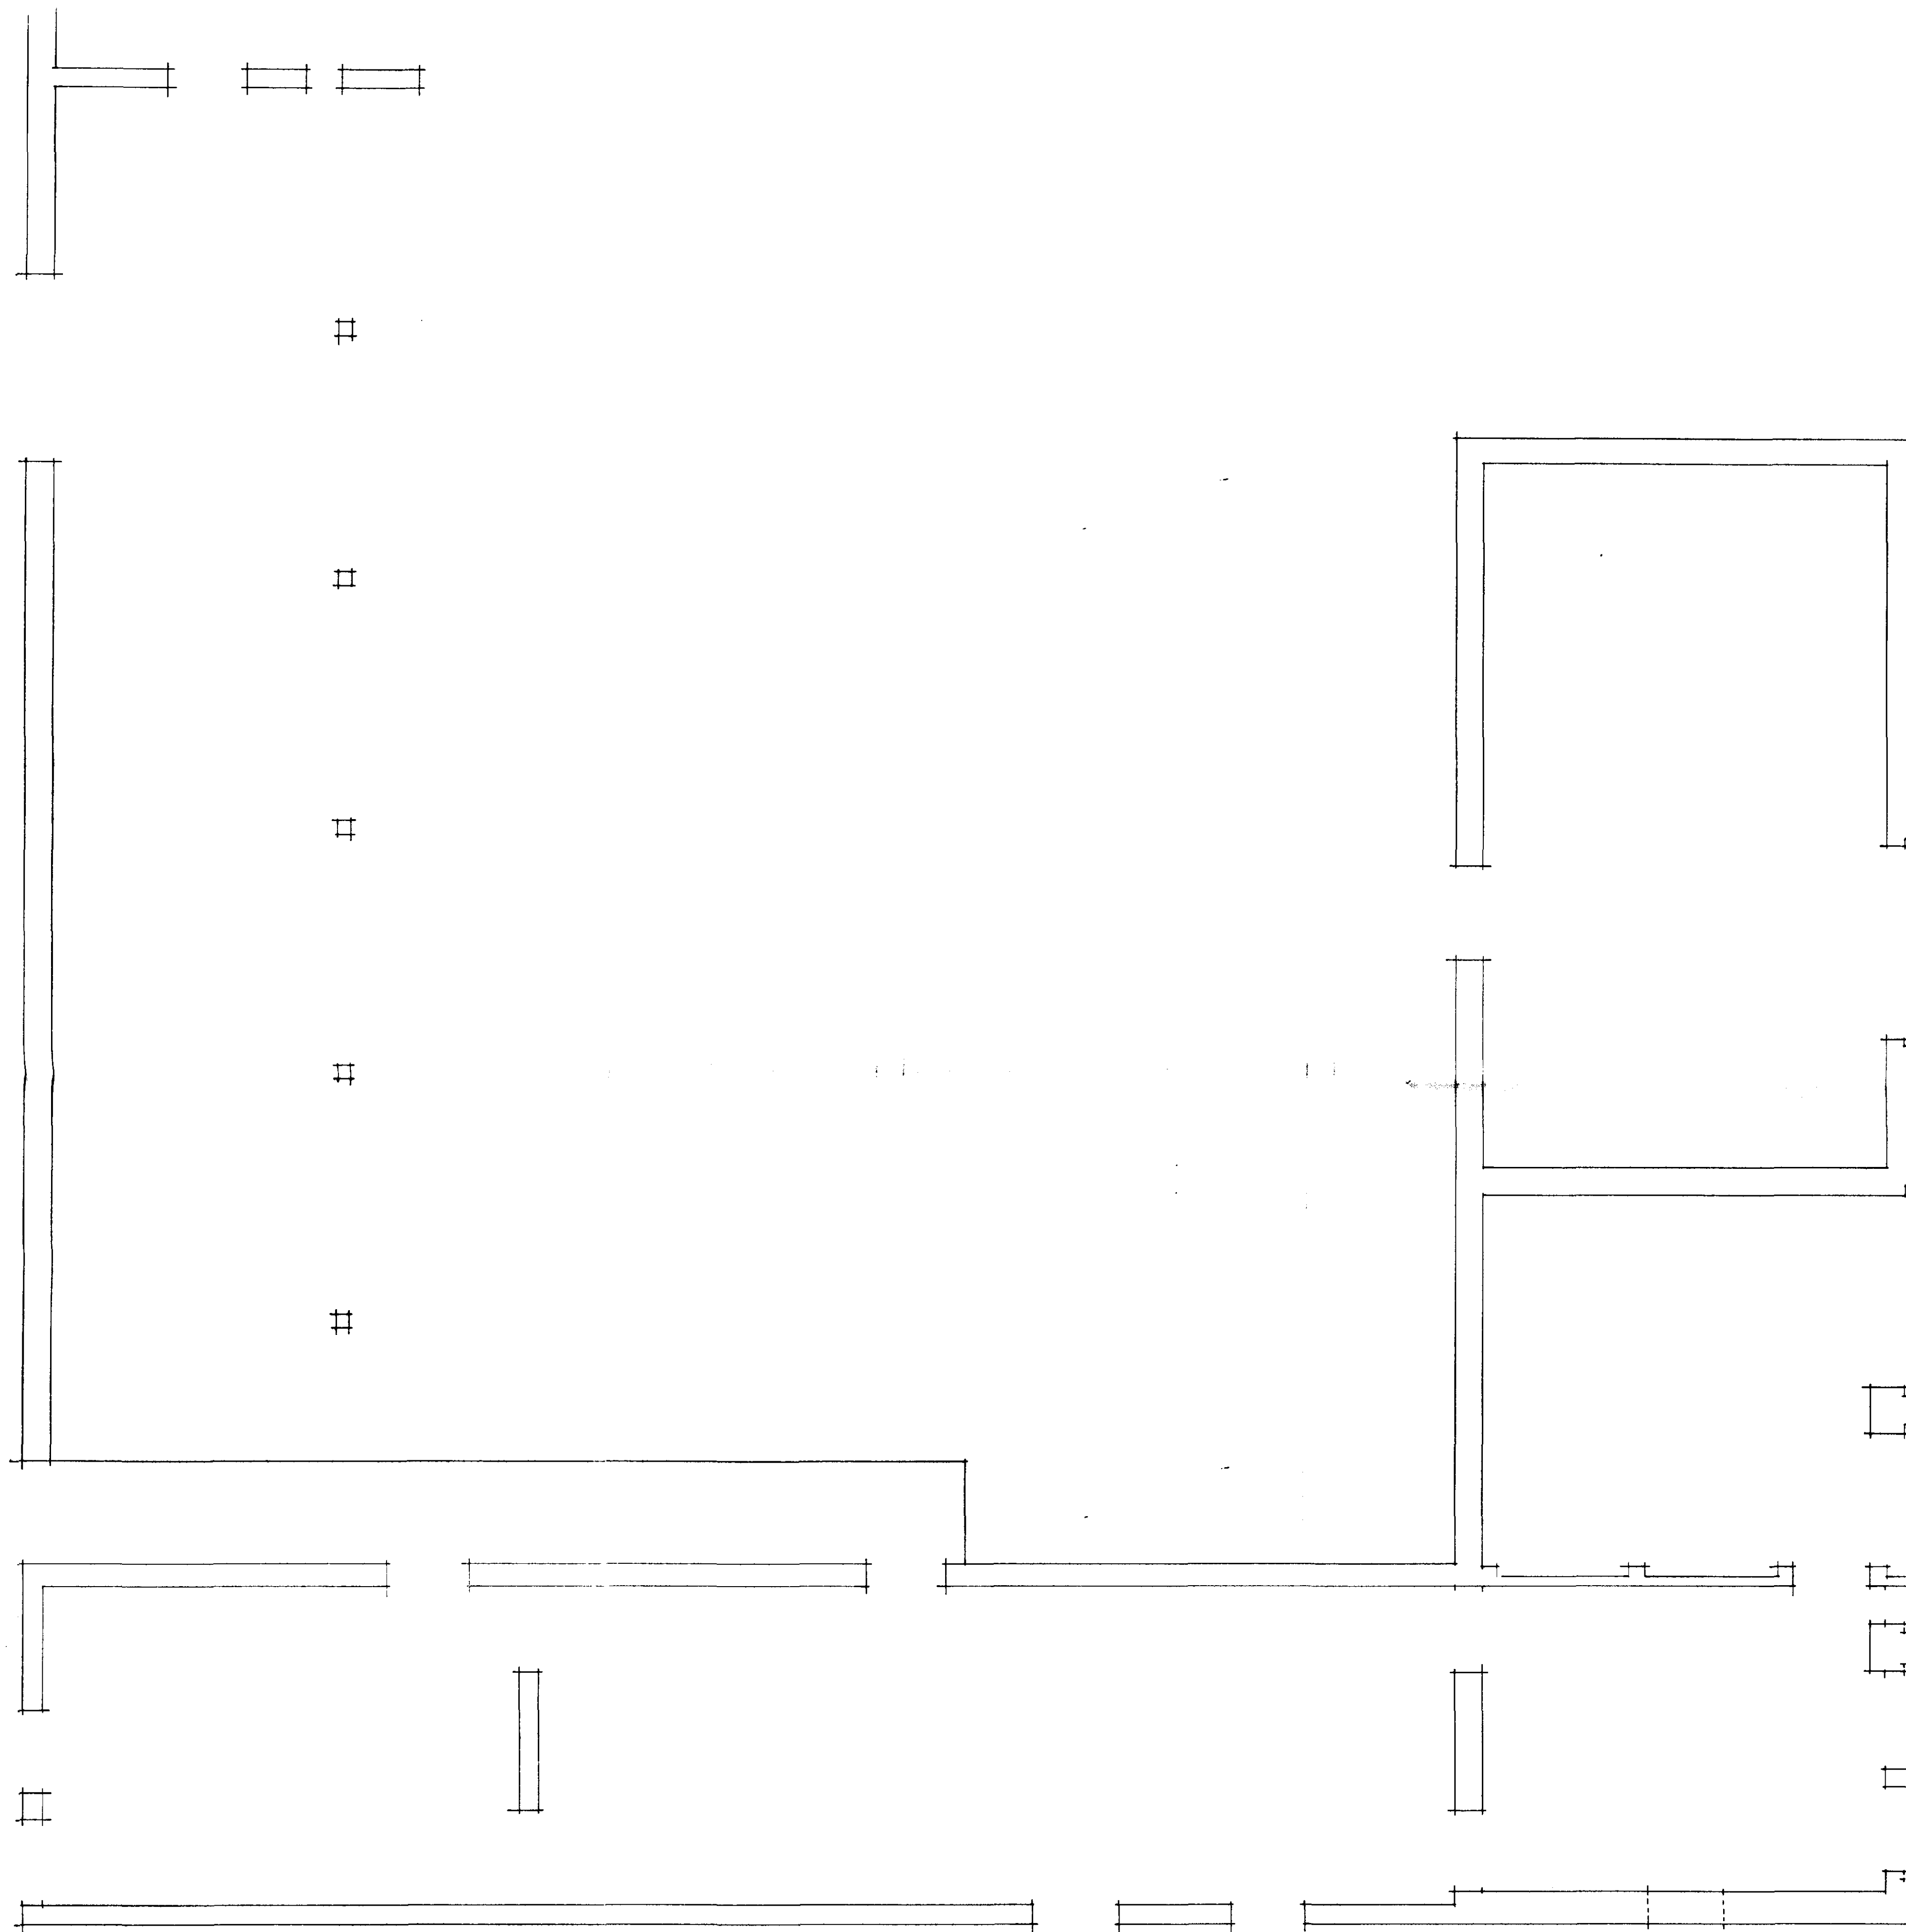


GROUND FLOOR PLAN

**DETERMINED
PLAN**


Peter Humphrey Associates ARCHITECTURAL DESIGN AND BUILDING		
PROJECT Survey Drawing Broadgate Barns Gedney Broadgate		
CLIENT Mr and Mrs Myles		
DATE Jan 2001	SCALE 1:50	JOB No. 2158/2
DATE REVISED	DETAILS	

DO NOT SCALE FROM THIS DRAWING
COPYRIGHT: THIS DRAWING MUST NOT BE ISSUED, LOANED OR COPIED
WITHOUT THE CONSENT OF PETER HUMPHREY ASSOCIATES


	Peter Humphrey Associates ARCHITECTURAL DESIGN AND BUILDING TELEPHONE 01945 466 966 35 OLD MARKET WISBECH CAMBS PE13 1NB E-MAIL: ENQUIRIES@PHARCHITECTURAL.CO.UK
	

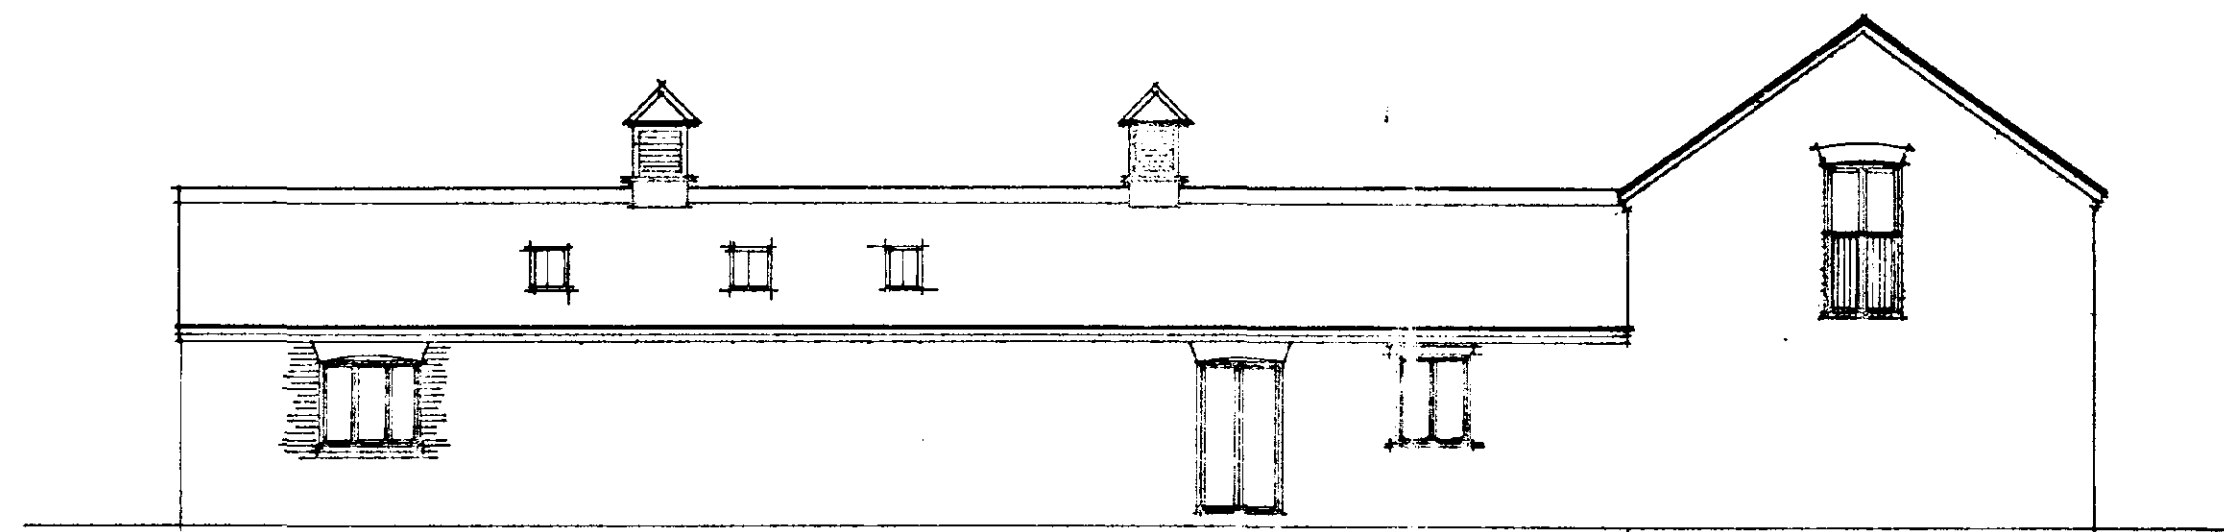


FRONT ELEVATION

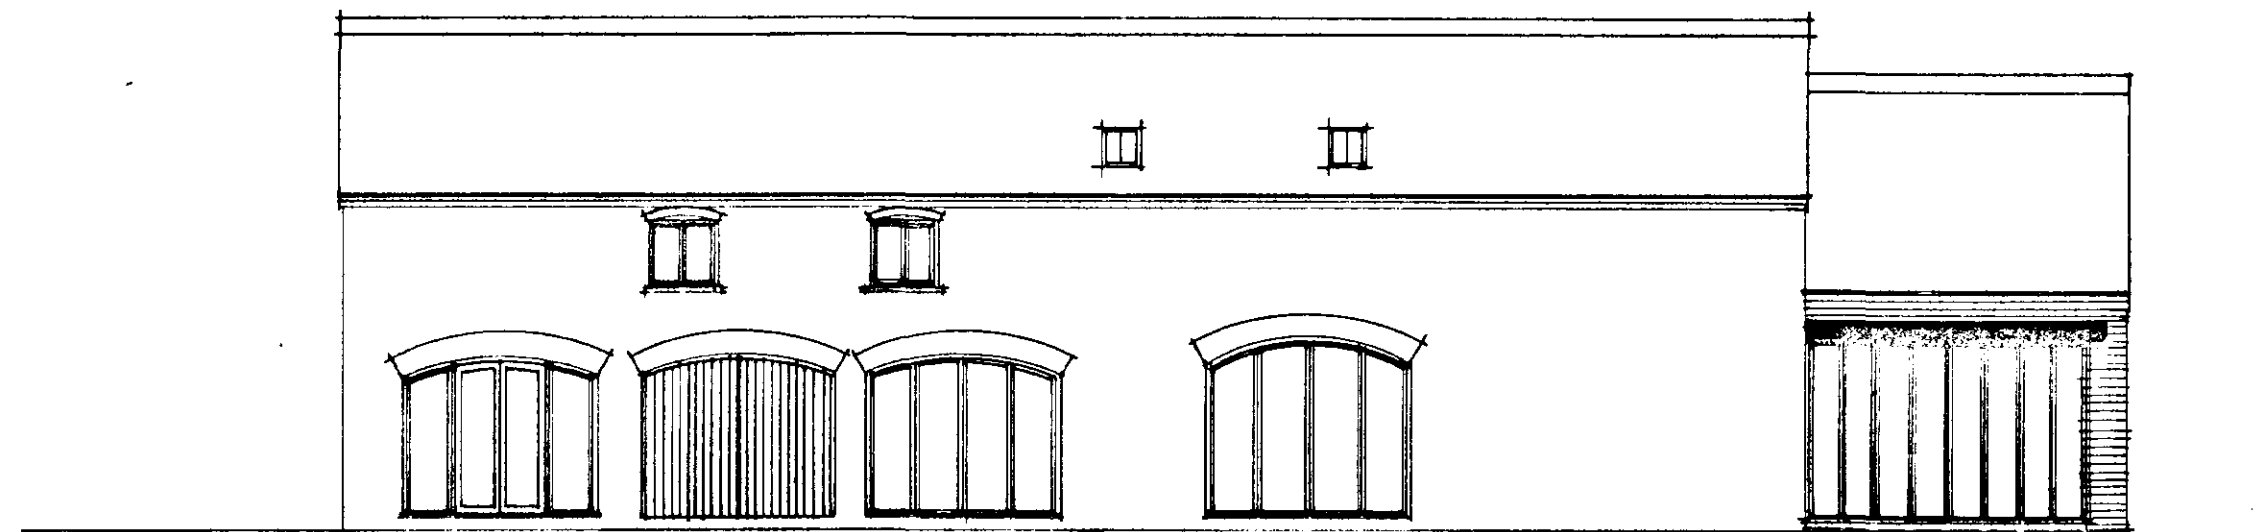


SIDE ELEVATION

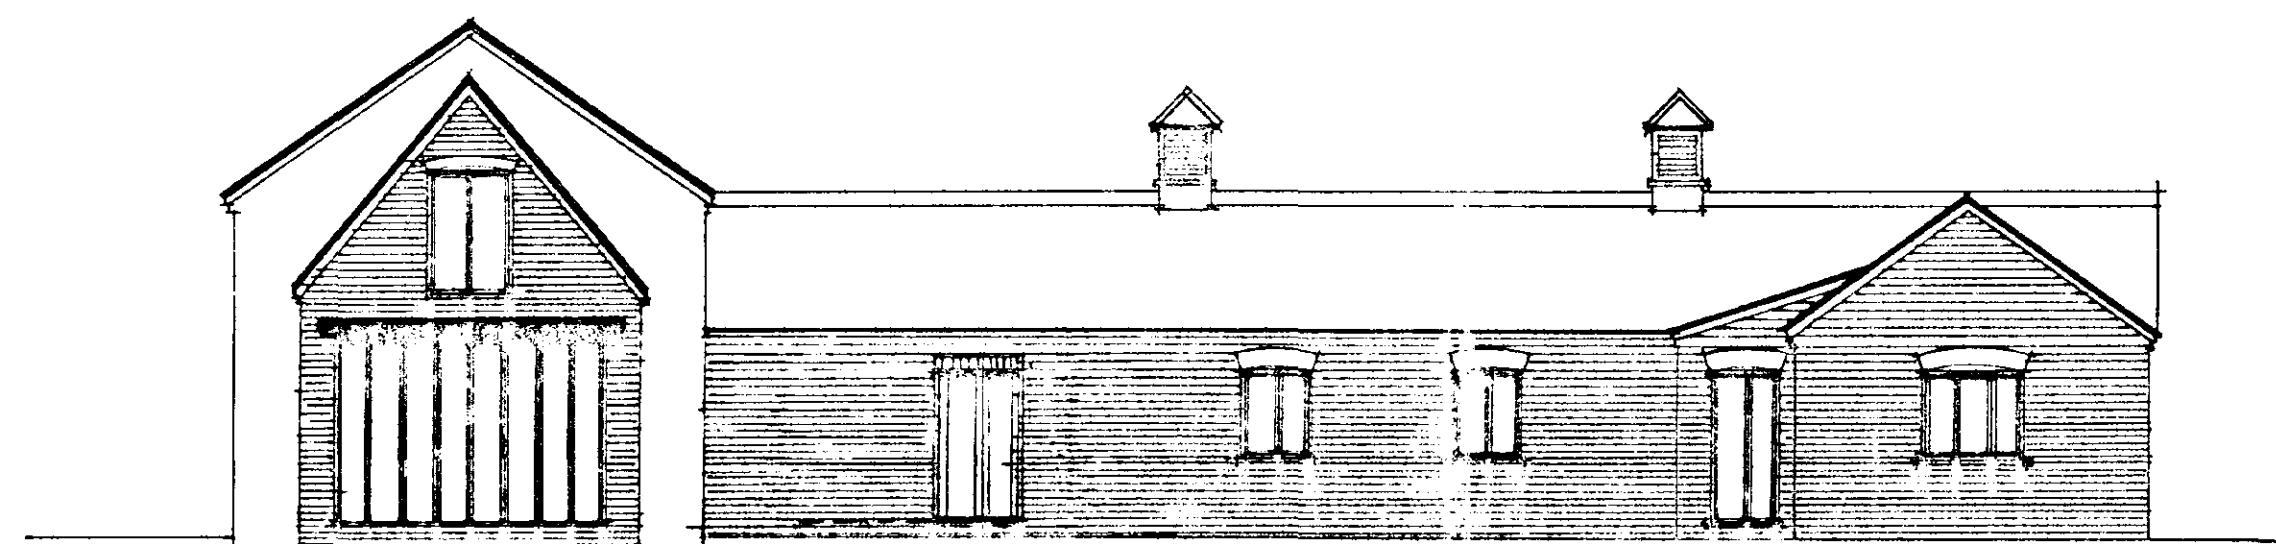


REAR ELEVATION

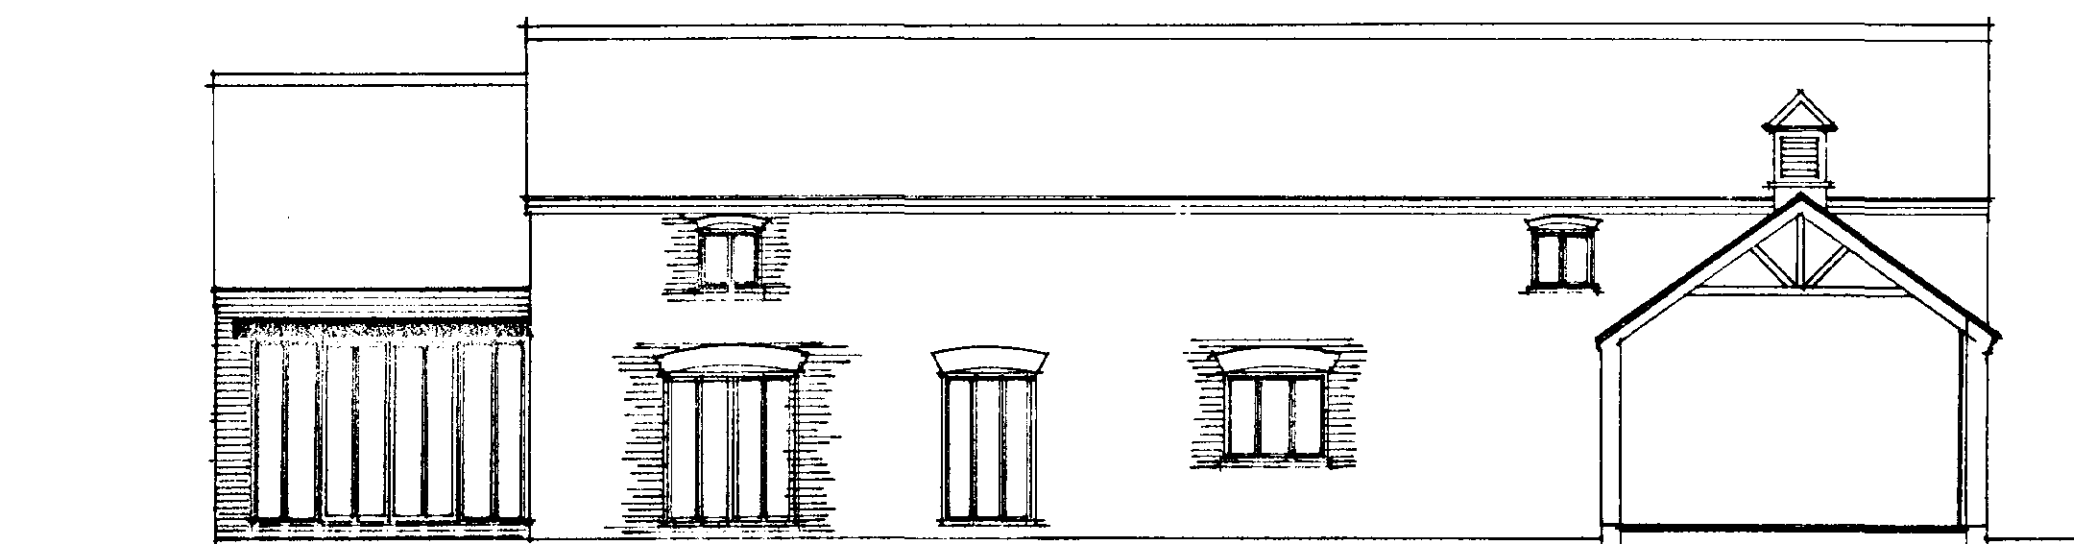


SIDE ELEVATION

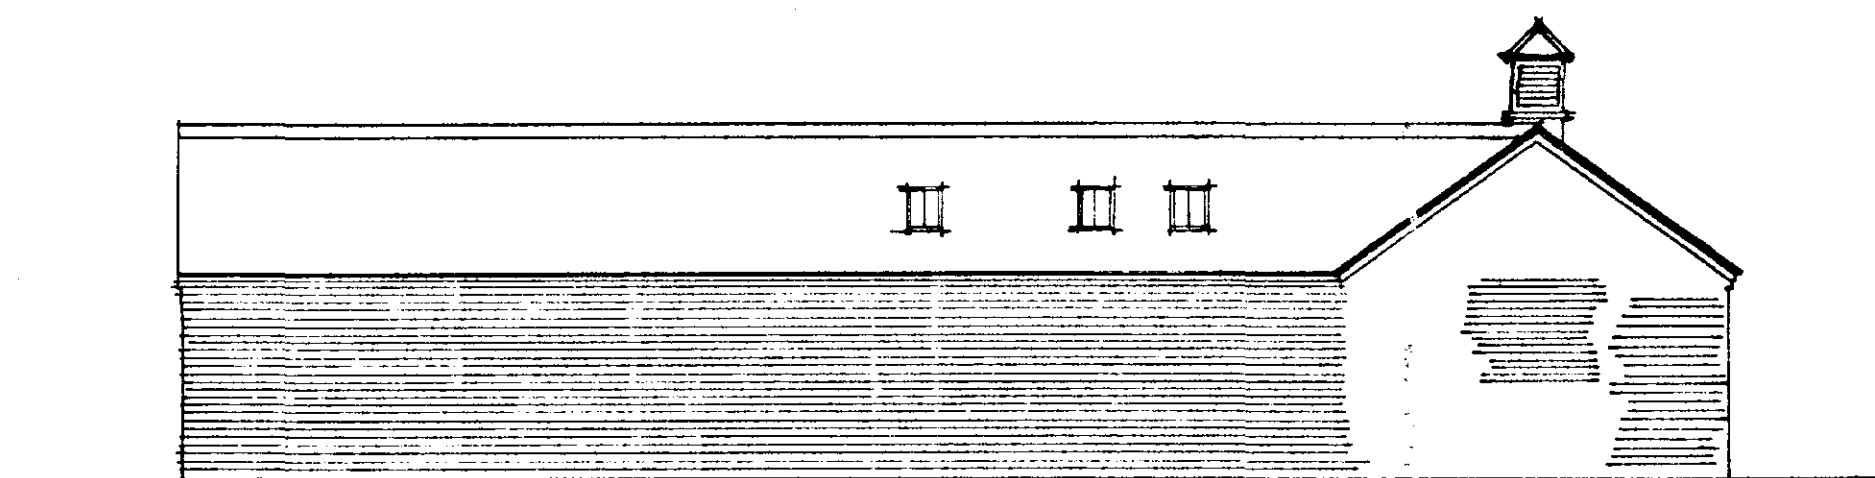

SIDE ELEVATION

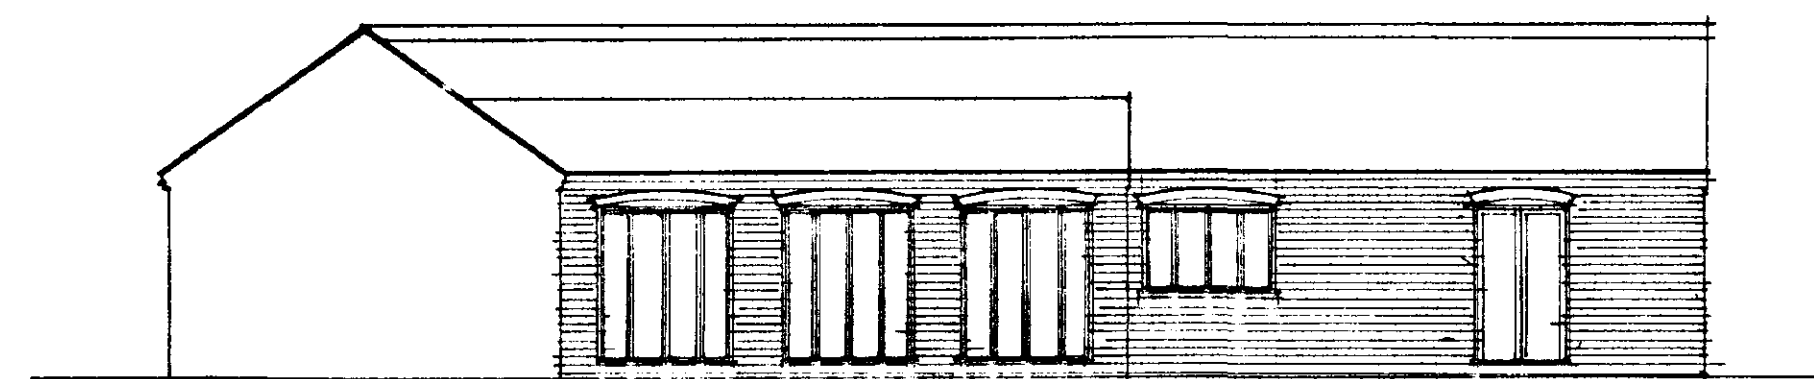

SIDE ELEVATION

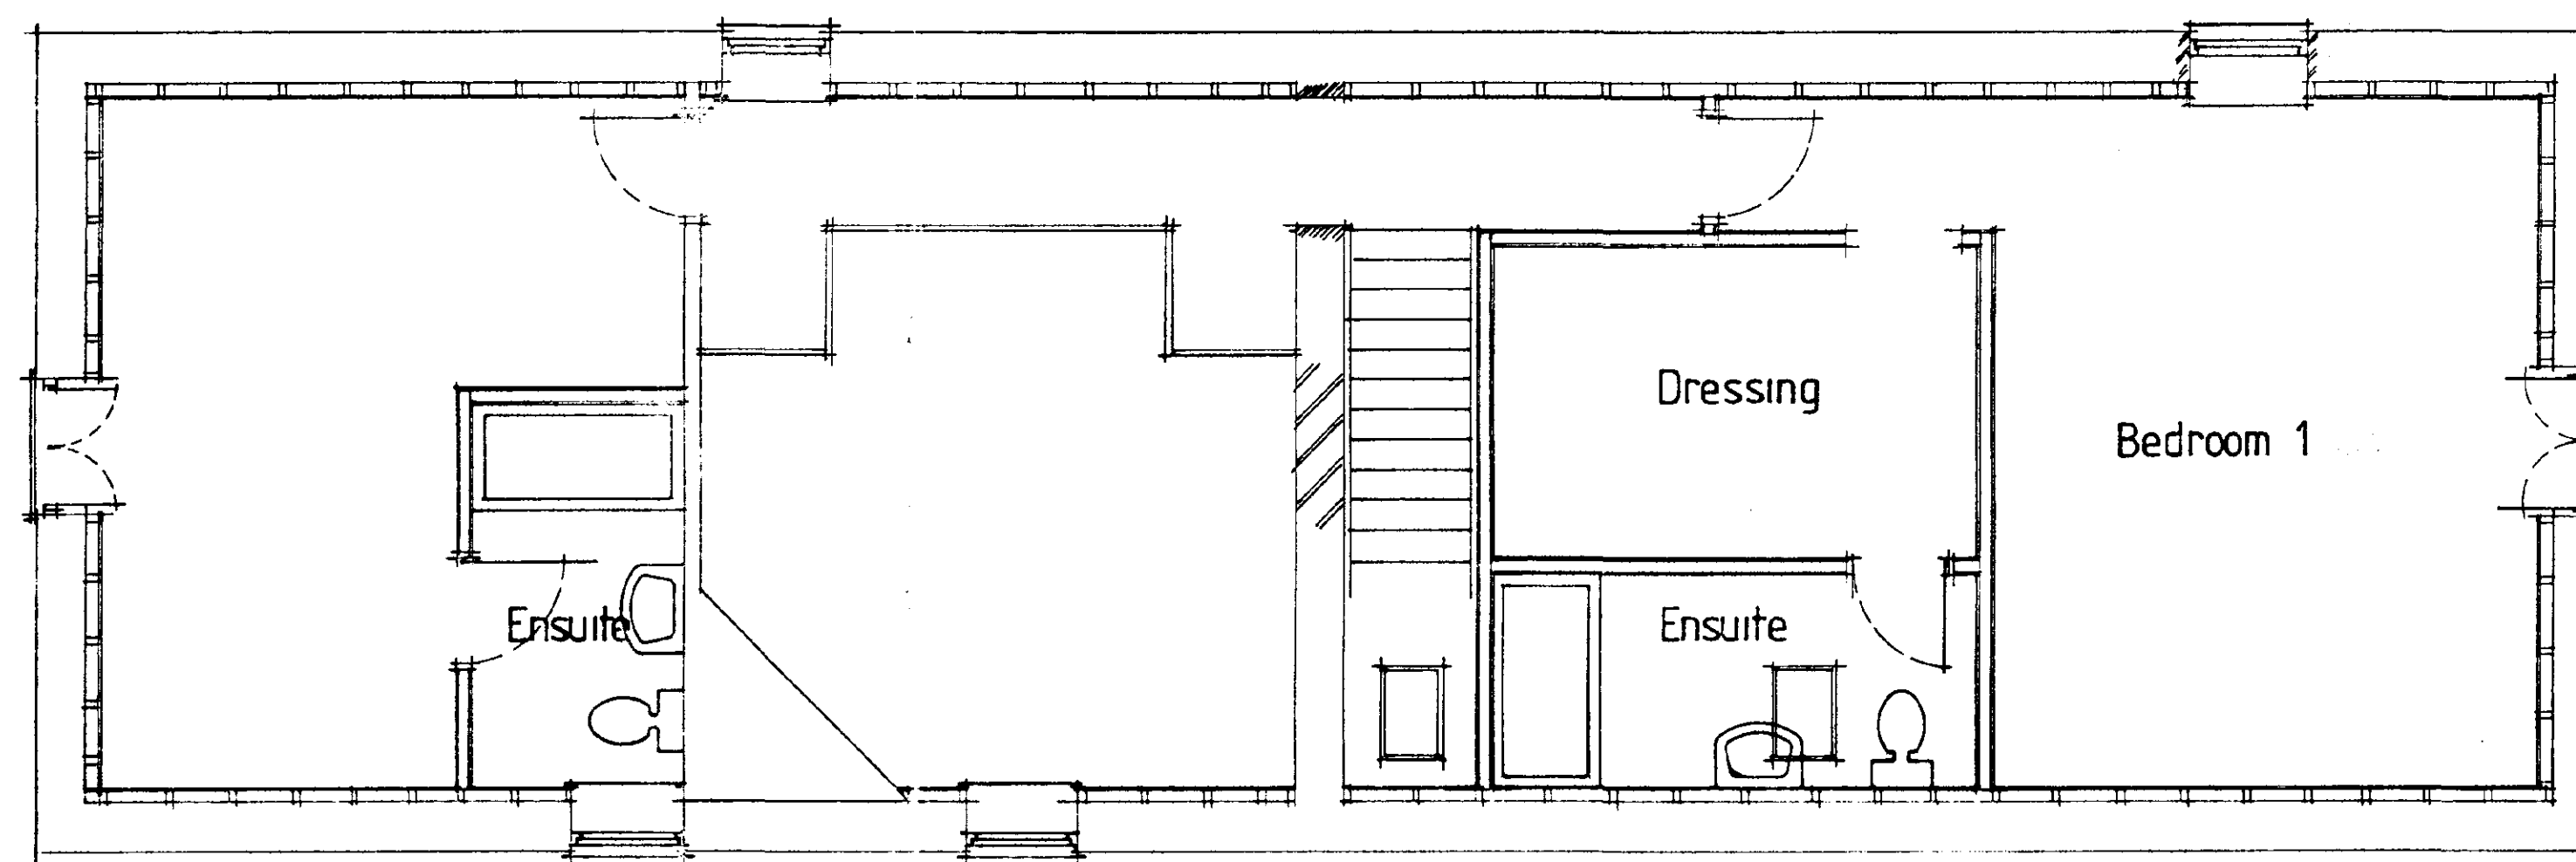


FIRST FLOOR PLAN

DETERMINED
PLAN

Peter Humphrey Associates			
ARCHITECTURAL DESIGN AND BUILDING			
PROJECT			
Proposed Conversion			
Broadgate Barns			
Gedney Broadgate			
CLIENT			
Mr and Mrs Myles			
DATE	SCALE	JOB No.	
Jan 2001	1:50 1:100	2158/5A	
DATE REVISED	DETAILS		
A7 2 01	Amended		


DO NOT SCALE FROM THIS DRAWING
COPYRIGHT THIS DRAWING MUST NOT BE ISSUED, LOANED OR COPIED
WITHOUT THE CONSENT OF PETER HUMPHREY ASSOCIATES

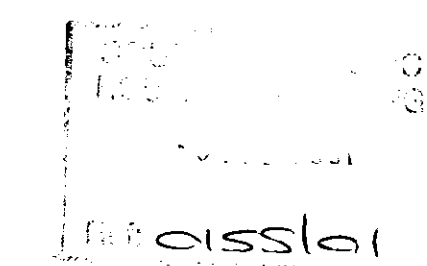


Peter Humphrey Associates
ARCHITECTURAL DESIGN AND BUILDING

TELEPHONE 01945 466 966
18 OLD MARKET, WESBECH, CAMBS, PE15 1NR
E-MAIL: ENQUIRIES@PHARCHITECTURAL.CO.UK


British Institute of
Architectural Technicians

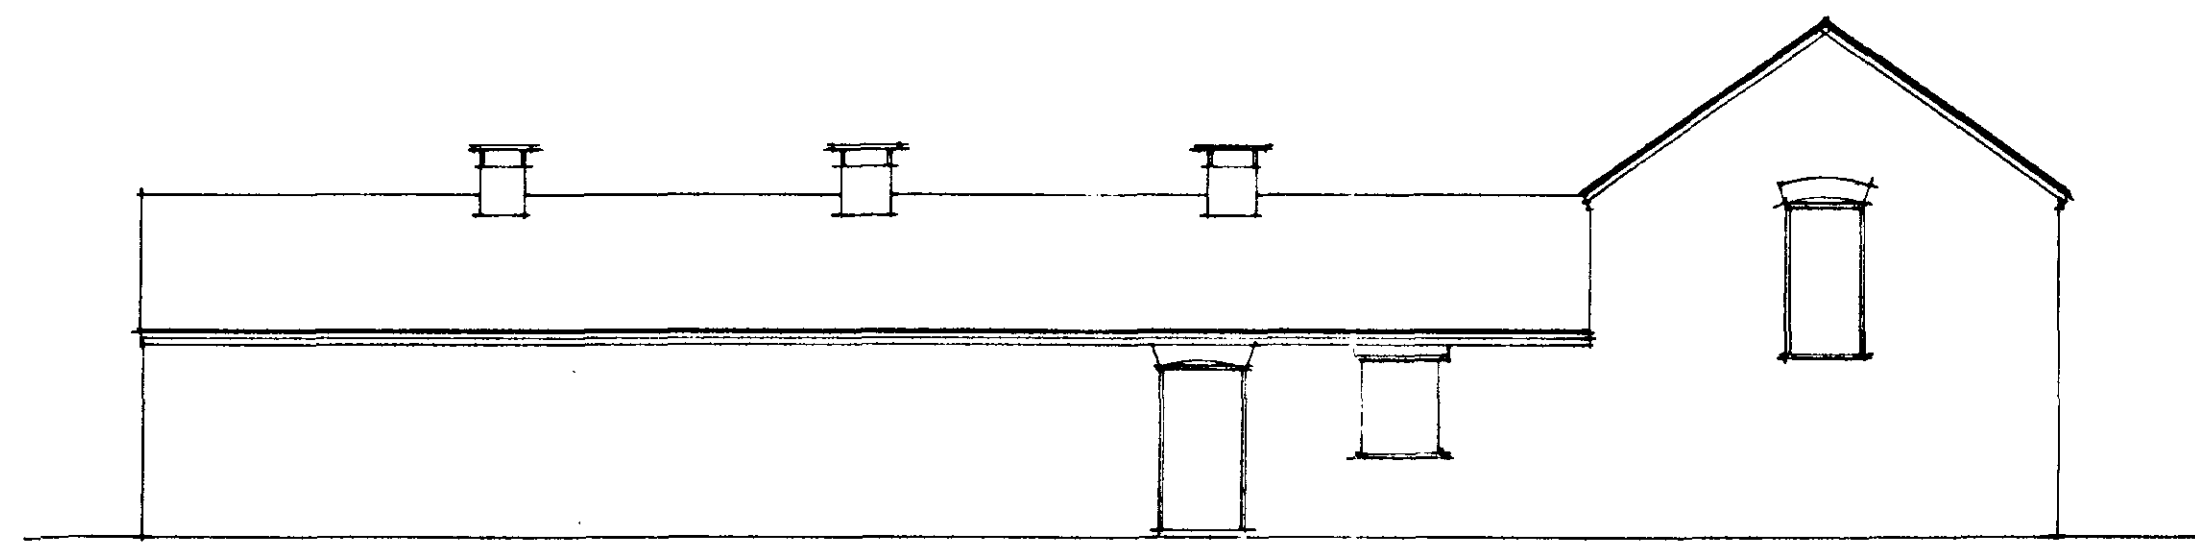


FRONT ELEVATION

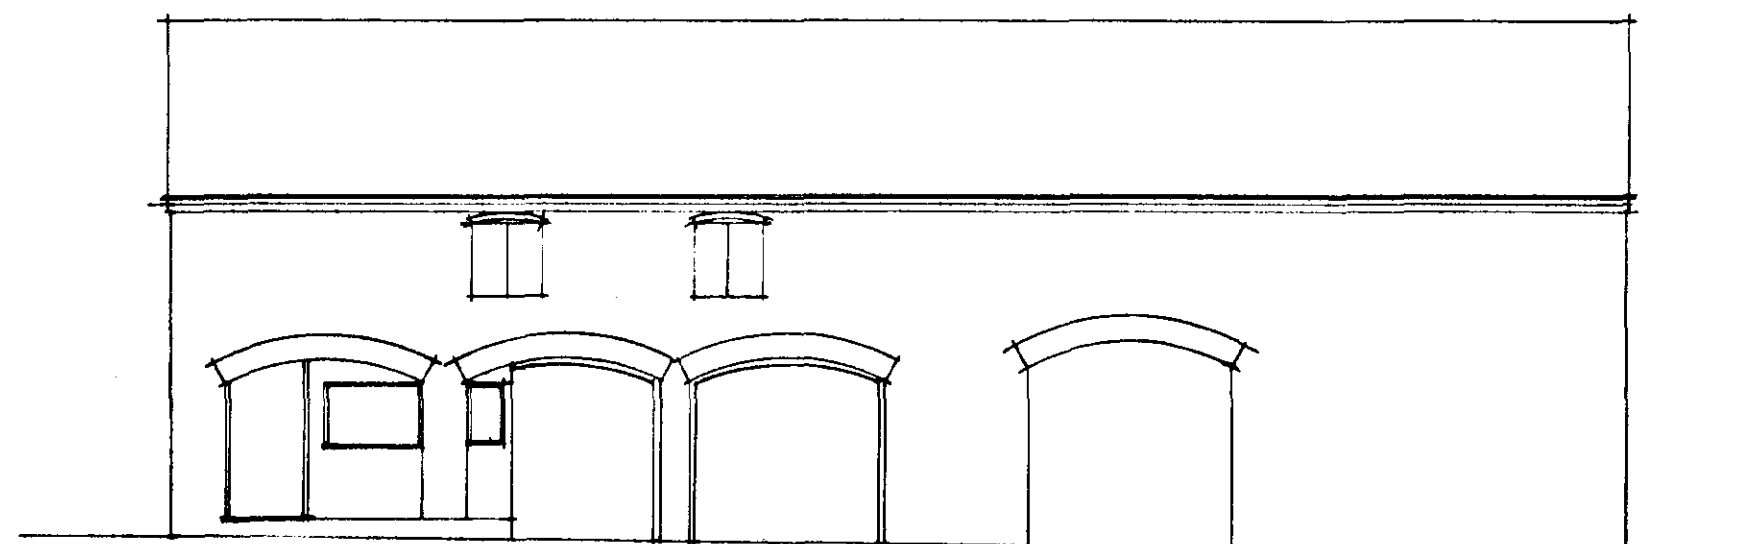


SIDE ELEVATION

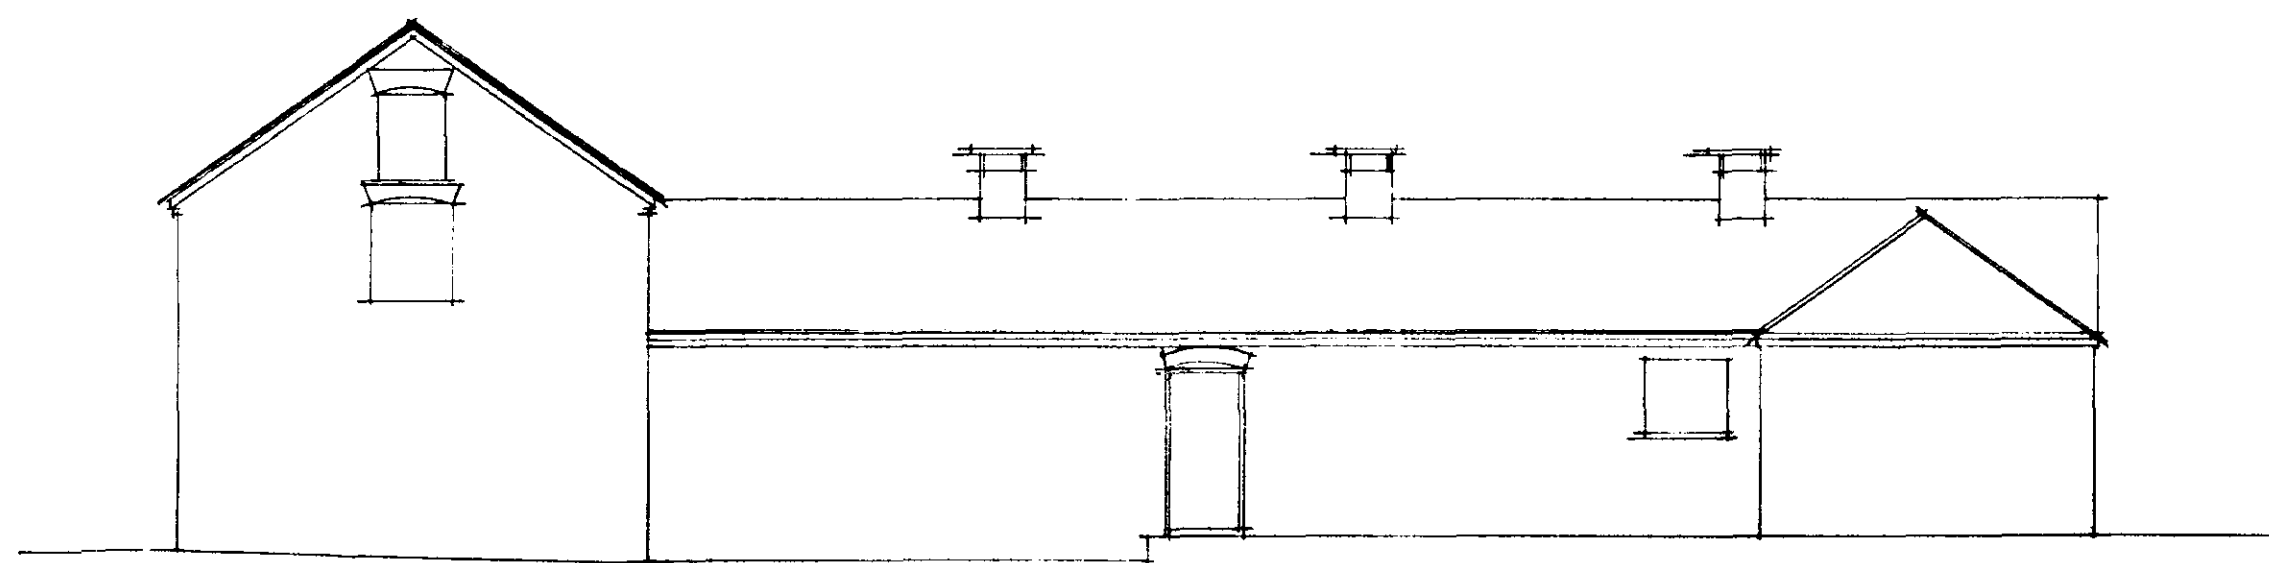

REAR ELEVATION

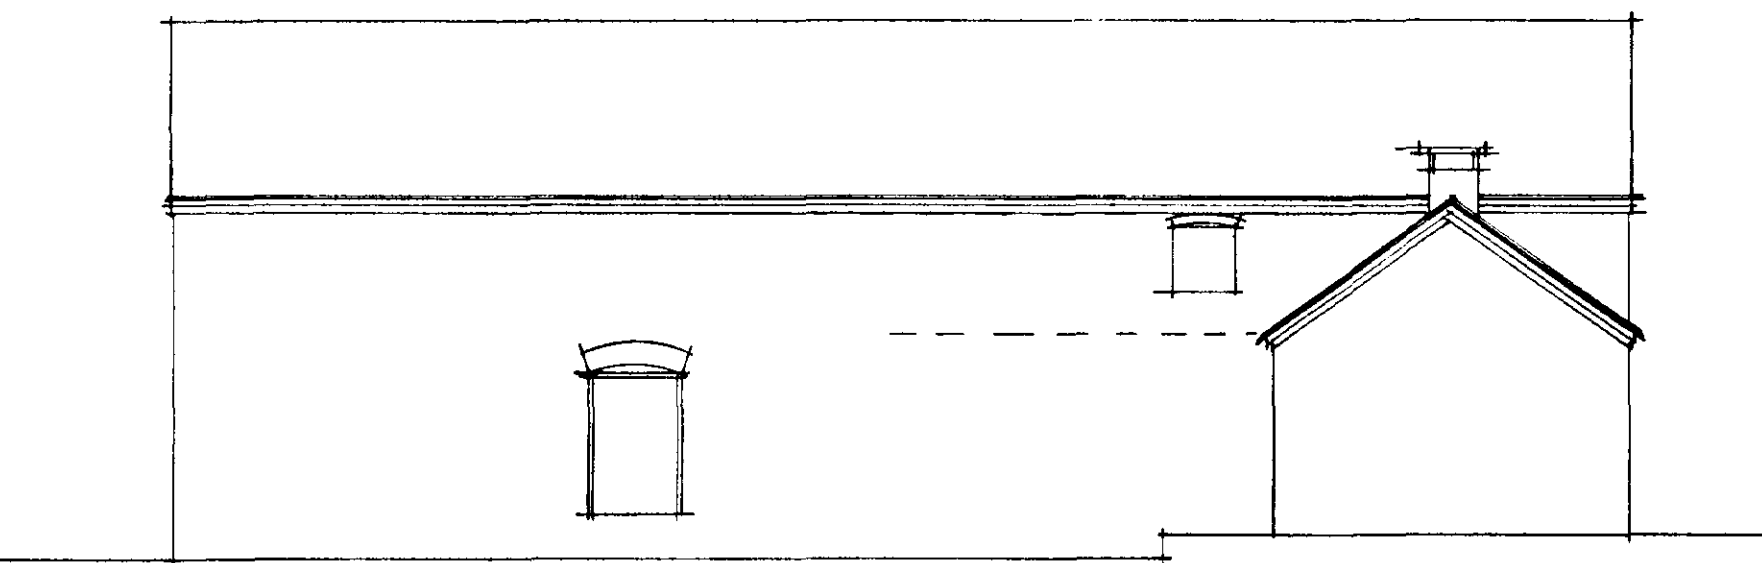

SIDE ELEVATION

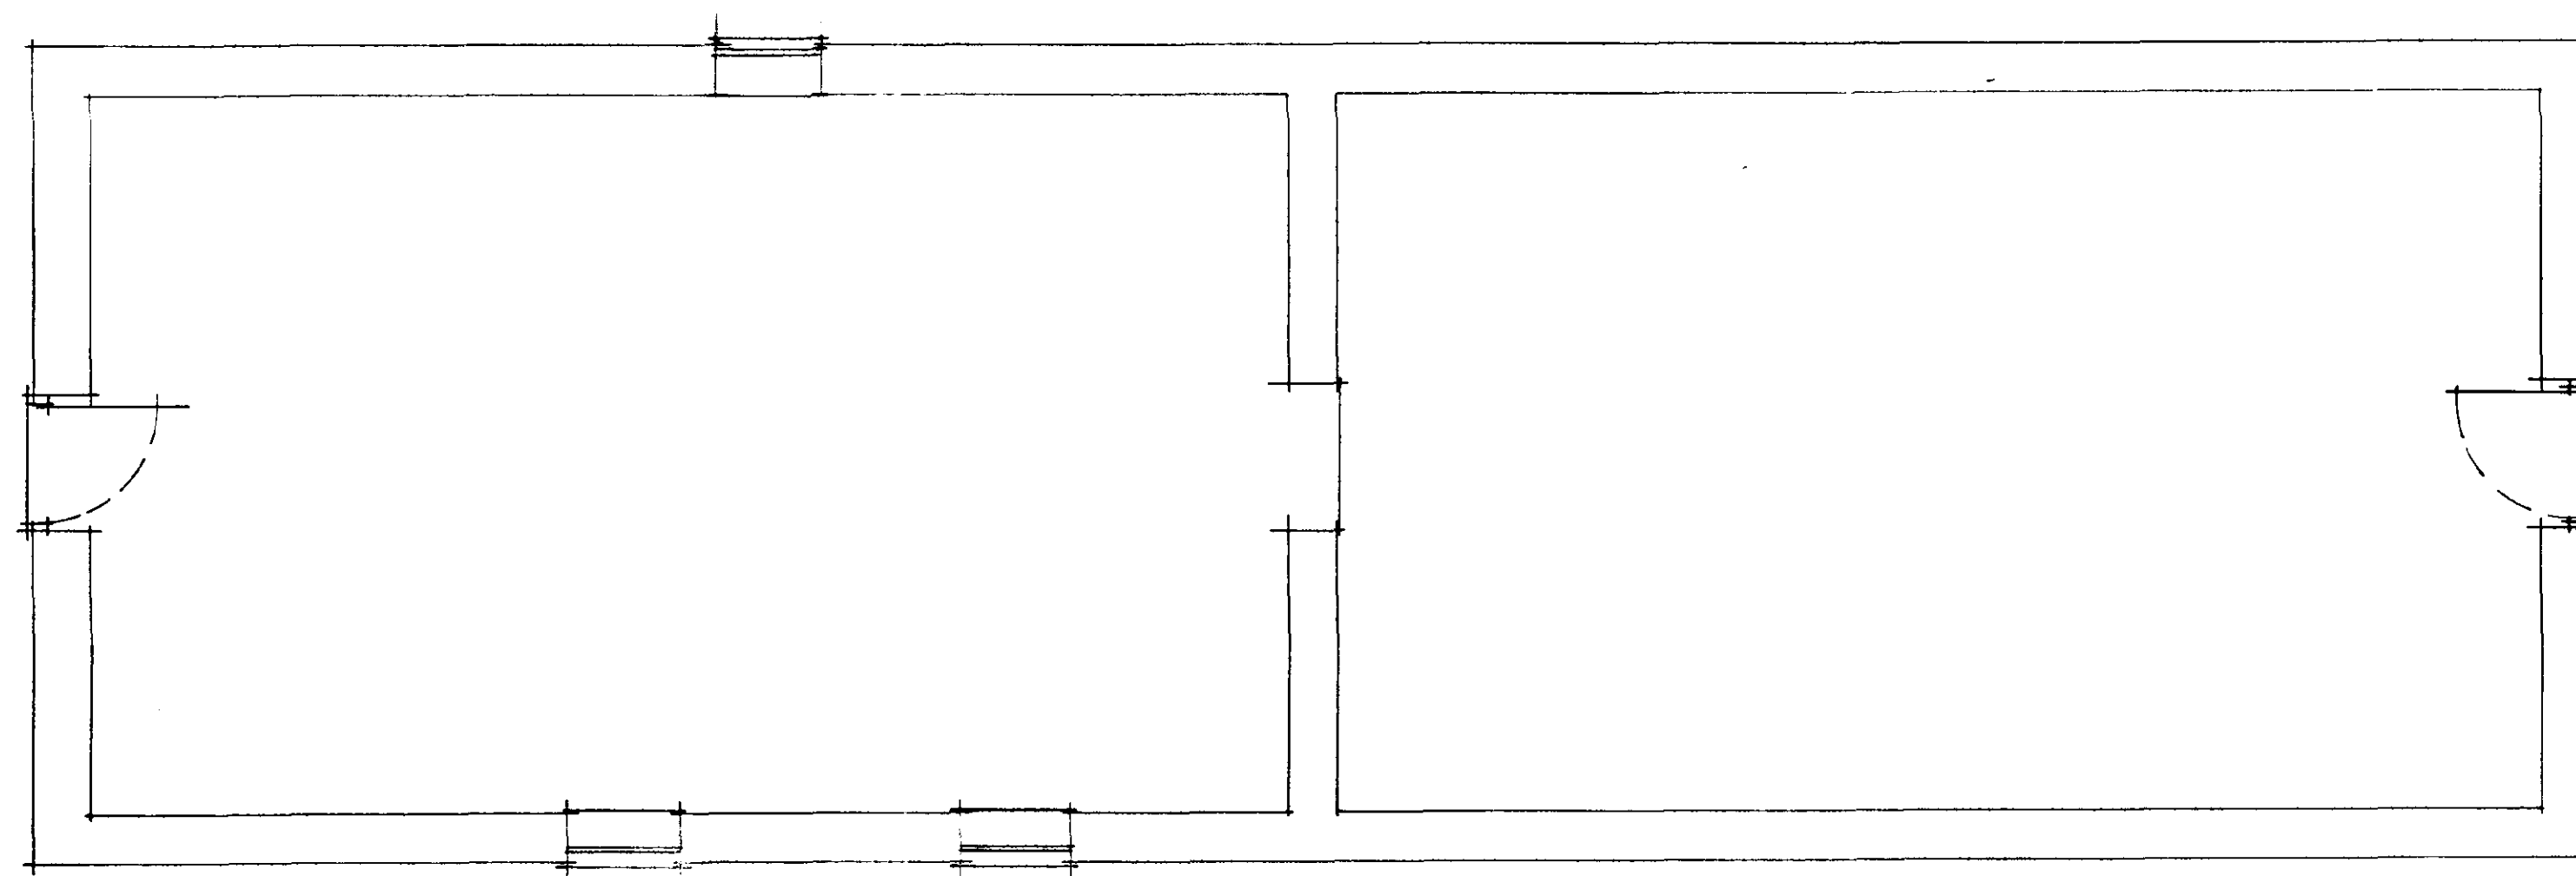

FIRST FLOOR PLAN

DETERMINED
PLAN

Peter Humphrey Associates ARCHITECTURAL DESIGN AND BUILDING		
PROJECT Survey Drawing Broadgate Barns Gedney Broadgate		
CLIENT Mr and Mrs Myles		
DATE Jan 2001	SCALE 1:50 1:100	JOB No. 2158 / 1
DATE REVISED	DETAILS	

Ref: 0155161

DO NOT SCALE FROM THIS DRAWING
COPYRIGHT: THIS DRAWING MUST NOT BE ISSUED, LOANED OR COPIED
WITHOUT THE CONSENT OF PETER HUMPHREY ASSOCIATES

Peter Humphrey Associates ARCHITECTURAL DESIGN AND BUILDING TELEPHONE 01945 466 966 30 OLD MARKET - WISBECH - CAMBS - PE12 1NB E-MAIL: ENQUIRIES@PHARCHITECTURAL.CO.UK	Architectural British Institute of Architectural Technicians
---	---