




FRONT ELEVATION
SCALE: 1:100

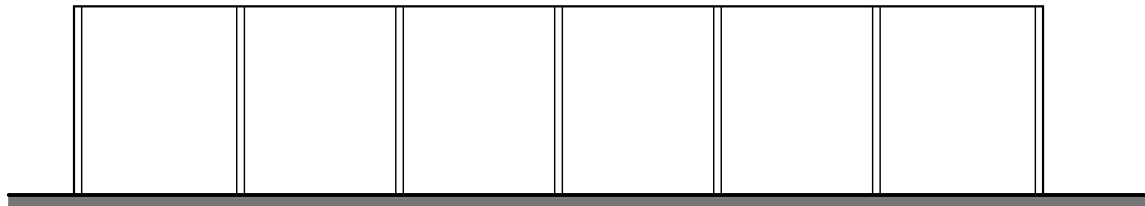


SIDE ELEVATION
SCALE: 1:100

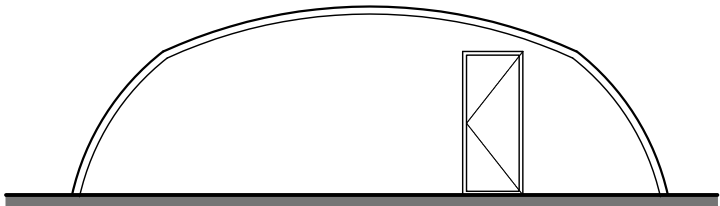

REAR ELEVATION
SCALE: 1:100

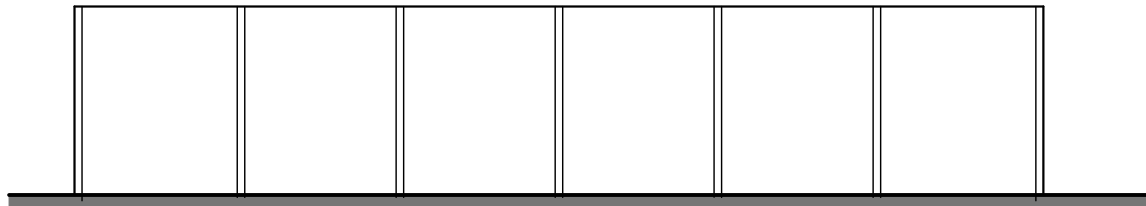

SIDE ELEVATION
SCALE: 1:100

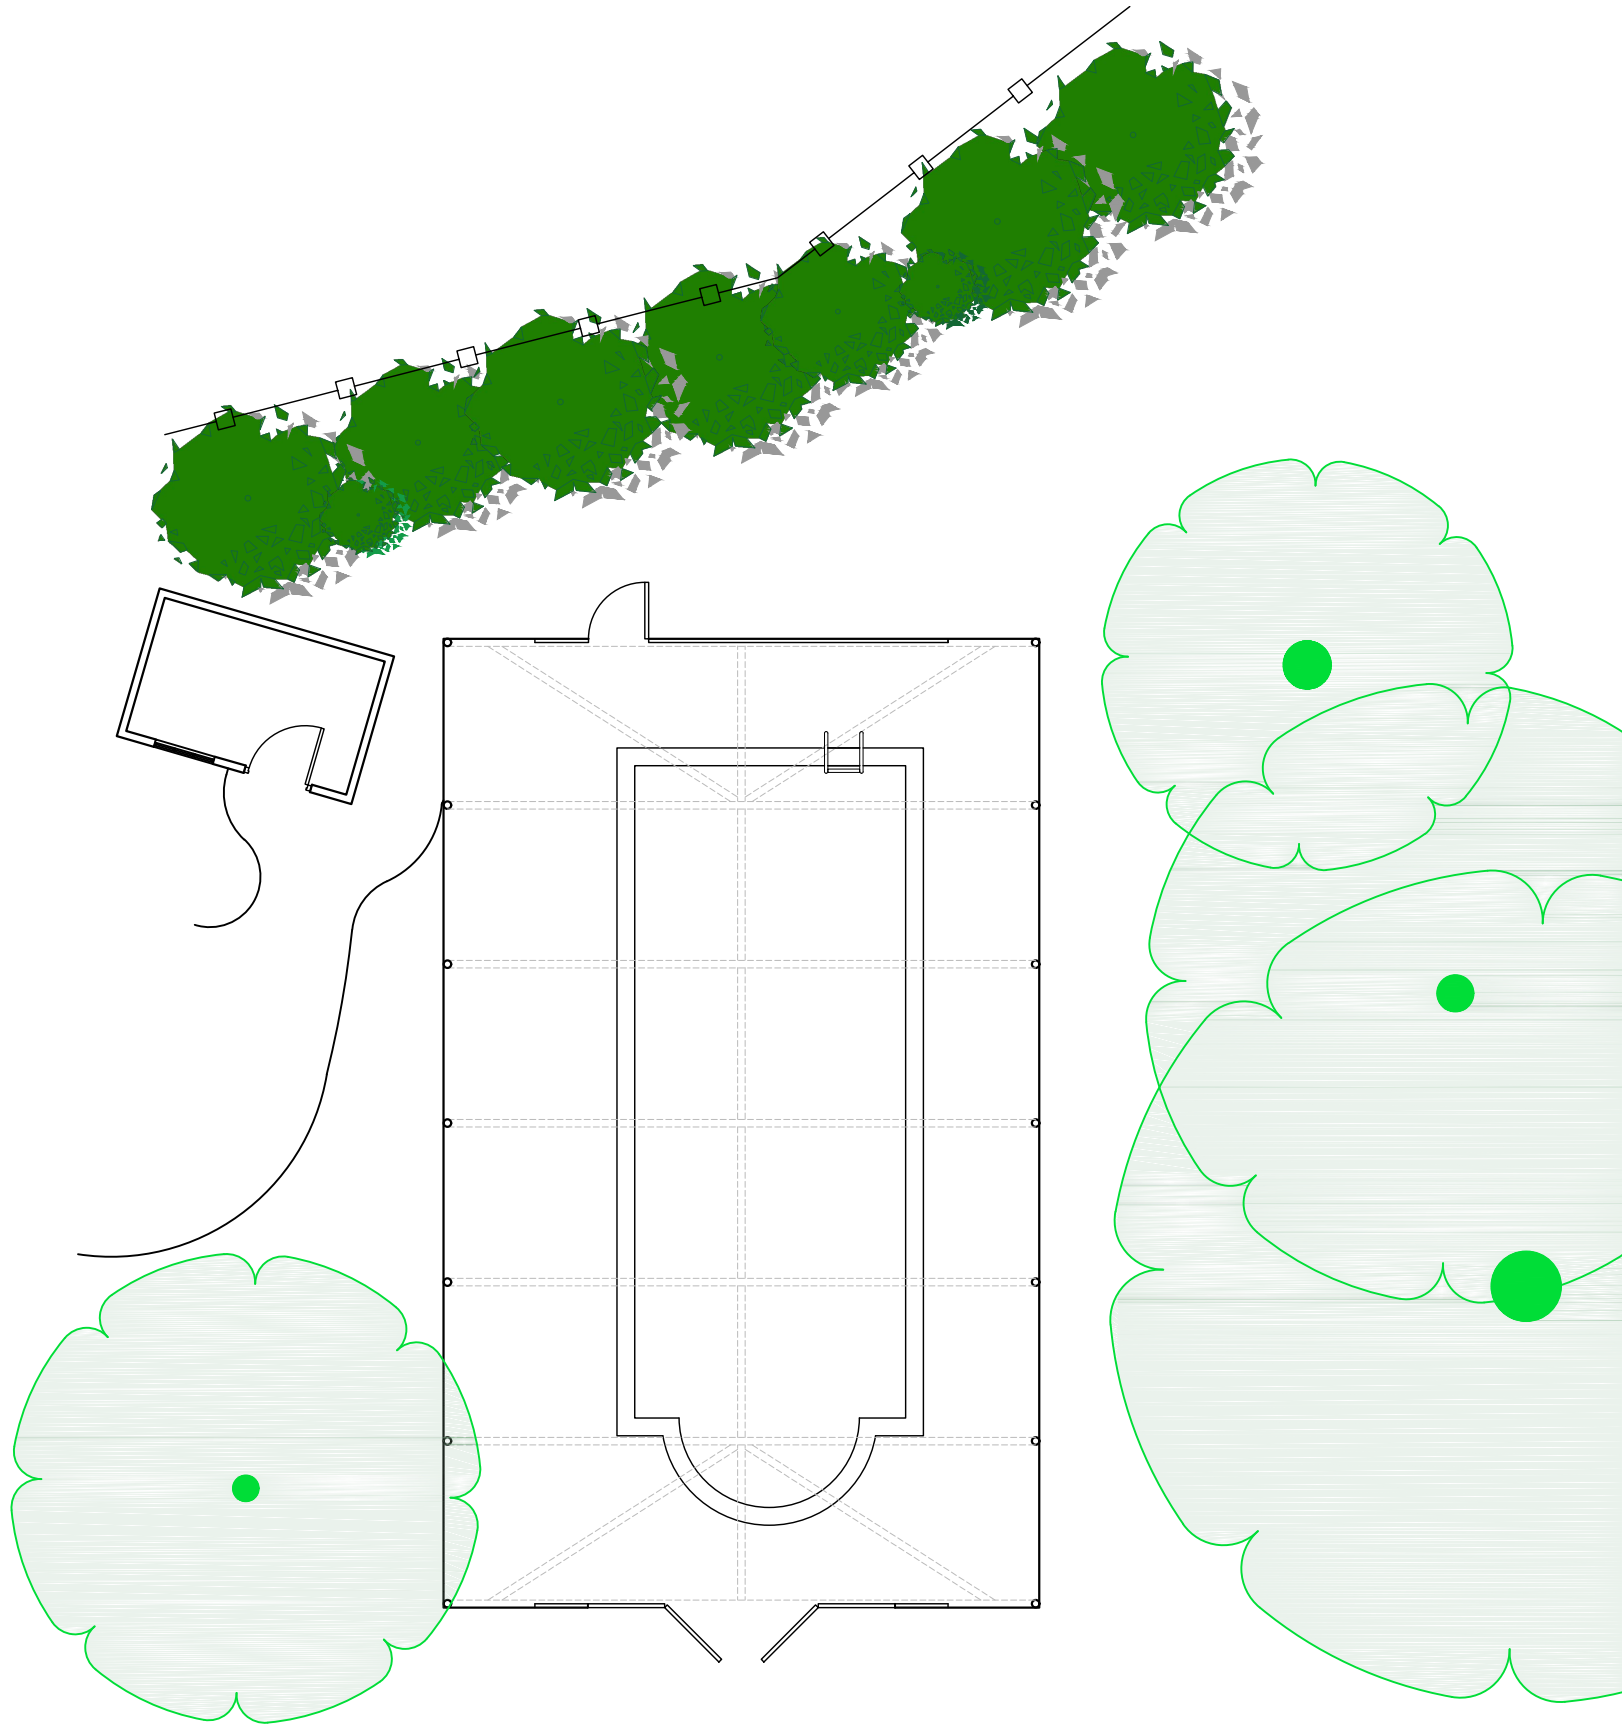

EXISTING FLOOR PLAN
SCALE: 1:100

Notes:

This document is the property of David Trundley Design Services Ltd and may not be reissued, loaned or copied in part or in whole without written permission © 2015


All dimensions are in millimetres unless stated otherwise.

It is recommended that information is not scaled off this drawing.

This drawing should be read in conjunction with all other relevant information, specifications & schedules.

If this drawing is received electronically it is the recipients responsibility to print the document at the correct scale.

All dimensions to be checked on site prior to commencing work and any discrepancies to be advised immediately.

 

-	-	-
no	date	amendment description

Revisions

Drawing Status: **PLANNING**



Salgate Barn
Islington Road
Tilney All Saints
King's Lynn
Norfolk
PE34 4RY

Tel: 01553 617700
Fax: 01553 617874

www.trundley.com Email: enquiries@trundley.com

Project Title:

C. PLUMB
GRANITE HOUSE
CHAPELGATE
GEDNEY
PE12 0BJ

PROPOSED SWIMMING POOL ENCLOSURE

Drawing Title:

EXSITING FLOOR PLAN AND ELEVATIONS

Scale: AS STATED @ A2 Date: FEBRUARY 2016 Drawn: SJK

Drawing Number: 14-P34-PL001 Revision:

Checked by: Date:

If this drawing is unsigned in the check box then the drawing is an unauthorised issue and should not be used for any purposes