


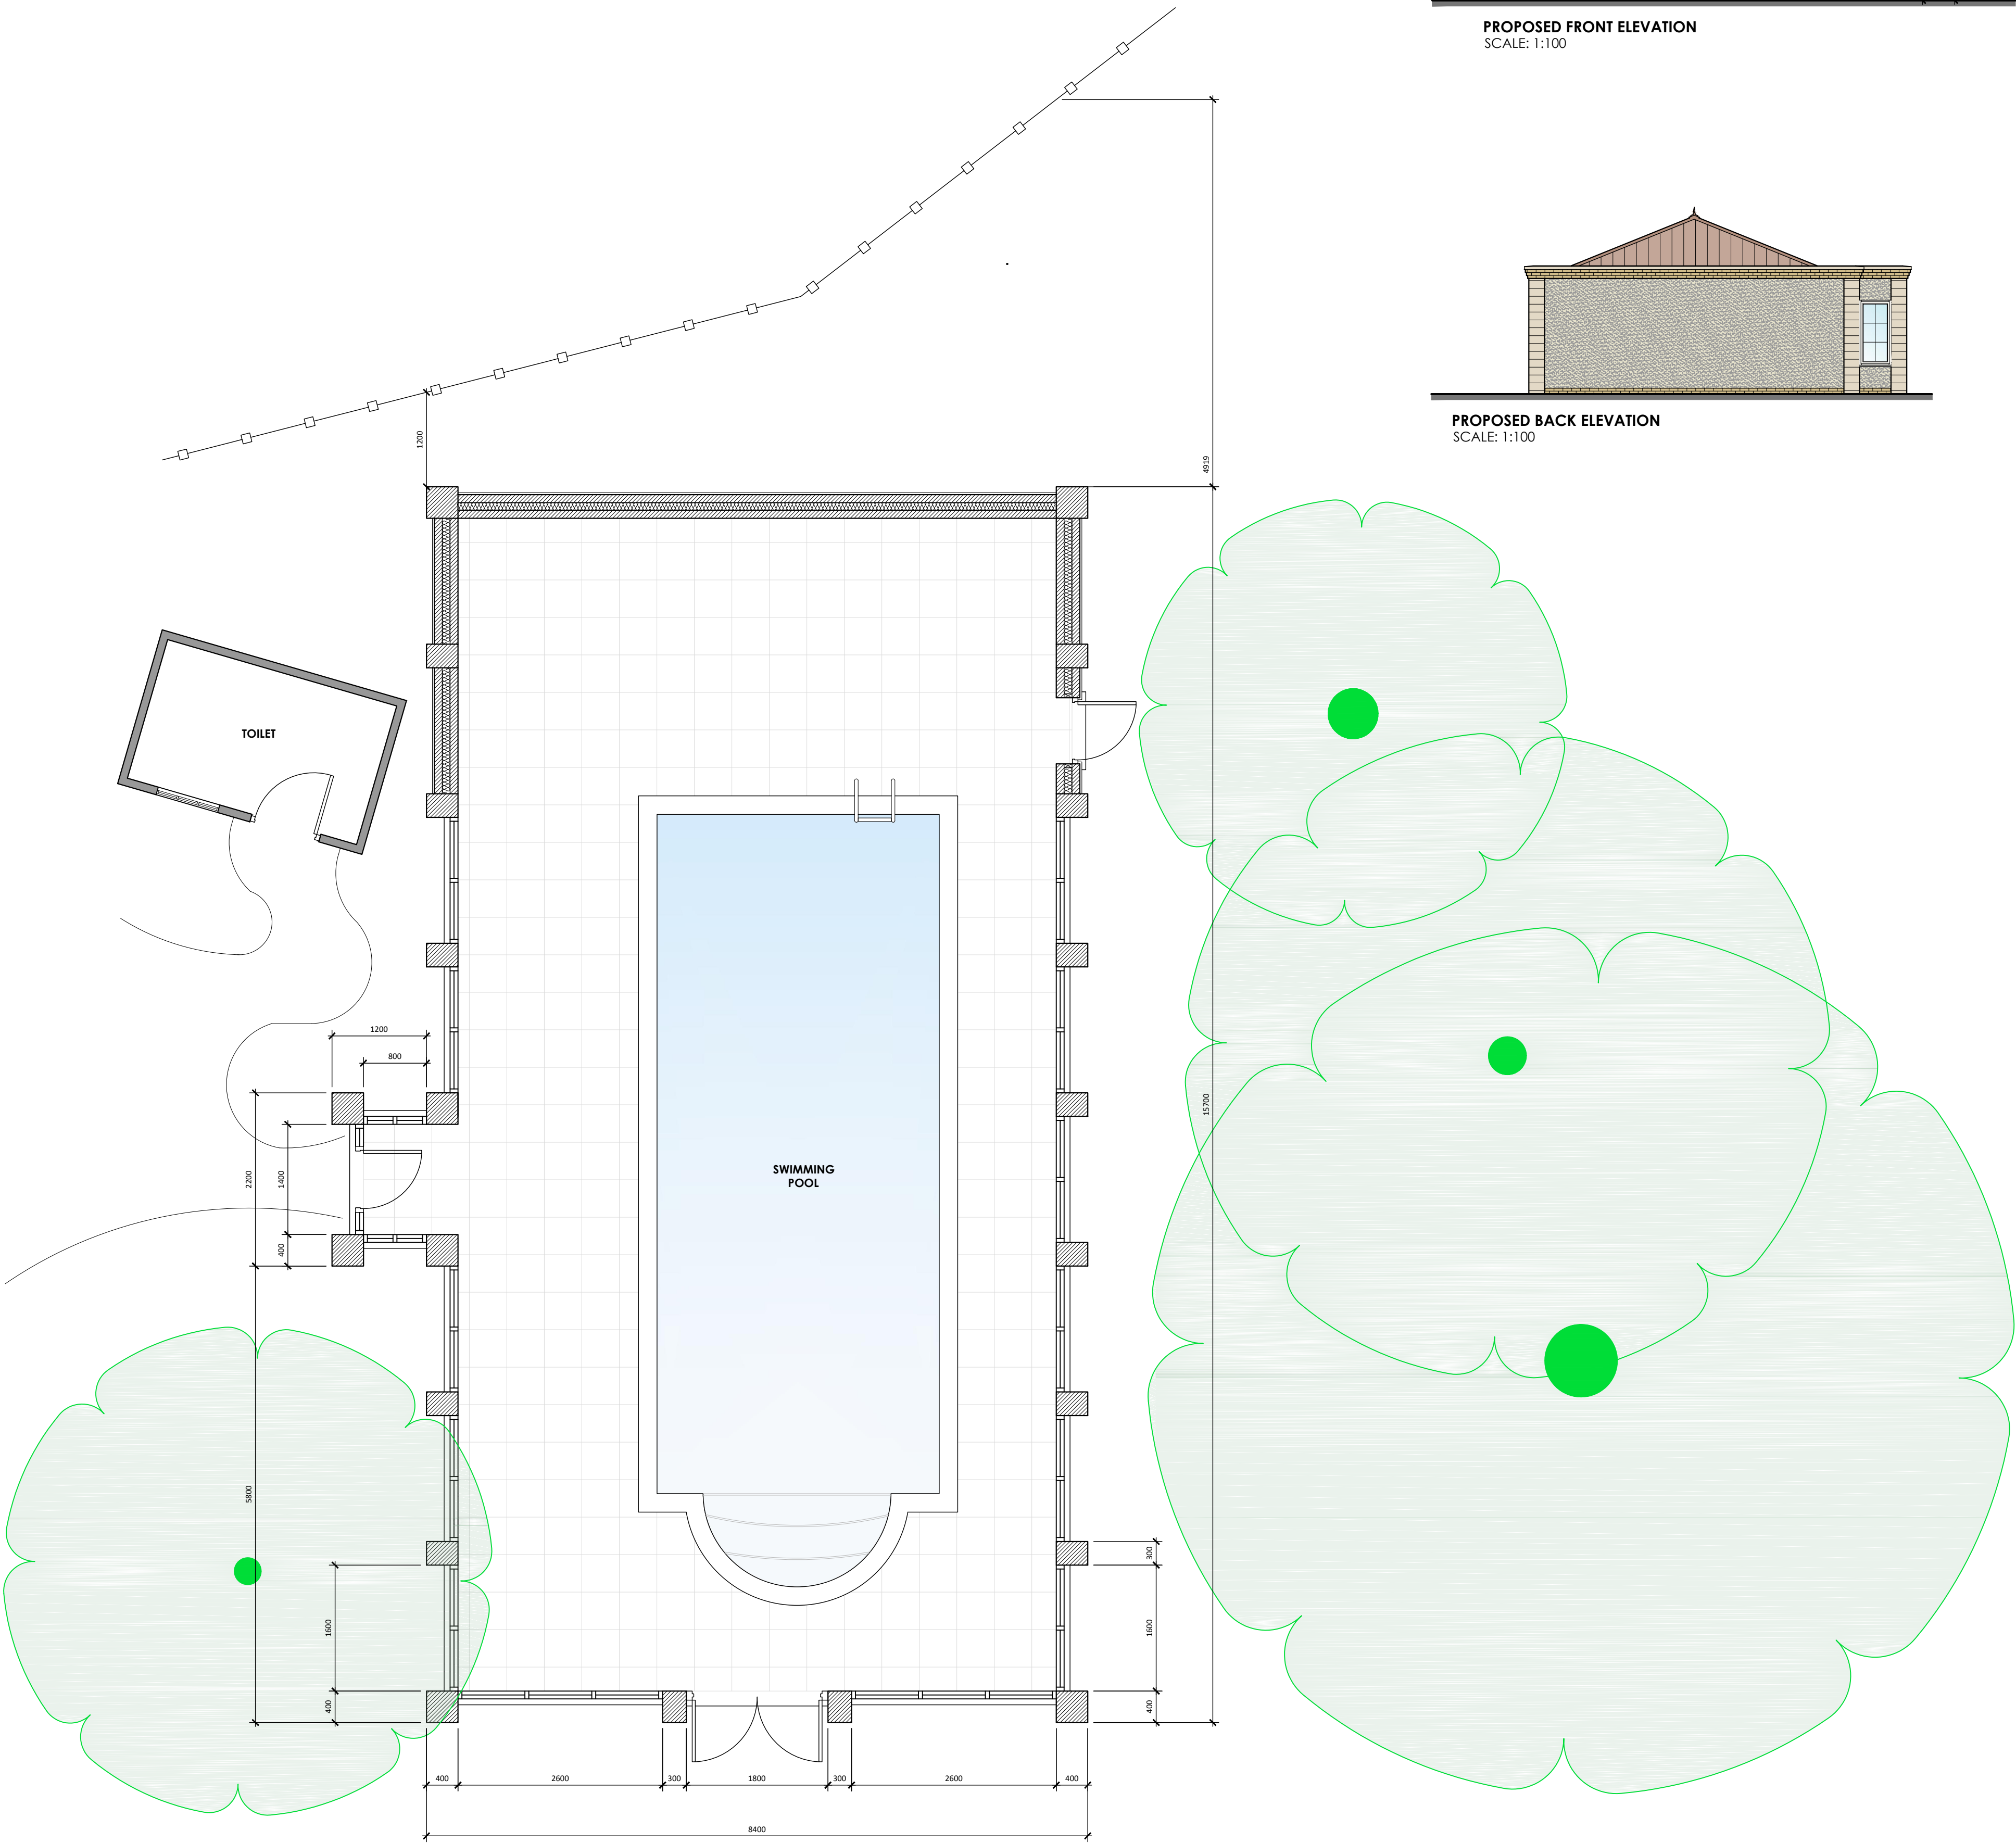


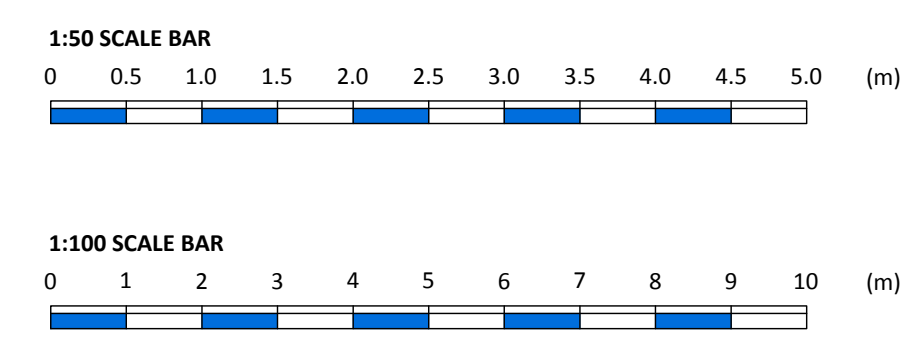


PROPOSED FLOOR PLAN
SCALE: 1:50

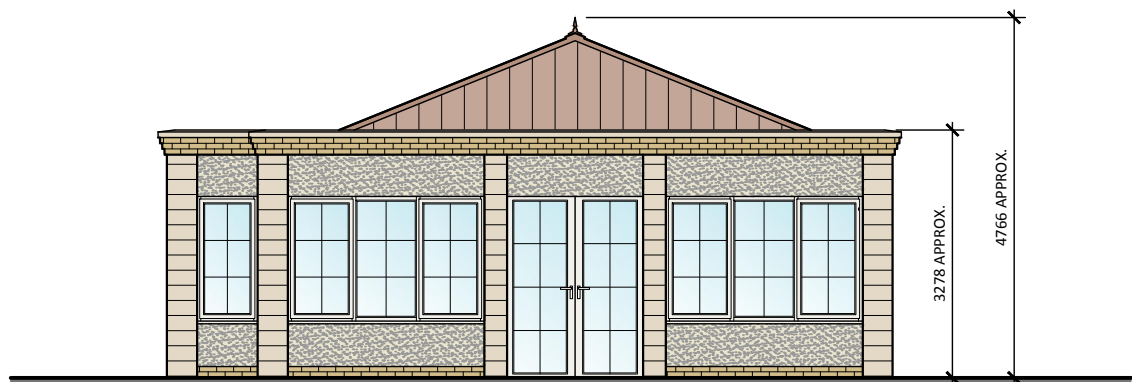


PROPOSED FRONT ELEVATION
SCALE: 1:100

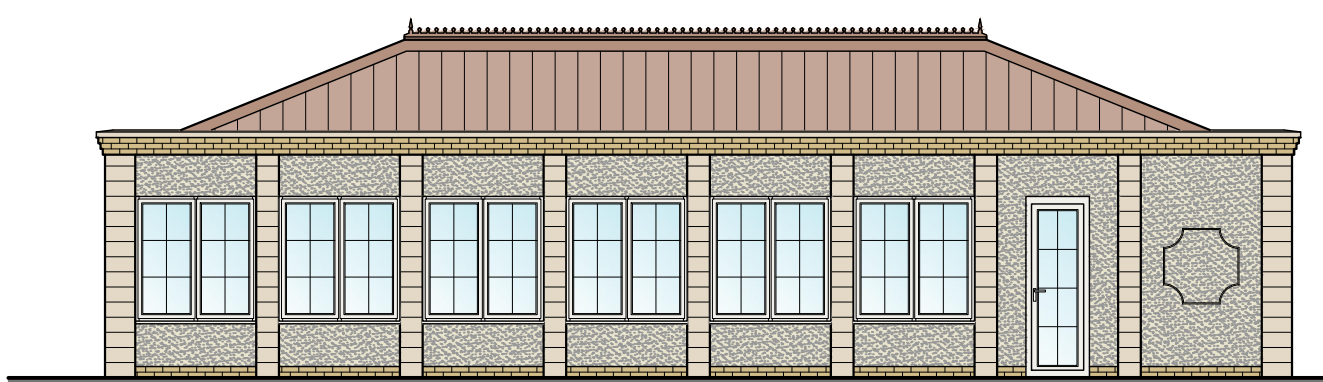


SIDE ELEVATION
SCALE: 1:100

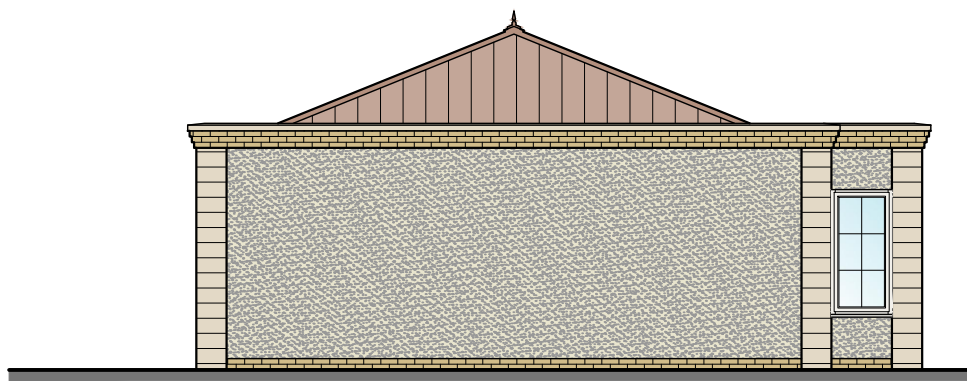


PROPOSED BACK ELEVATION
SCALE: 1:100

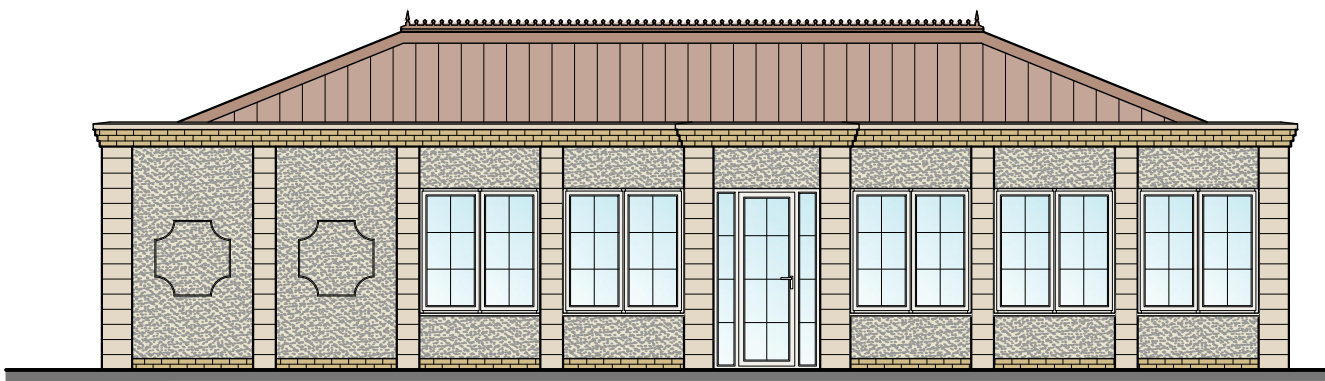

SIDE ELEVATION
SCALE: 1:100

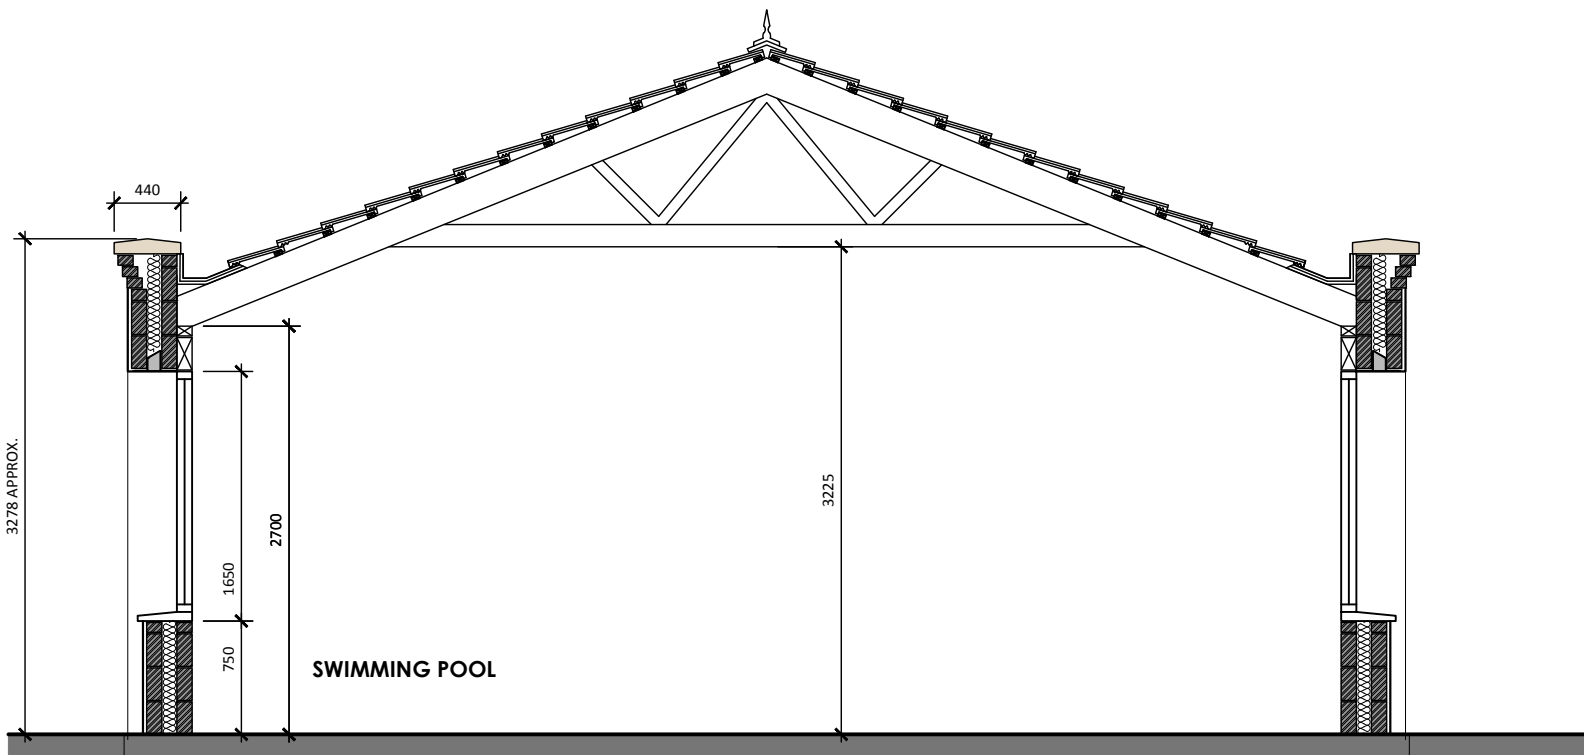

TYPICAL SECTION
SCALE: 1:50

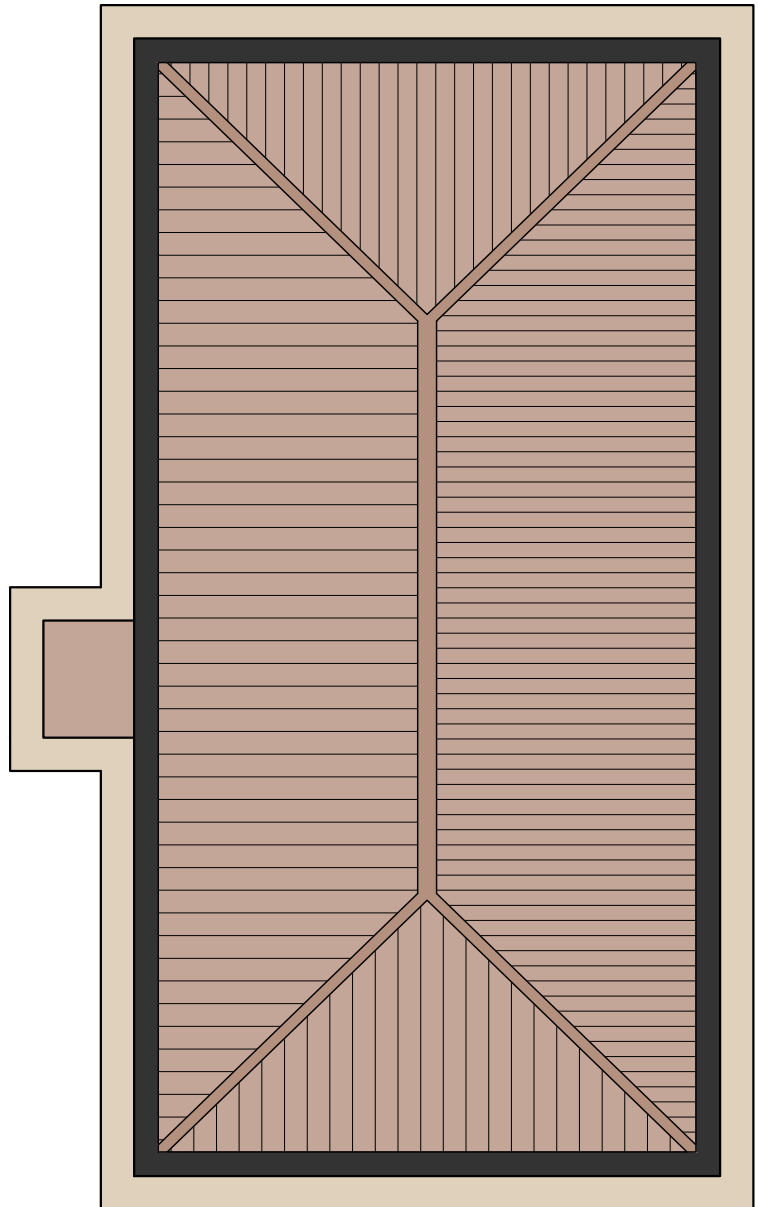

PROPOSED ROOF PLAN
SCALE: 1:100

Notes:

This document is the property of David Trundley Design Services Ltd and may not be reissued, loaned or copied in part or in whole without written permission © 2015

All dimensions are in millimetres unless stated otherwise.

It is recommended that information is not scaled off this drawing.

This drawing should be read in conjunction with all other relevant information, specifications & schedules.

If this drawing is received electronically it is the recipients responsibility to print the document at the correct scale.

All dimensions to be checked on site prior to commencing work and any discrepancies to be advised immediately.

no	date	amendment description
Revisions		
Drawing Status:		PLANNING
trundley DESIGN SERVICES www.trundley.com Email: enquiries@trundley.com		
Project Title:		
C. PLUMB GRANITE HOUSE CHAPELGATE GEDNEY PE12 0BJ		
PROPOSED SWIMMING POOL ENCLOSURE		
Drawing Title:		
PROPOSED FLOOR PLAN, ELEVATIONS AND TYPICAL SECTION		
Scale:	Date:	Drawn:
AS STATED @ A1	FEBRUARY 2016	SIK
Drawing Number:		
14-P34-PL003		
Revision:		
Checked by:	Date:	

If this drawing is unsigned in the check box then the drawing is an unauthorised issue and should not be used for any purposes