



David Broker Design Services
Concept Development & Design
2000 Ltd



FRONT ELEVATION

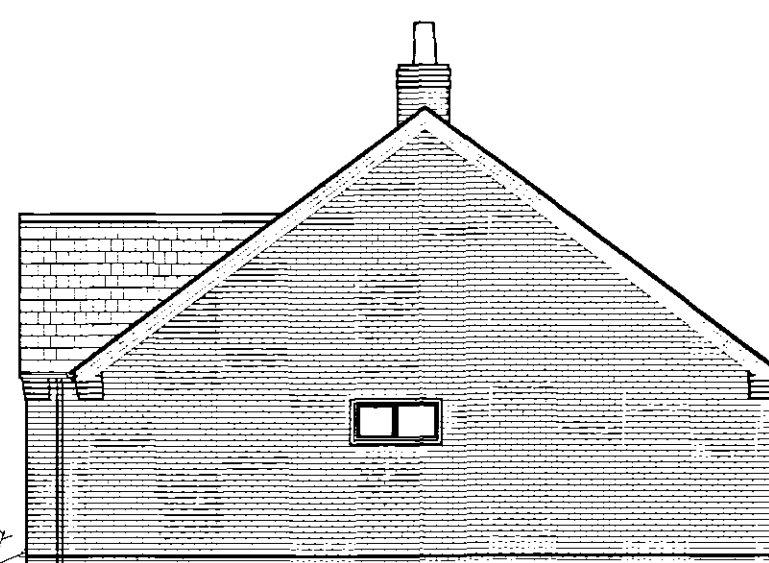

SIDE ELEVATION

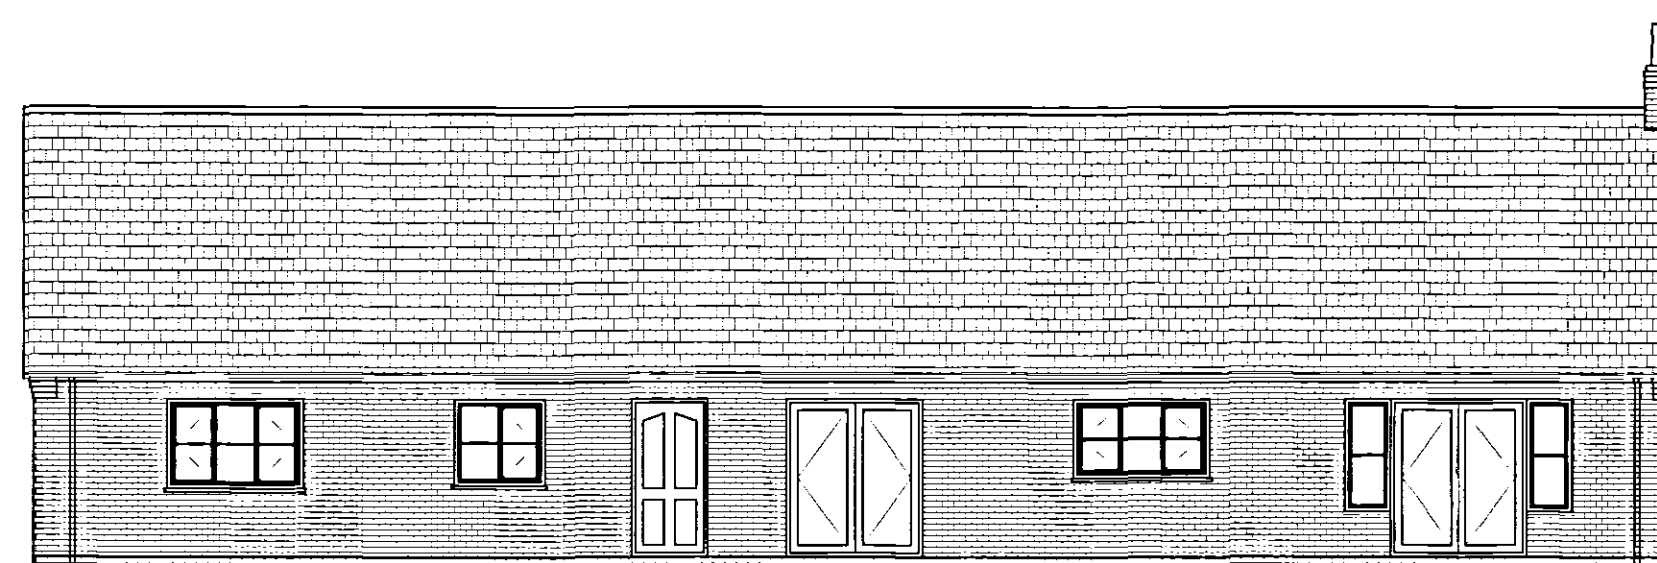


REAR ELEVATION




SIDE ELEVATION


FACING BRICKWORK
ROOFING MATERIALS
TO BE AGREED IN WRITING
WITH THE PLANNING DEPARTMENT

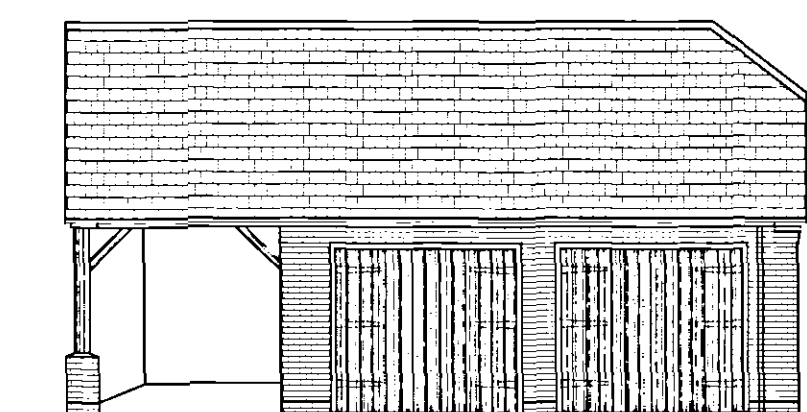


FRONT ELEVATION

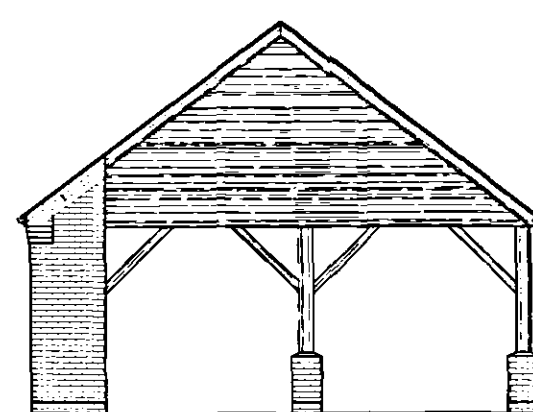


SIDE ELEVATION

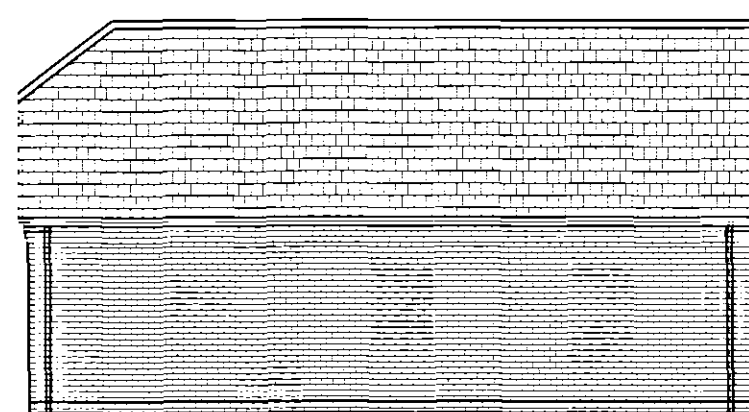


REAR ELEVATION

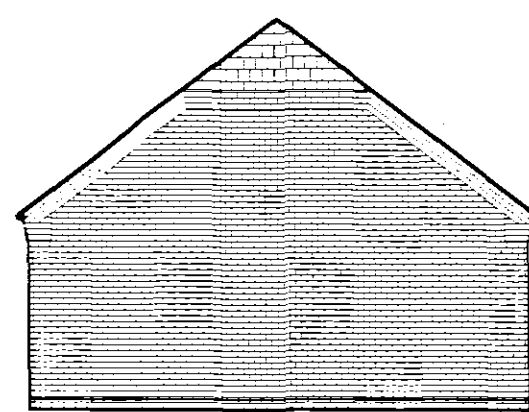


SIDE ELEVATION

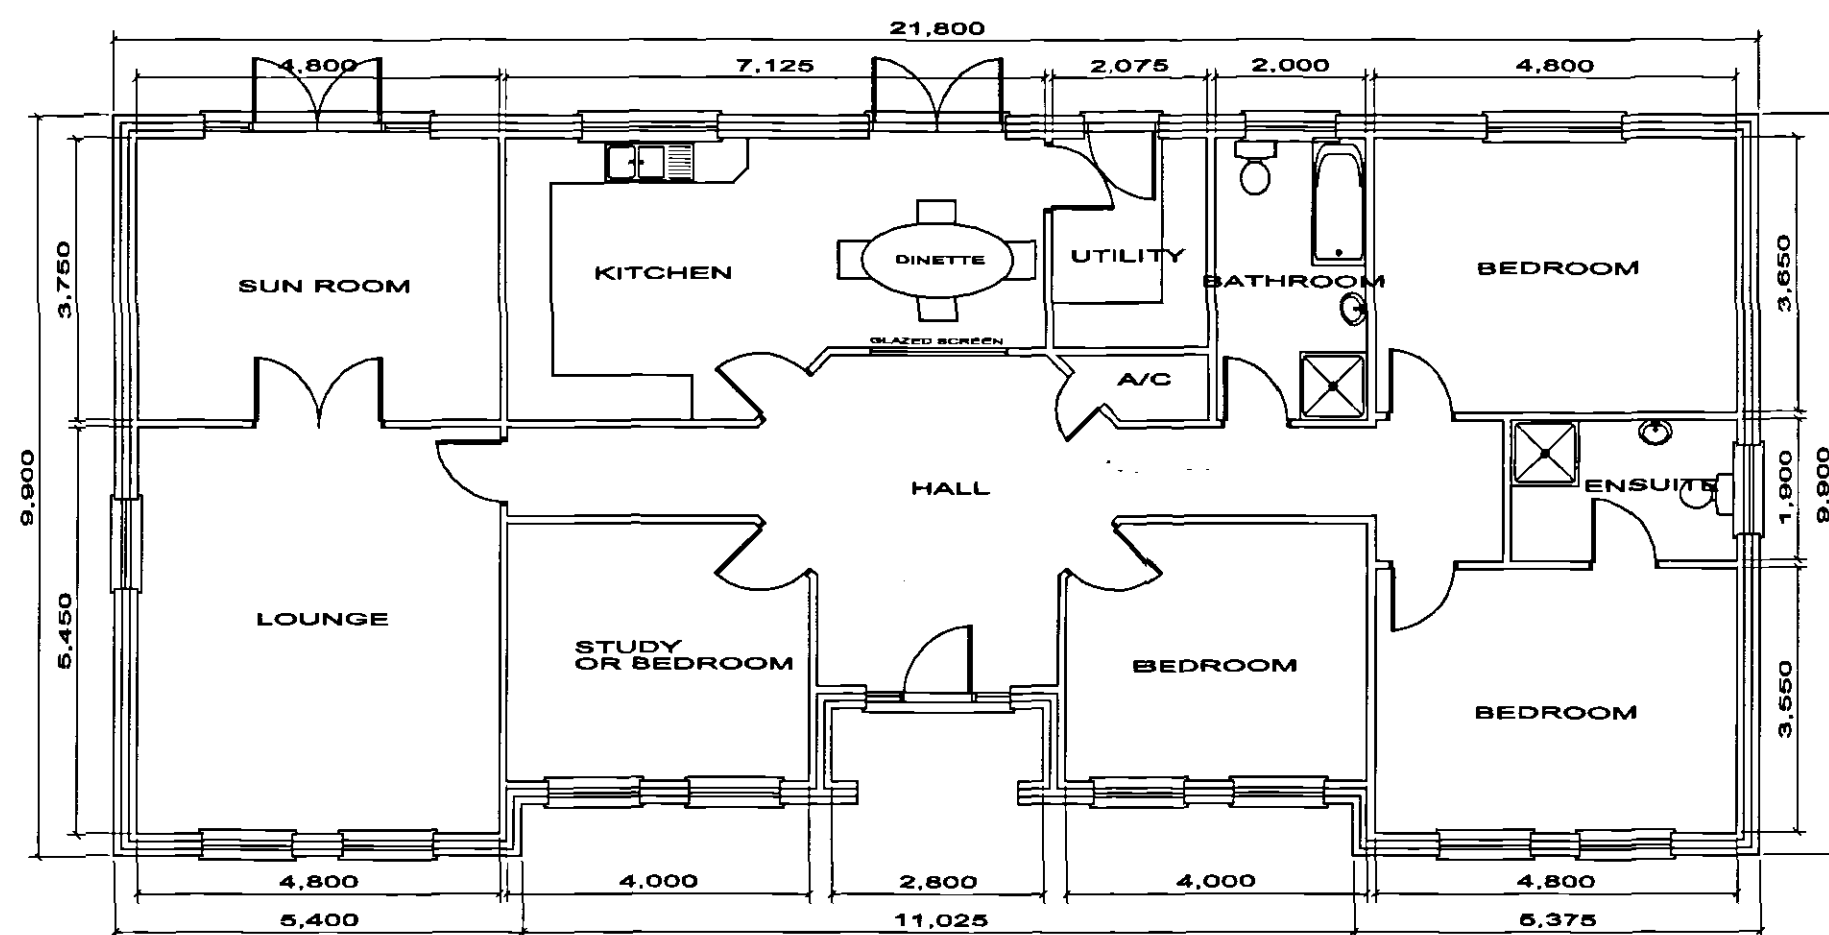

FLOOR PLAN

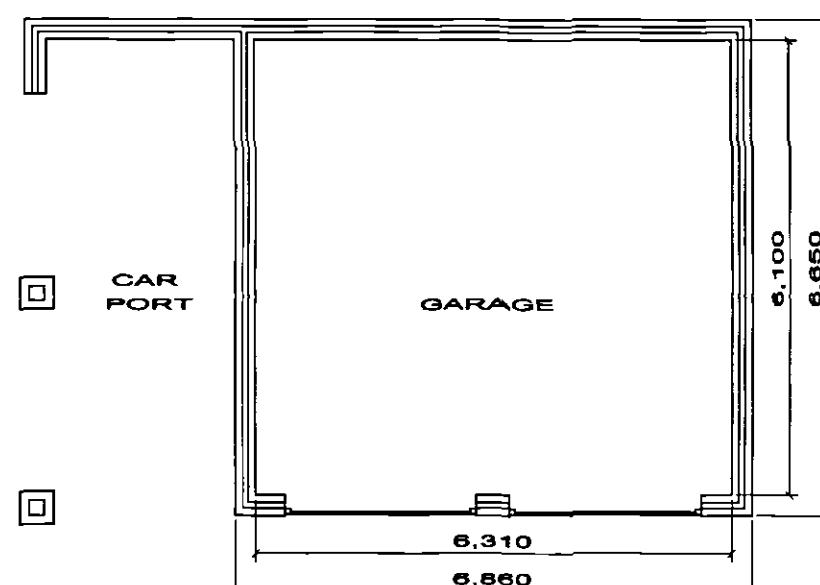

GARAGE FLOOR PLAN

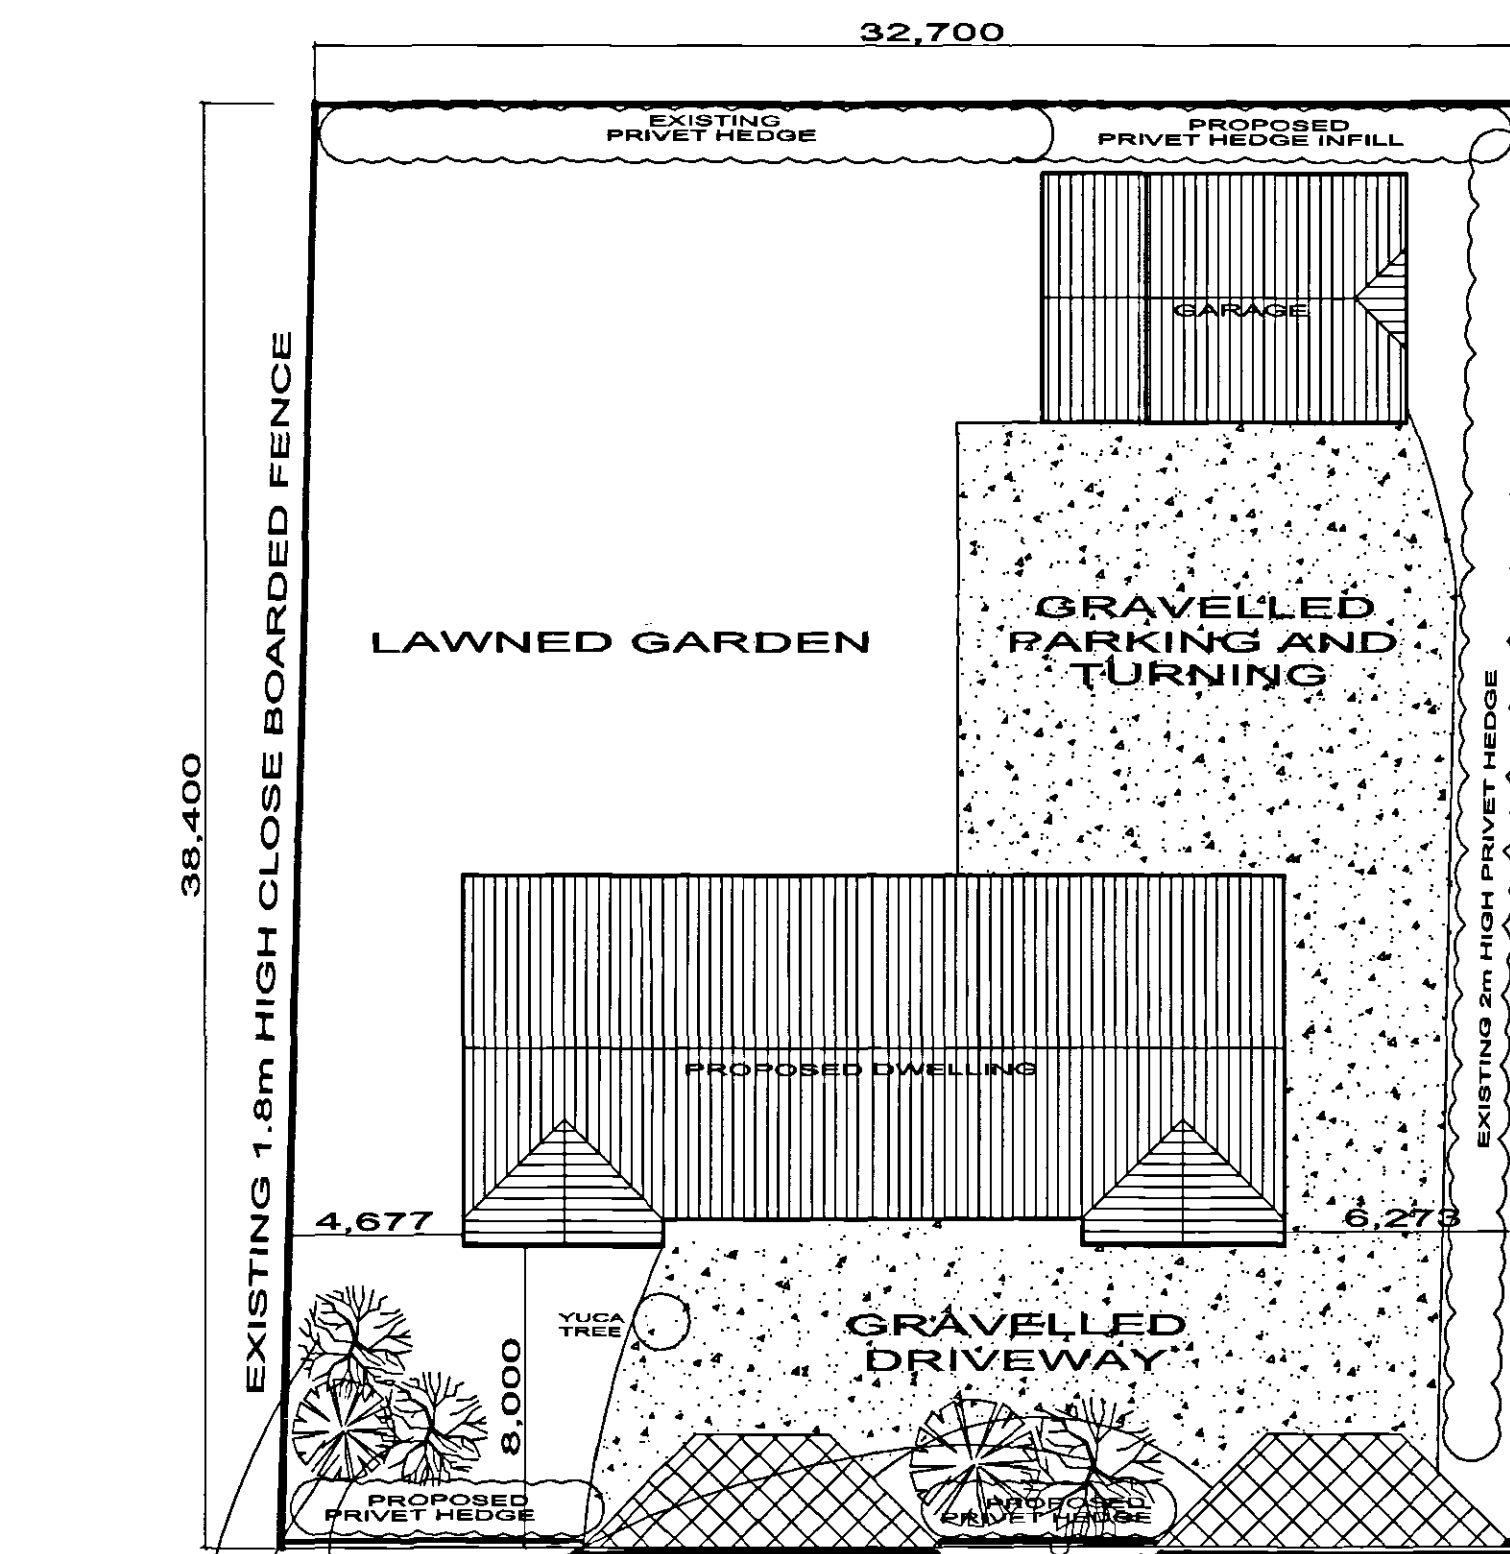

SITE PLAN
SCALE 1:200

PLANTING AND LANDSCAPING

Main Tree species
Red May
Rowan
Mountain Ash
Planted at half standard
Shrub Underplanting
to applicants choice

All Species planted in combination
Ground to be broken in depth with
a chisel plough or similar
and bed prepared
and fertilised before planting
All trees to be planted in the first
appropriate season following the
occupation of the Dwellings and
there-after maintained.
Any diseased or dead items to be
replaced at the appropriate time.

R. LORENZ
DRAWING/FILE No 1152
PROJECT
PROPOSED NEW DWELLING AT
HALLGATE
GEDNEY

SCALE 1:100
DATE JAN 07
DRAWN AS

Issued
Revisions

PLANNING & DEVELOPMENT
- 6 FEB 2007
Ref. 0171/07

DETERMINED
PLAN

ARCHITECTURAL TECHNICIANS
DANBROOKE HOUSE STATION ROAD
WISBECH ST MARY
WISBECH CAMBS.PE13 4RW

Telephone 01945410421
Facsimile 01945410400