




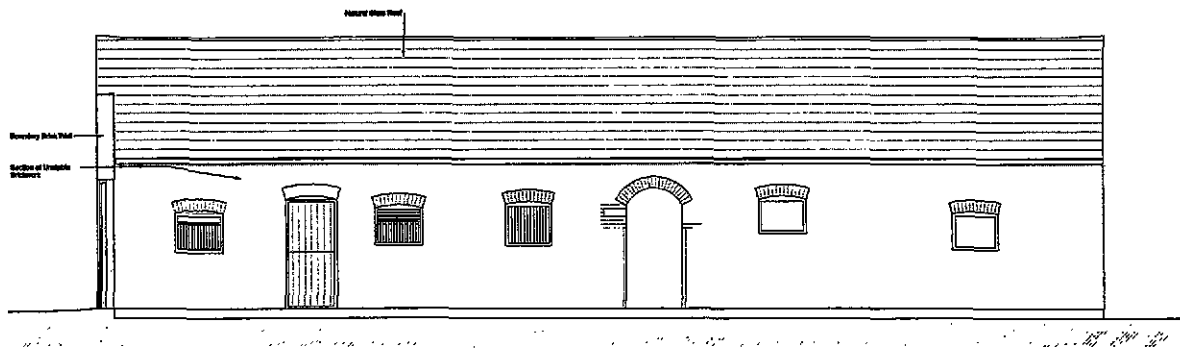


Courtyard (North West) Elevation

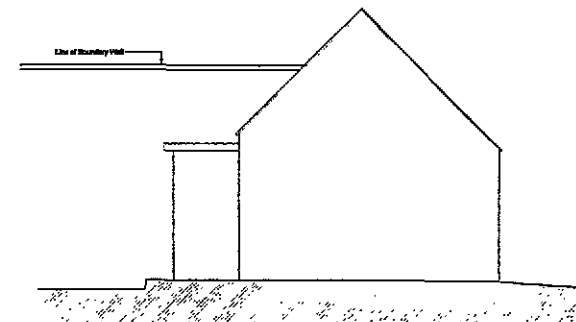


North East Elevation

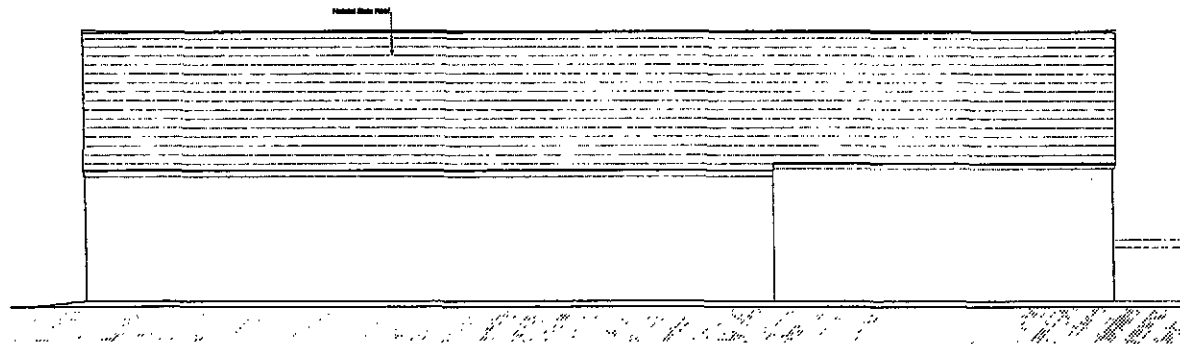

South East (Roadside) Elevation

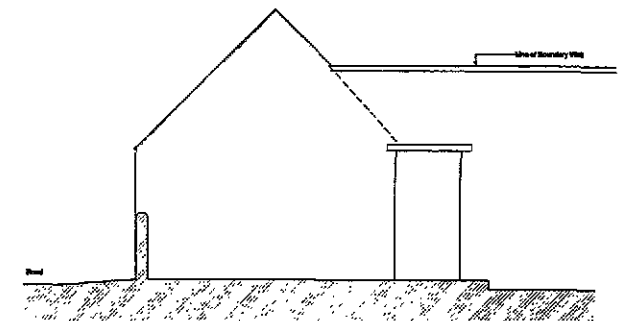


South West Elevation

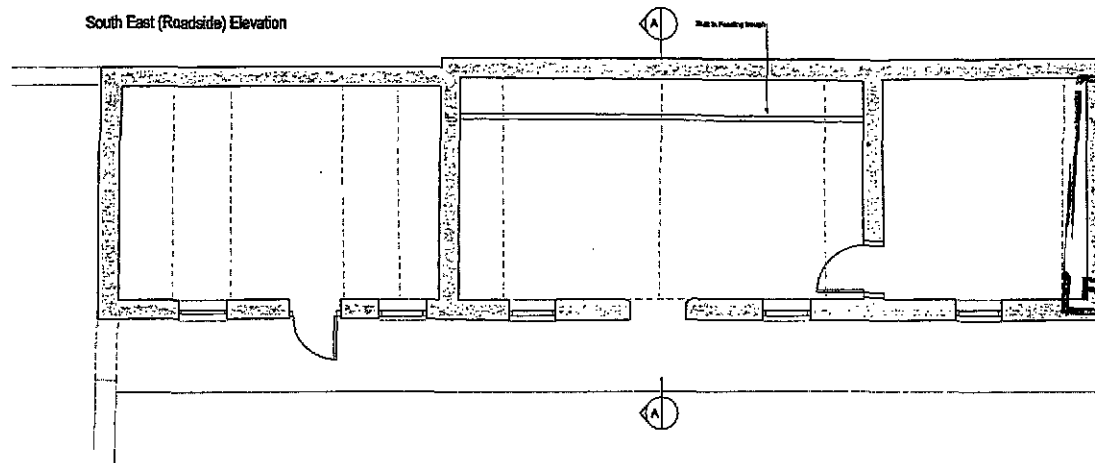


Ground Floor Plan

SHDC
Planning & Development
04 MAR 2011
Ref: 0174-11

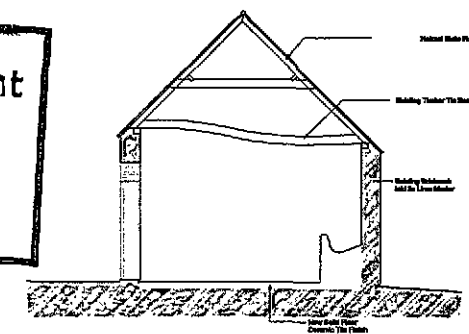

Section A - A

REV.	DETAILS	DATE	NOTE	PROJECT	CLIENT	DATE	SCALE	NO.	FILE
				Conversion of Existing Barns to New Residence, Farm Office and Holiday Let Accommodation	Mr W Fletcher	Jan 2011	1:50	4850	0174-11
				Pulvertoft Hall, Gedney Broadgate, Spalding, Lincolnshire					
BUILDING B Survey Details DO NOT SCALE FROM THIS DRAWING COPYING THIS DRAWING WITHOUT THE CONSENT OF PETER HAWKSWORTH ASSOCIATES UNLESS SO NOTED				 Peter Hawksworth Associates ARCHITECTS, PLANNERS AND CONSULTANTS TEL: 01432 854666 FAX: 01432 854667 E: info@peterhawksworth.co.uk 100-102 MARKET STREET, SPALDING, LINCOLNSHIRE					

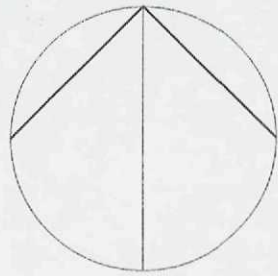

SHDC
Planning & Development
04 MAR 2011
Ref: 0174-11


Location Plan scale 1:1250

Peter Humphrey Associates ARCHITECTURAL DESIGN AND BUILDING	PROJECT Conversion of Existing Barn to New Residence Farm Office and Holiday Let Accommodation Pulvertoft Hall, Gedney Broadgate Spalding, Lincolnshire	CLIENT Mr W Fletcher			TELEPHONE 01945 466 966 FAX 01945 466 433 E-MAIL: info@peterhumphrey.co.uk 30 OLD MARKET WISBECH CAMBS PE13 1NB
		DATE Jan 2011	SCALE 1:1250 @ A3	JOB No. 4650 / (LOC) 10	

PH


Architectural



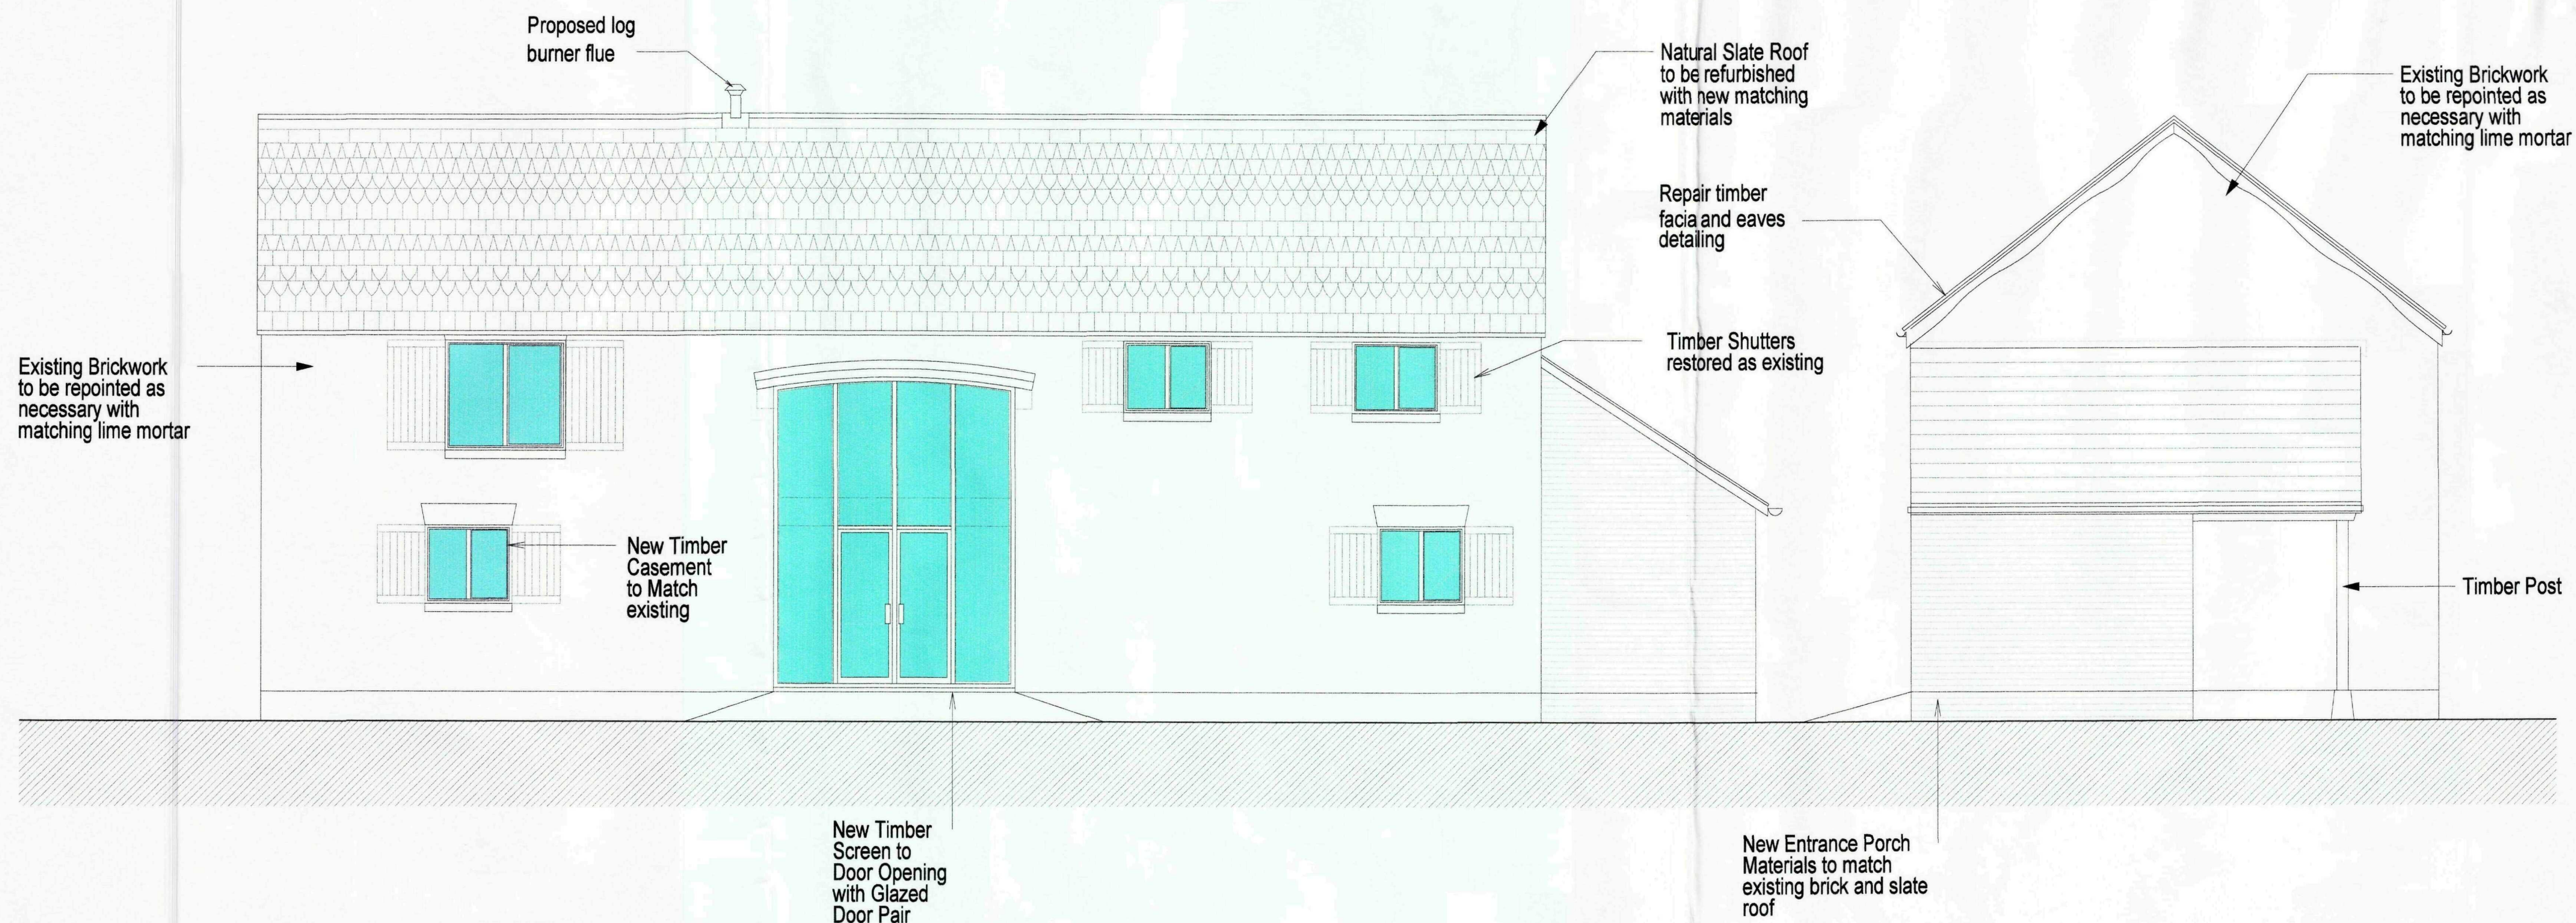


NORTH WEST ELEVATION

SOUTH WEST ELEVATION

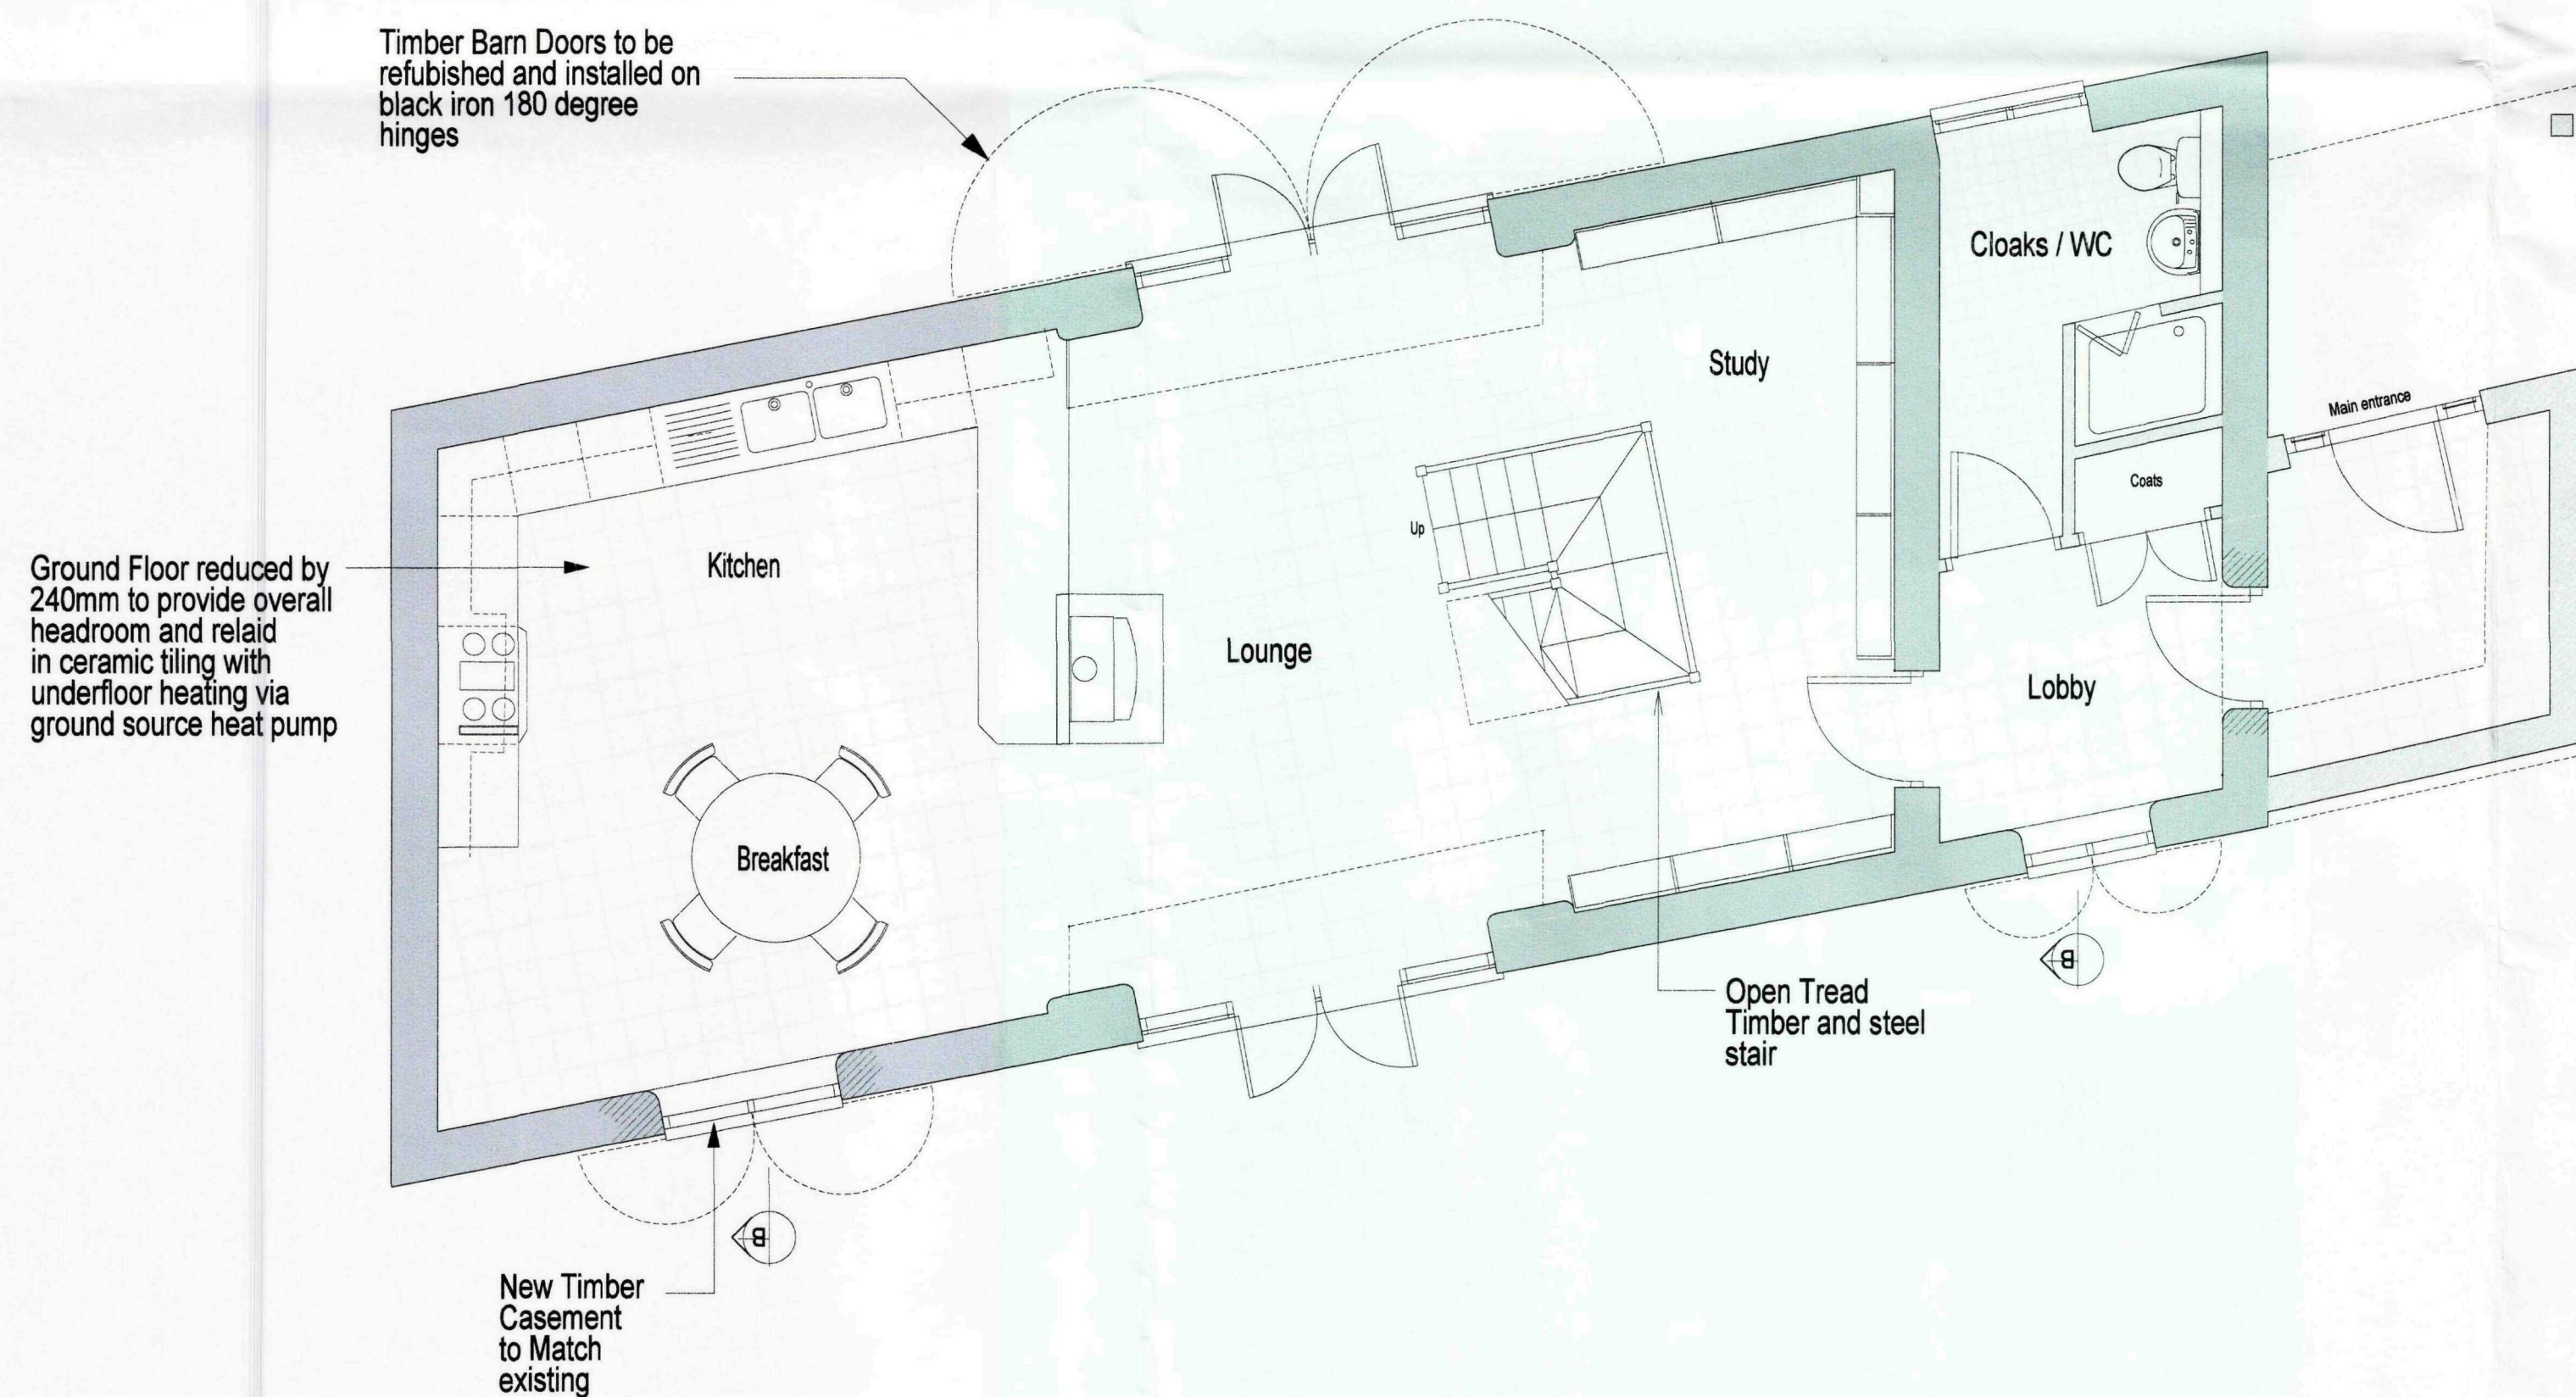

Ground Floor Plan

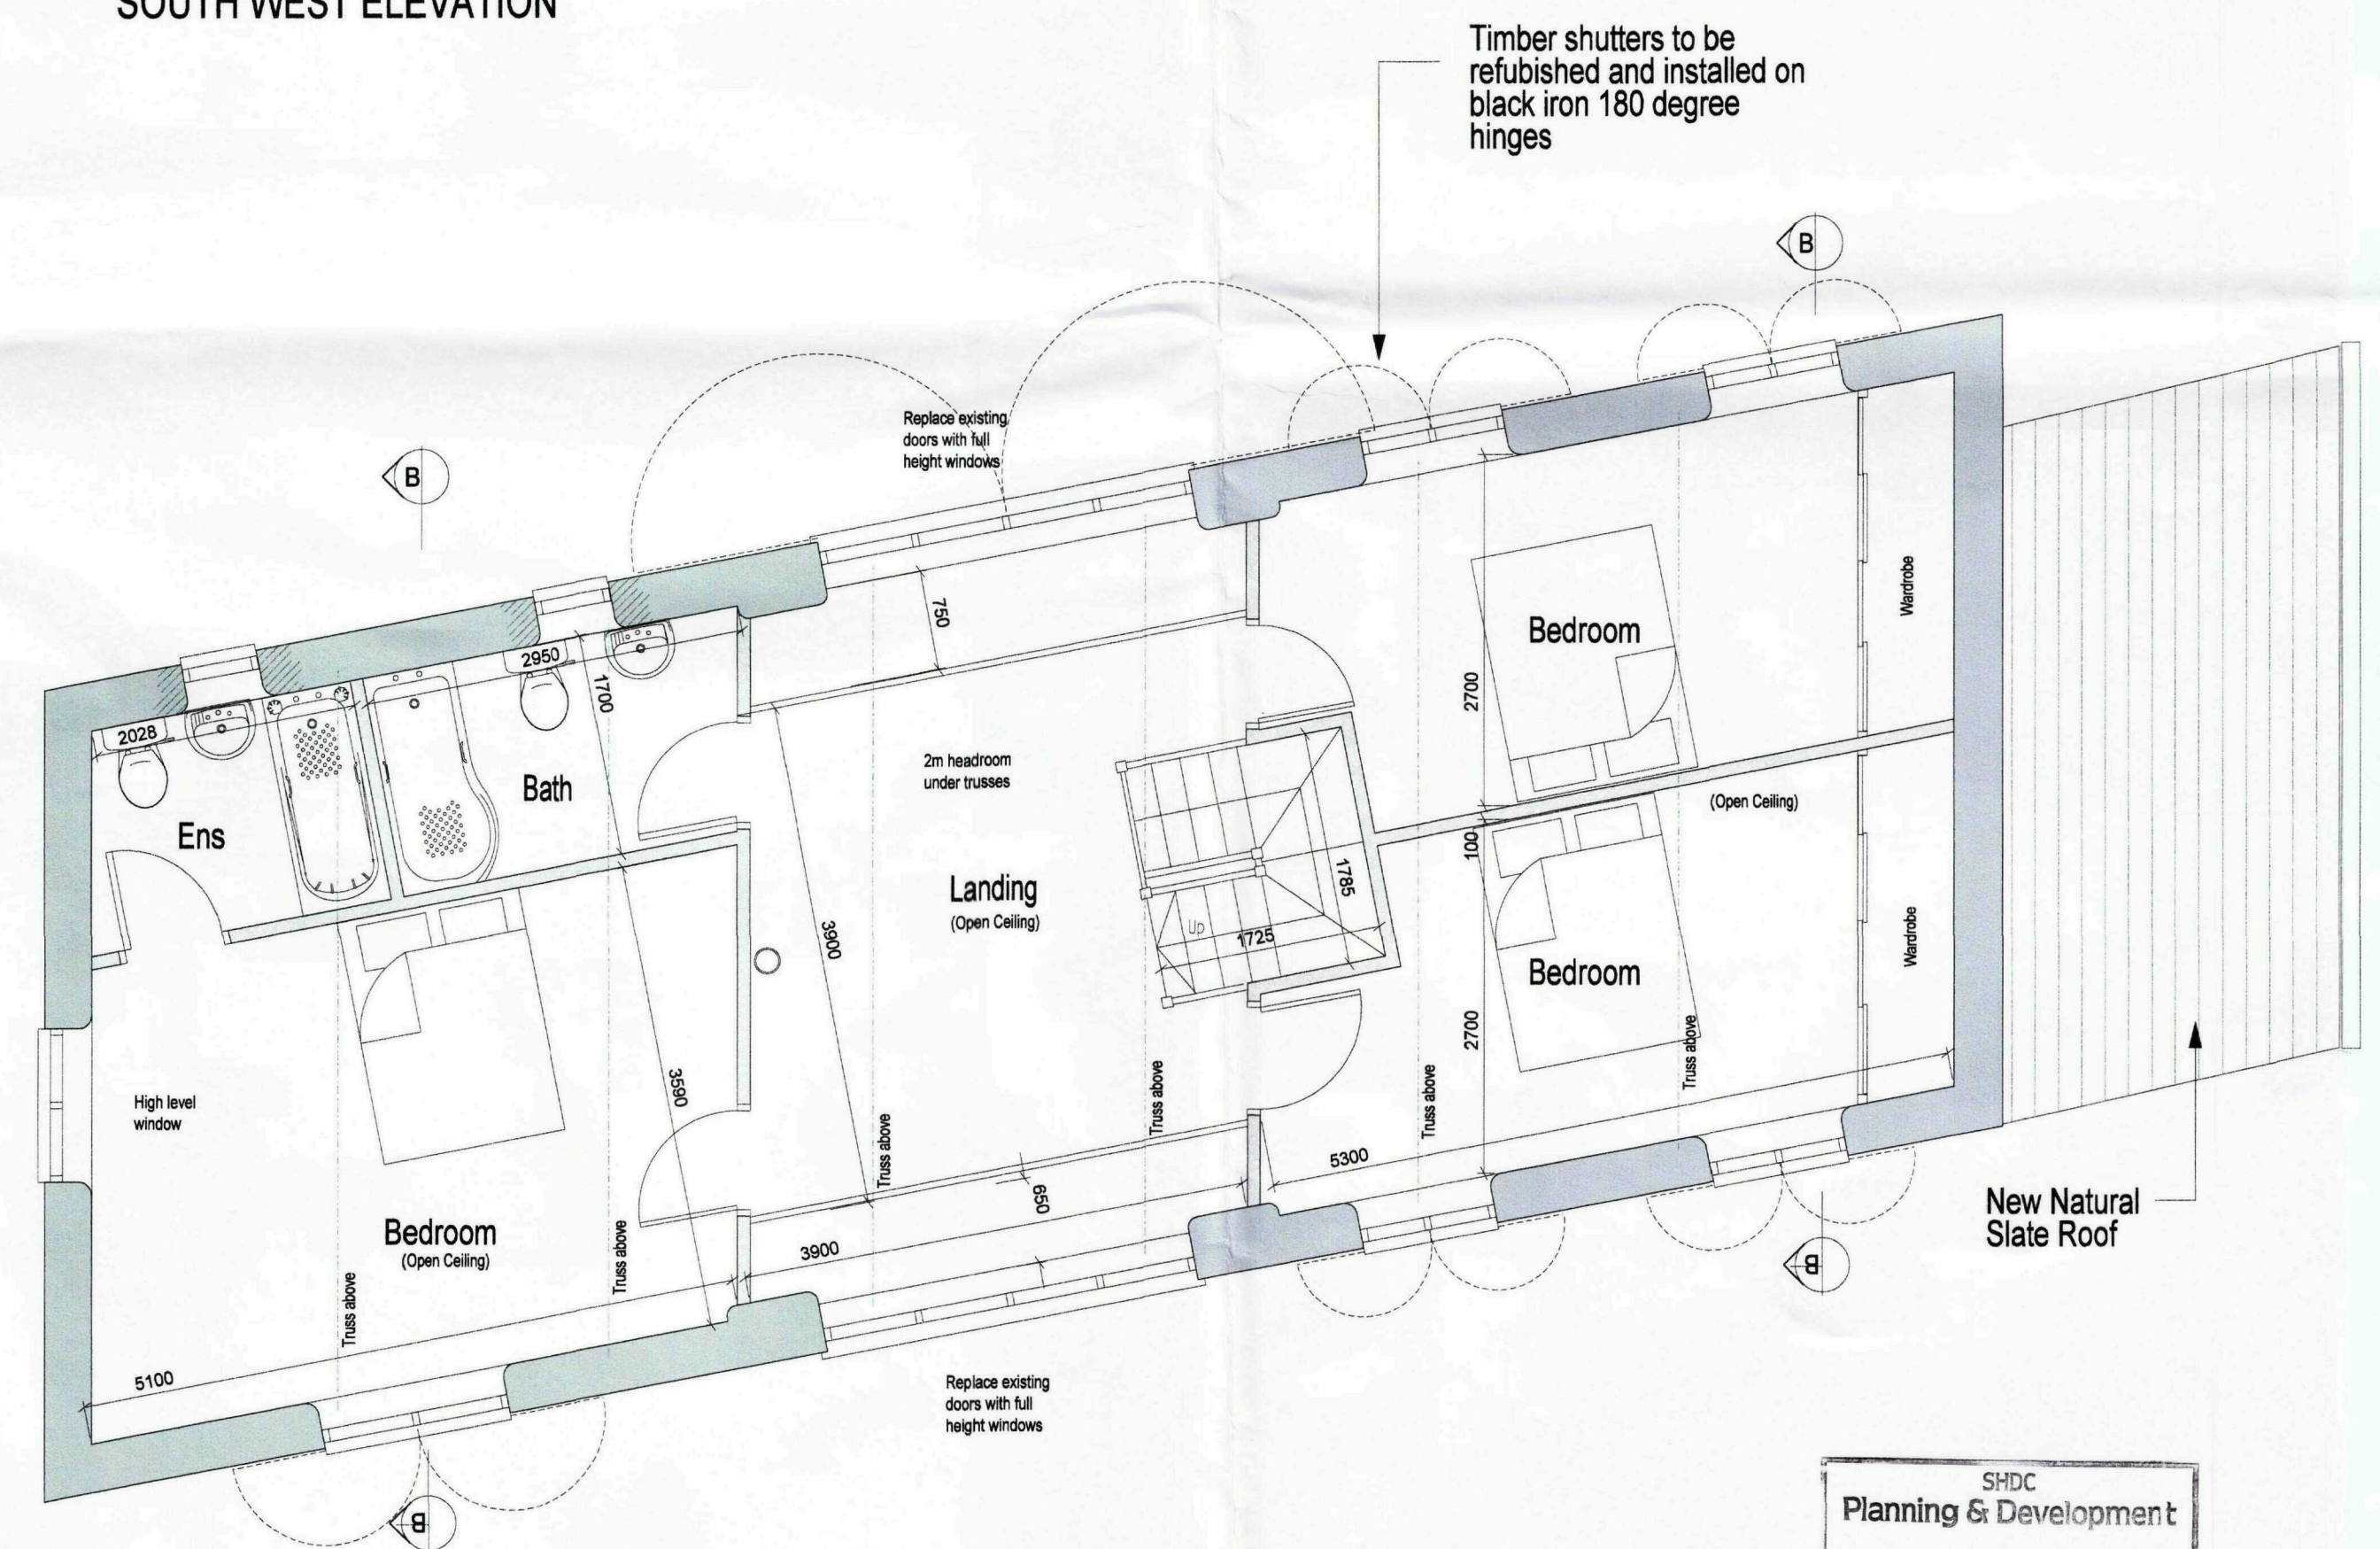

First Floor Plan

SHDC
Planning & Development
04 MAR 2011
Ref: 0174-11

REV.	DETAILS	DATE
A	Adjusted to Clients Comments	Feb 2011
B	Main Entrance Door Screen revised	Feb 2011

DO NOT SCALE FROM THIS DRAWING
COPYRIGHT: THIS DRAWING MUST NOT BE ISSUED,
LOANED OR COPIED
WITHOUT THE CONSENT OF PETER HUMPHREY ASSOCIATES




Proposed Barn A Arrangement Sheet 1 of 2

PROJECT
Conversion of Existing Barn to New Residence
Farm Office and Holiday Let Accommodation
Pulvertoft Hall, Gedney Broadgate
Spalding, Lincolnshire


CLIENT
Mr W Fletcher

DATE Jan 2011 SCALE 1:50 JOB No 4650 / (P) 03 B

Peter Humphrey Associates
ARCHITECTURAL DESIGN AND BUILDING
TELEPHONE 01945 466 966
FAX 01945 466 433
E-MAIL:
info@peterhumphrey.co.uk
30 OLD MARKET WISBECH CAMBS PE13 1NB

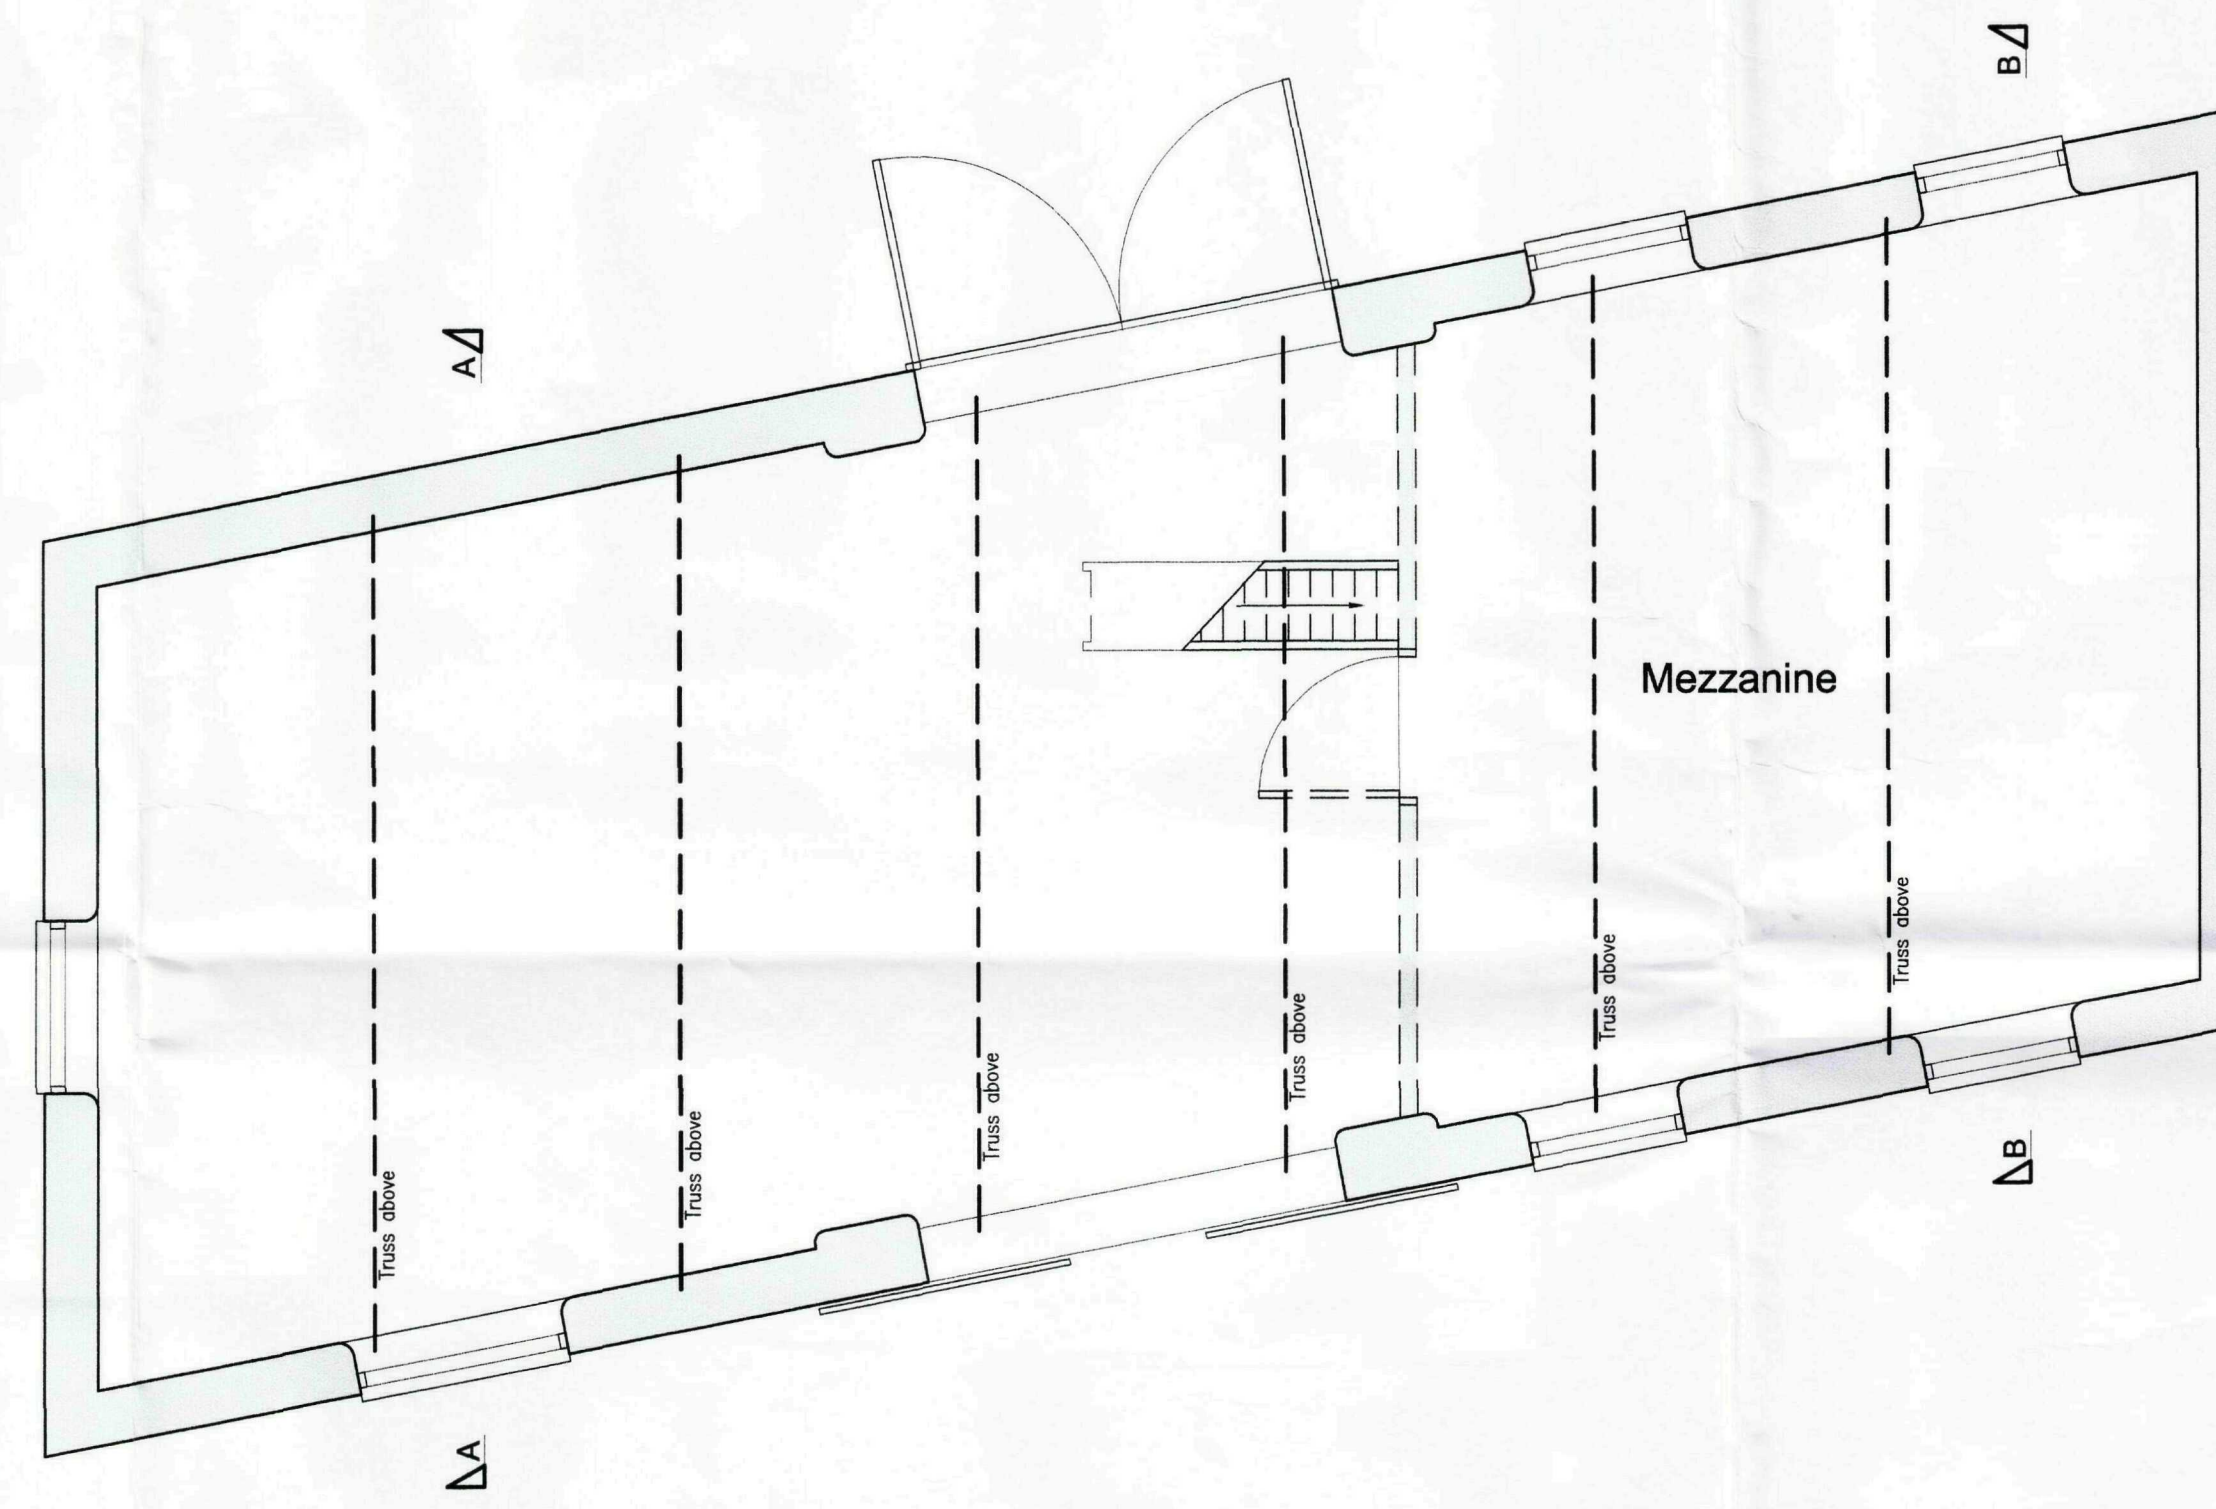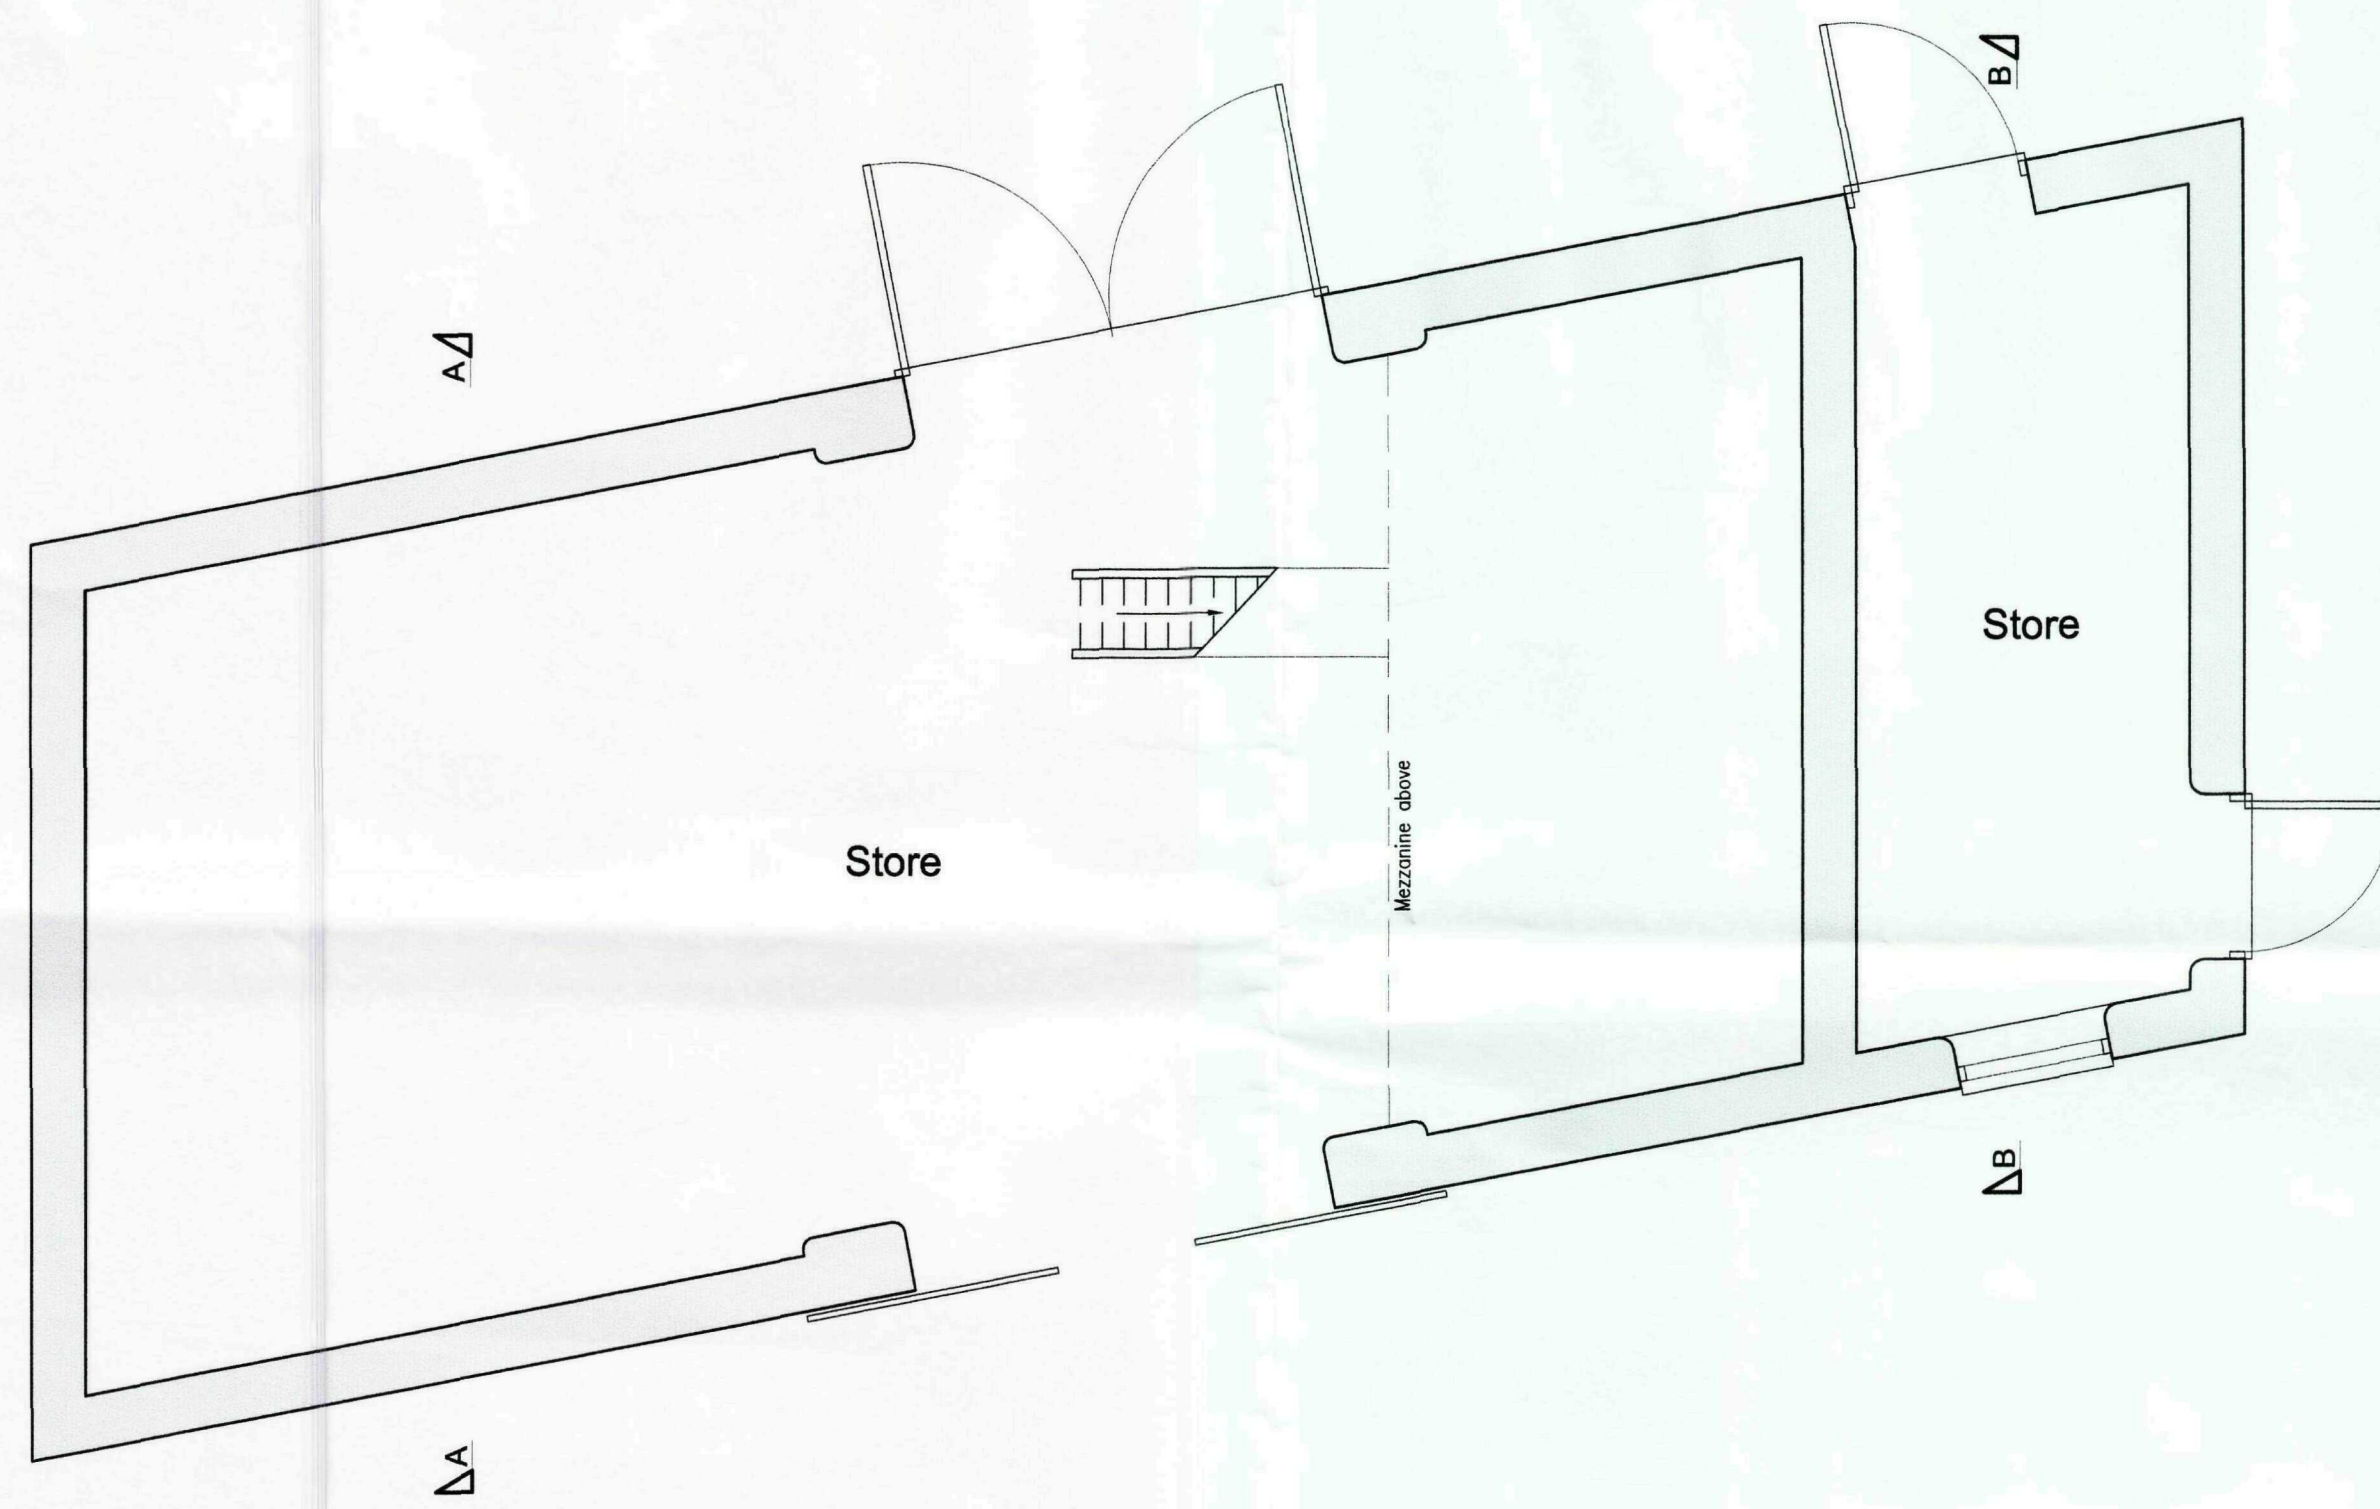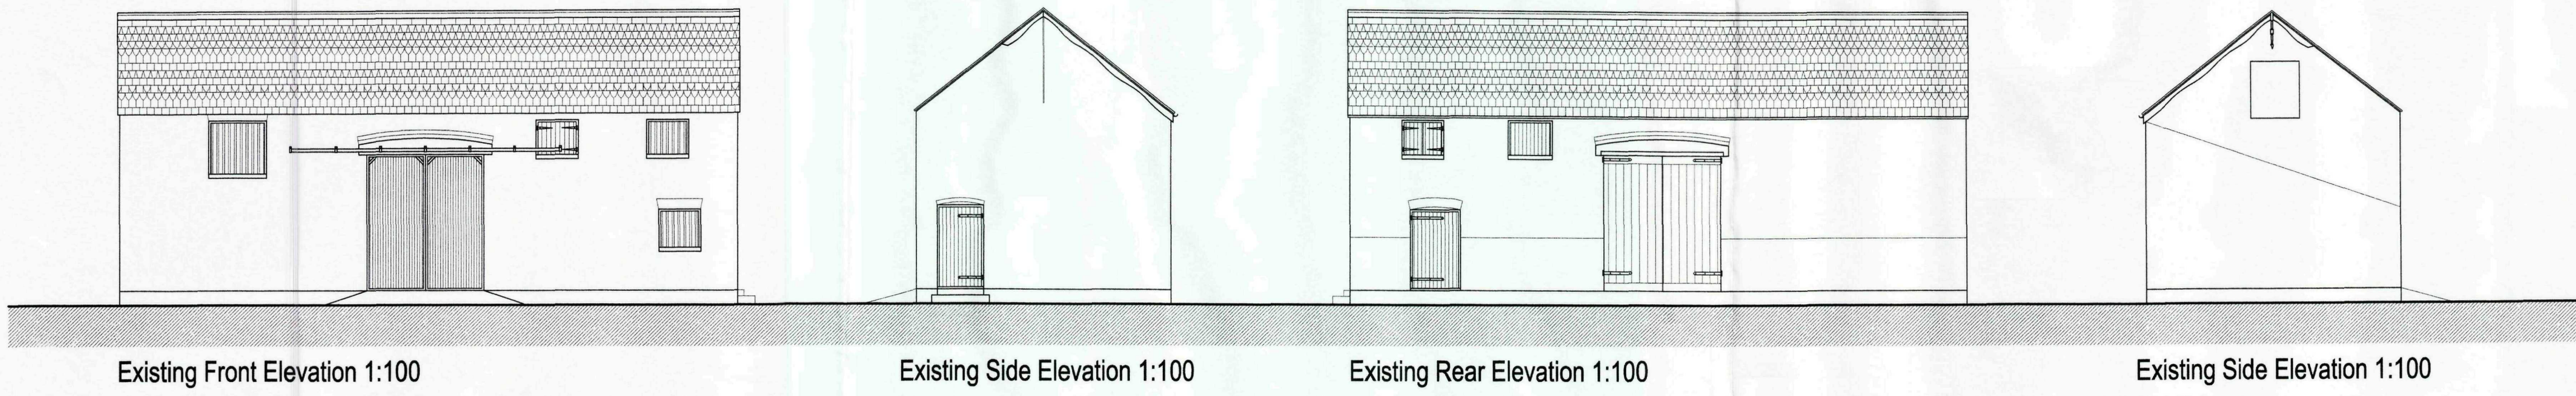

SHDC
Planning & Development
04 MAR 2011
Ref: 0174-11

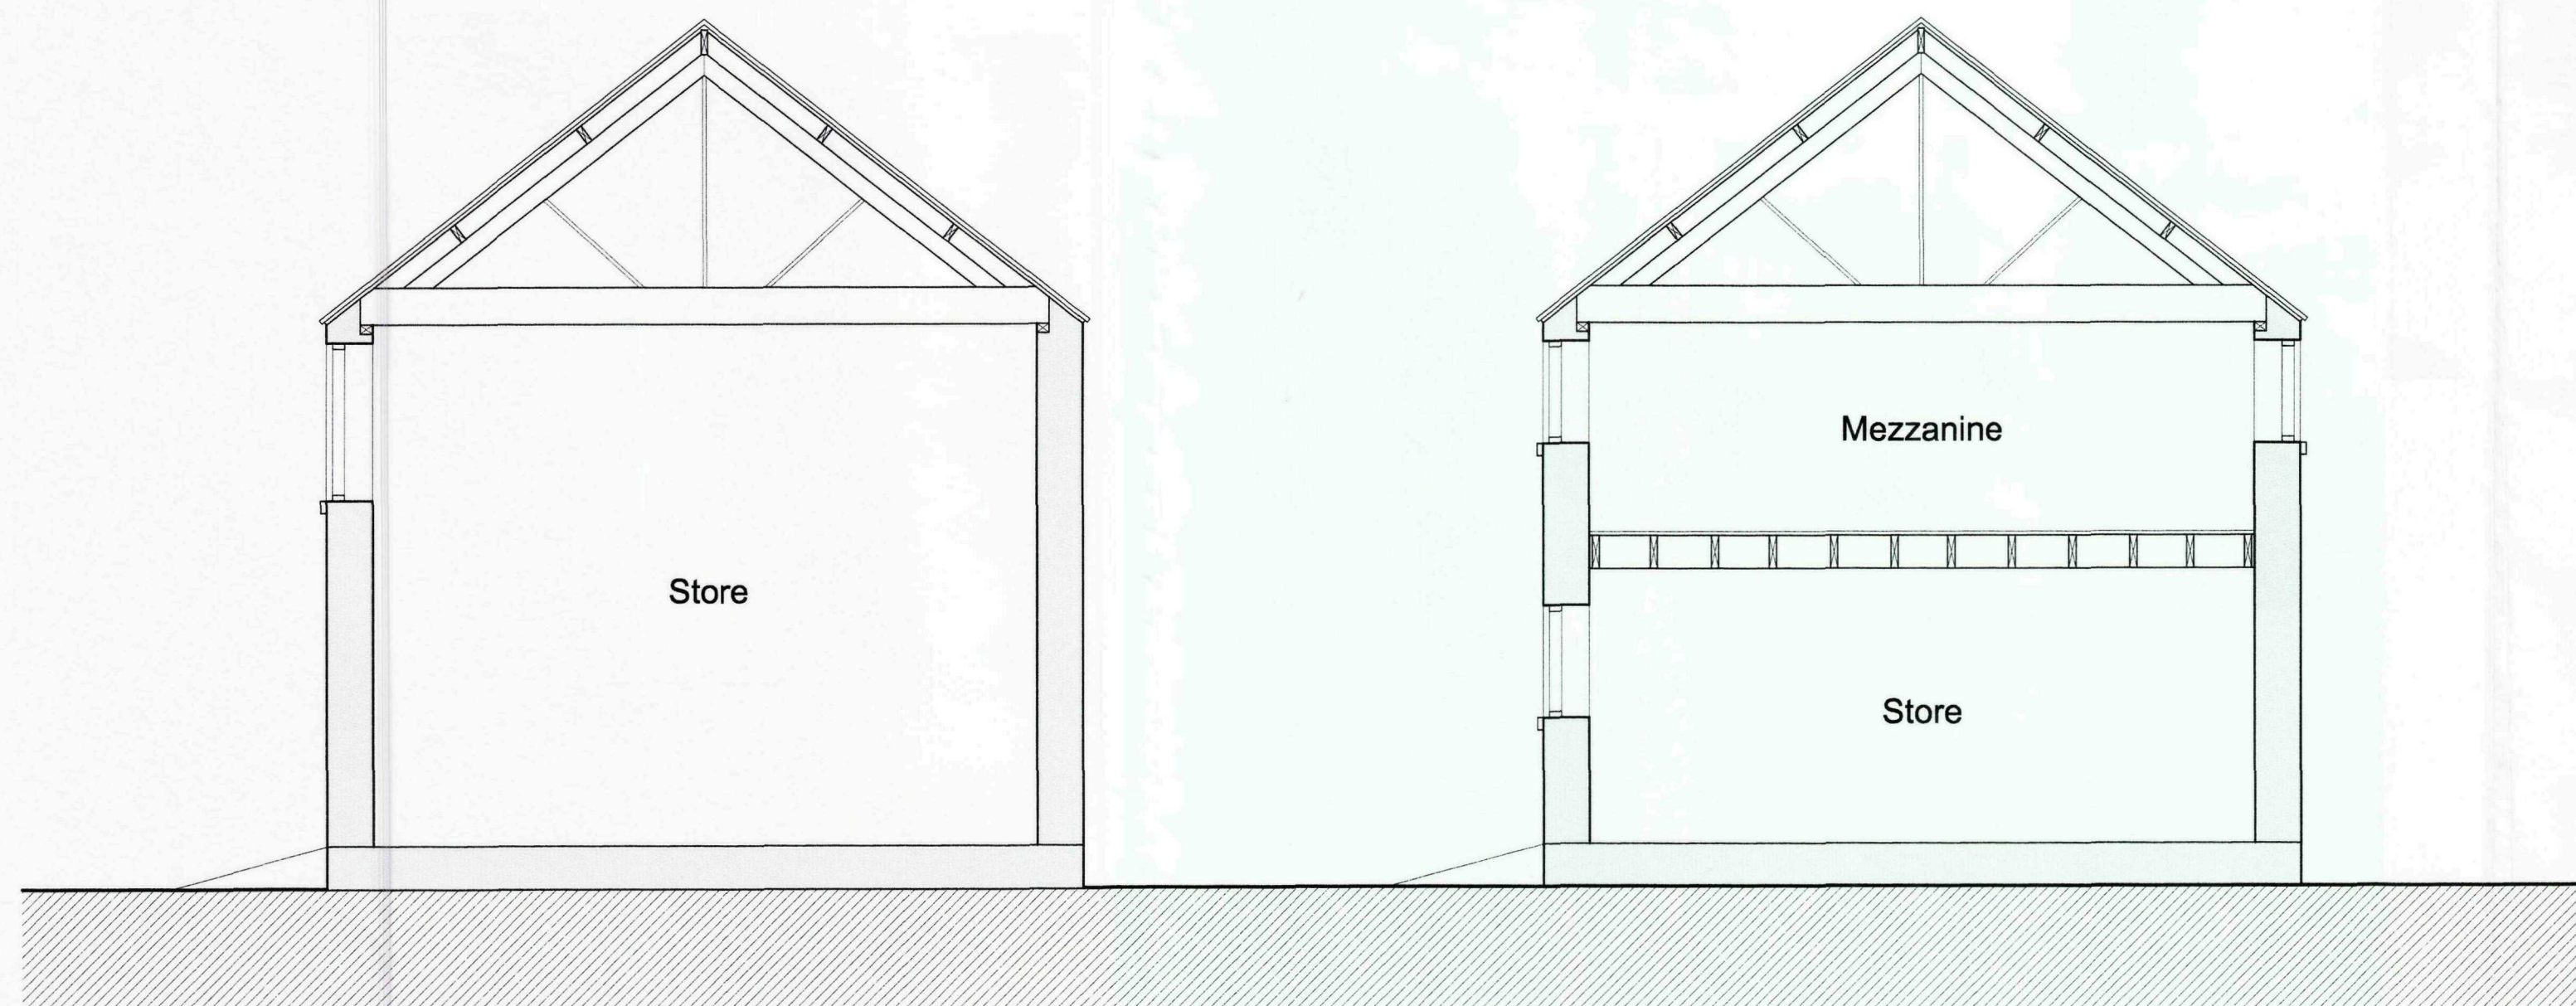

Peter Humphrey Associates Ltd.
ARCHITECTURAL DESIGN AND BUILDING


PROJECT
PROPOSED CONVERSION OF BARN
TO DWELLINGS
SITE
PULVERTOFT HALL
GEDNEY BROADGATE
SPALDING
LINCS
PE12 0DG
DRAWING
EXISTING - BARN A
CLIENT
Mr W Fletcher
DATE Dec 2010 SCALE As Shown JOB No. 4650/(Surv)_01

DO NOT SCALE FROM THIS DRAWING
COPYRIGHT: THIS DRAWING MUST NOT BE ISSUED, LOANED OR COPIED
WITHOUT THE CONSENT OF PETER HUMPHREY ASSOCIATES


Peter Humphrey Associates
ARCHITECTURAL DESIGN AND BUILDING
TELEPHONE: 01945 466 966
FAX: 01945 466 433
E-MAIL: info@peterhumphrey.co.uk
30 OLD MARKET WISBECH CAMBS PE15 1NB
Building
Design Award
Category Winner 10.08.10
Overall Winner 2010




Courtyard (North West) Elevation

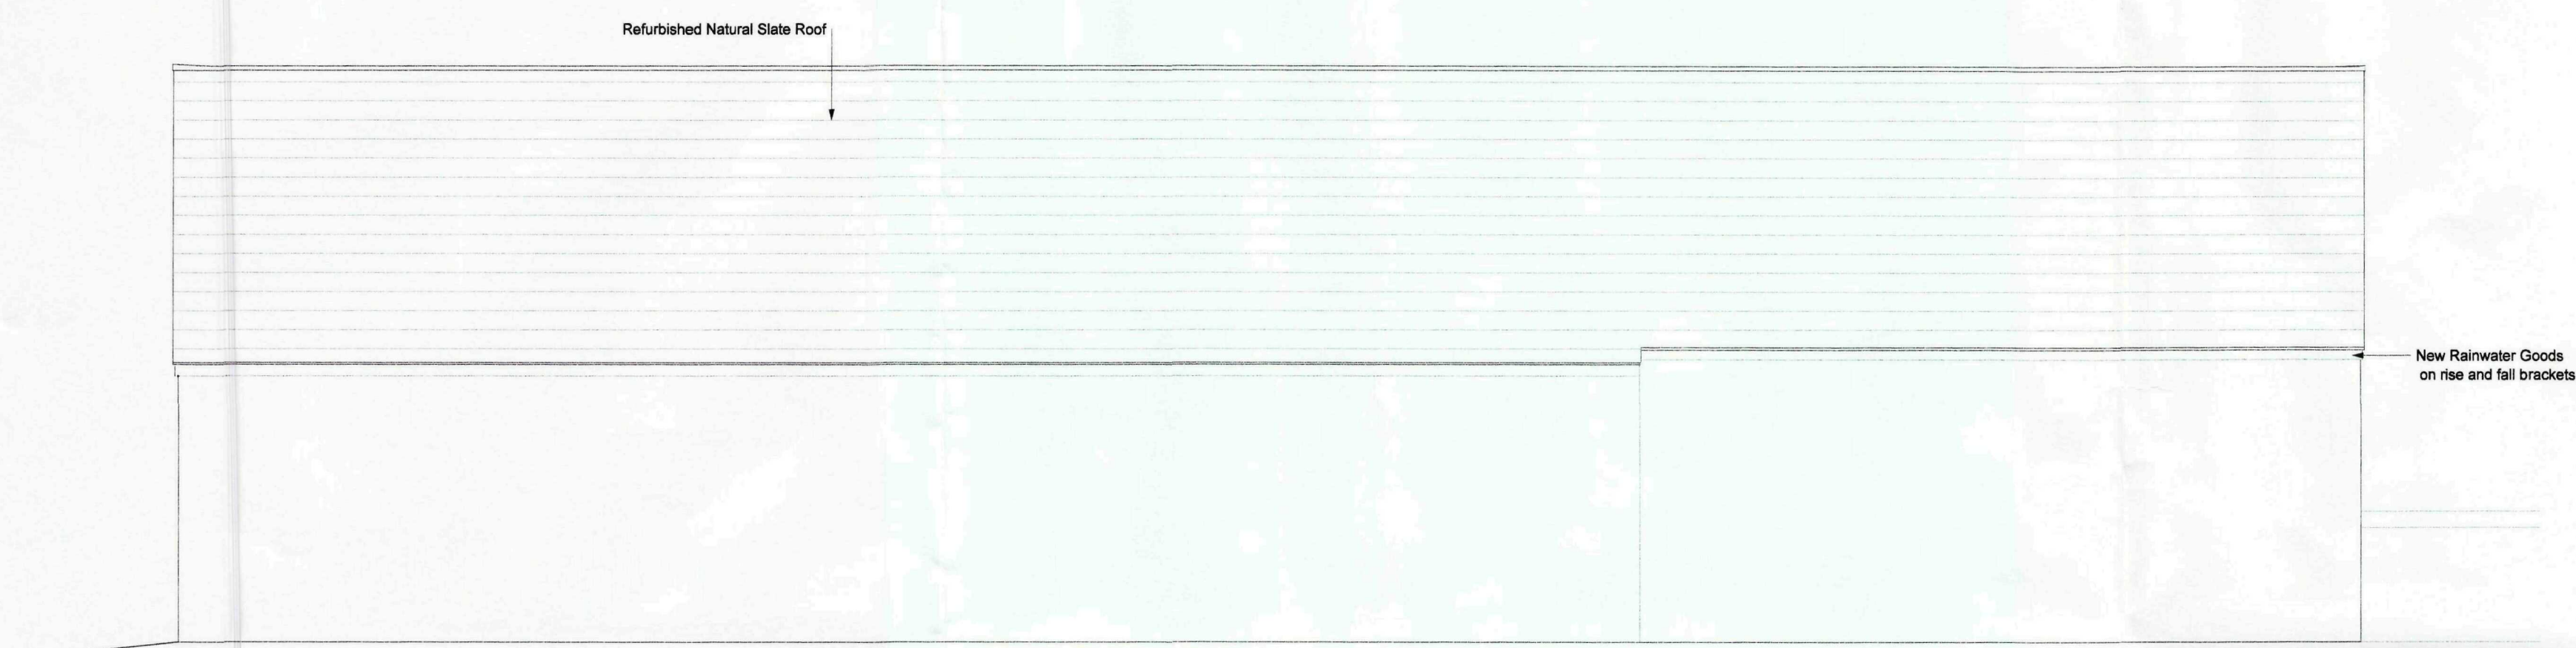


South East (Roadside) Elevation

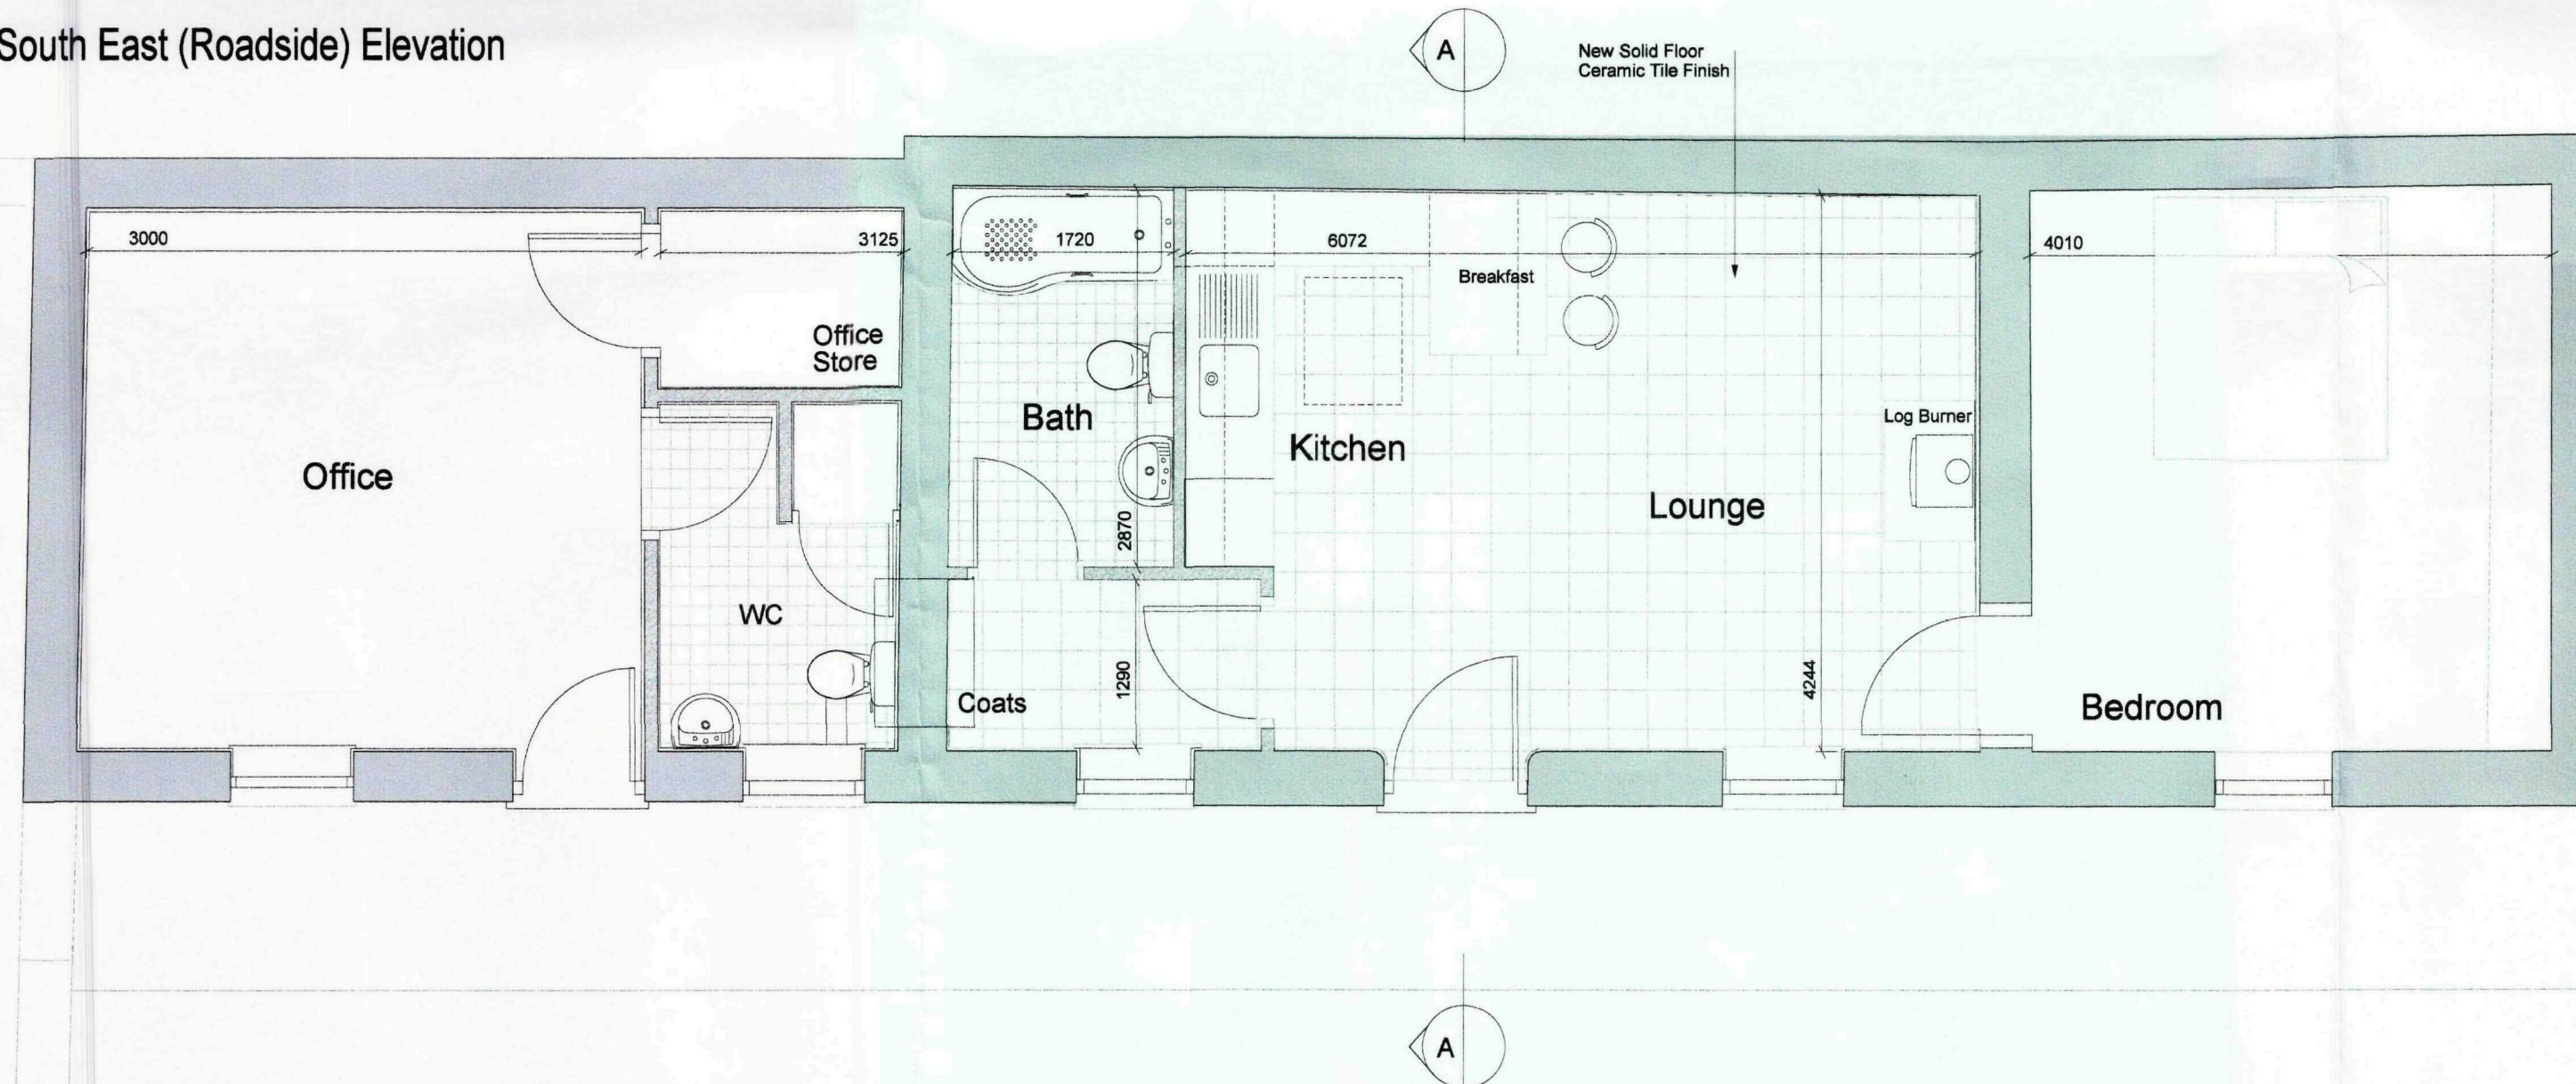


Ground Floor Plan

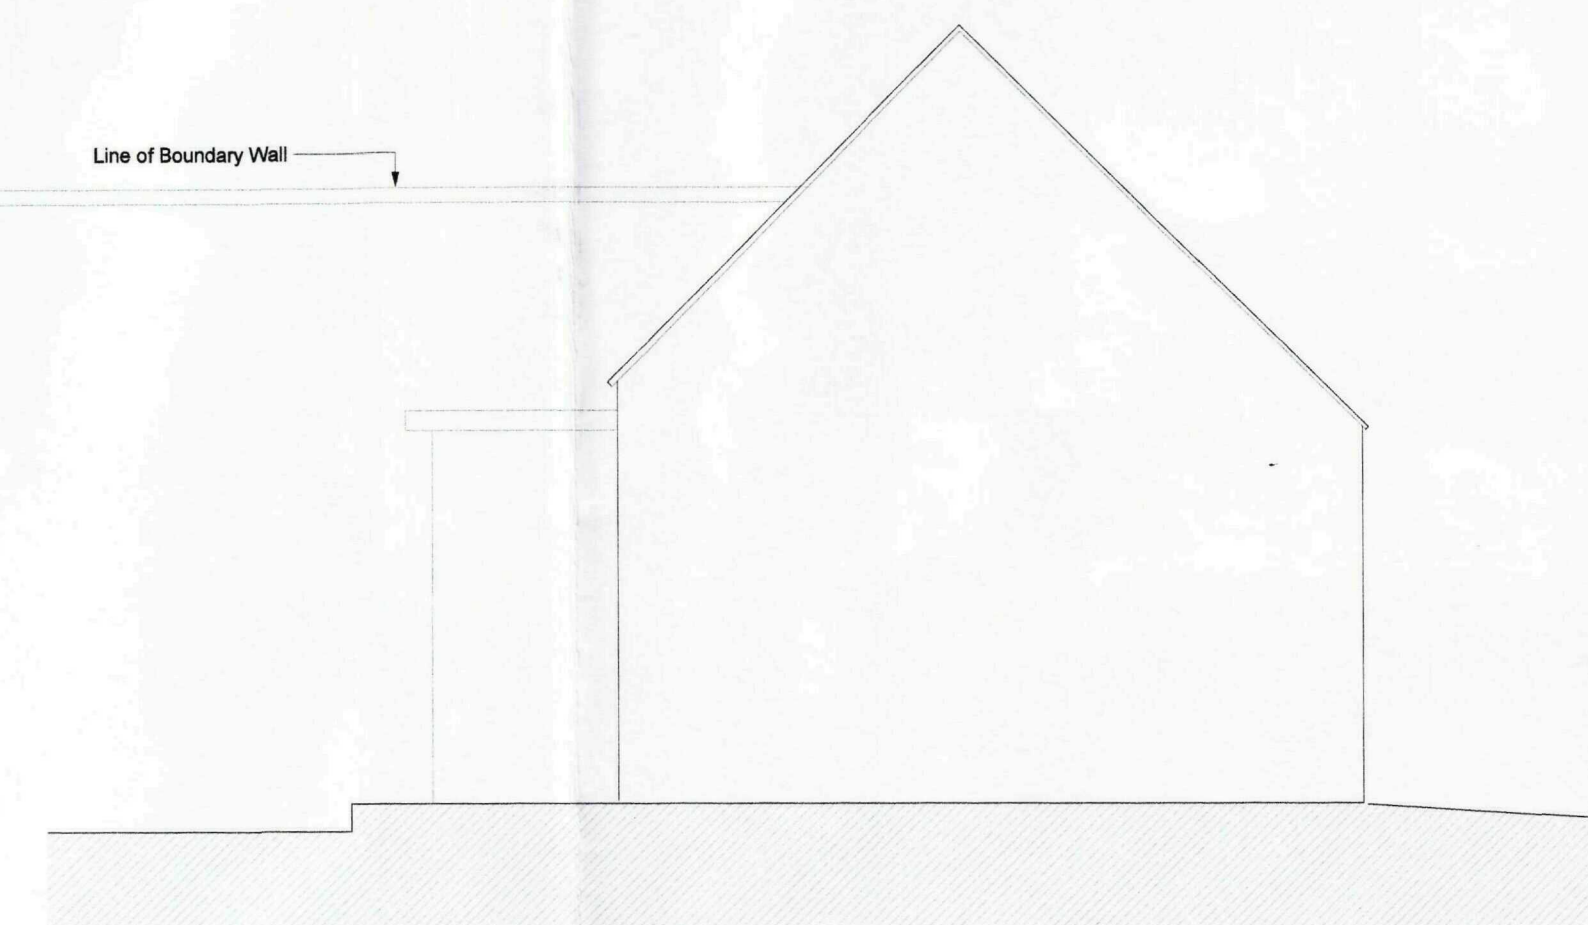


North East Elevation

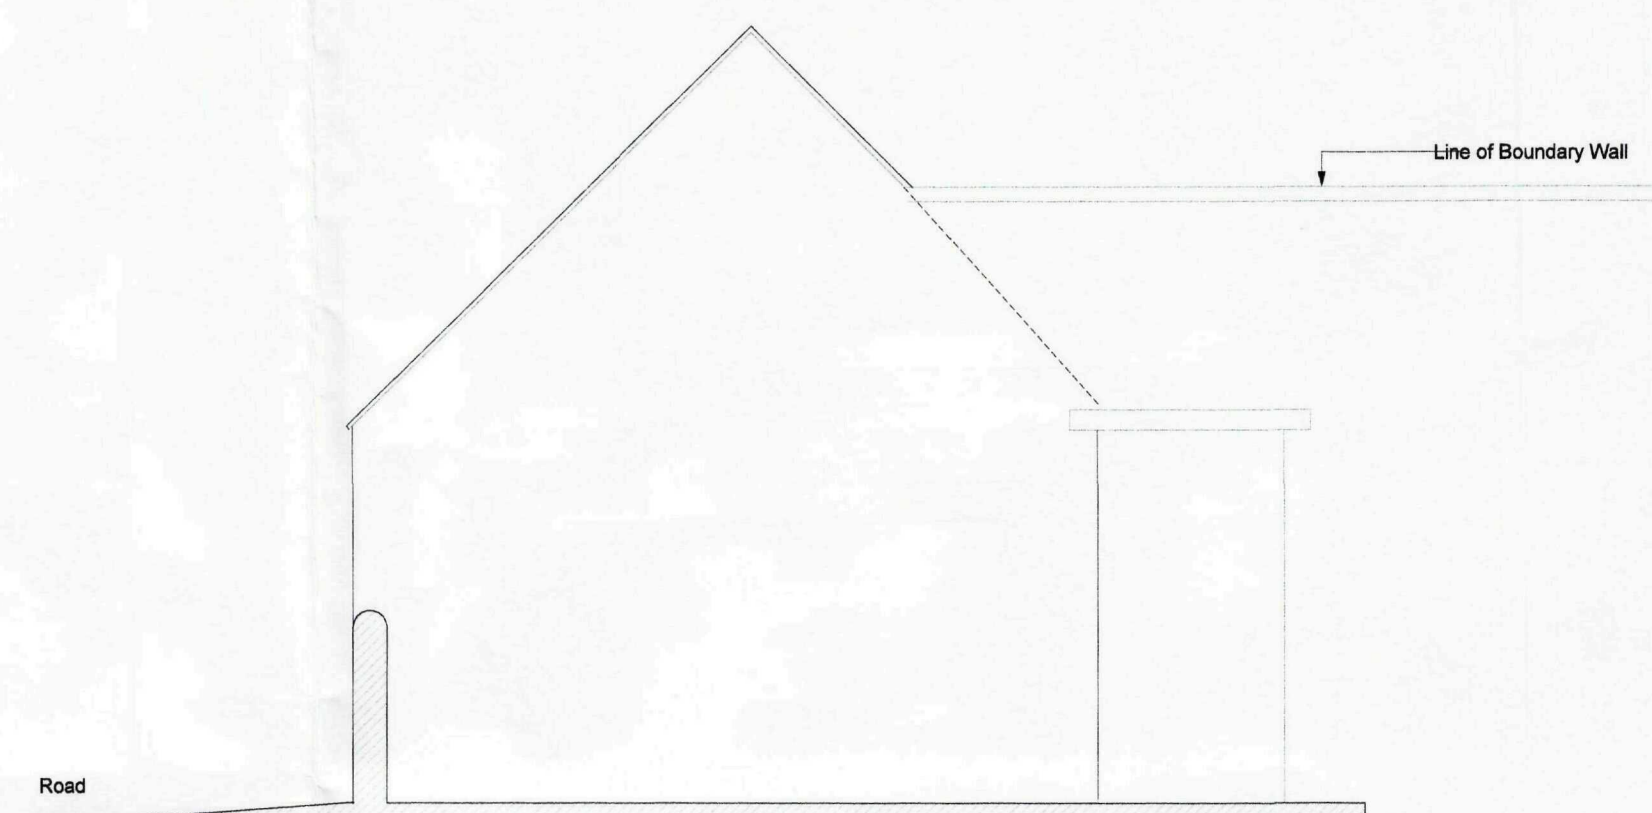

South West Elevation

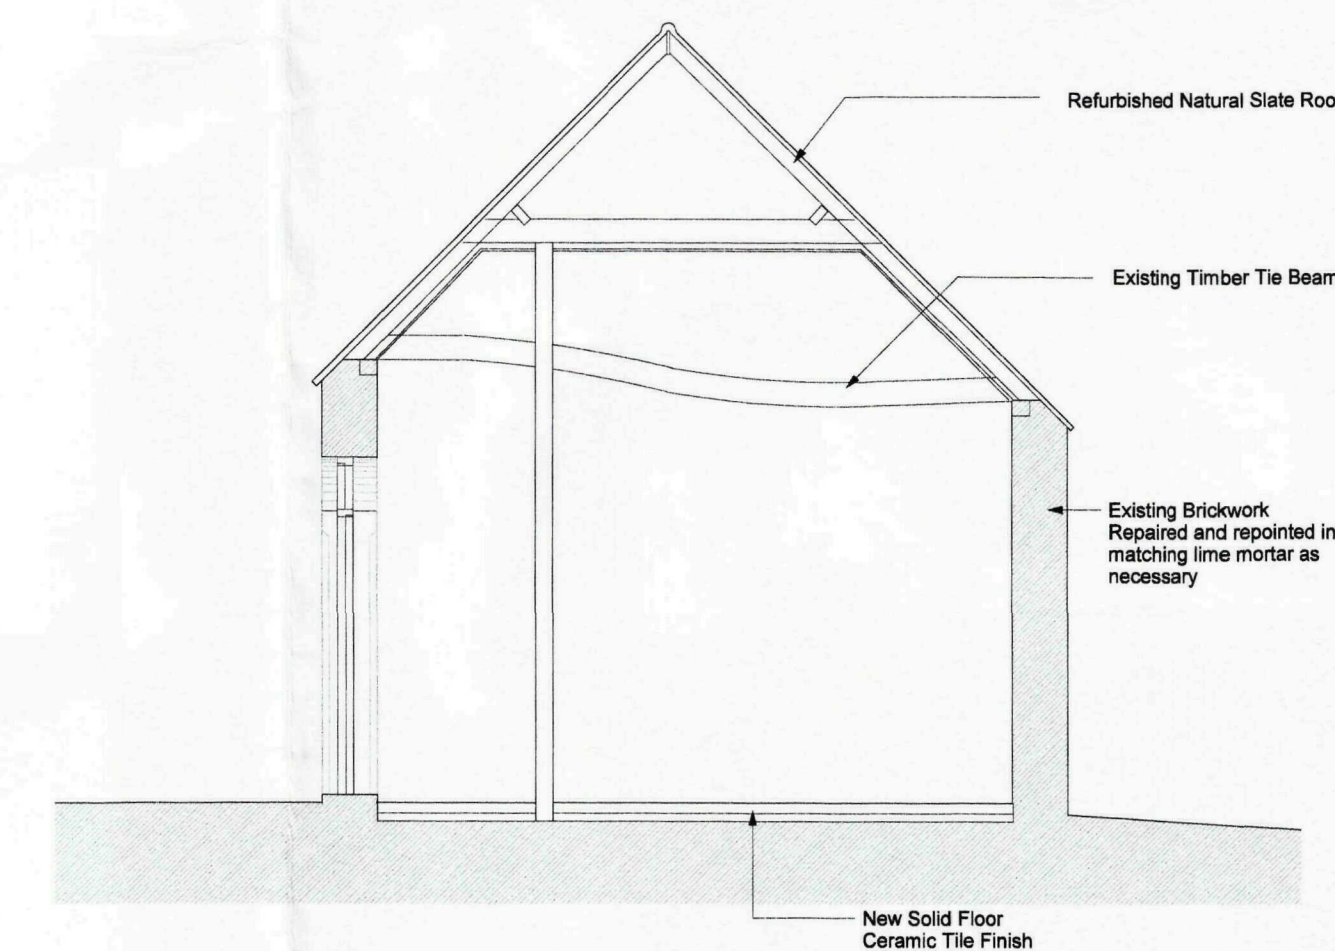

Section A - A

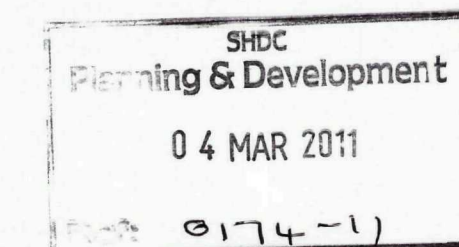

REV.	DETAILS	DATE
A	Adjusted to clients comments	Feb 2011

DO NOT SCALE FROM THIS DRAWING
COPYRIGHT: THIS DRAWING MUST NOT BE ISSUED,
LOANED OR COPIED
WITHOUT THE CONSENT OF PETER HUMPHREY ASSOCIATES


NOTES

Proposed Arrangement Barn B


PROJECT
Conversion of Existing Barn to New Residence,
Farm Office, and Holiday Let Accommodation
Pulvertoft Hall, Gedney Broadgate
Spalding, Lincolnshire

CLIENT
Mr W Fletcher

DATE Jan 2011 SCALE 1:50 JOB No. 4850 / (P) 05

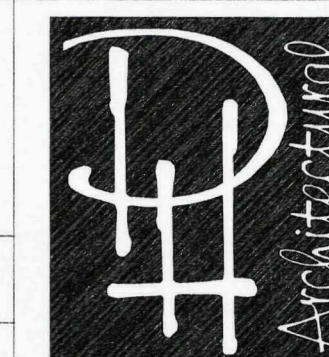


Peter Humphrey Associates
ARCHITECTURAL DESIGN AND BUILDING
TELEPHONE 01945 466 966
FAX 01945 466 433
E-MAIL:
info@peterhumphrey.co.uk
30 OLD MARKET WISBECH CAMBS PE13 1NB

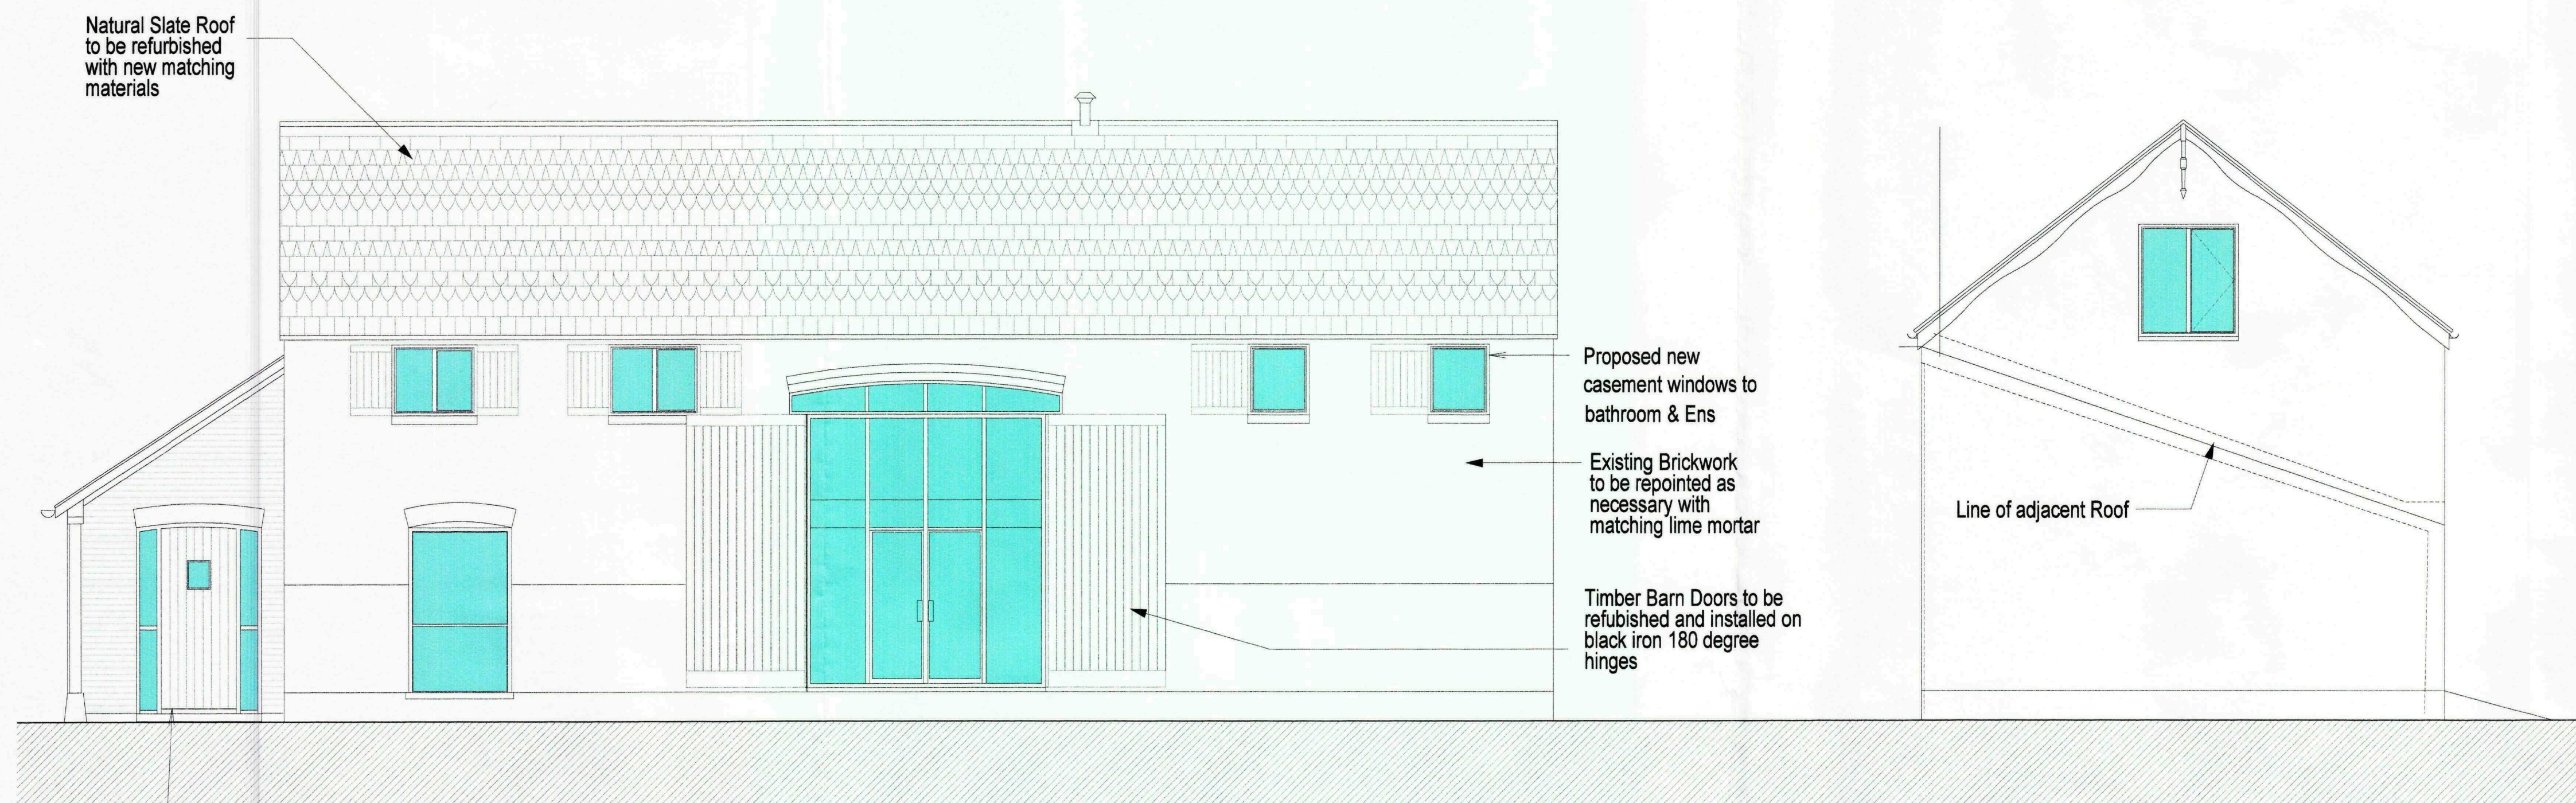

South East (Courtyard) Elevation


South West Elevation

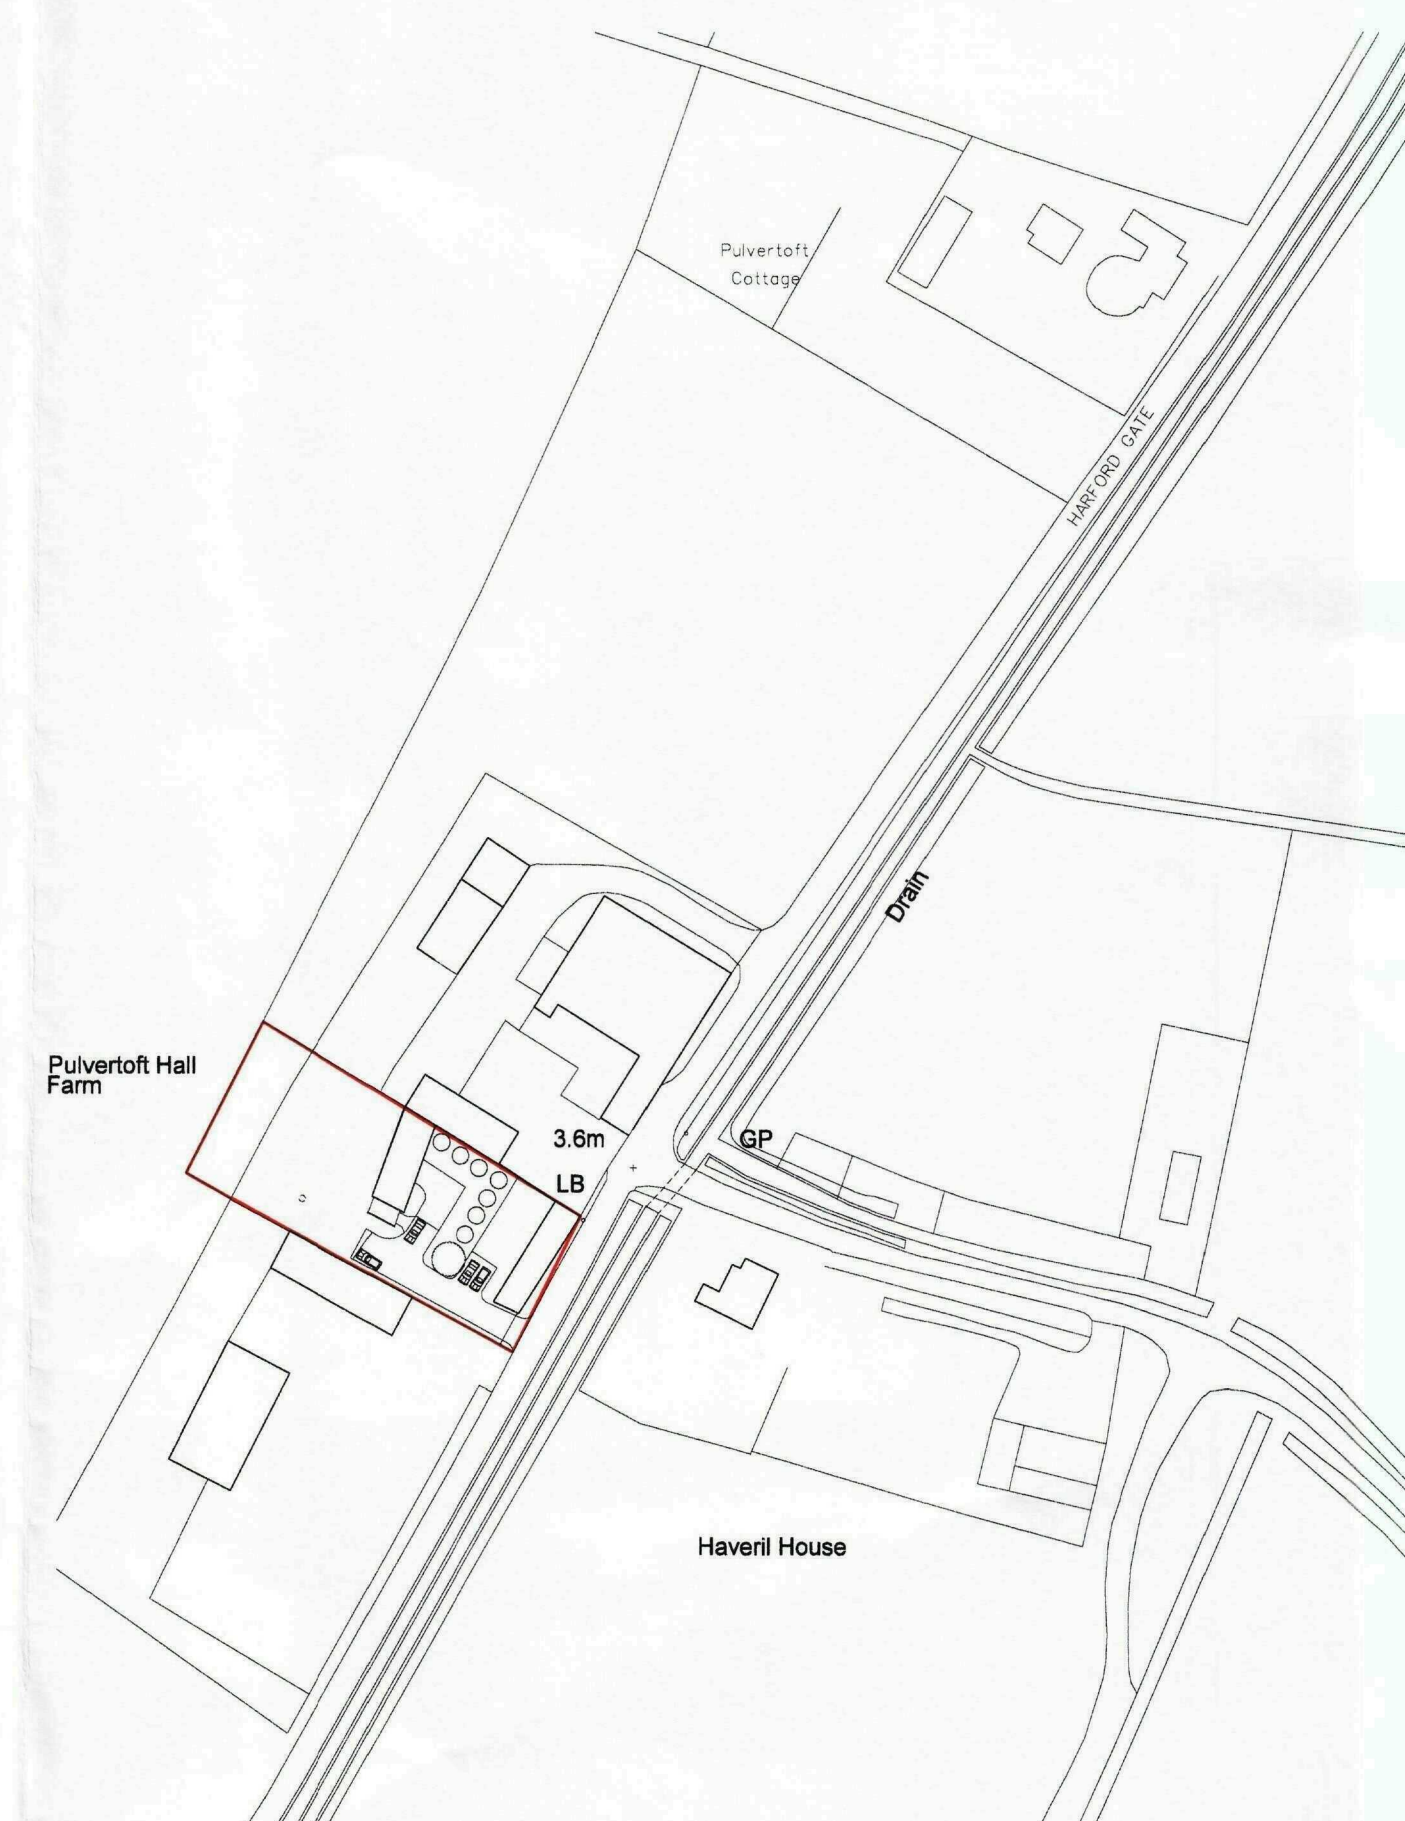

Location Plan scale 1:1250



Block Plan 1:500

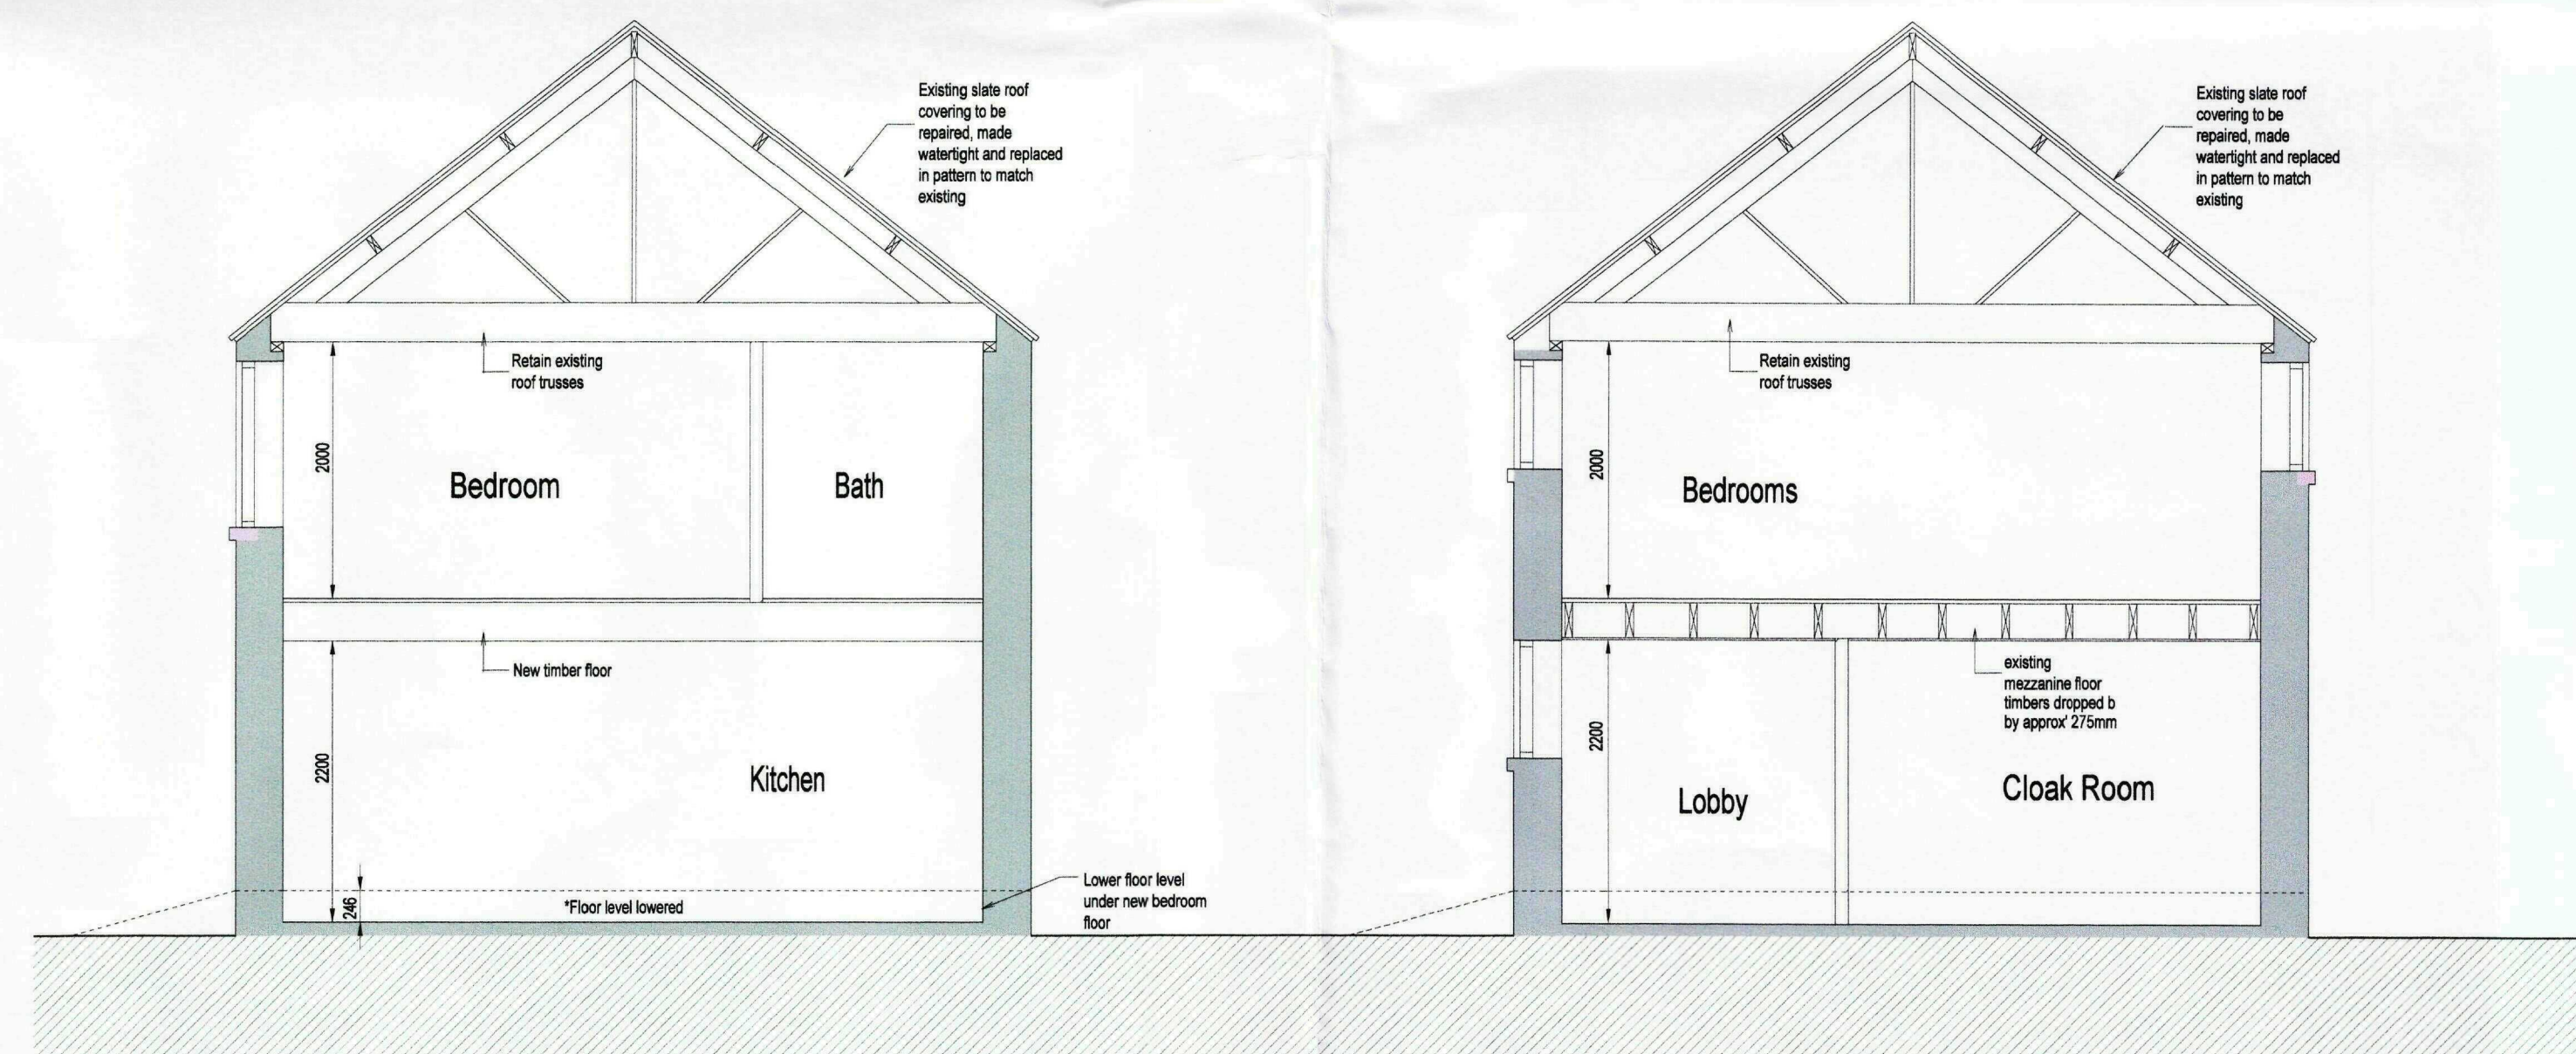

Section A - A

Section B - B

SHDC
Planning & Development
04 MAR 2011
Ref: 0174-11

Proposed Barn A Arrangement - Sheet 2 of 2

REV.	DETAILS	DATE	NOTES
A	Adjusted to clients comments	Feb 2011	
B	Site Plan and West Elevation Updated	Feb 2011	
DO NOT SCALE FROM THIS DRAWING COPYRIGHT: THIS DRAWING MUST NOT BE ISSUED, LOANED OR COPIED WITHOUT THE CONSENT OF PETER HUMPHREY ASSOCIATES			

PROJECT Conversion of Existing Barn to New Residence Farm Office and Holiday Let Accommodation Pulvertoft Hall, Gedney Broadgate Spalding, Lincolnshire			
CLIENT Mr W Fletcher			
DATE	Jan 2011	SCALE	1:50 @ A1 1:100 @ A3
JOB No.	4650 / (P) 04		B

Peter Humphrey Associates
ARCHITECTURAL DESIGN AND BUILDING
TELEPHONE 01945 466 966
FAX 01945 466 433
E-MAIL: info@peterhumphrey.co.uk
30 OLD MARKET WISBECH CAMBS PE13 1NB