

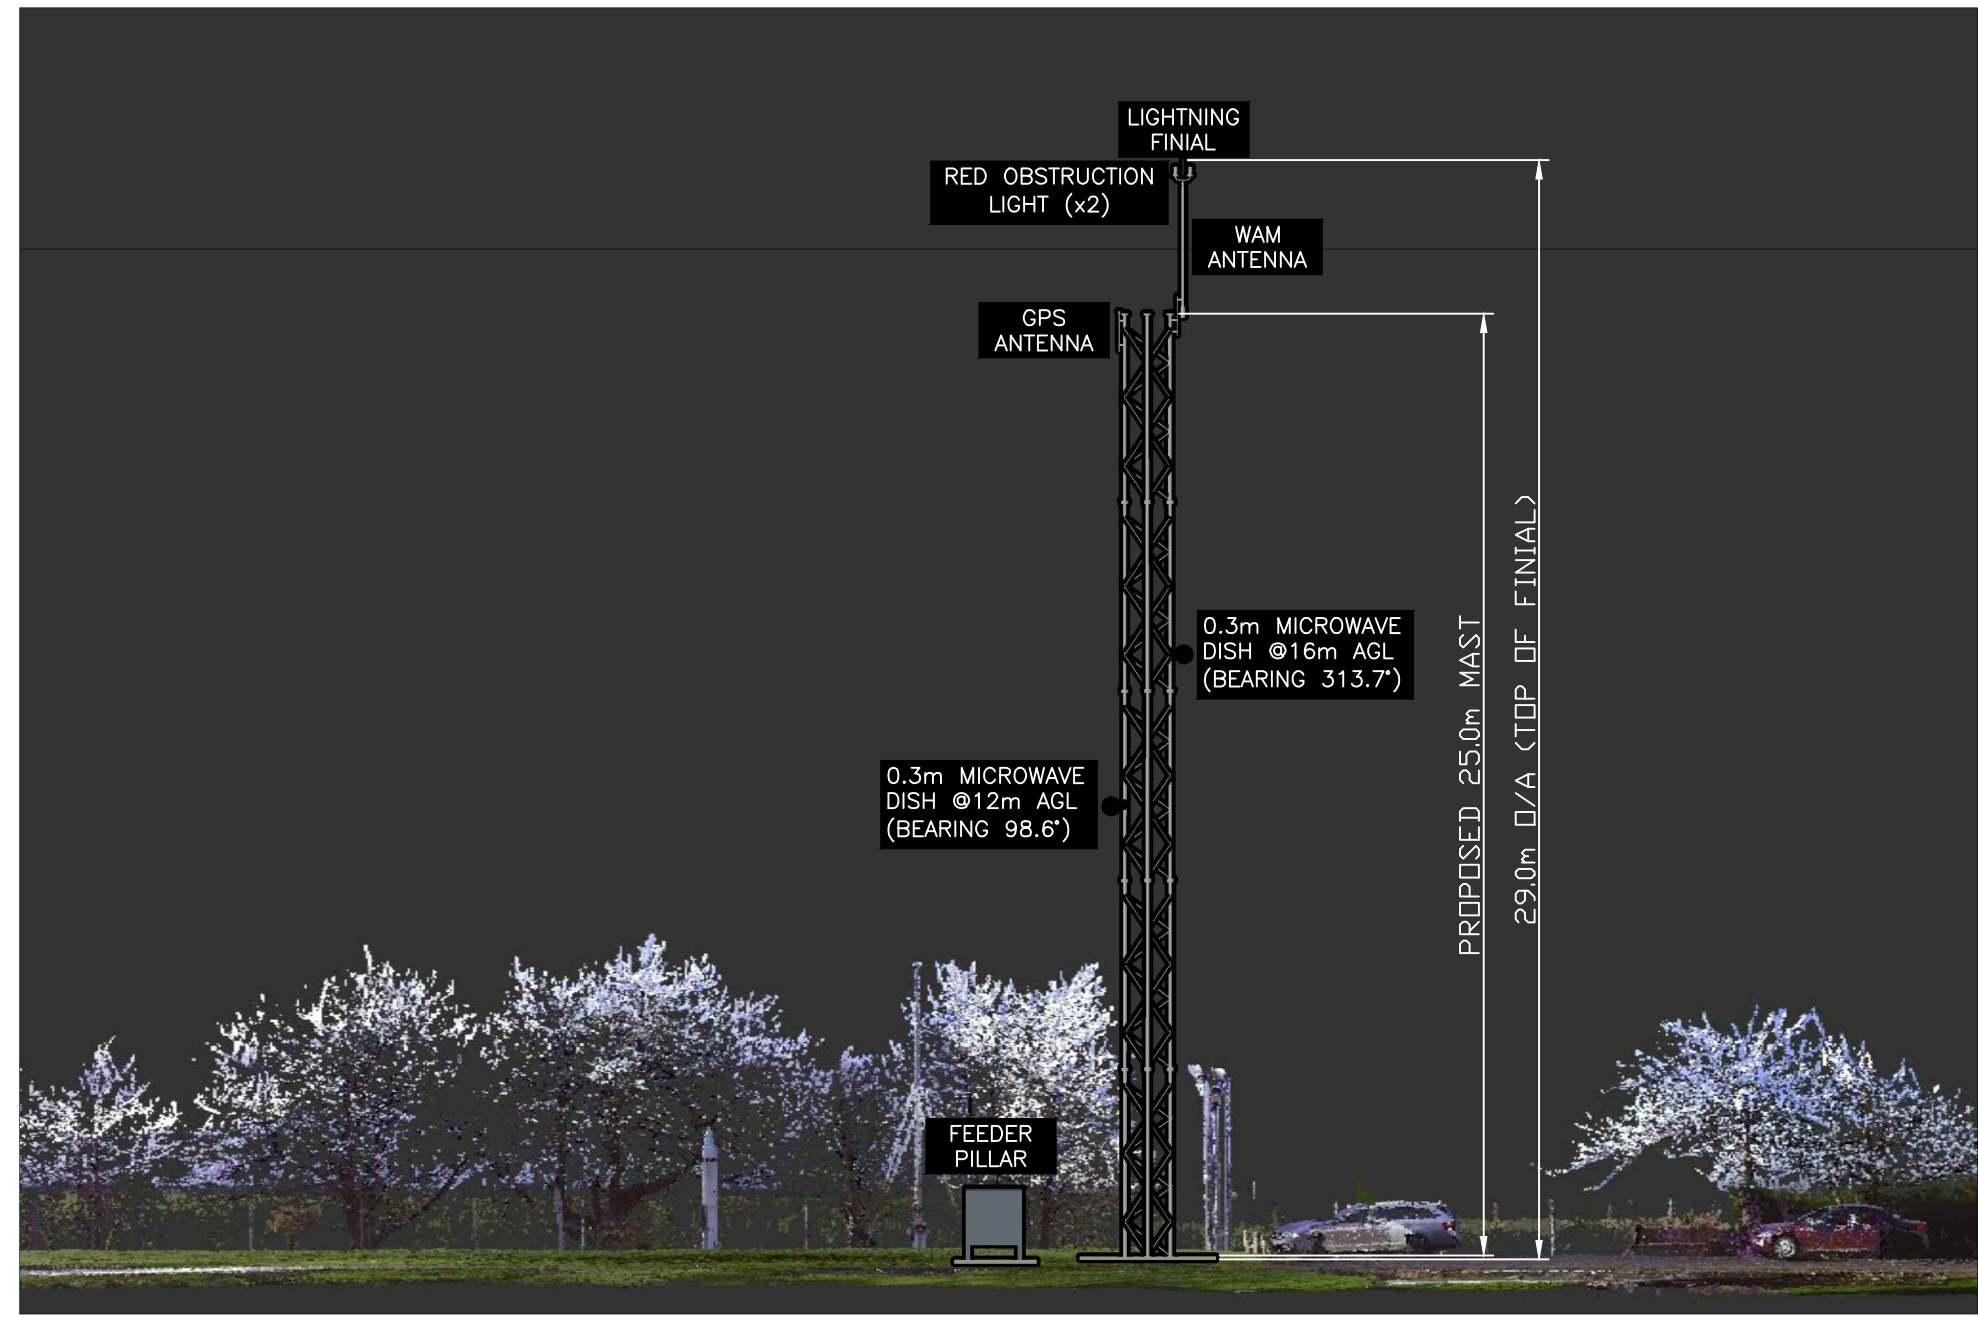



DRAWING PREPARED WITH LASER SCANNING TECHNOLOGY.
SCANNED ON 4TH FEBRUARY 2016

 


PROPOSED ELEVATION LOOKING SOUTH
SCALE 1:200 @ A1

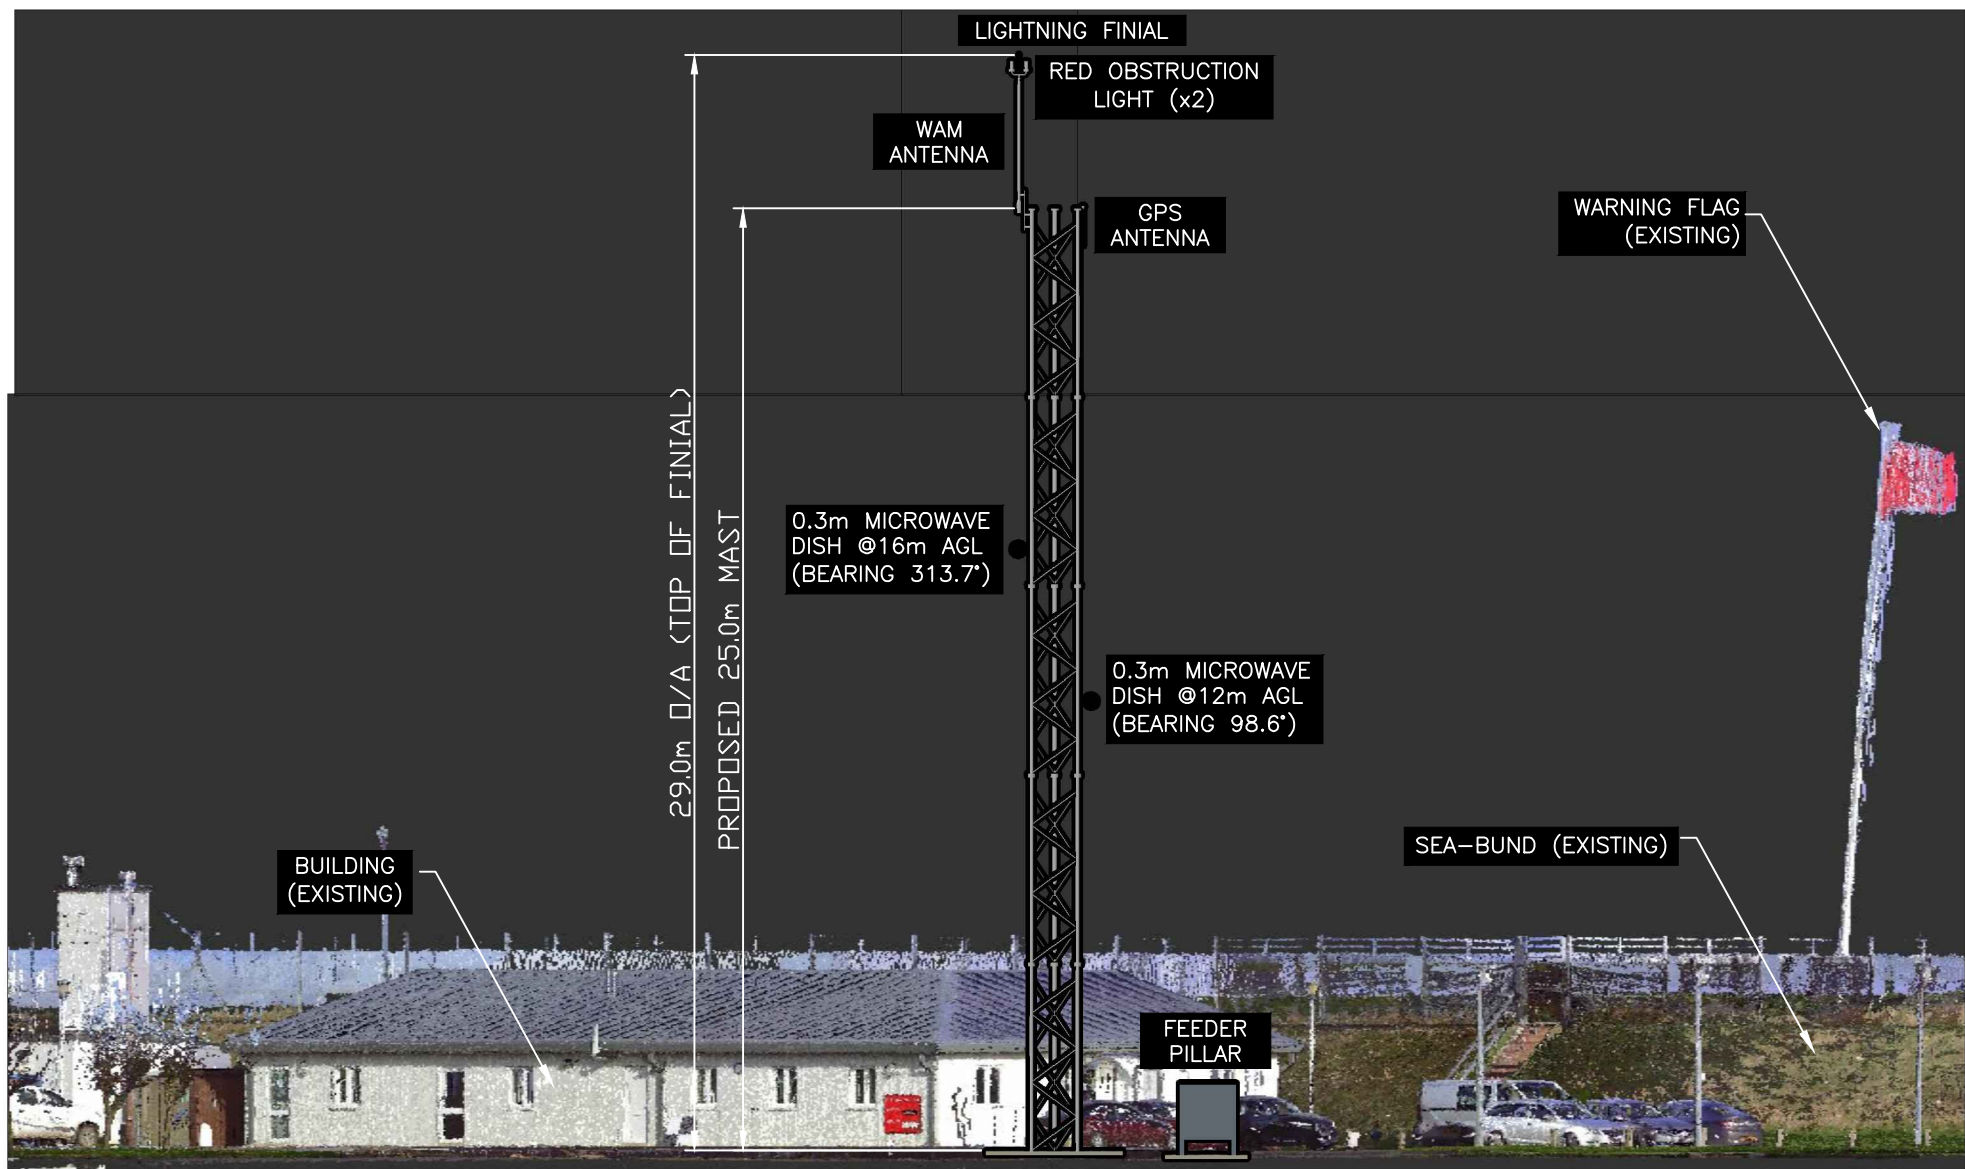

PROPOSED ELEVATION LOOKING NORTH
SCALE 1:200 @ A1

 

PROPOSED SITE PLAN
SCALE 1:100 @ A1

 

MODIFICATION RECORD

ISSUE 3
UPDATED TO SITE SURVEY SCAN INFORMATION
RJP 08/02/16

3	08.02.16				
2	21.12.15				
1	11.12.15	J.212-1			

ISSUE DATE MOD. REF. ISSUE DATE MOD. REF.

DIMENSIONS ARE IN METRES

TOLERANCES

SCALE STATED

TITLE

RAF HOLBEACH
(CON-29)
NEW MAST INSTALLATION
(AS PROPOSED)

DRAWN R.W. DATE: 11.12.15	APPROVED DATE:	CERTIFIED DATE:
---------------------------------	-------------------	--------------------



DRAWING NUMBER
DS99100 FA 100A SPT

NATS UNCLASSIFIED SHEET 2 OF 3