




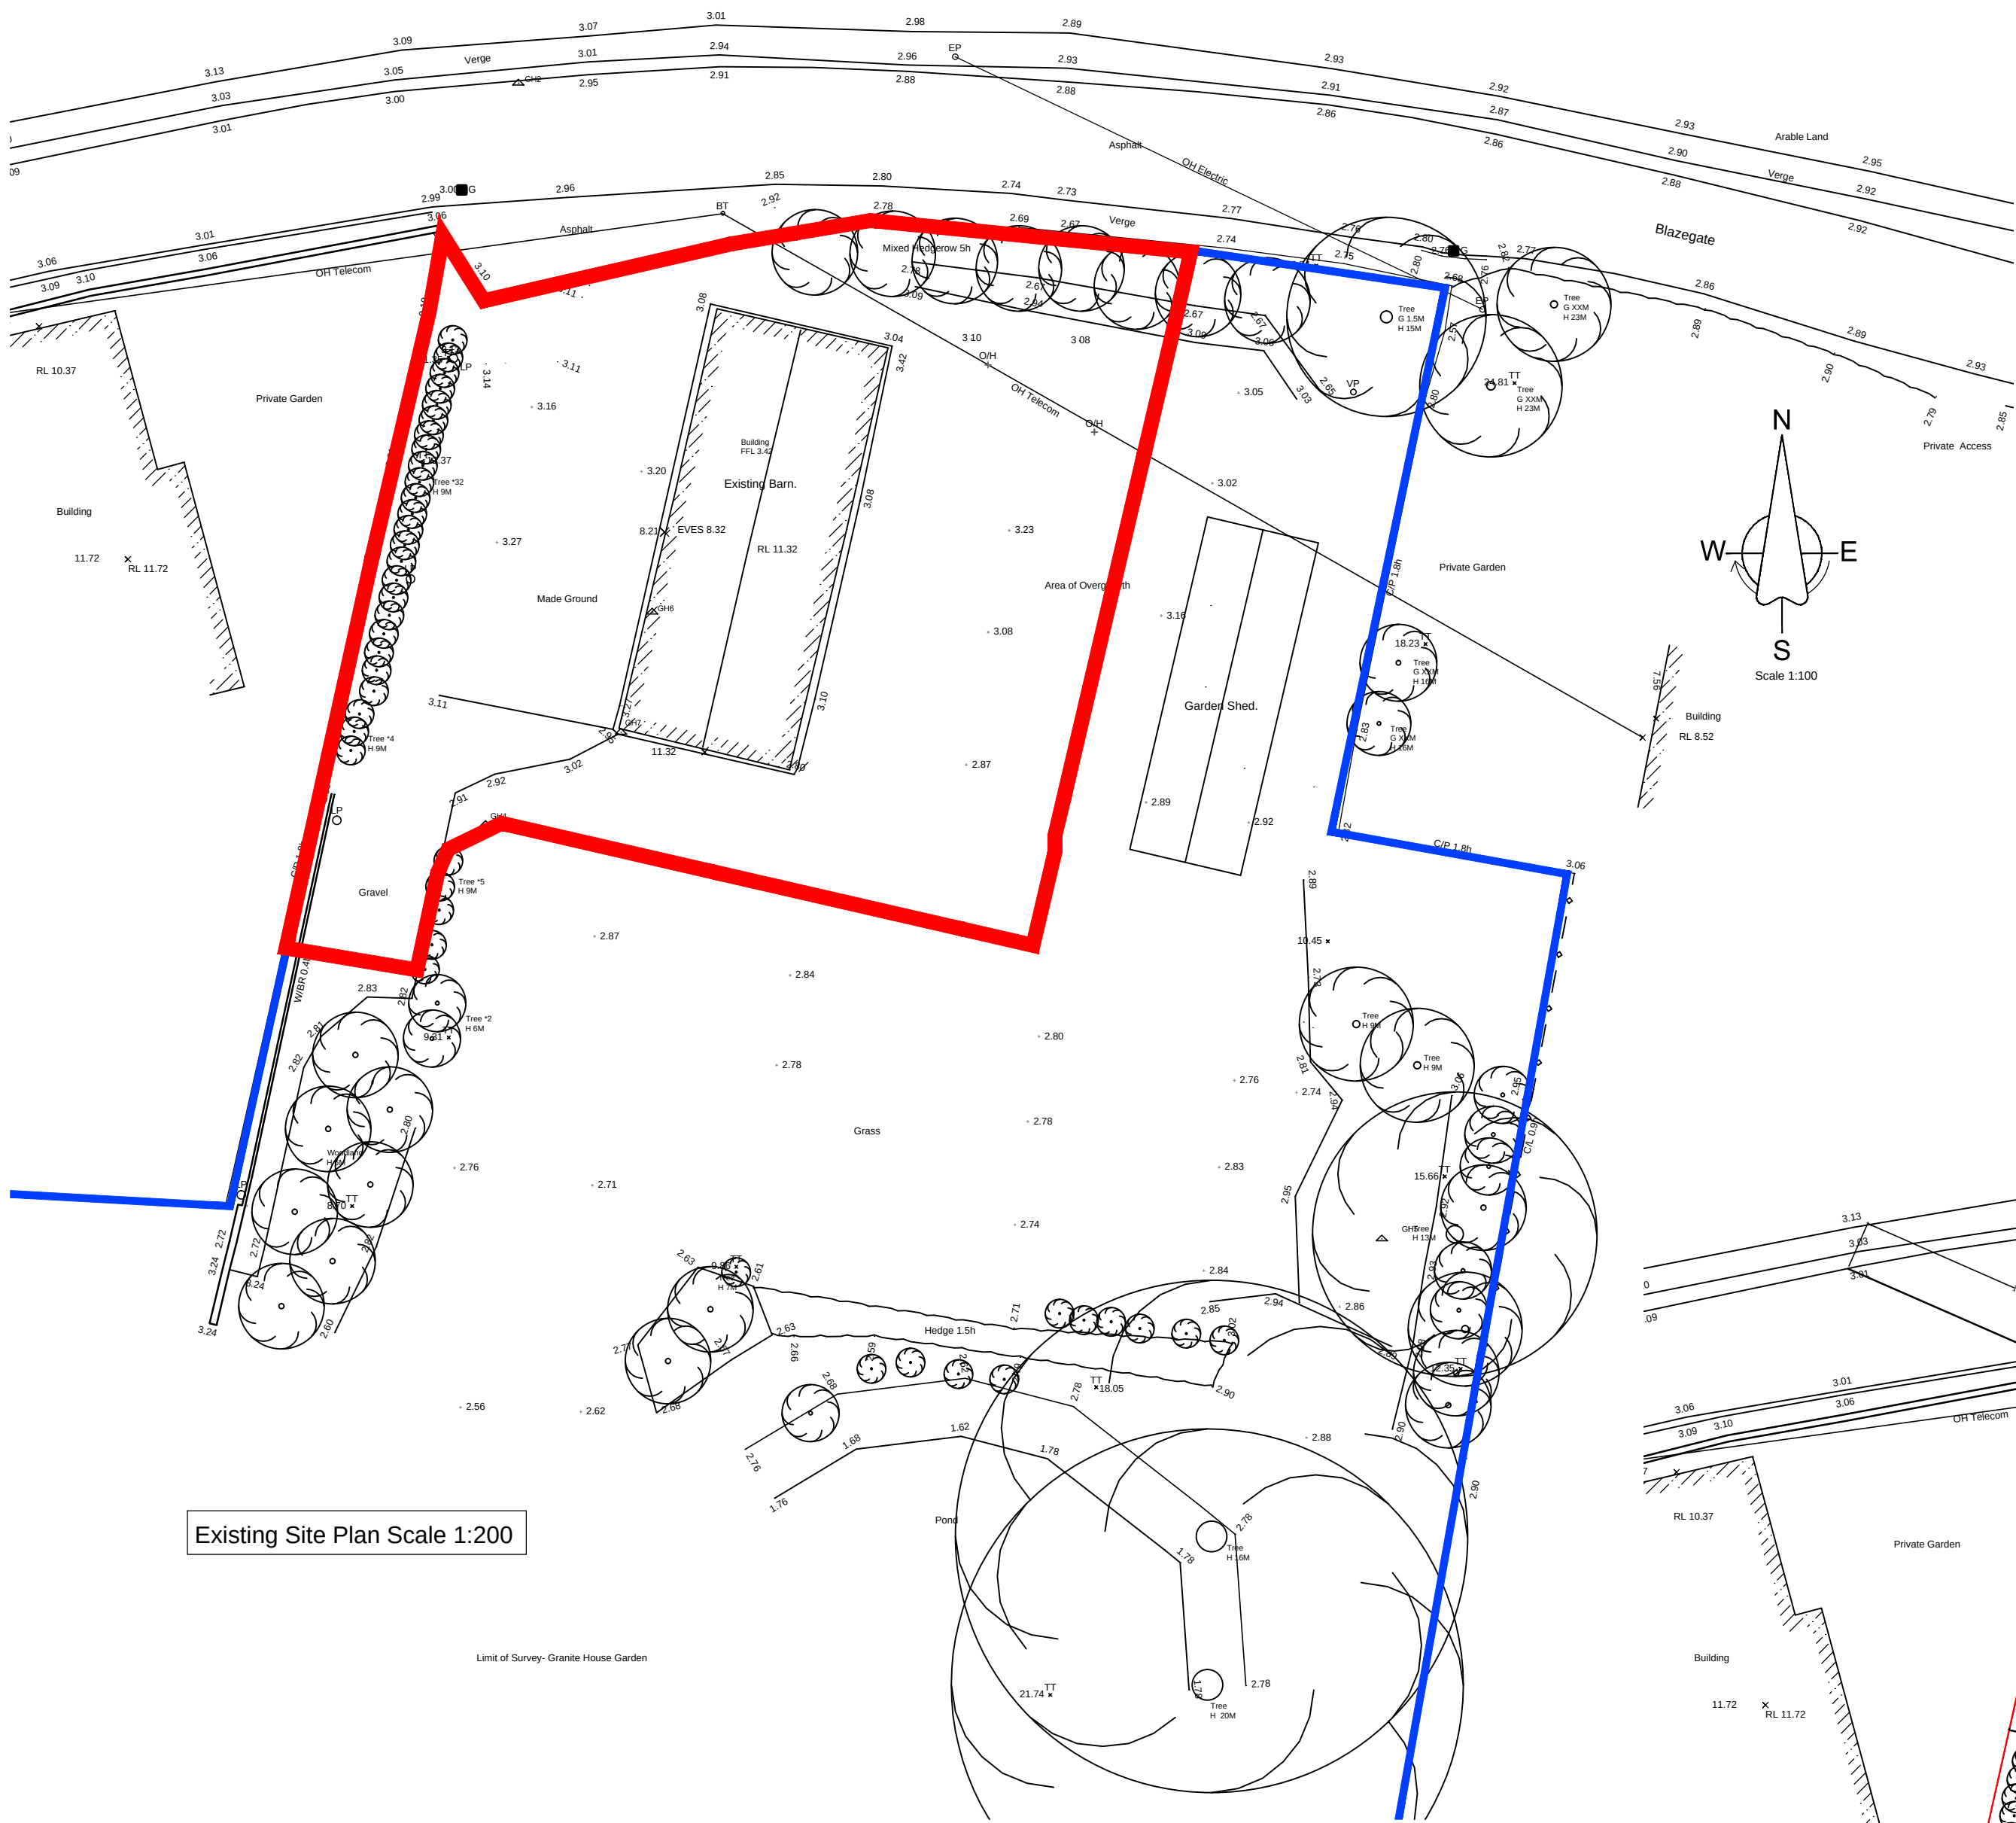

Existing Site Plan Scale 1:200

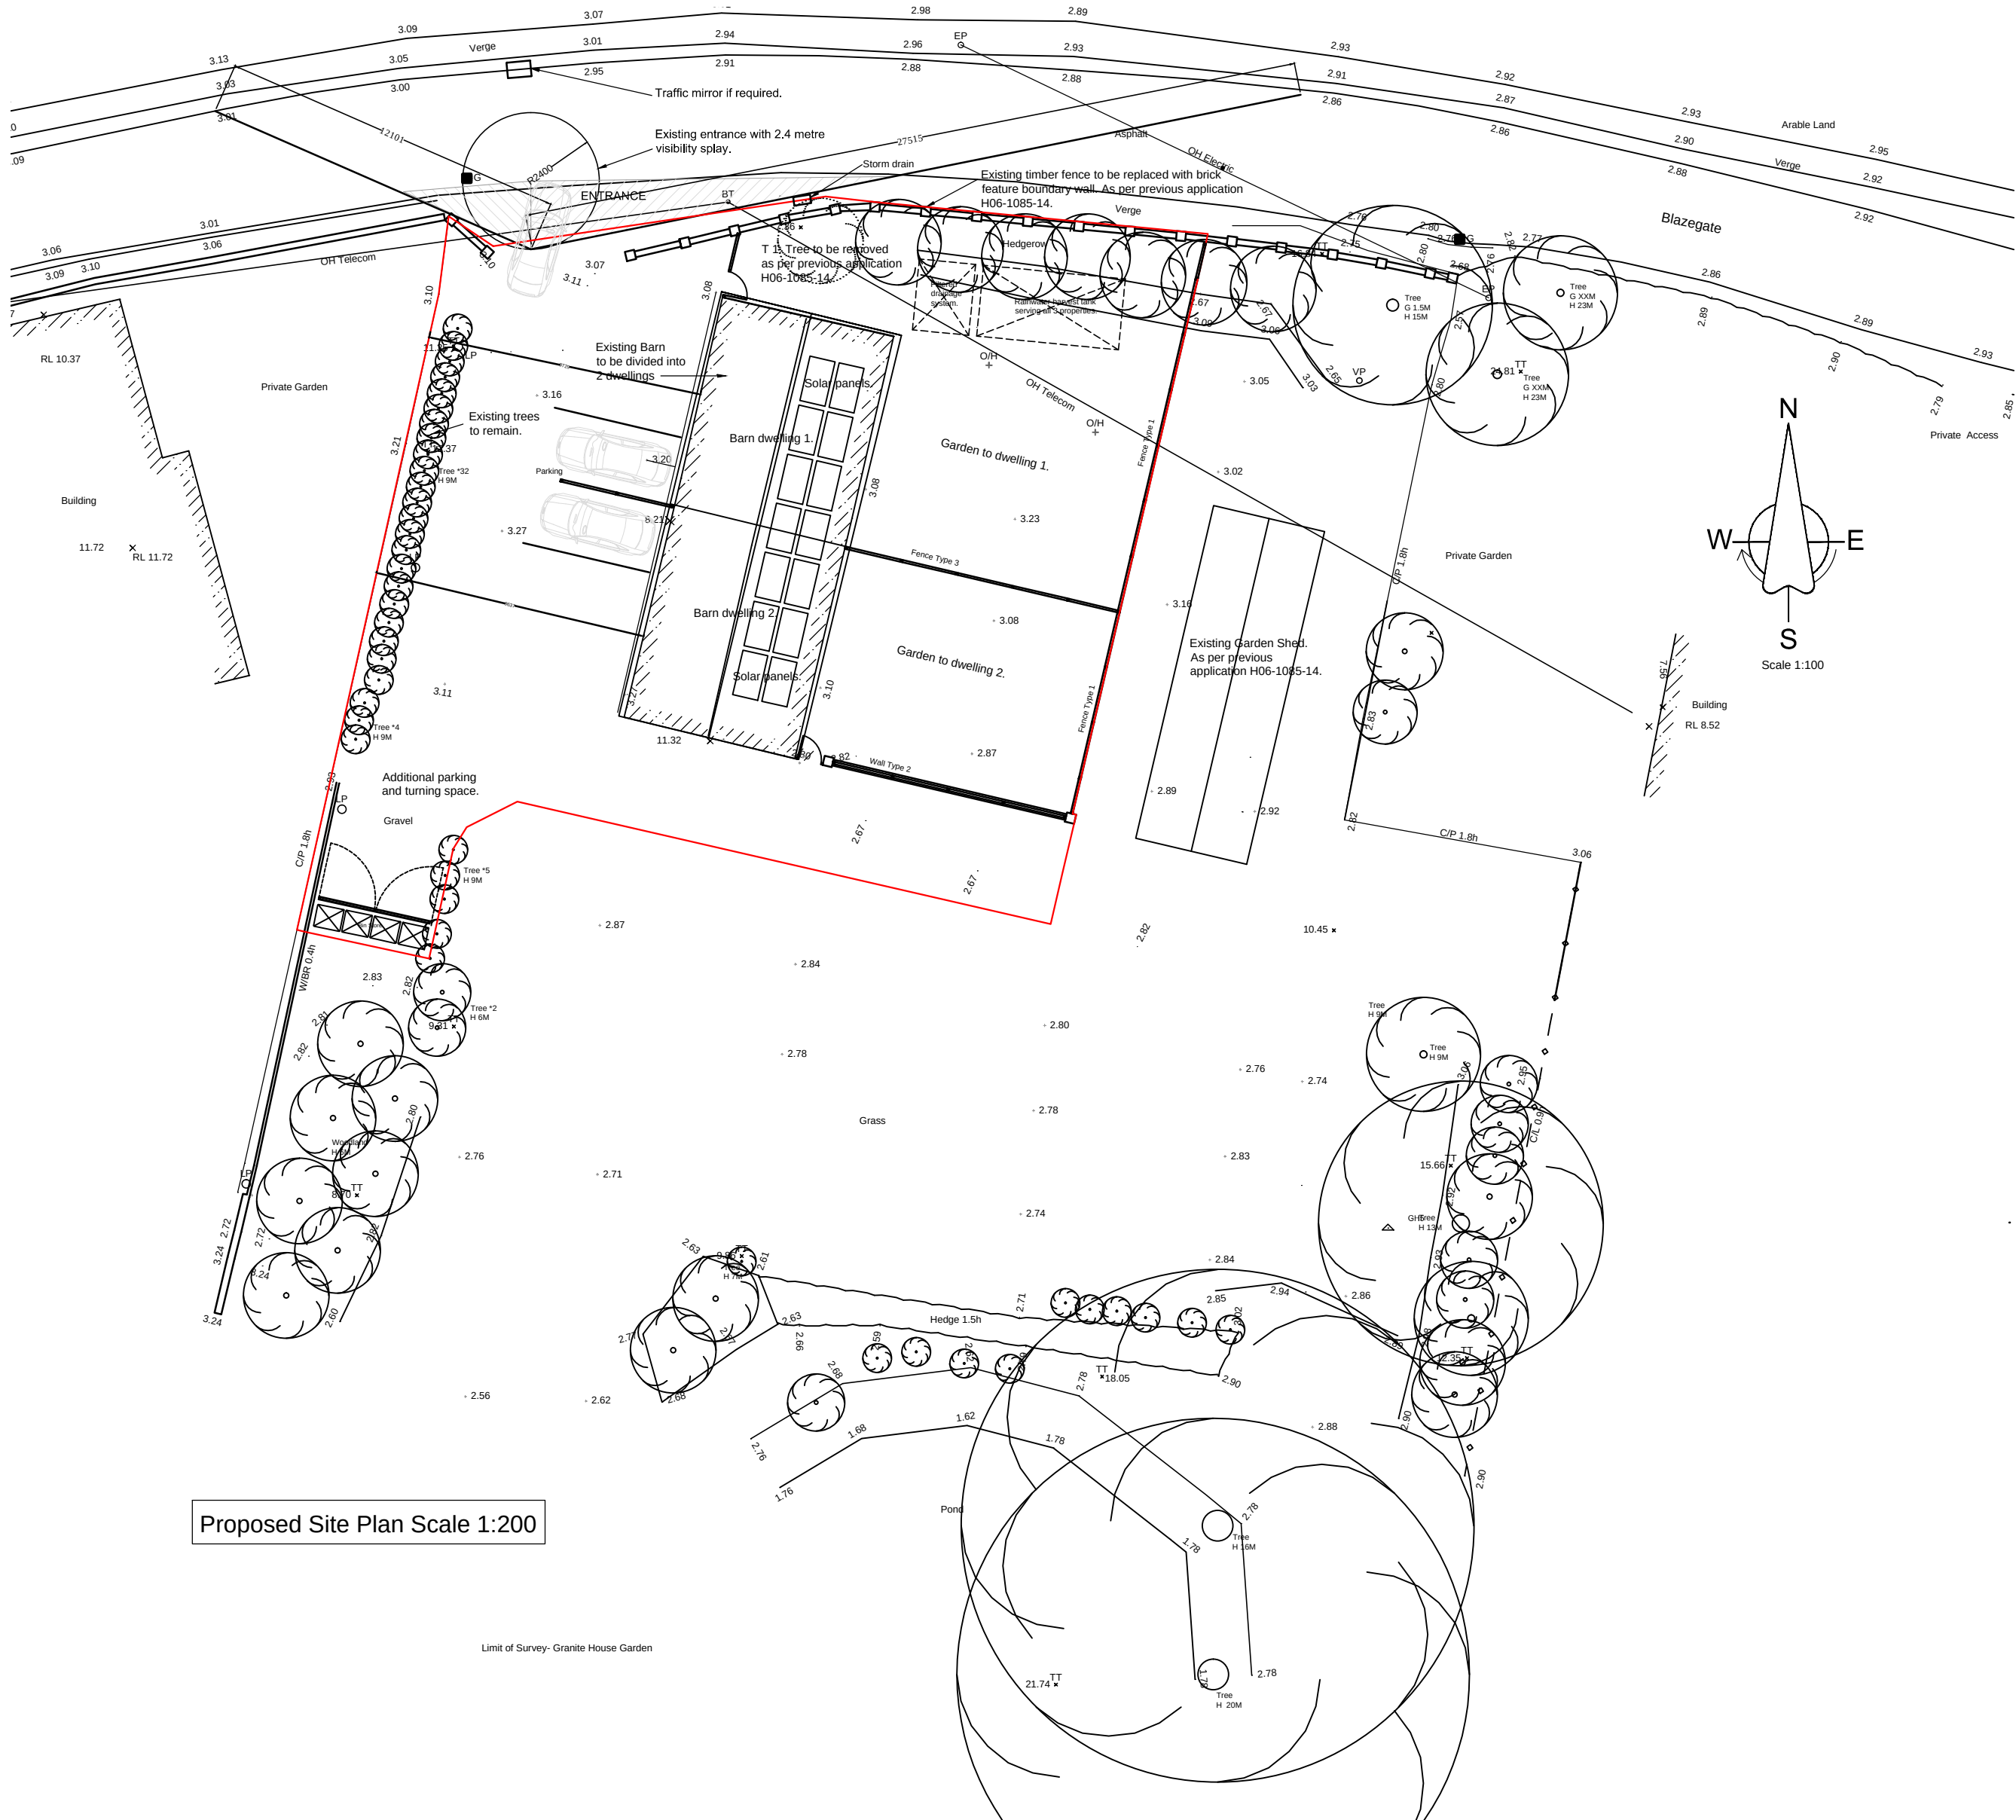

Proposed Site Plan Scale 1:200

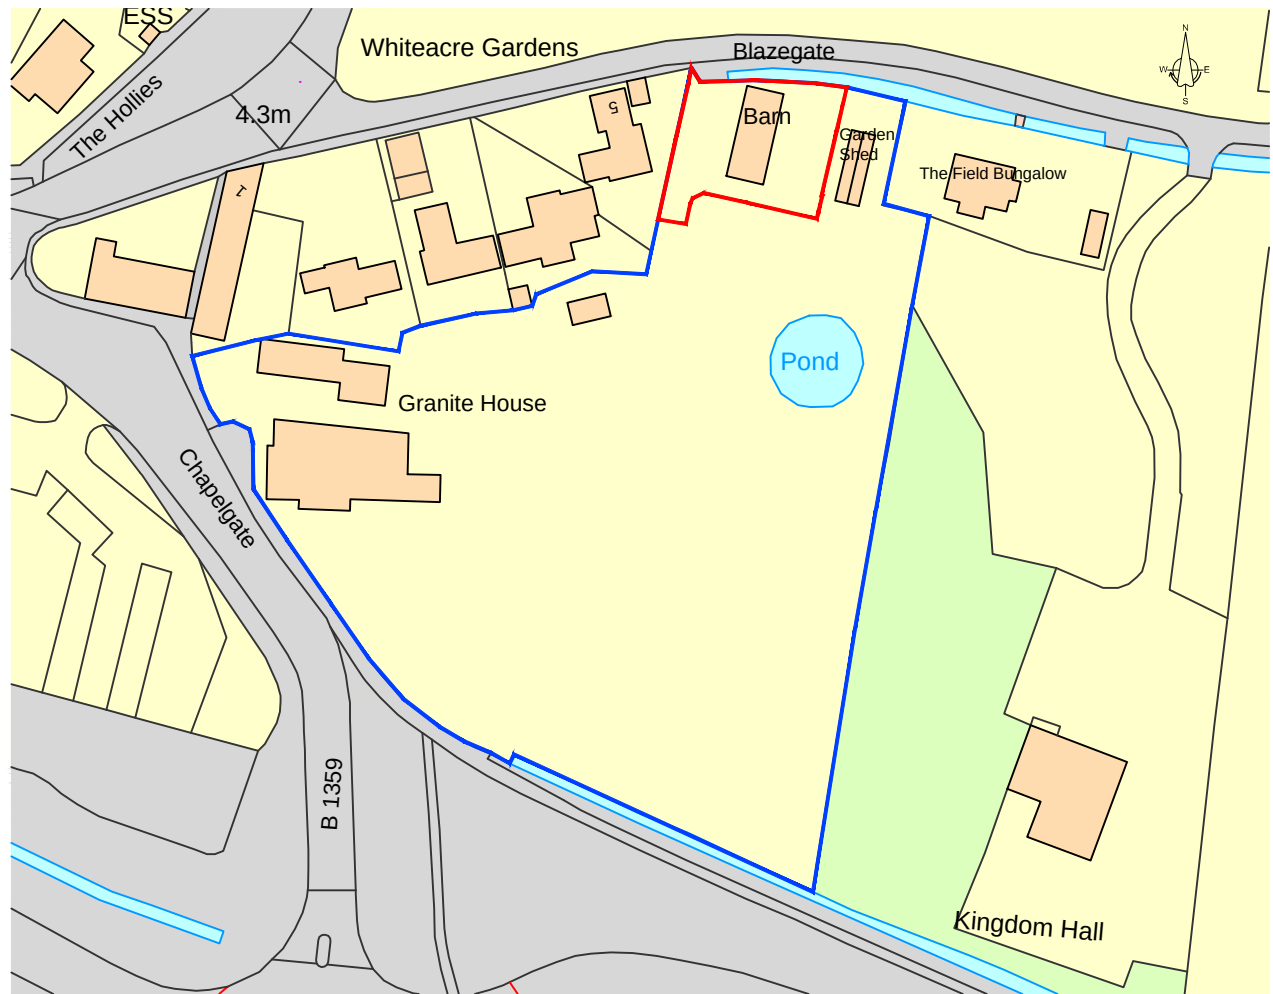

Site Location Plan Scale 1:1250

Copyright:
This drawing is the copyright of CJQ Architectural Design and must not be copied, re-issued or loaned without prior written consent of CJQ Architectural Design. Any discrepancies and or conflicting information implied or specified is to be notified to CJQ Architectural Design.

Notes :
This drawing has been prepared solely for the purposes of obtaining planning consent. Unless marked as such the drawing may not be suitable for construction purposes and it may be necessary to amend the drawing for this purpose. No liability will be accepted for any omission or inconsistency should this drawing be used for construction with the express consent of CJQ Architectural Design. This drawing should be read in conjunction with all other drawings and each title block, if in doubt ask.

DRAWING FOR PLANNING APPROVAL.

For client approval


Signature:

Print name:

NOTES
Windows
As per drawing 13- P33-PL110, 13 -P33-PL111 submitted through planning application H06-1164-15.
Foul Drainage
Filtered drainage system.
Surface water
To be collected in harvesting tanks and reused.
Landscaping
Driveways: Rolled gravel on compacted base.
Gardens: laid to lawn


Boundary fence Type 1

Close boarded with gravel boards 1.8m.

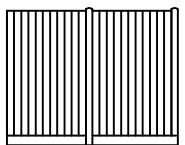


Boundary fence Type 2

450mm high dwarf brick wall with brick piers either end to height 1.8m. Timber fence installed on top of the brick wall to height.

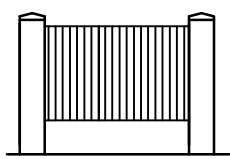

Boundary fence Type 3

Close boarded with gravel boards 1.8m tapering to height 1.0m where indicated.

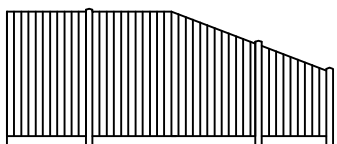

CJQ Architectural Design
07940 500544

Client

Mr C Plumb
Granite House
Chapelgate
Gedney
Spalding
PE12 0BJ

Drawing title:
Existing, Proposed Site Plan and Location Plan

Drawn by :
C.Quinn

Date :
30.11.19

Number:
CJQ 079

Drawing No :
P03 @ A1

Scale (s) :
As Shown