

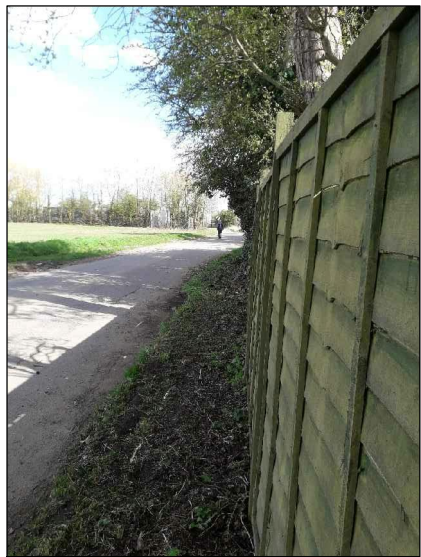


PHOTO A



PHOTO B

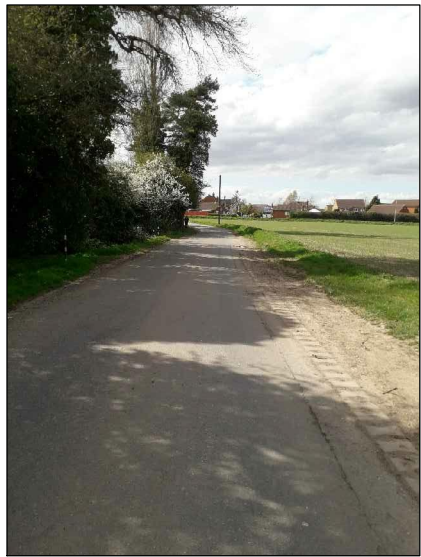


PHOTO C

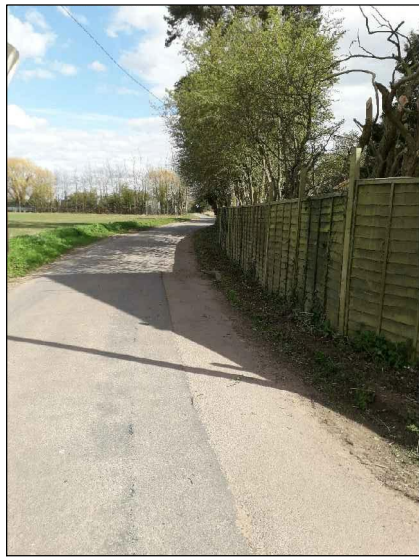


PHOTO D

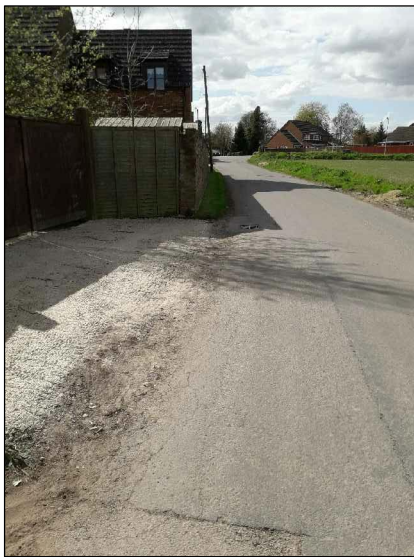


PHOTO E

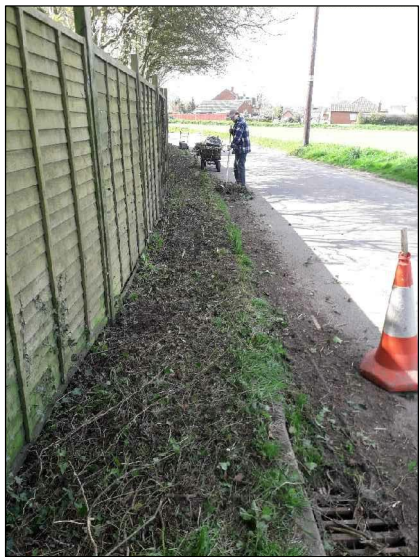


PHOTO F

PHOTO A - 40 METRES CLEAR VIEW EAST FROM ENTRANCE.

PHOTO B - 40 METRES CLEAR VIEW WEST FROM ENTRANCE.

PHOTO C - CAR VIEW APPROACHING EAST.

PHOTO D - CAR VIEW APPROACHING WEST.


PHOTO E - EXISTING ENTRANCE.

PHOTO F - FENCE 1M FROM HIGHWAY.

Copyright:
This drawing is the copyright of CJQ Architectural Design and must not be copied, re-issued or loaned without prior written consent of CJQ Architectural Design. Any discrepancies and or conflicting information implied or specified is to be notified to CJQ Architectural Design.

Notes :
This drawing has been prepared solely for the purposes of obtaining planning consent. Unless marked as such the drawing may not be suitable for construction purposes and it may be necessary to amend the drawing for this purpose. No liability will be accepted for any omission or inconsistency should this drawing be used for construction with the express consent of CJQ Architectural Design. This drawing should be read in conjunction with all other drawings and each title block, if in doubt ask.


DRAWING FOR PLANNING APPROVAL.

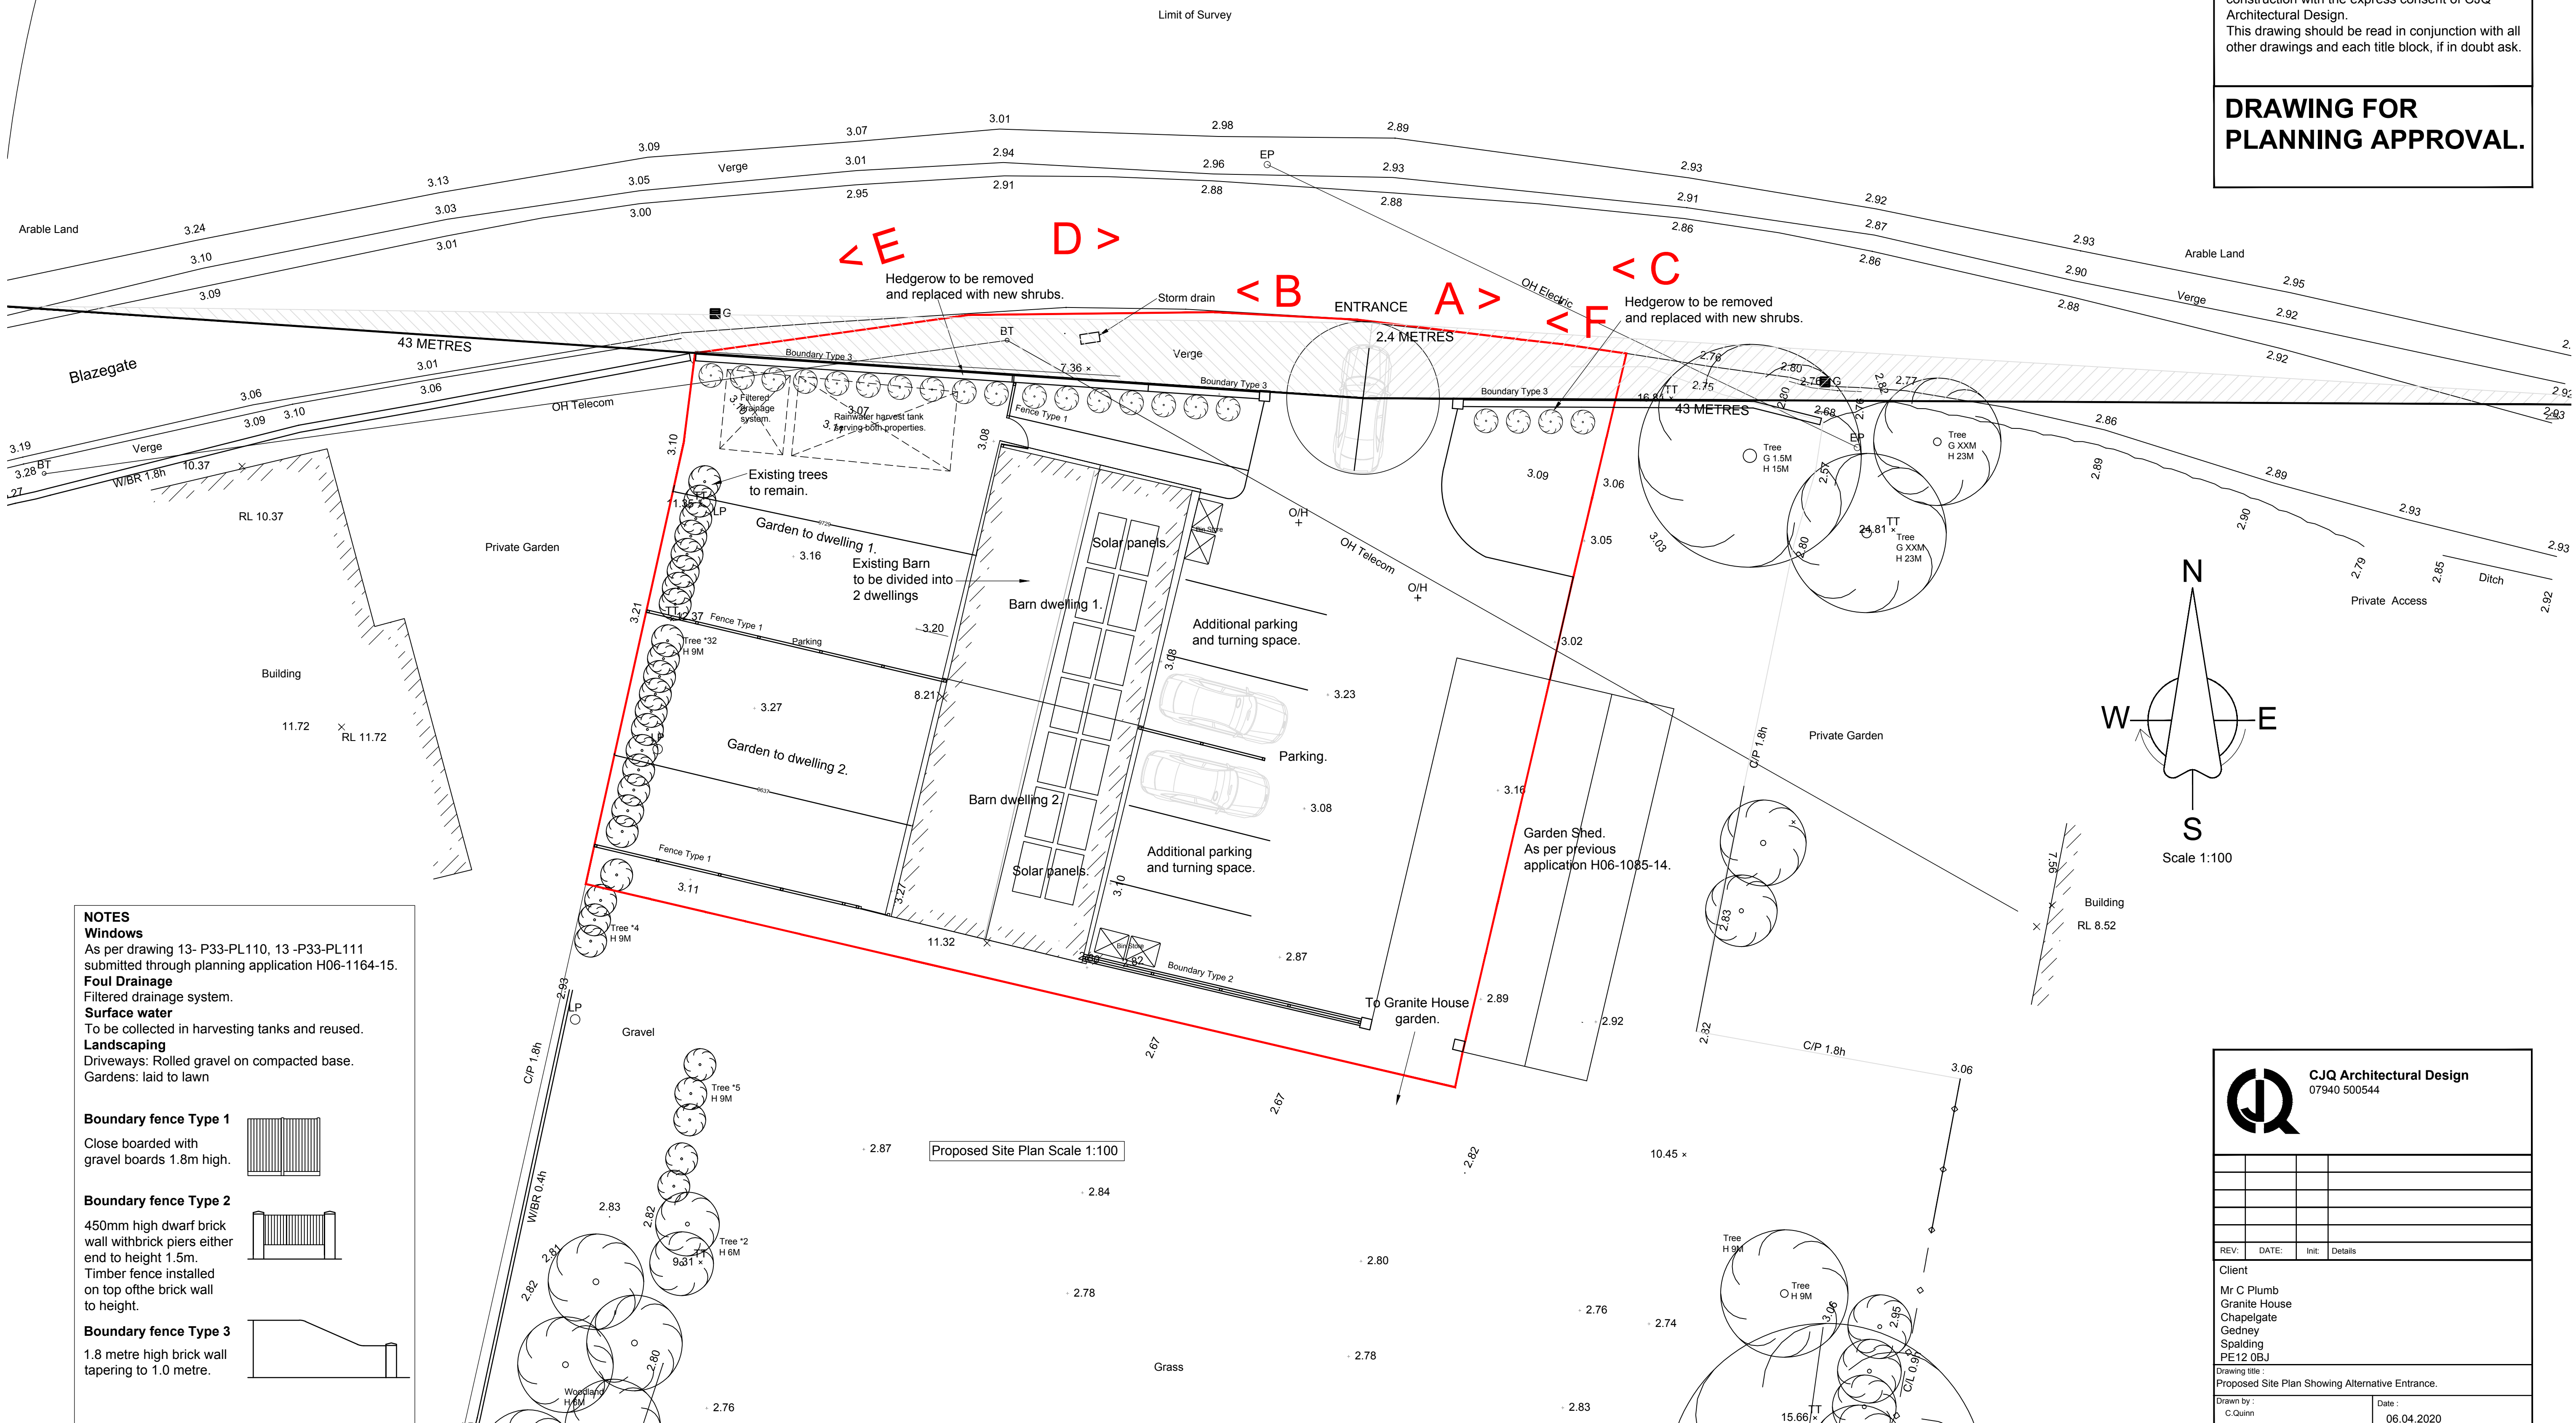

NOTES
Windows
As per drawing 13-P33-PL110, 13-P33-PL111 submitted through planning application H06-1164-15.
Foul Drainage
Filtered drainage system.
Surface water
To be collected in harvesting tanks and reused.
Landscaping
Driveways: Rolled gravel on compacted base.
Gardens: laid to lawn


Boundary fence Type 1

Close boarded with gravel boards 1.8m high.

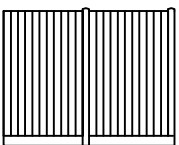

Boundary fence Type 2

450mm high dwarf brick wall with brick piers either end to height 1.5m. Timber fence installed on top of the brick wall to height.

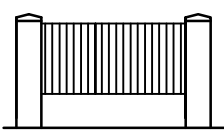

Boundary fence Type 3

1.8 metre high brick wall tapering to 1.0 metre.



 CJQ Architectural Design 07940 500544			
REV:	DATE:	Init:	Details
Client Mr C Plumb Granite House Chapelgate Gedney Spalding PE12 0BJ			
Drawing title: Proposed Site Plan Showing Alternative Entrance.			
Drawn by : C Quinn		Date : 06.04.2020	
Number : CJQ 079	Drawing No : P04 @ A1	Scale (s) : As Shown	