




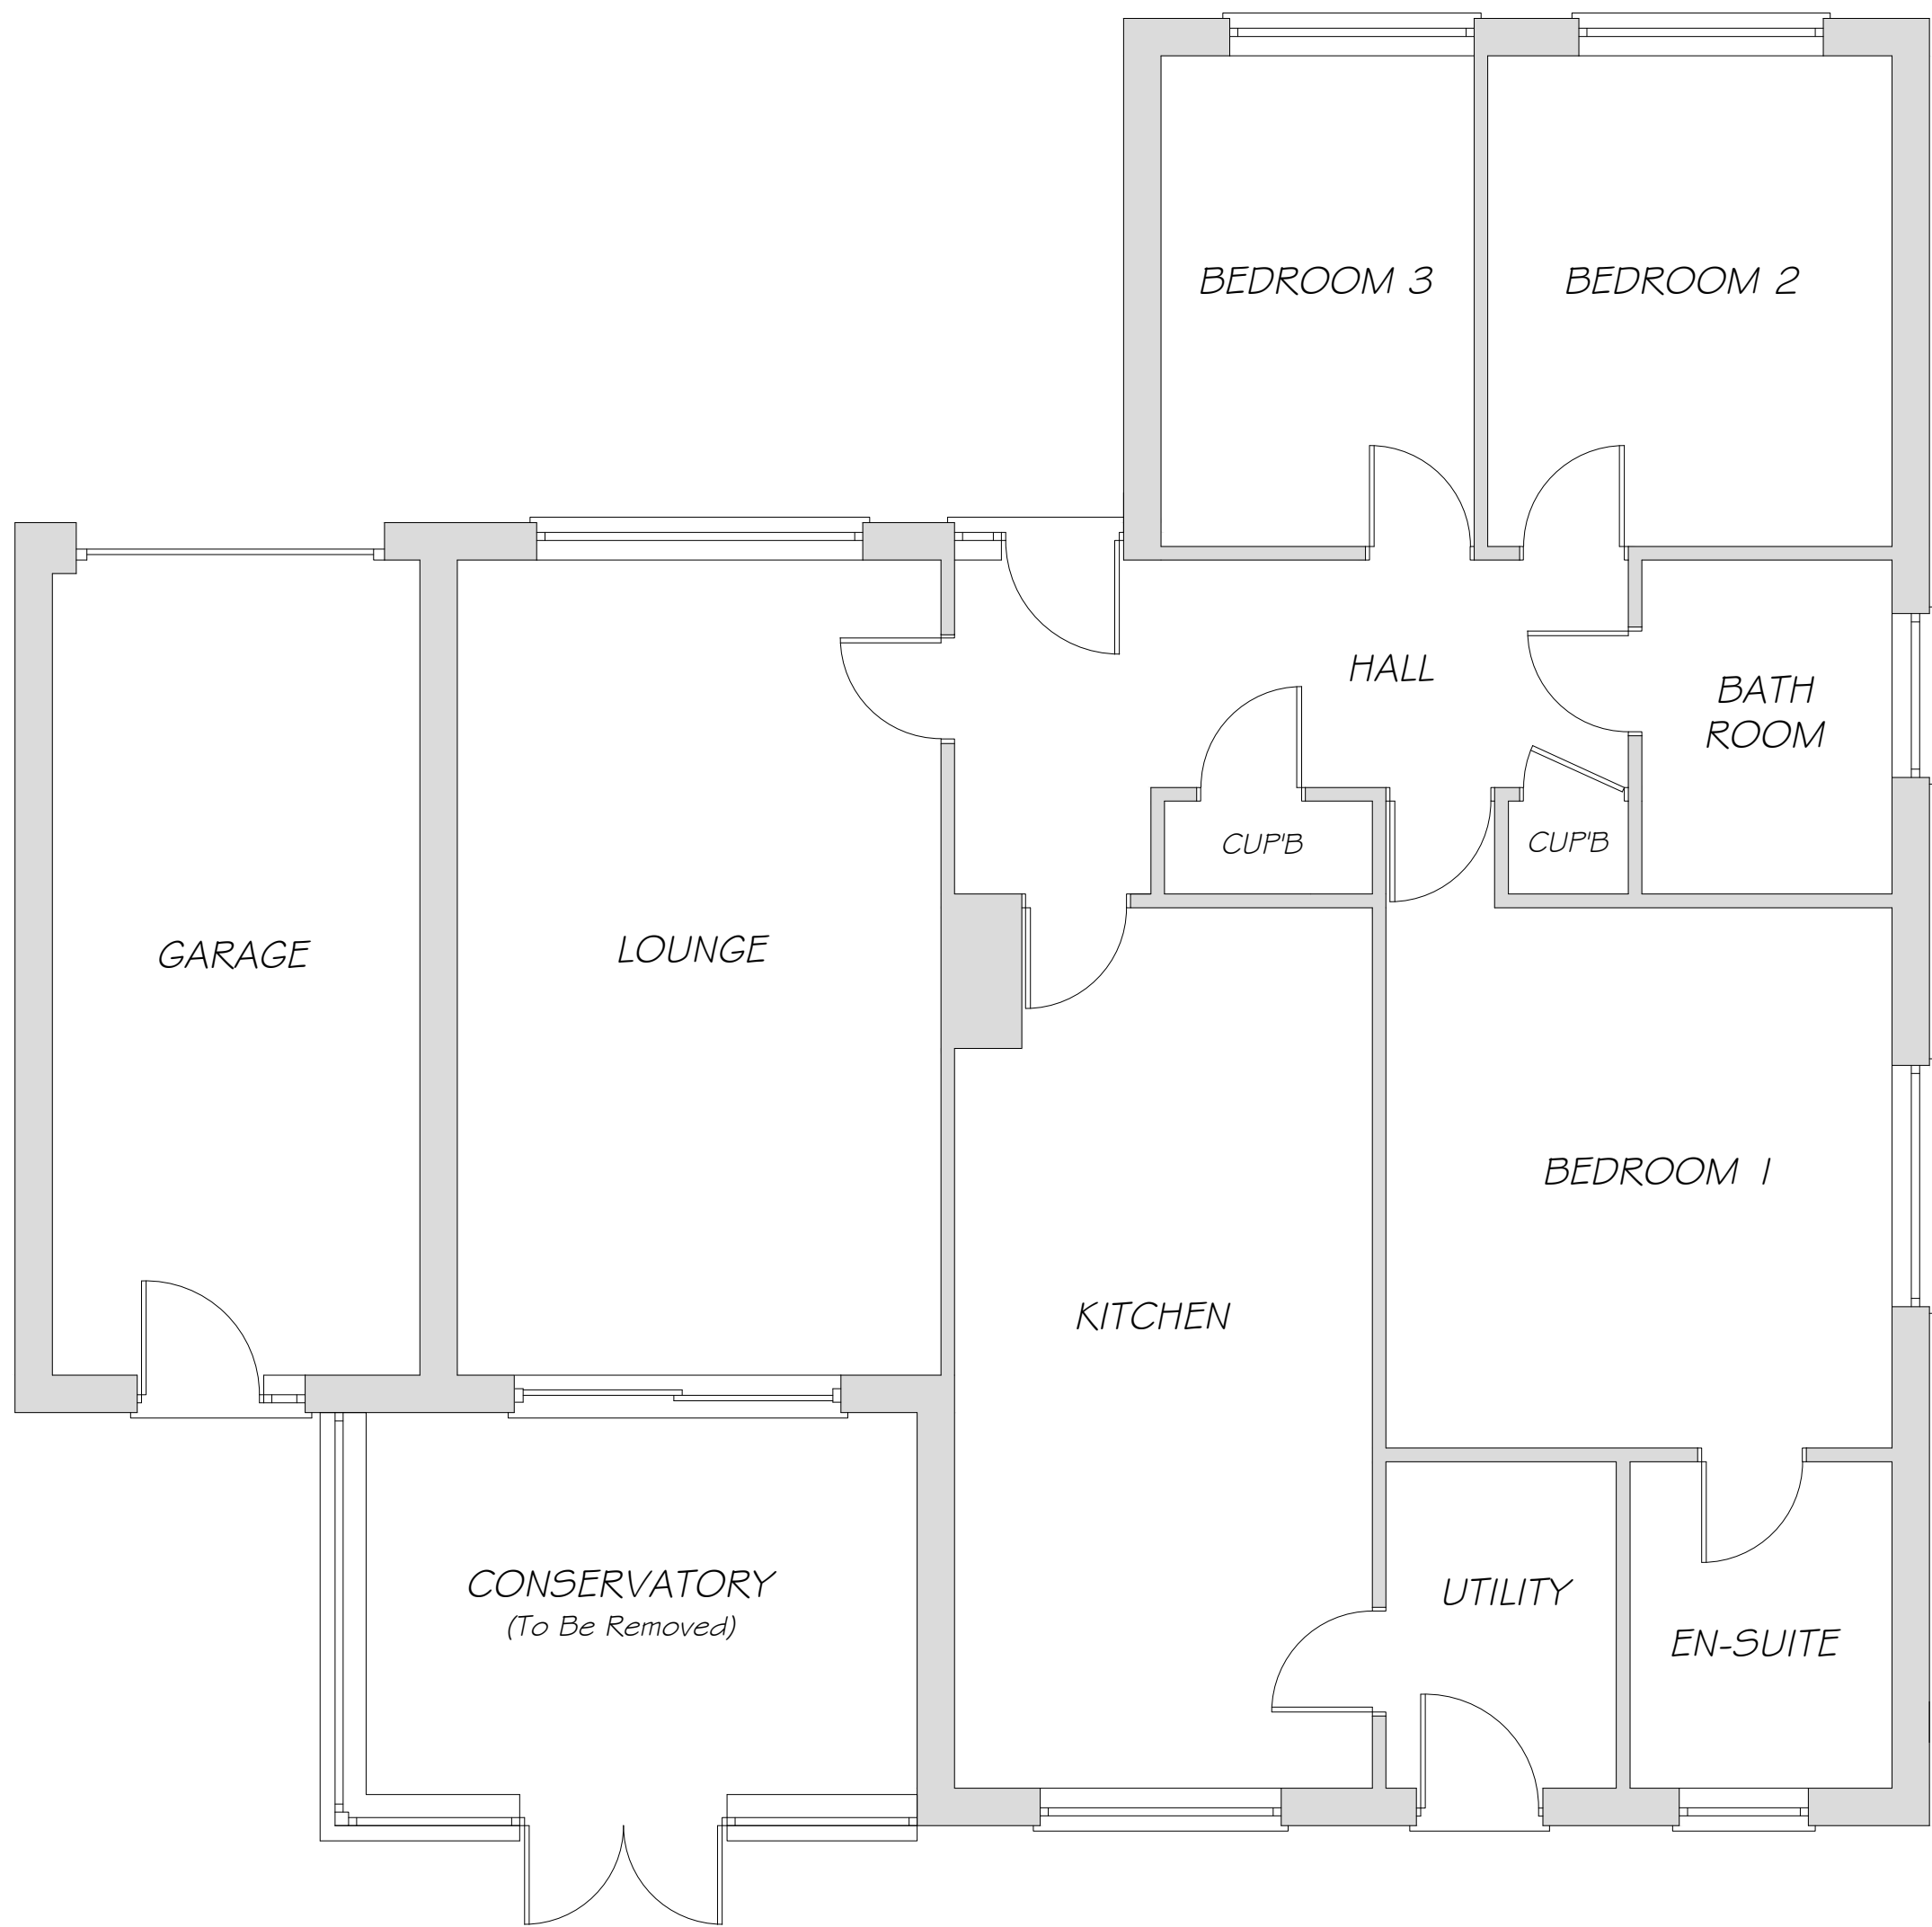


EXISTING GROUND FLOOR PLAN 1:50

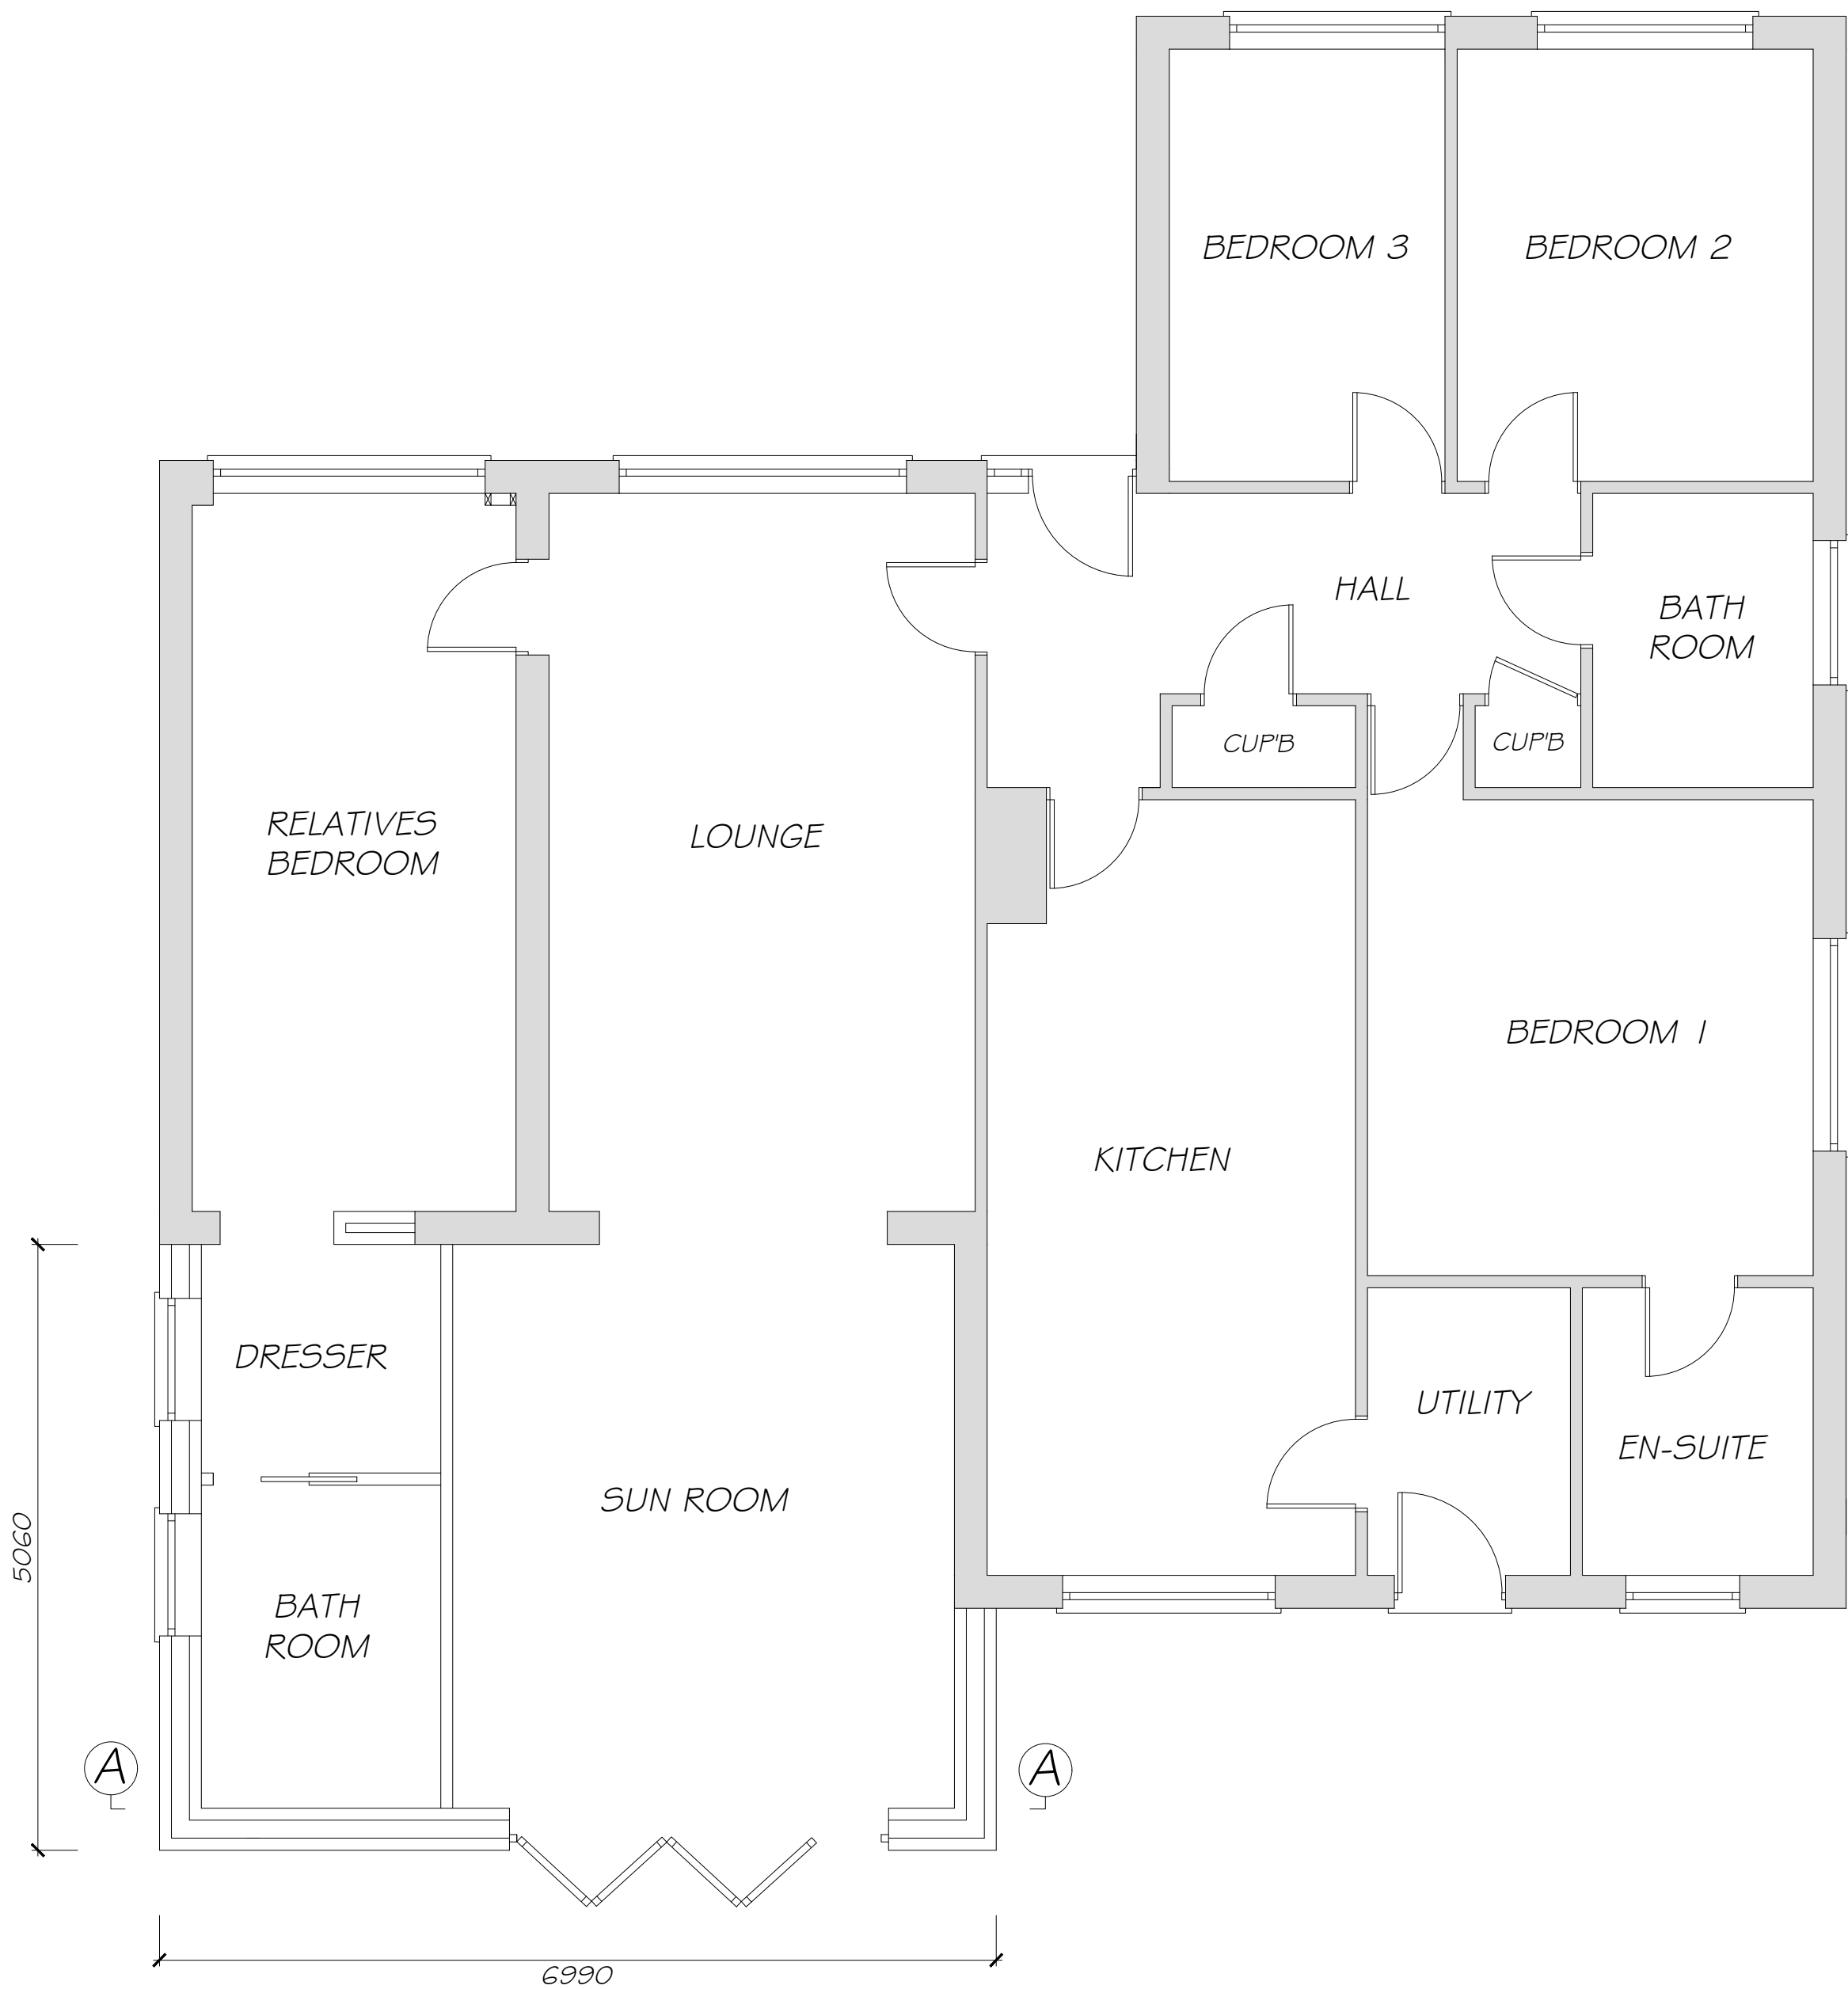


PROPOSED GROUND FLOOR PLAN 1:50

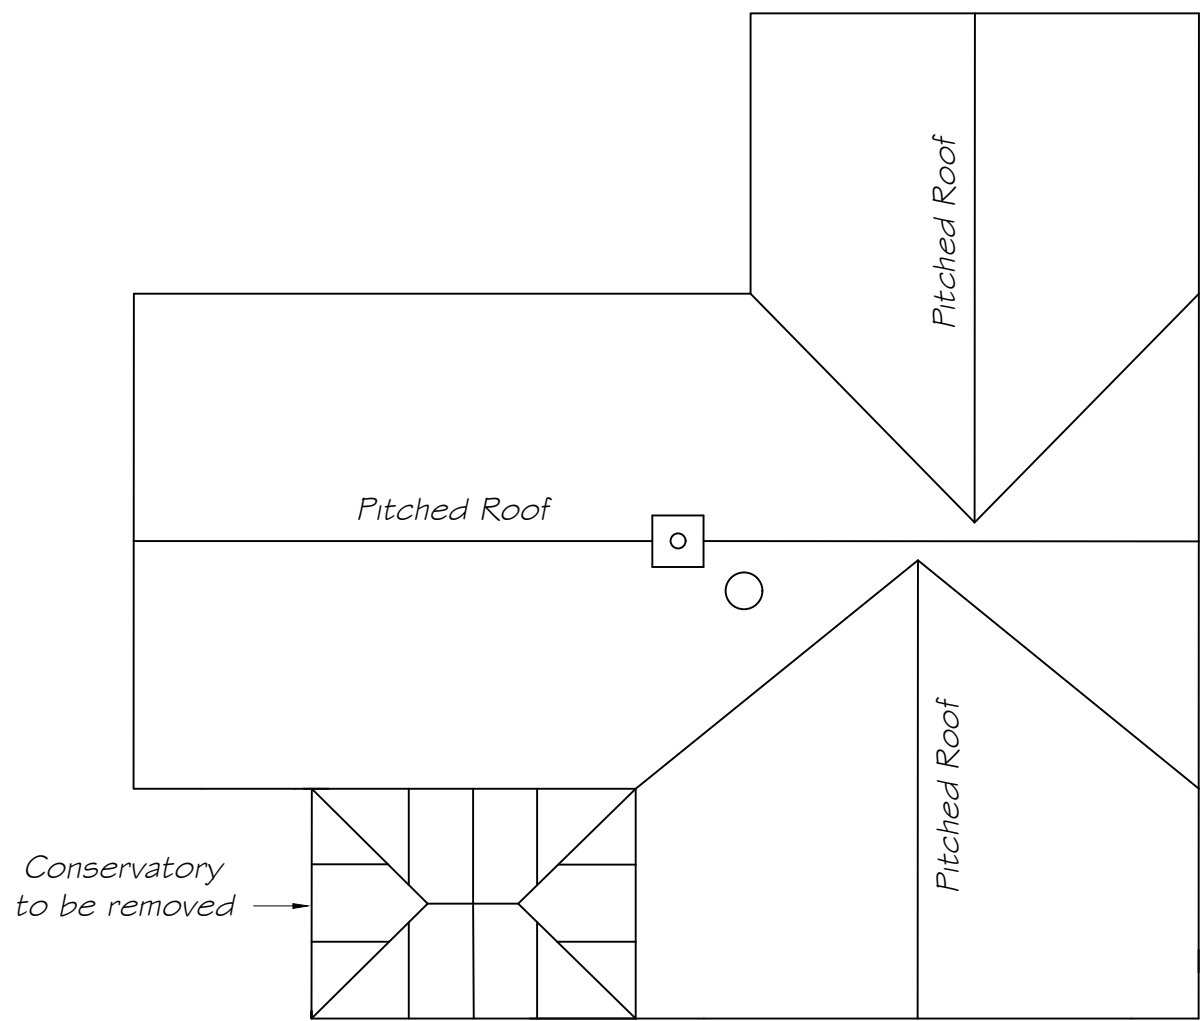

EXISTING ROOF LAYOUT 1:100

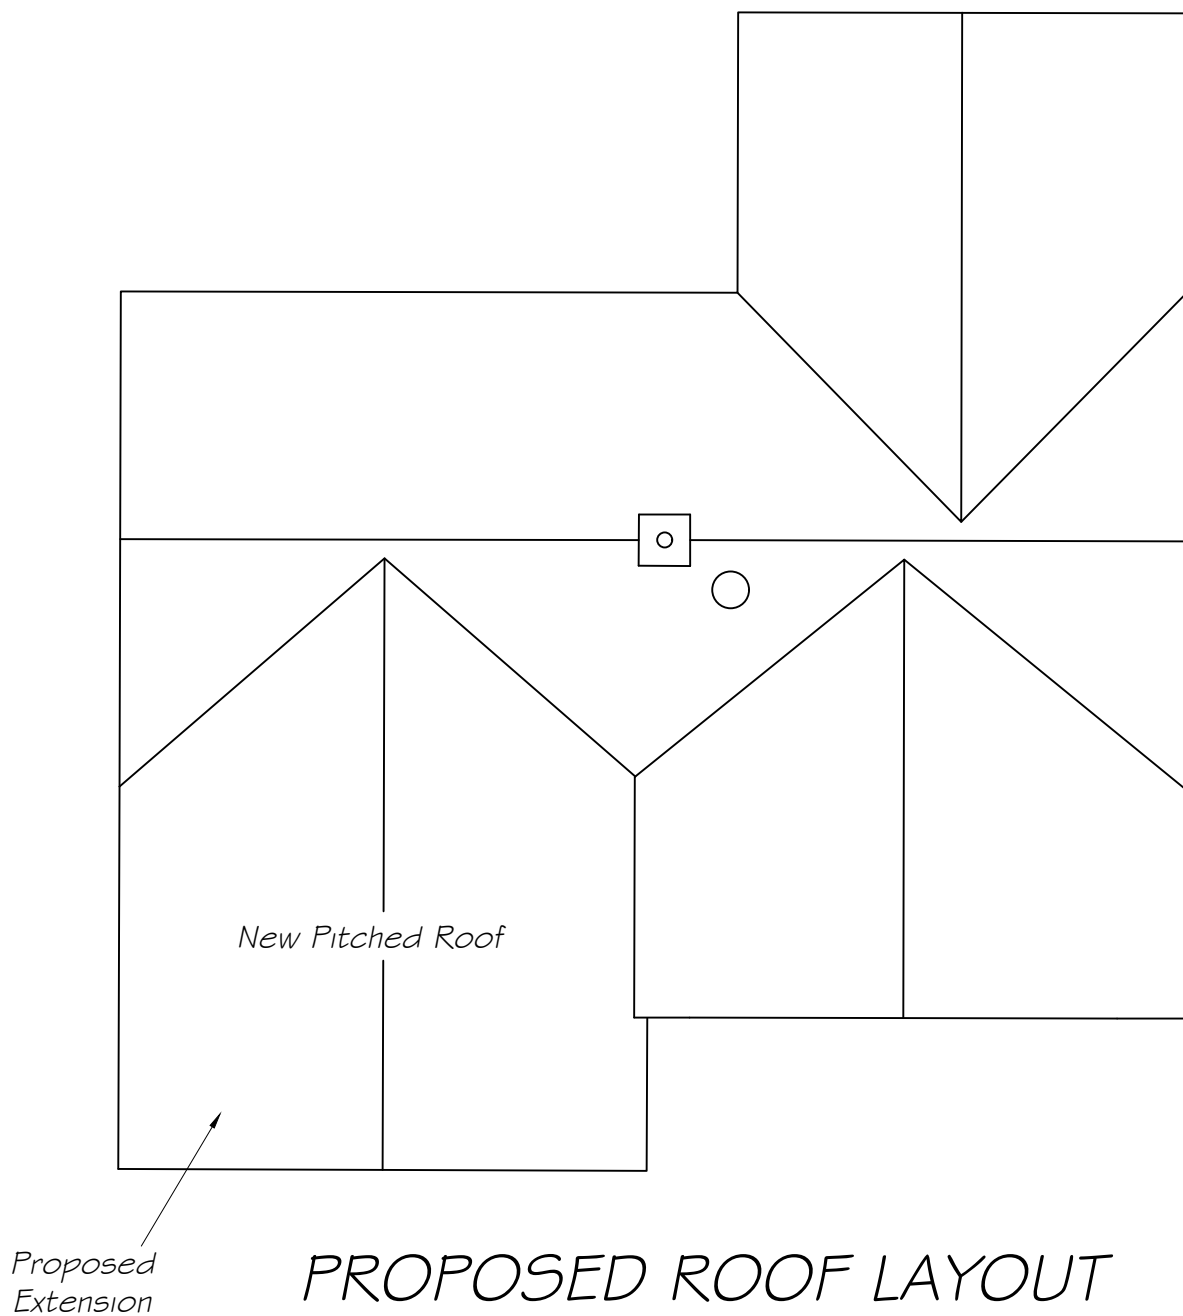

PROPOSED ROOF LAYOUT 1:100

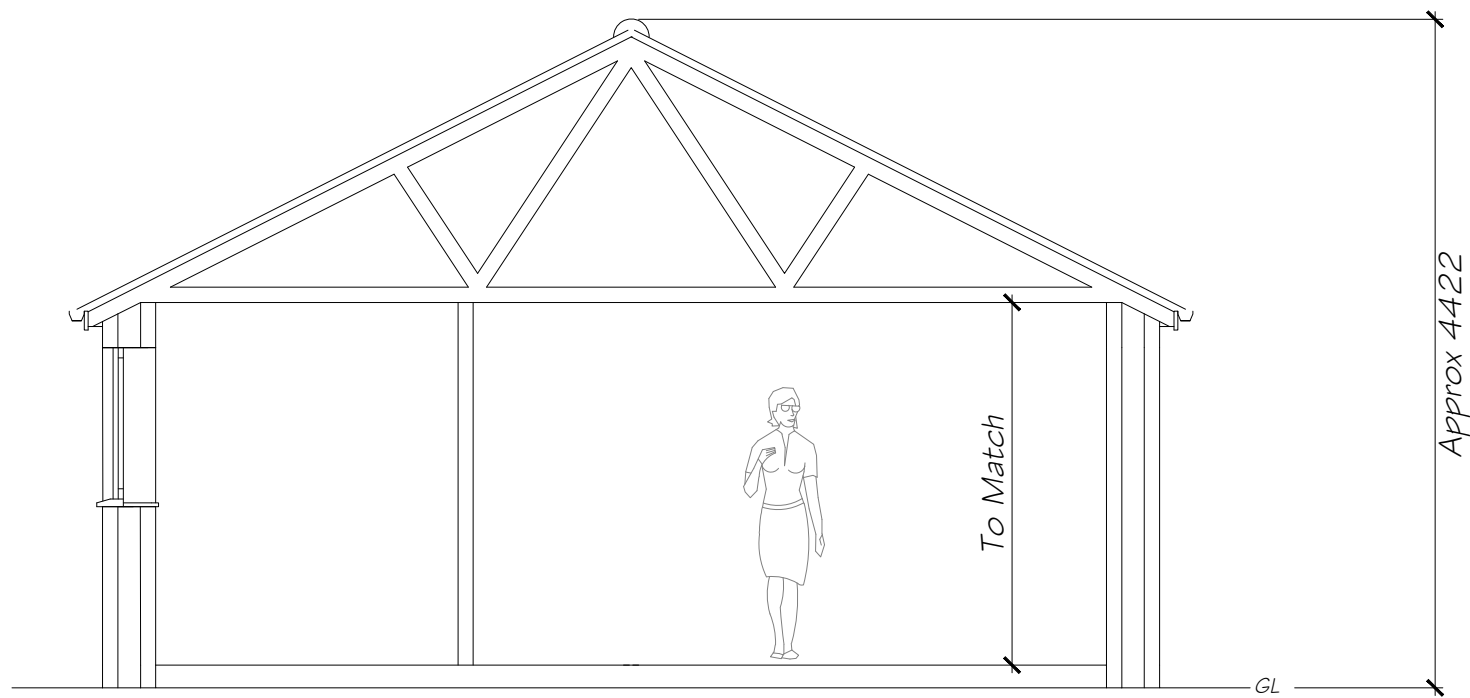

SECTION AA 1:50

NOTES

The proposed development shall be finished externally in materials to match existing building to safeguard the visual amenities of the area.

Please note that all construction details shall be adhered to and only specified materials are to be used

Copyright © 2024 M A Bonner
Fendraw Design & Planning
All Rights Reserved

Copyright is in place on all Drawings, Design, Specification Notes and Associated Documentation prepared by M A Bonner of Fendraw Design & Planning. None of the afore mentioned must be reproduced or copied in part or whole in any way or used for any other purpose other than that for which it was issued without prior written permission

REV	DESCRIPTION	DATE

FENDRAW
DESIGN & PLANNING

67 Gorefield Road
Leverington, Wisbech
Cams. PE13 5AT

Tel: 01945 461062 Mob: 07731 648403
E-Mail: info@fendrawdesign.co.uk

Registered Associate of the Chartered
Association of Building Engineers

Client

Mr & Mrs Wright
7 Bramley Meadows, Gedney,
Spalding, Lincs, PE12 0BN

Drawing Title

Single Storey Rear Extension
And Garage Conversion

Drawn M Bonner BSCF, ACABE, LABCS, ADEA.		
Date March 2024	Scale 1:50 @ A1	Revision
Drawing number FD-W-PE120BN-2		