


THIS DRAWING IS THE COPYRIGHT OF THE ARCHITECT AND IS NOT TO BE REPRODUCED WITHOUT PRIOR PERMISSION.  
ALL DIMENSIONS AND PARTICULARS ARE TO BE CHECKED ON SITE BEFORE WORK COMMENCES. DO NOT SCALE OFF THIS DRAWING.

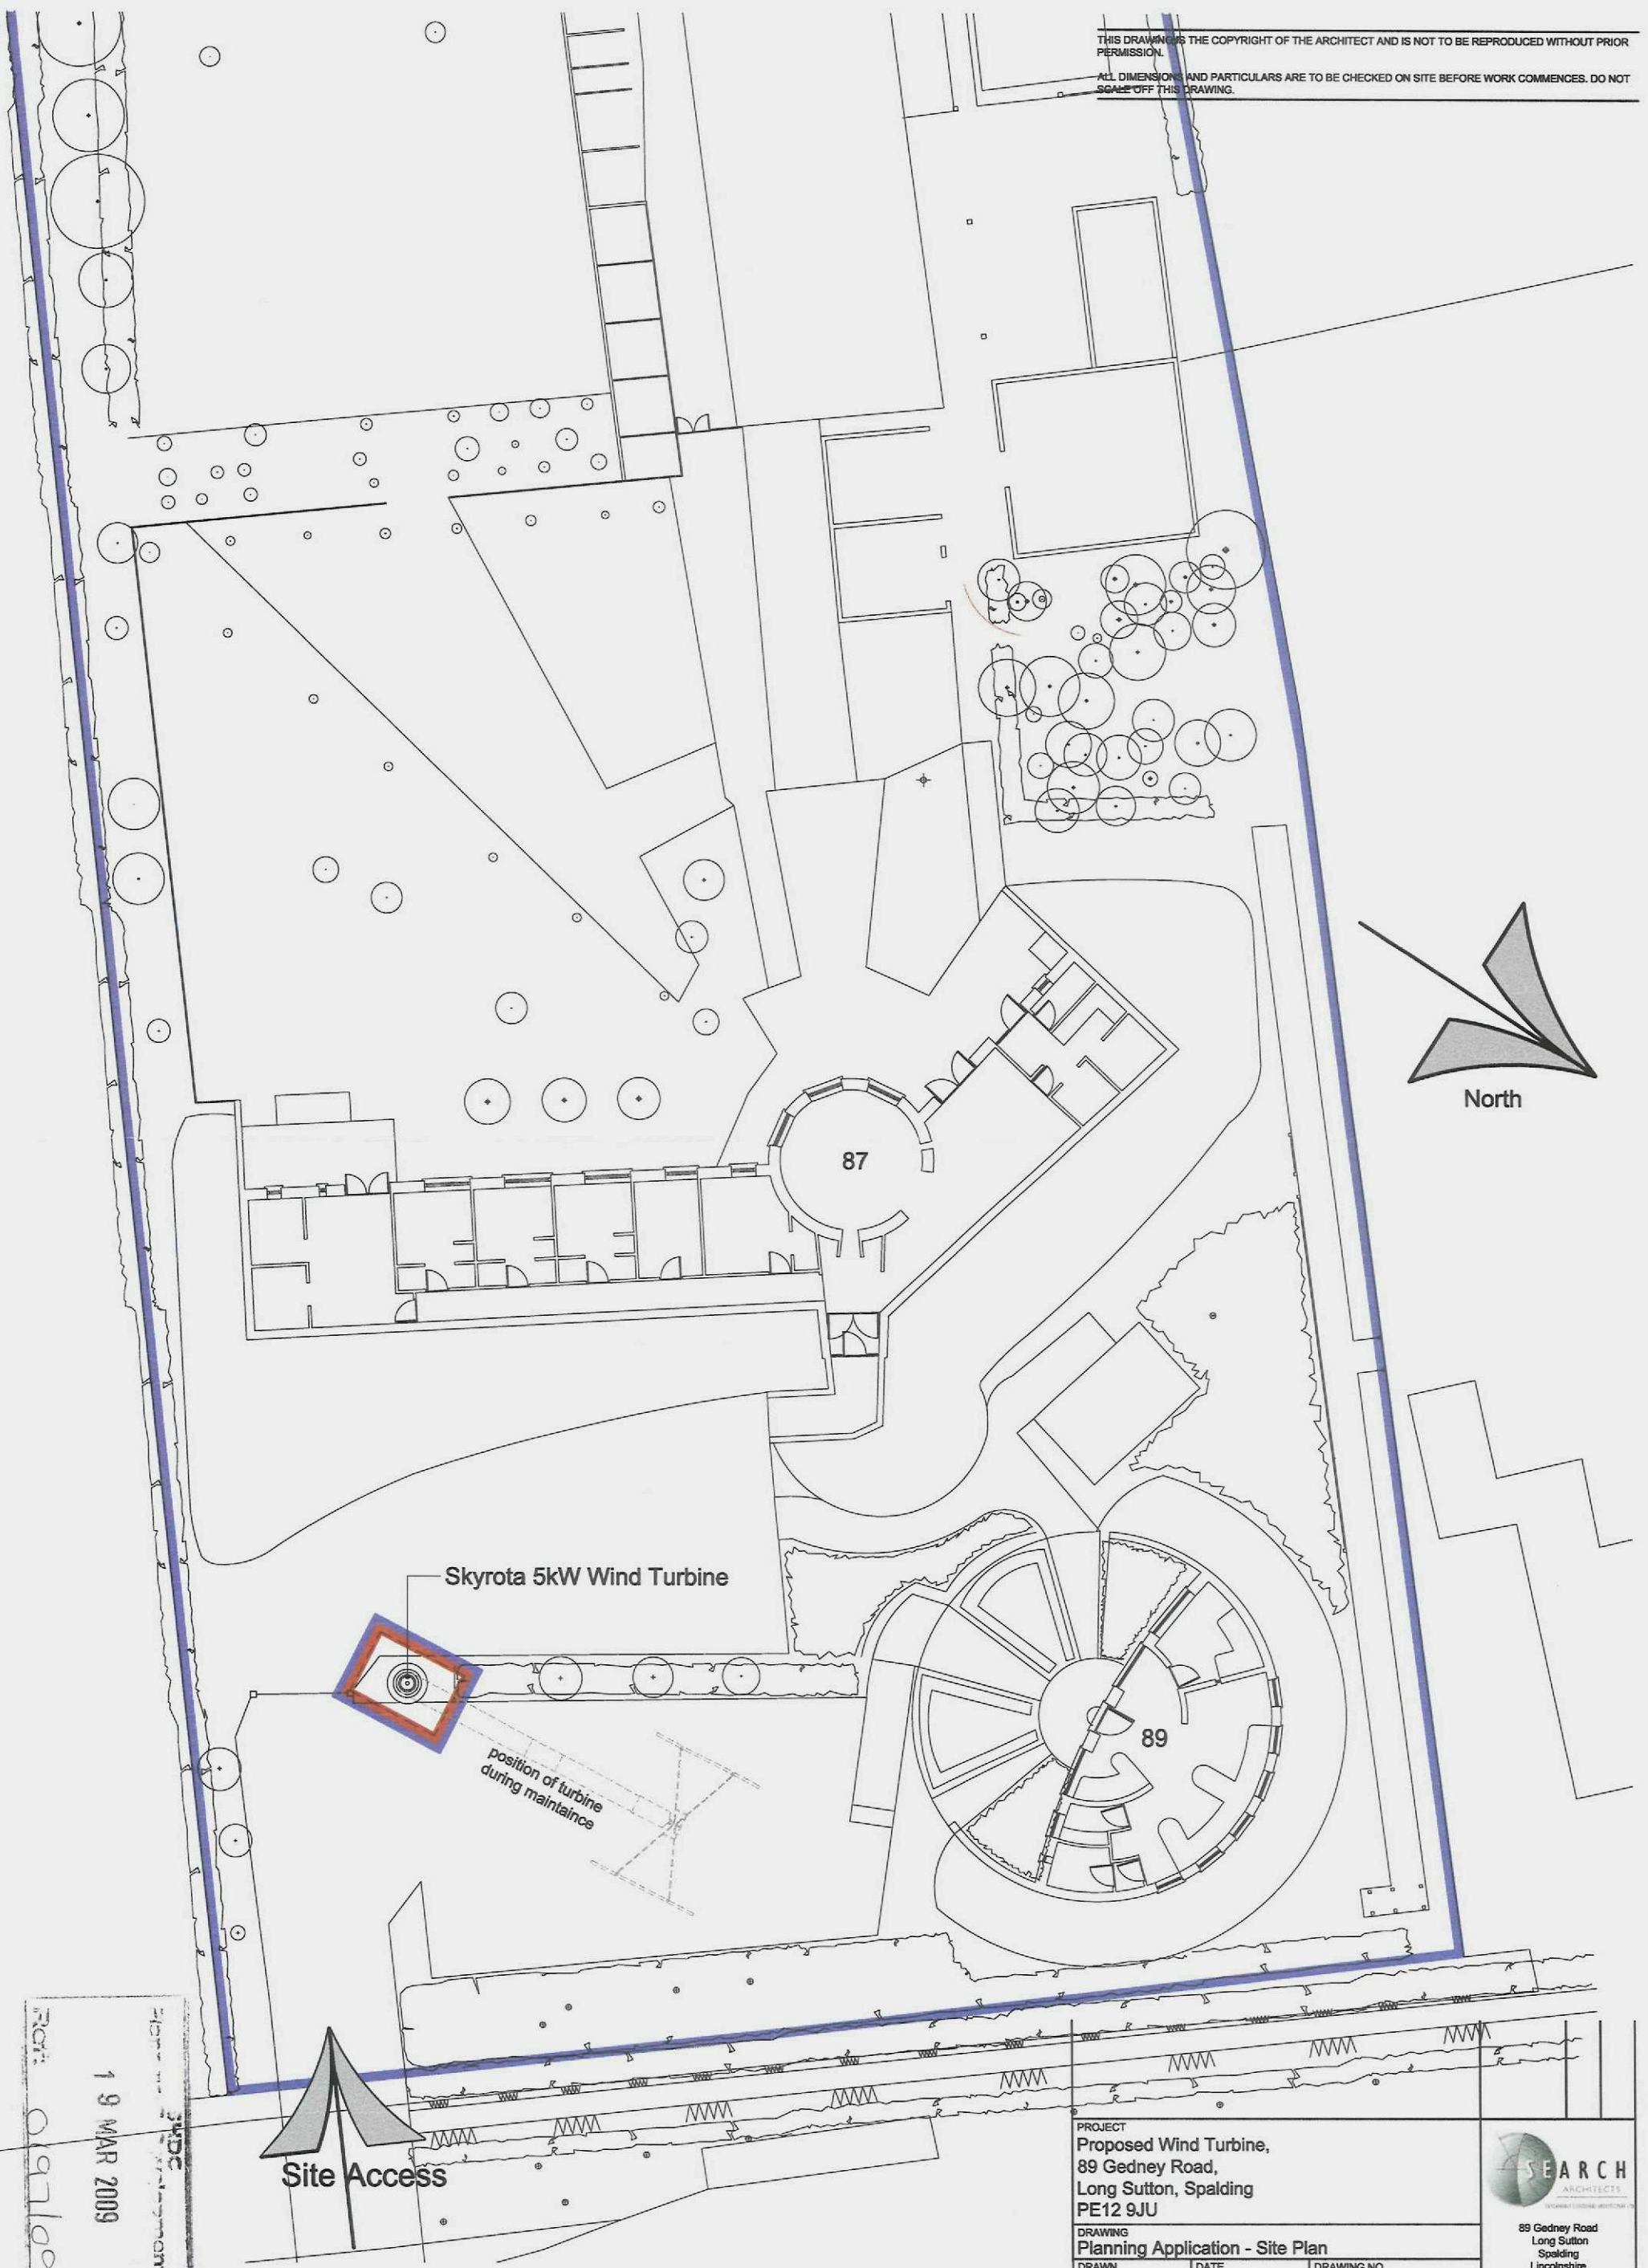

19 MAR 2009  
09/09

PROJECT  
Proposed Wind Turbine,  
89 Gedney Road,  
Long Sutton, Spalding  
PE12 9JU

DRAWING  
Planning Application - Site Plan

|               |                     |                          |
|---------------|---------------------|--------------------------|
| DRAWN<br>RM   | DATE<br>17.03.2009  | DRAWING NO.<br>279/PB/02 |
| CHECKED<br>KB | SCALE<br>1:200 @ A3 |                          |

**SEARCH**  
ARCHITECTS  
89 Gedney Road  
Long Sutton  
Spalding  
Lincolnshire  
PE12 9JU  
T:01406 364646  
E:info@searcharchitects.co.uk