
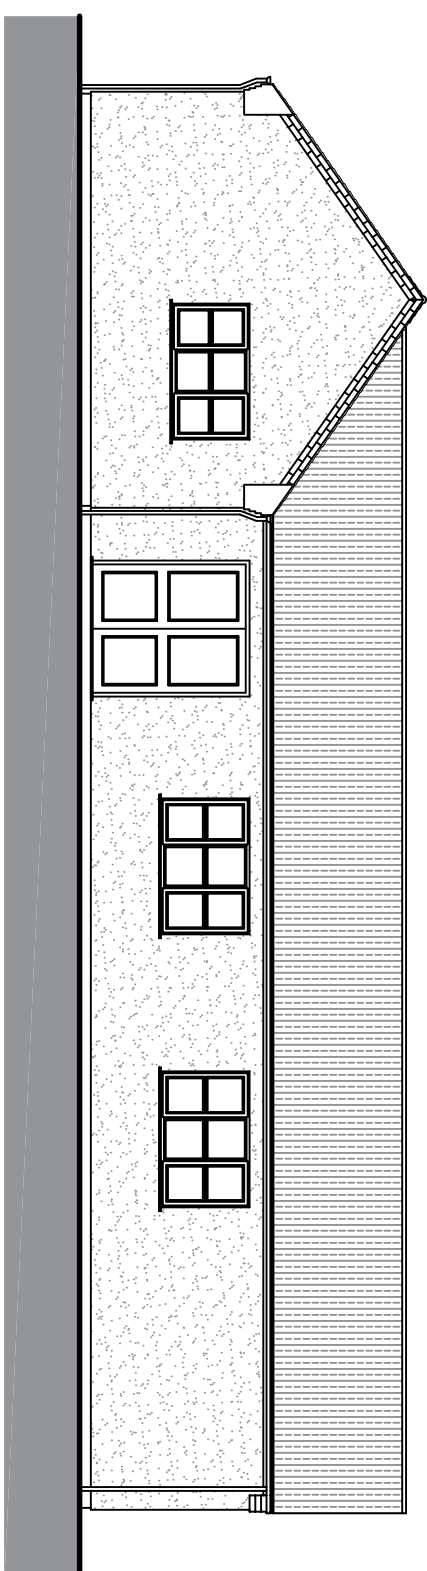
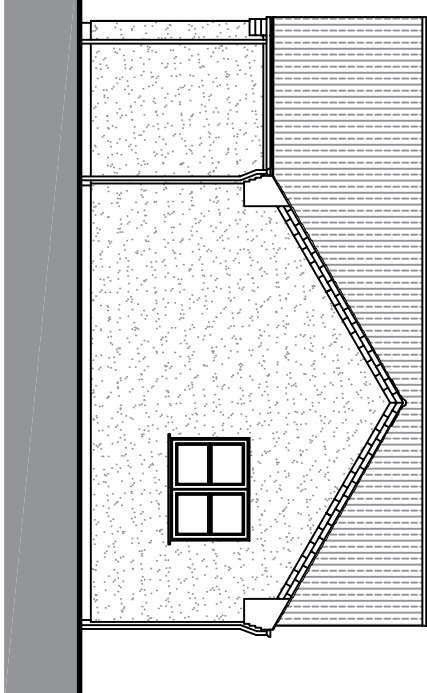
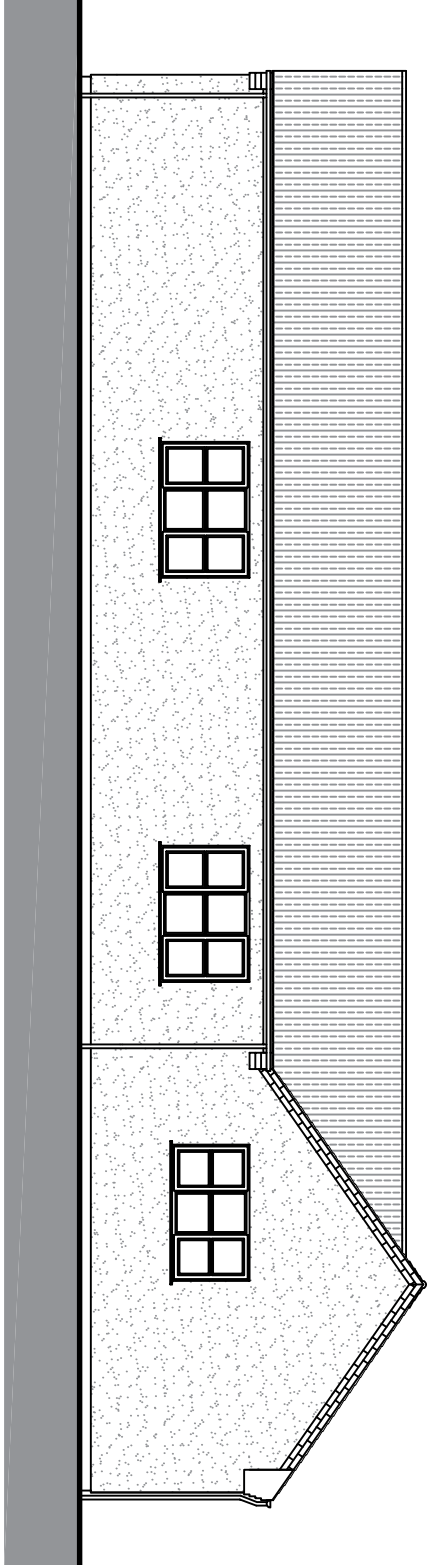
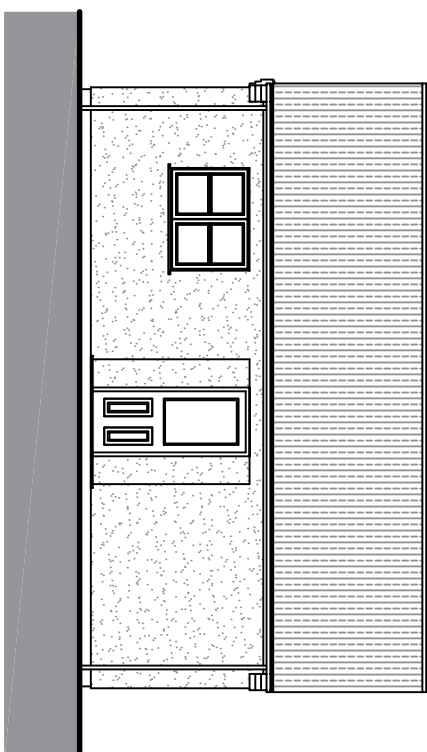
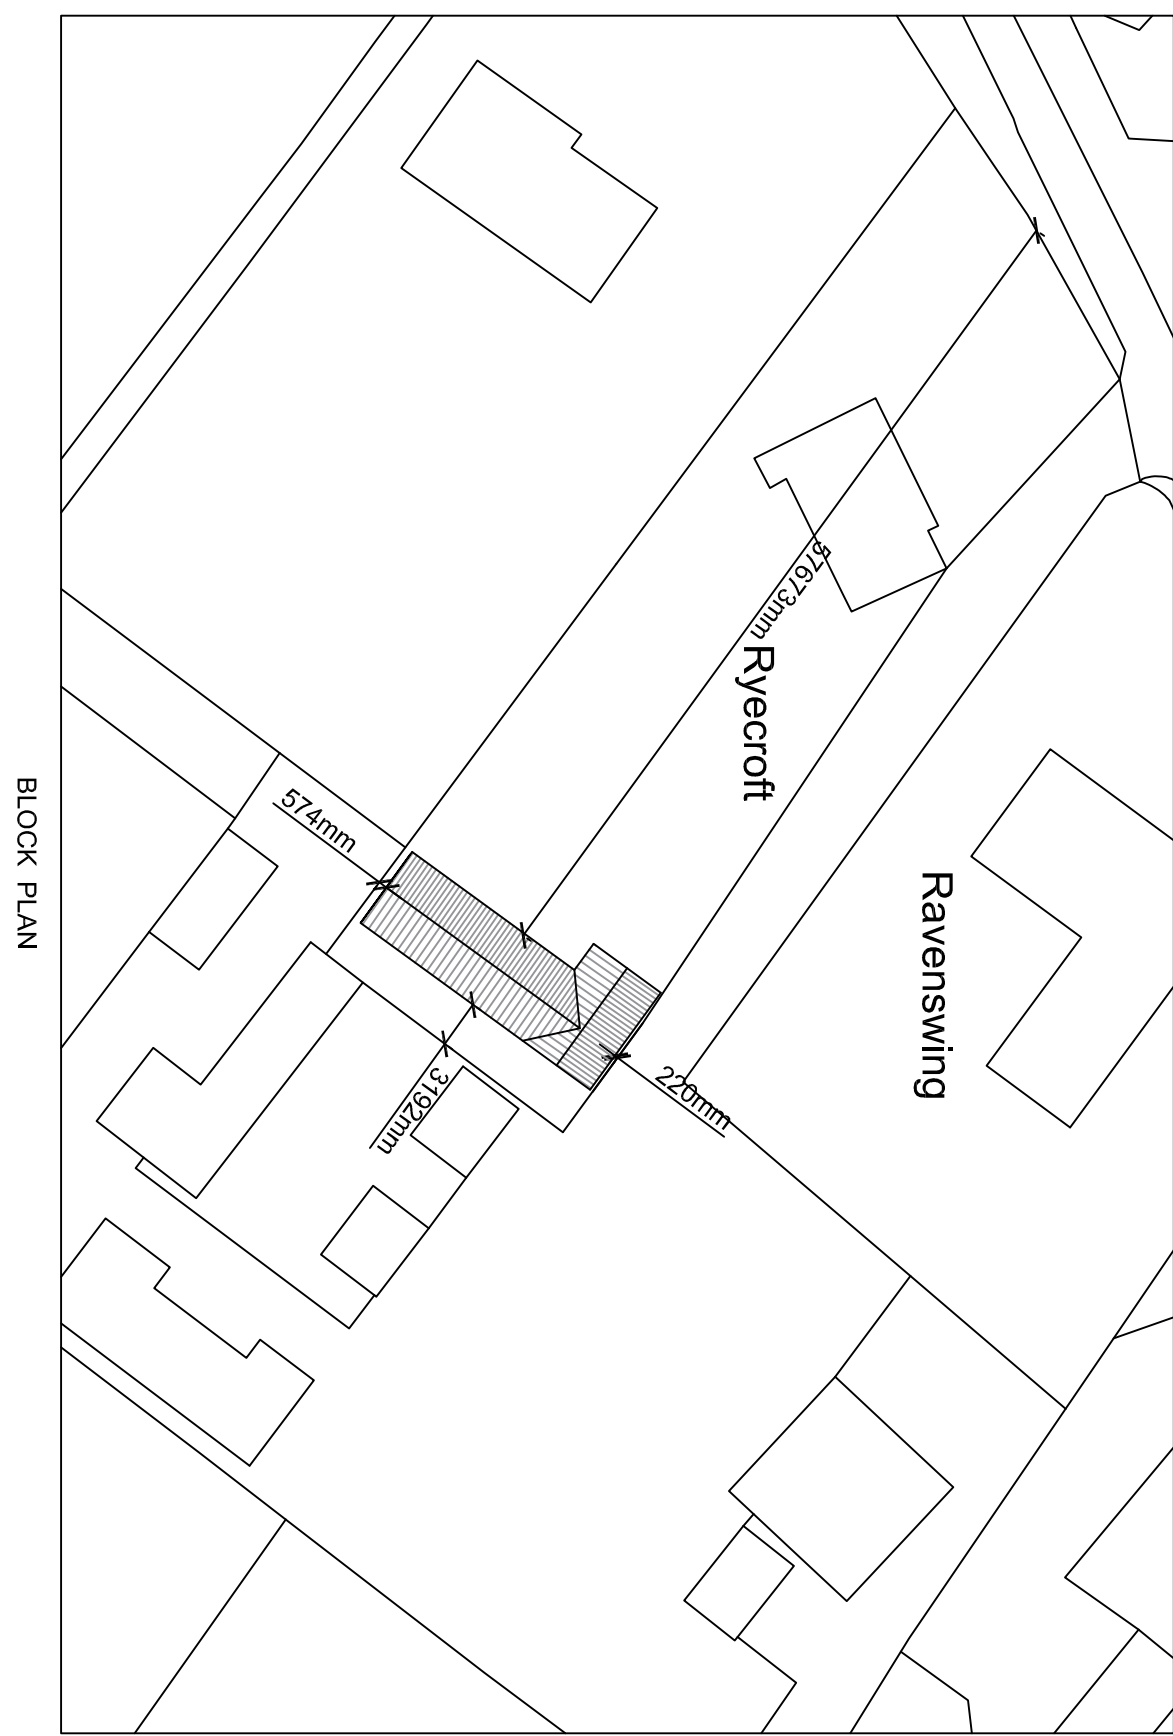
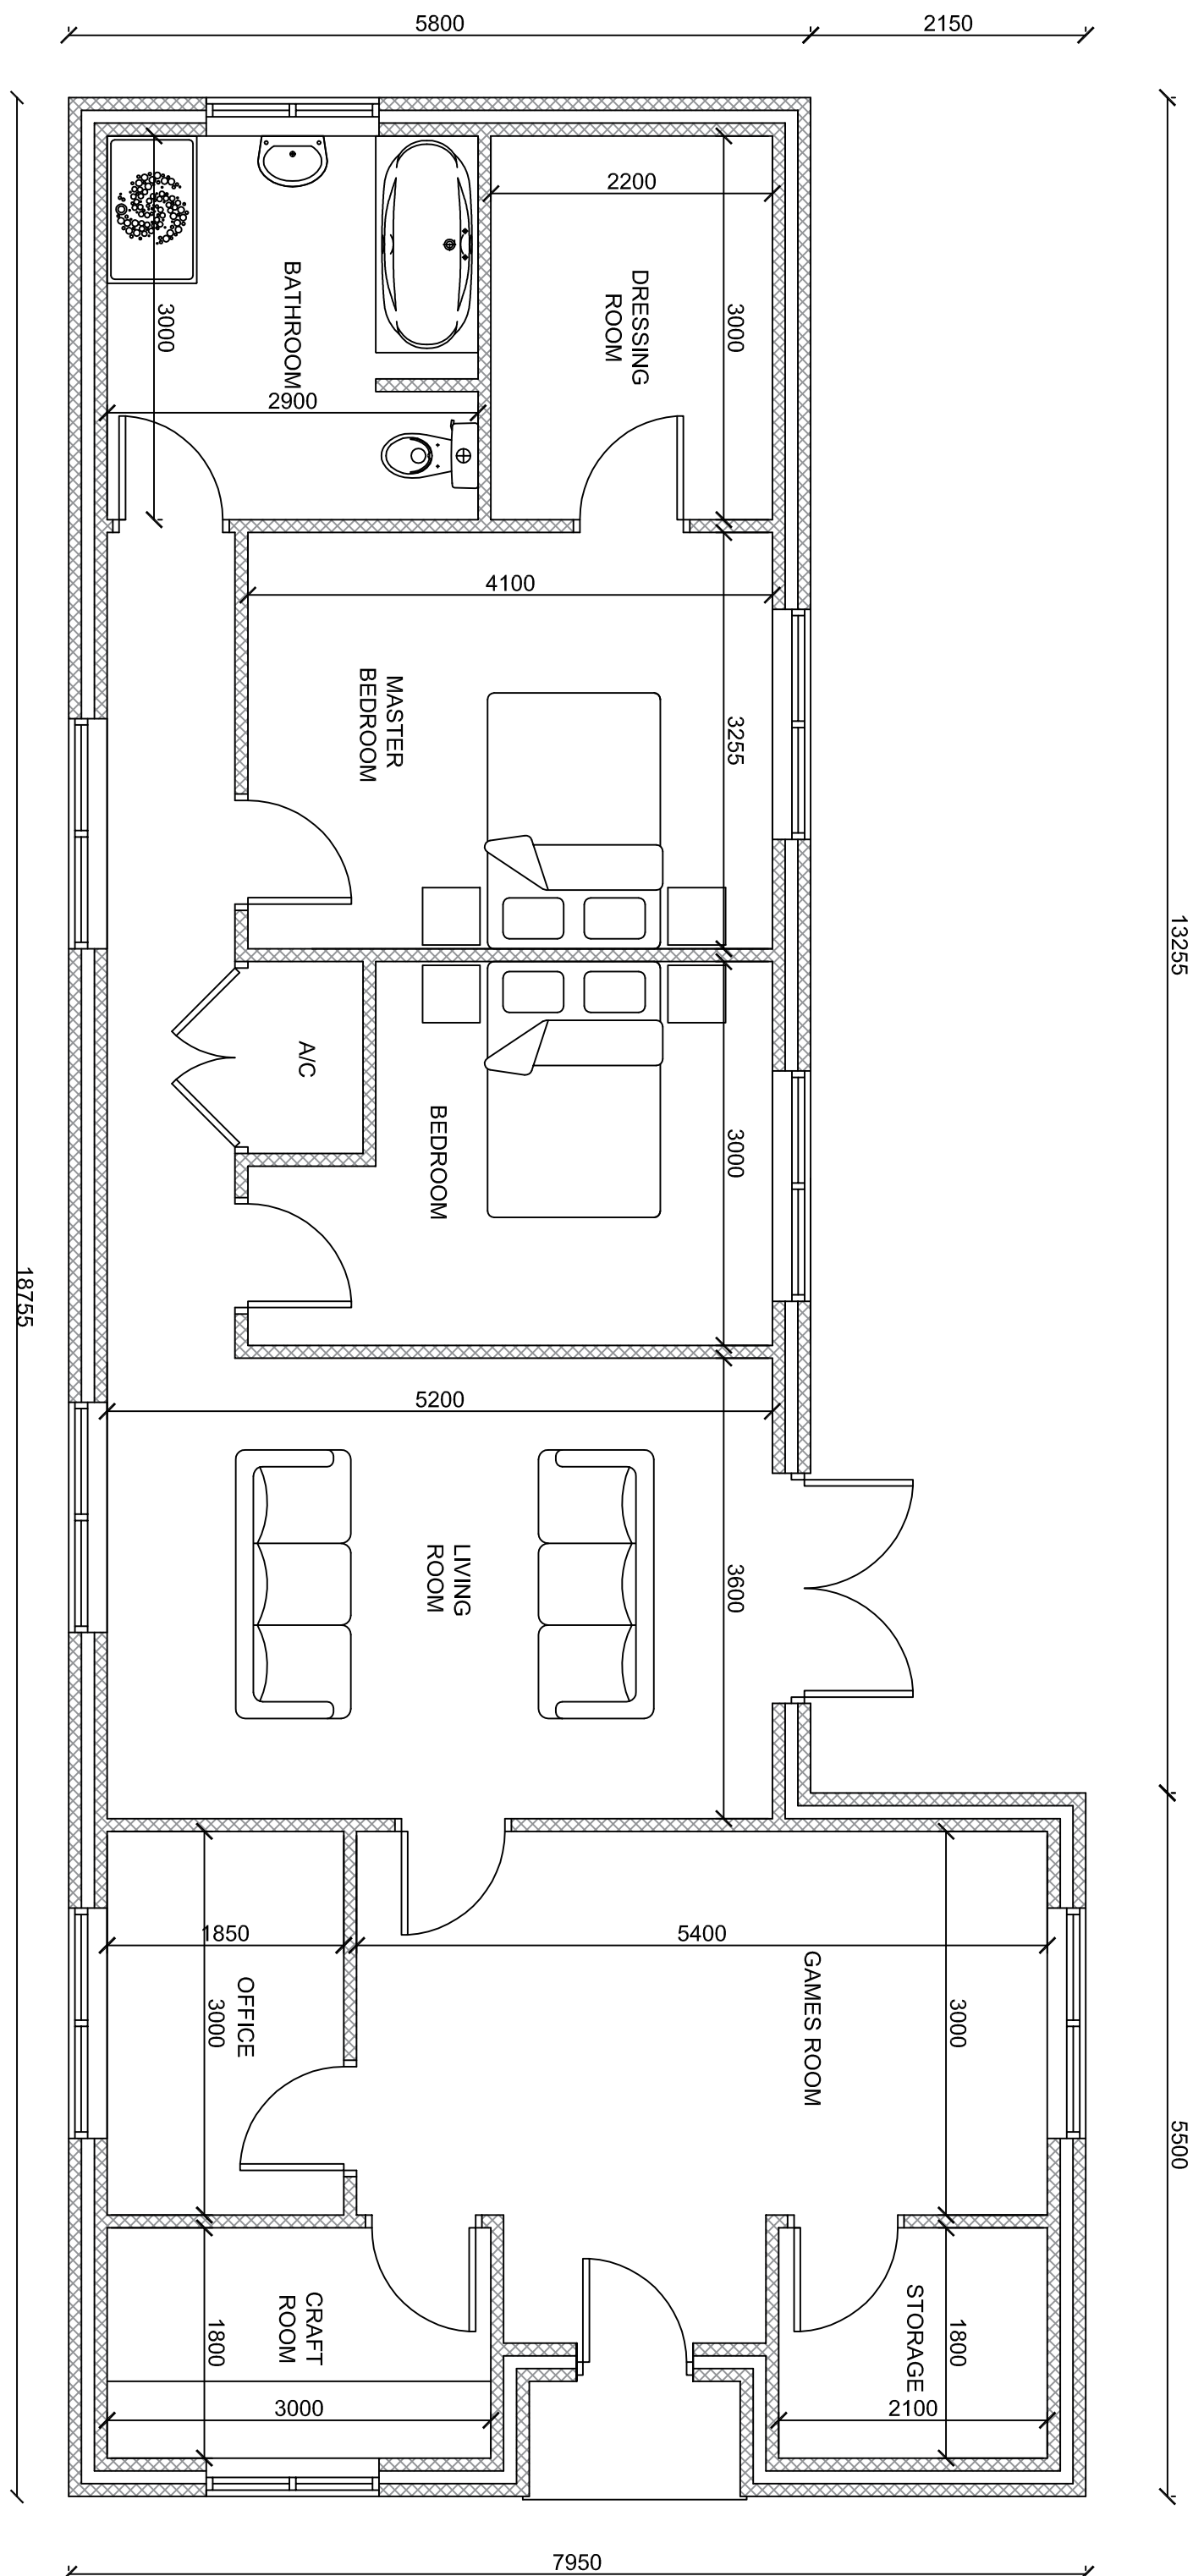
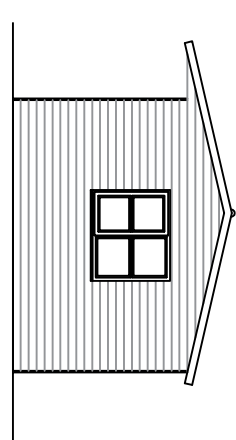
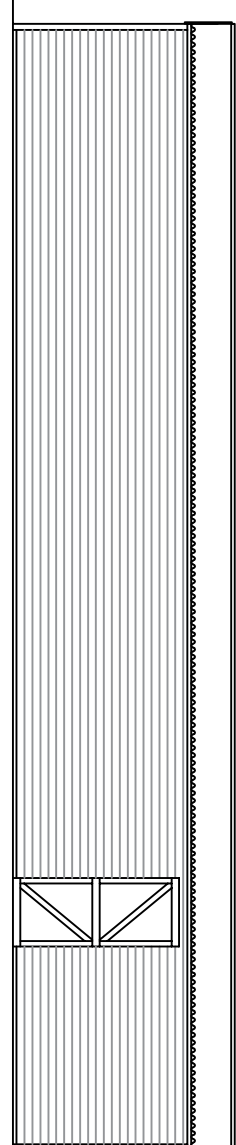
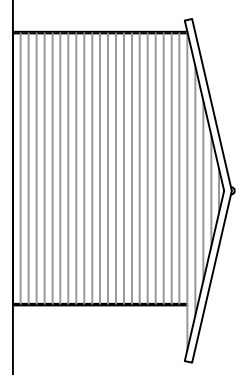
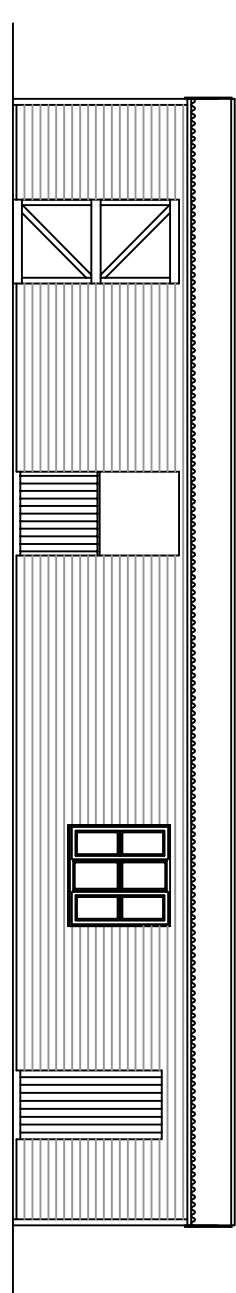
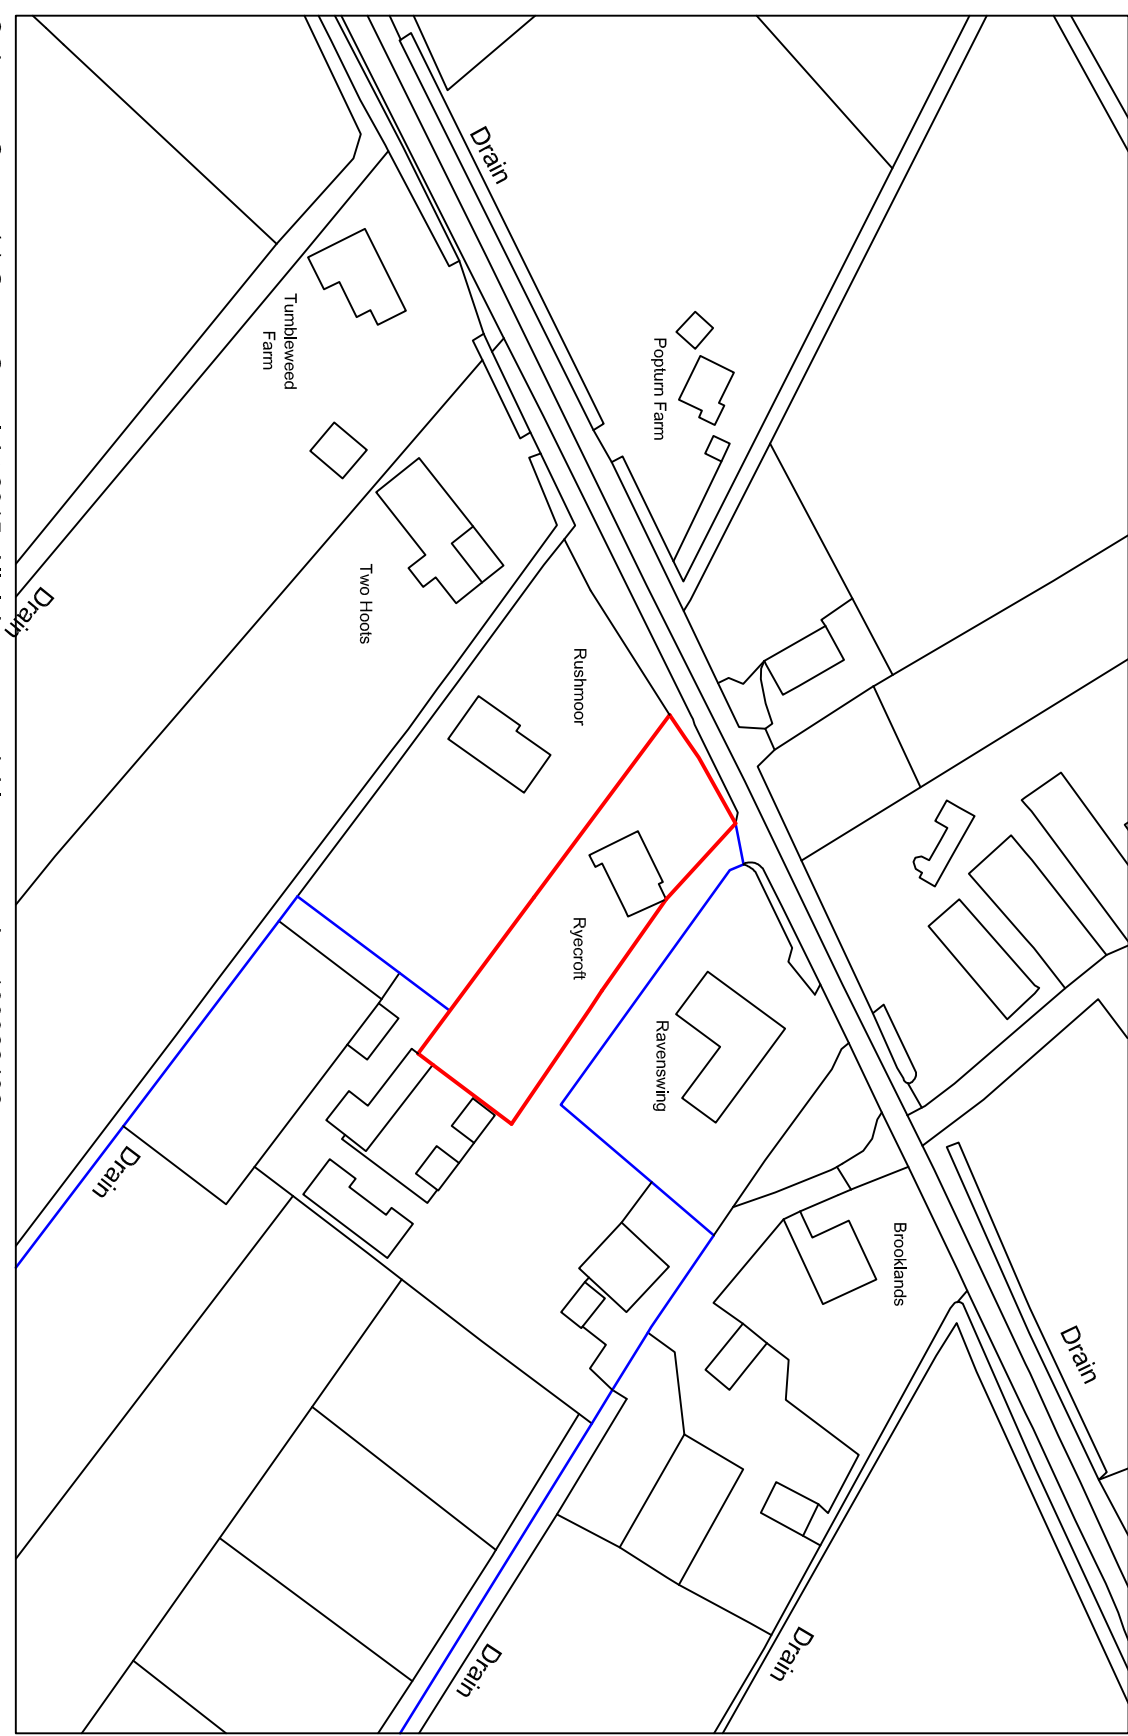


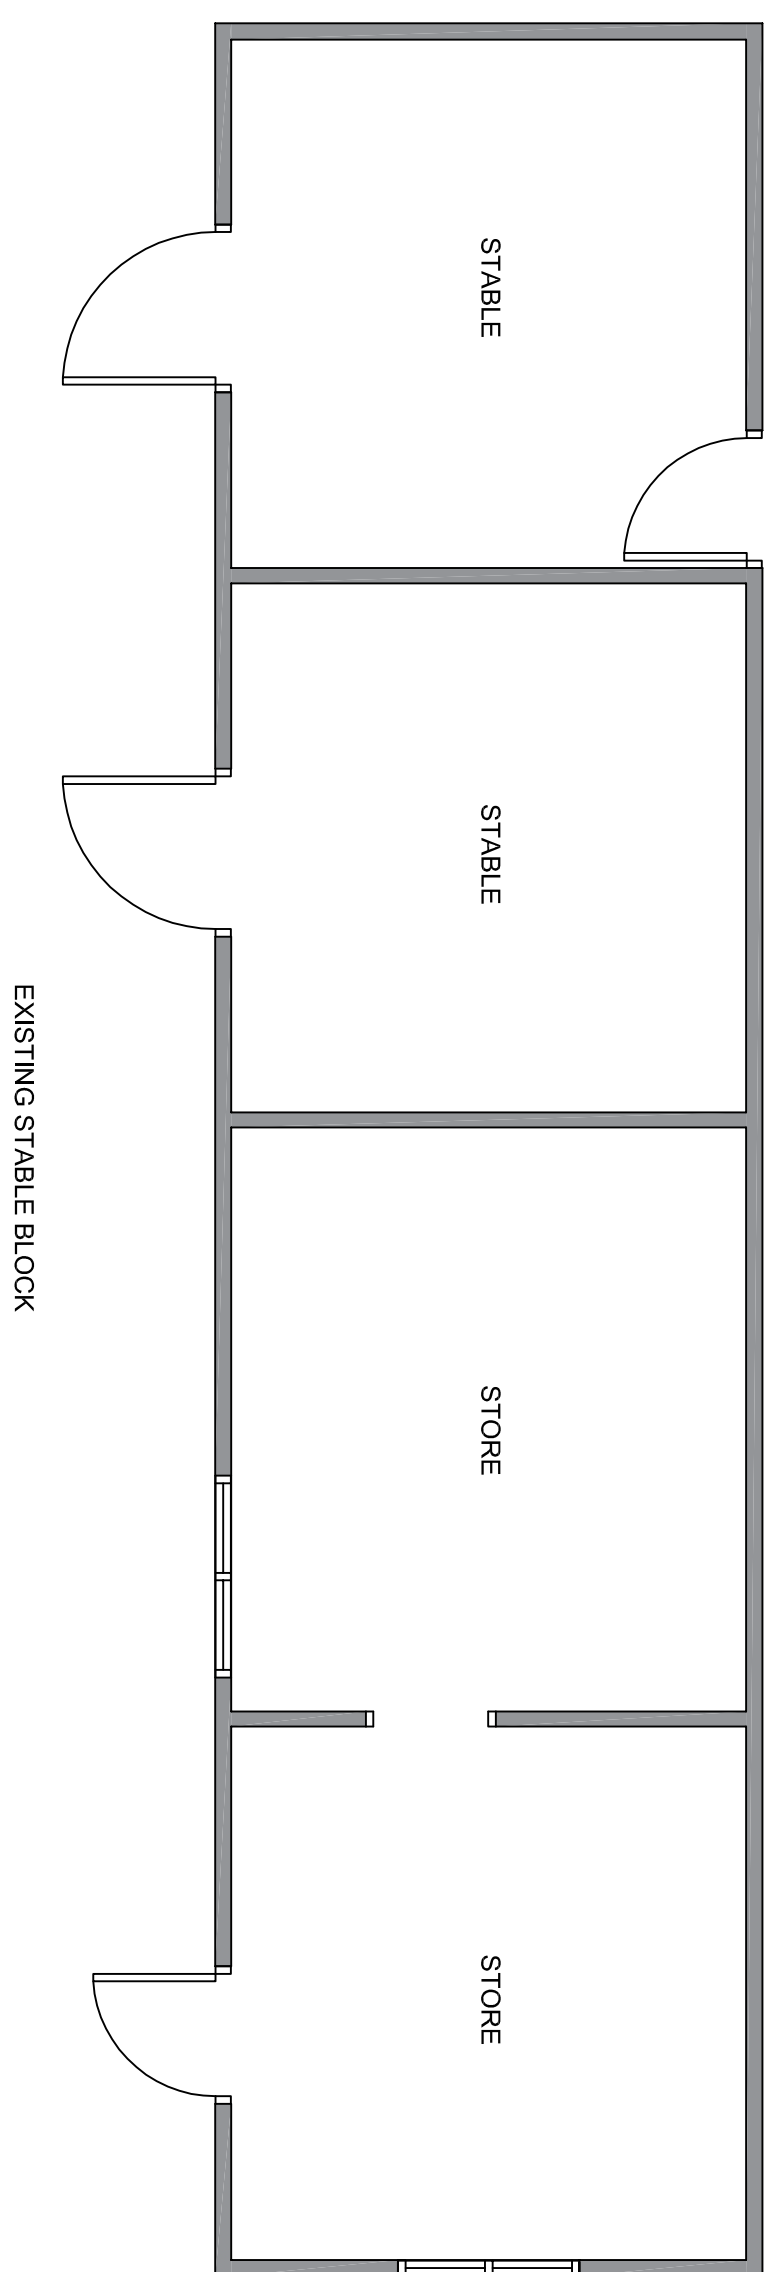

A	Client attachment to room dimensions	02.06.15
B	Client attachment to site and layout	29.02.16

Ruolen, Mill Green Road, Pinchbeck, Spalding,
Lincolnshire, PE11 3PU
01775 712115

Client: MR & MRS JAMIESON
RYECROFT,
RYEFIELD LANE,
HOLBEACH FEN,
PE12 8PS

DRAWING:
EXISTING FLOOR PLAN & ELEVATIONS
PROPOSED FLOOR PLAN & ELEVATIONS
BLOCK PLAN
SITE PLAN

DRAWING N°:	AJ01777/15/00B	DATE:	MAY 2015
DRAWN BY:	JC	SCALE:	1:50 1:100 1:500 1:1250

[illegible]