






EXISTING SIDE ELEVATION (west)

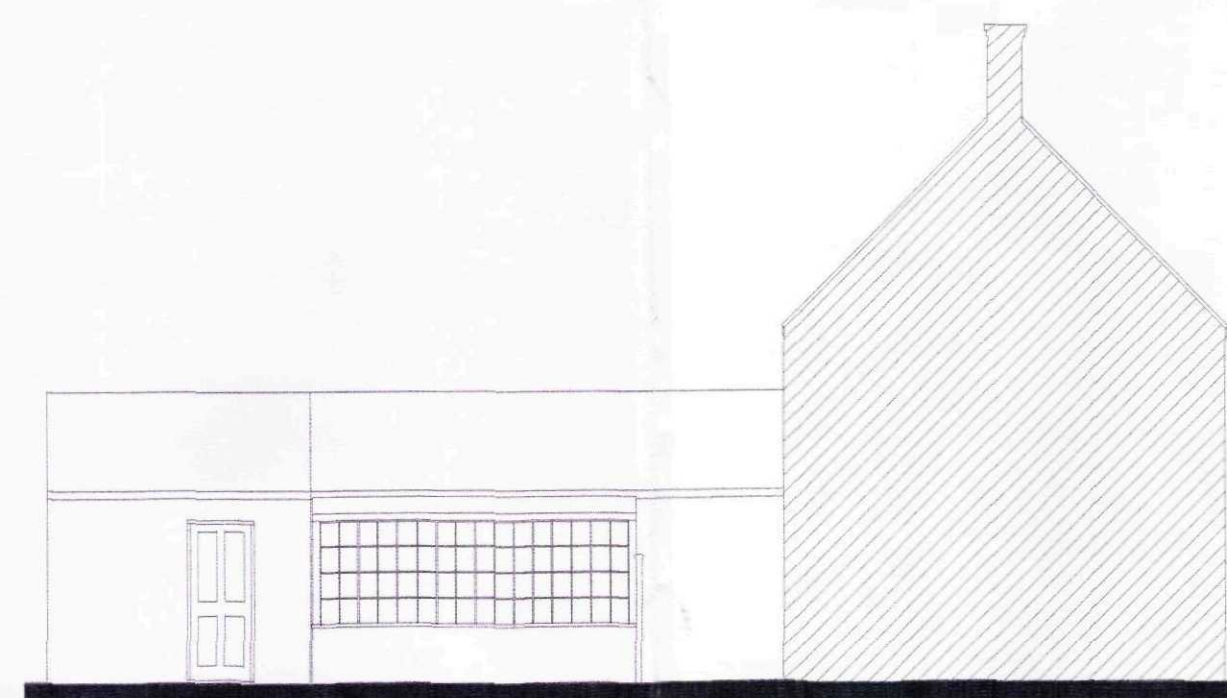


EXISTING REAR ELEVATION (north)

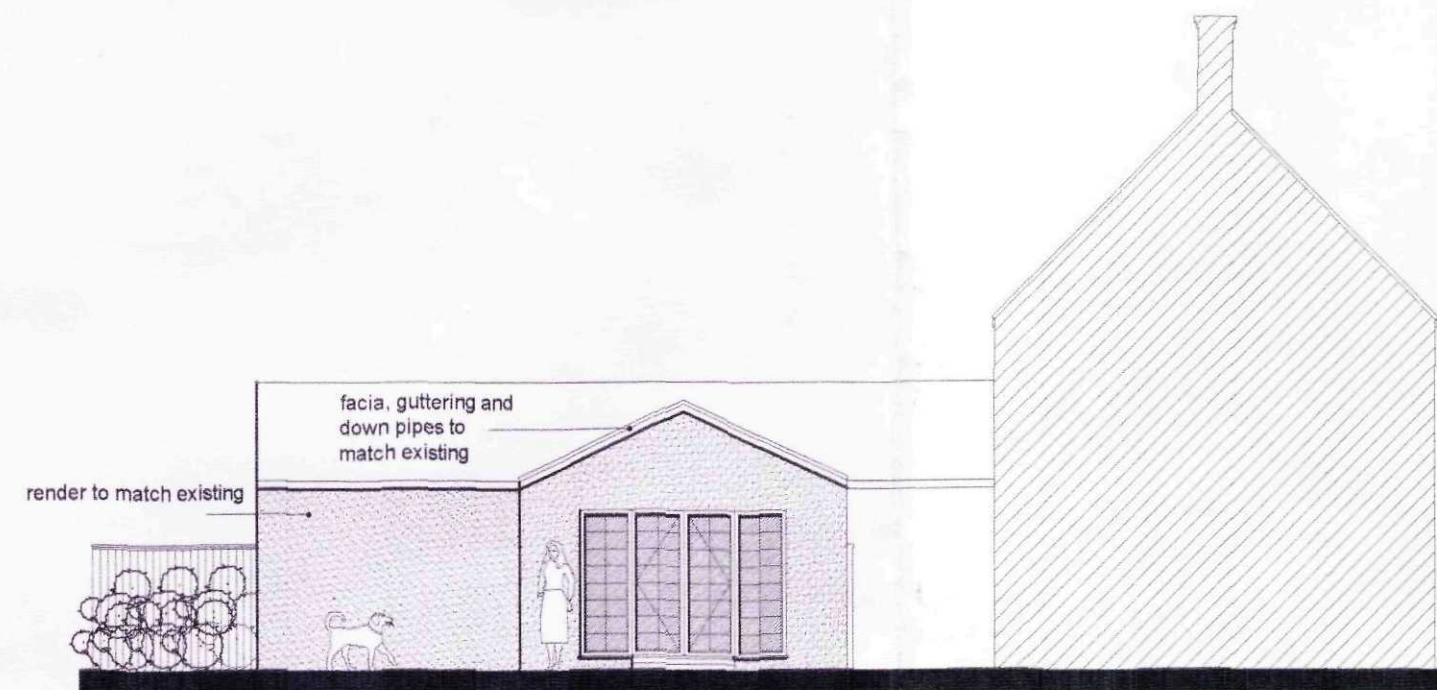

PROPOSED SIDE ELEVATION (west)

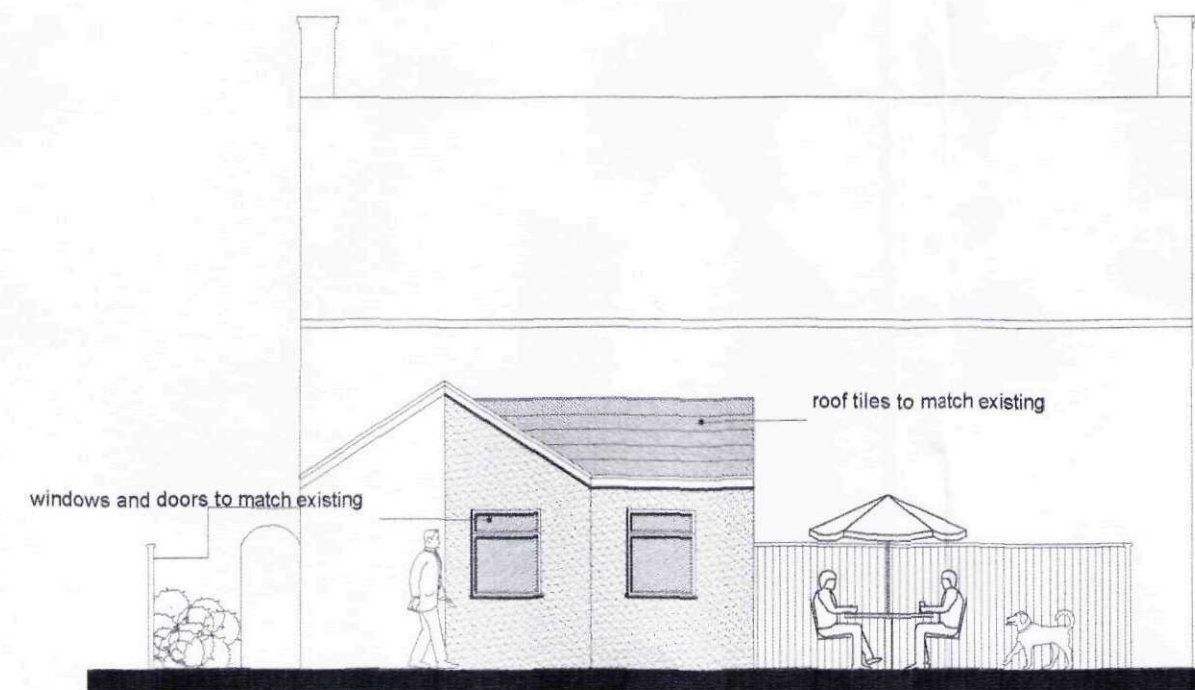


PROPOSED REAR ELEVATION (north)

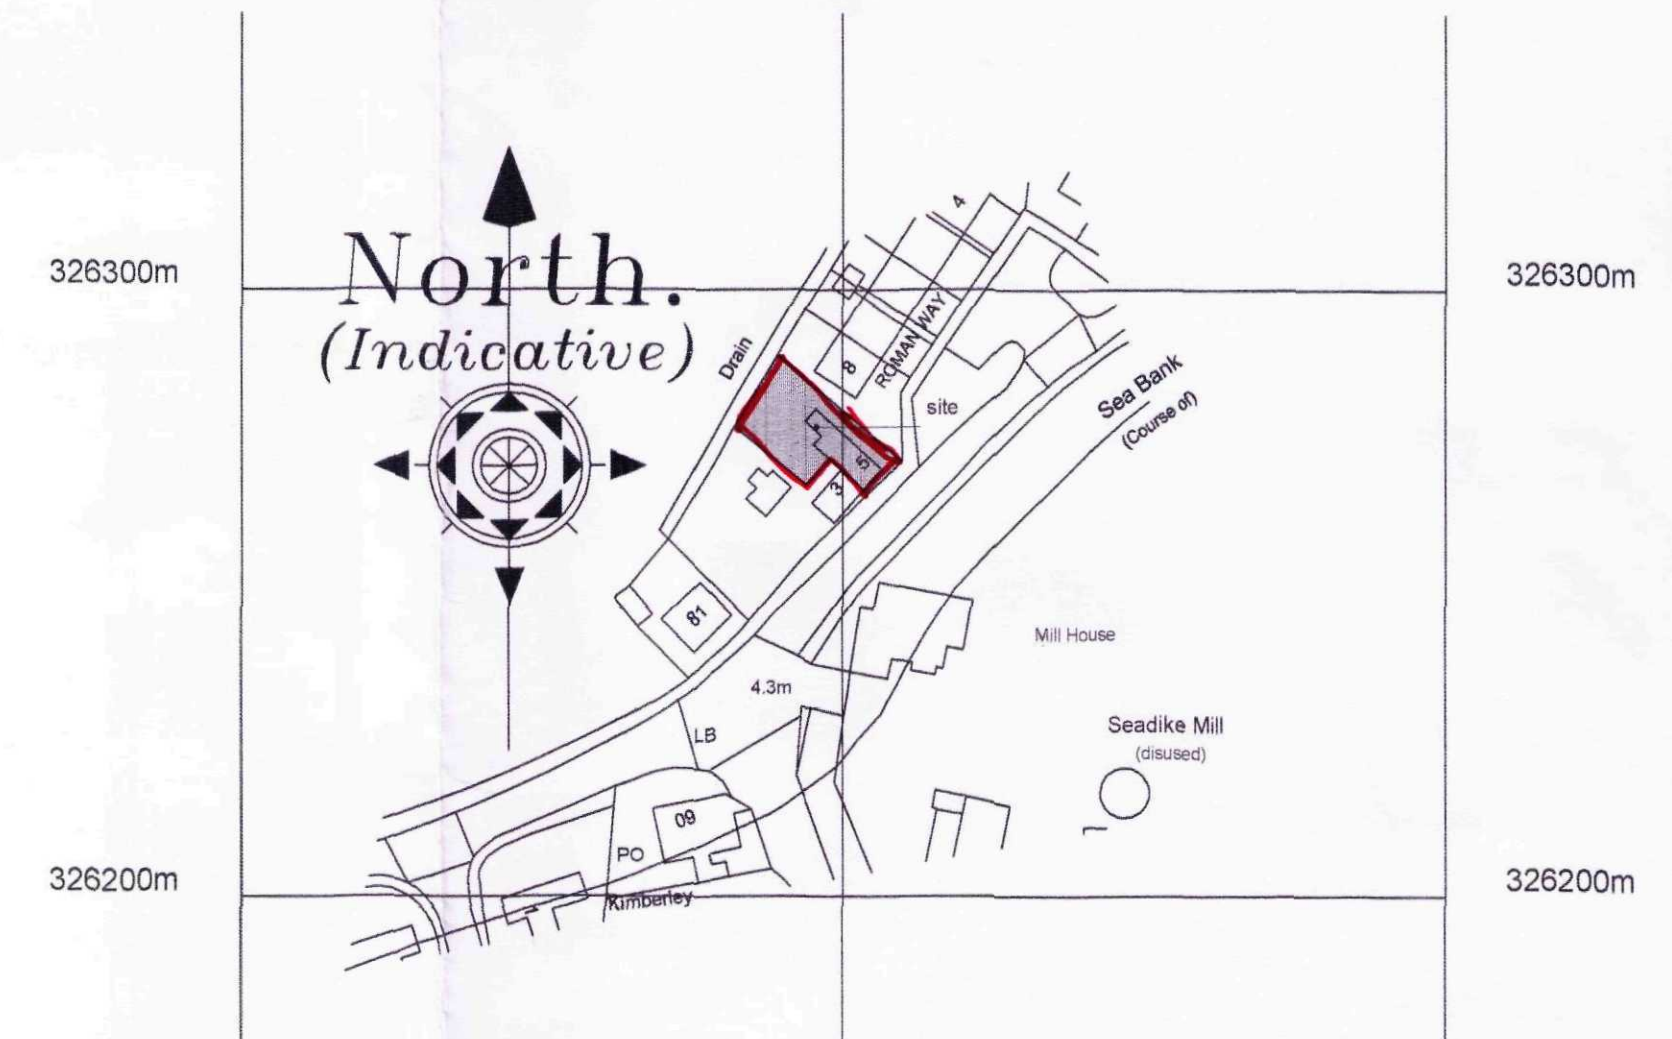

LOCATION PLAN 1:1250



EXISTING GROUND FLOOR PLAN

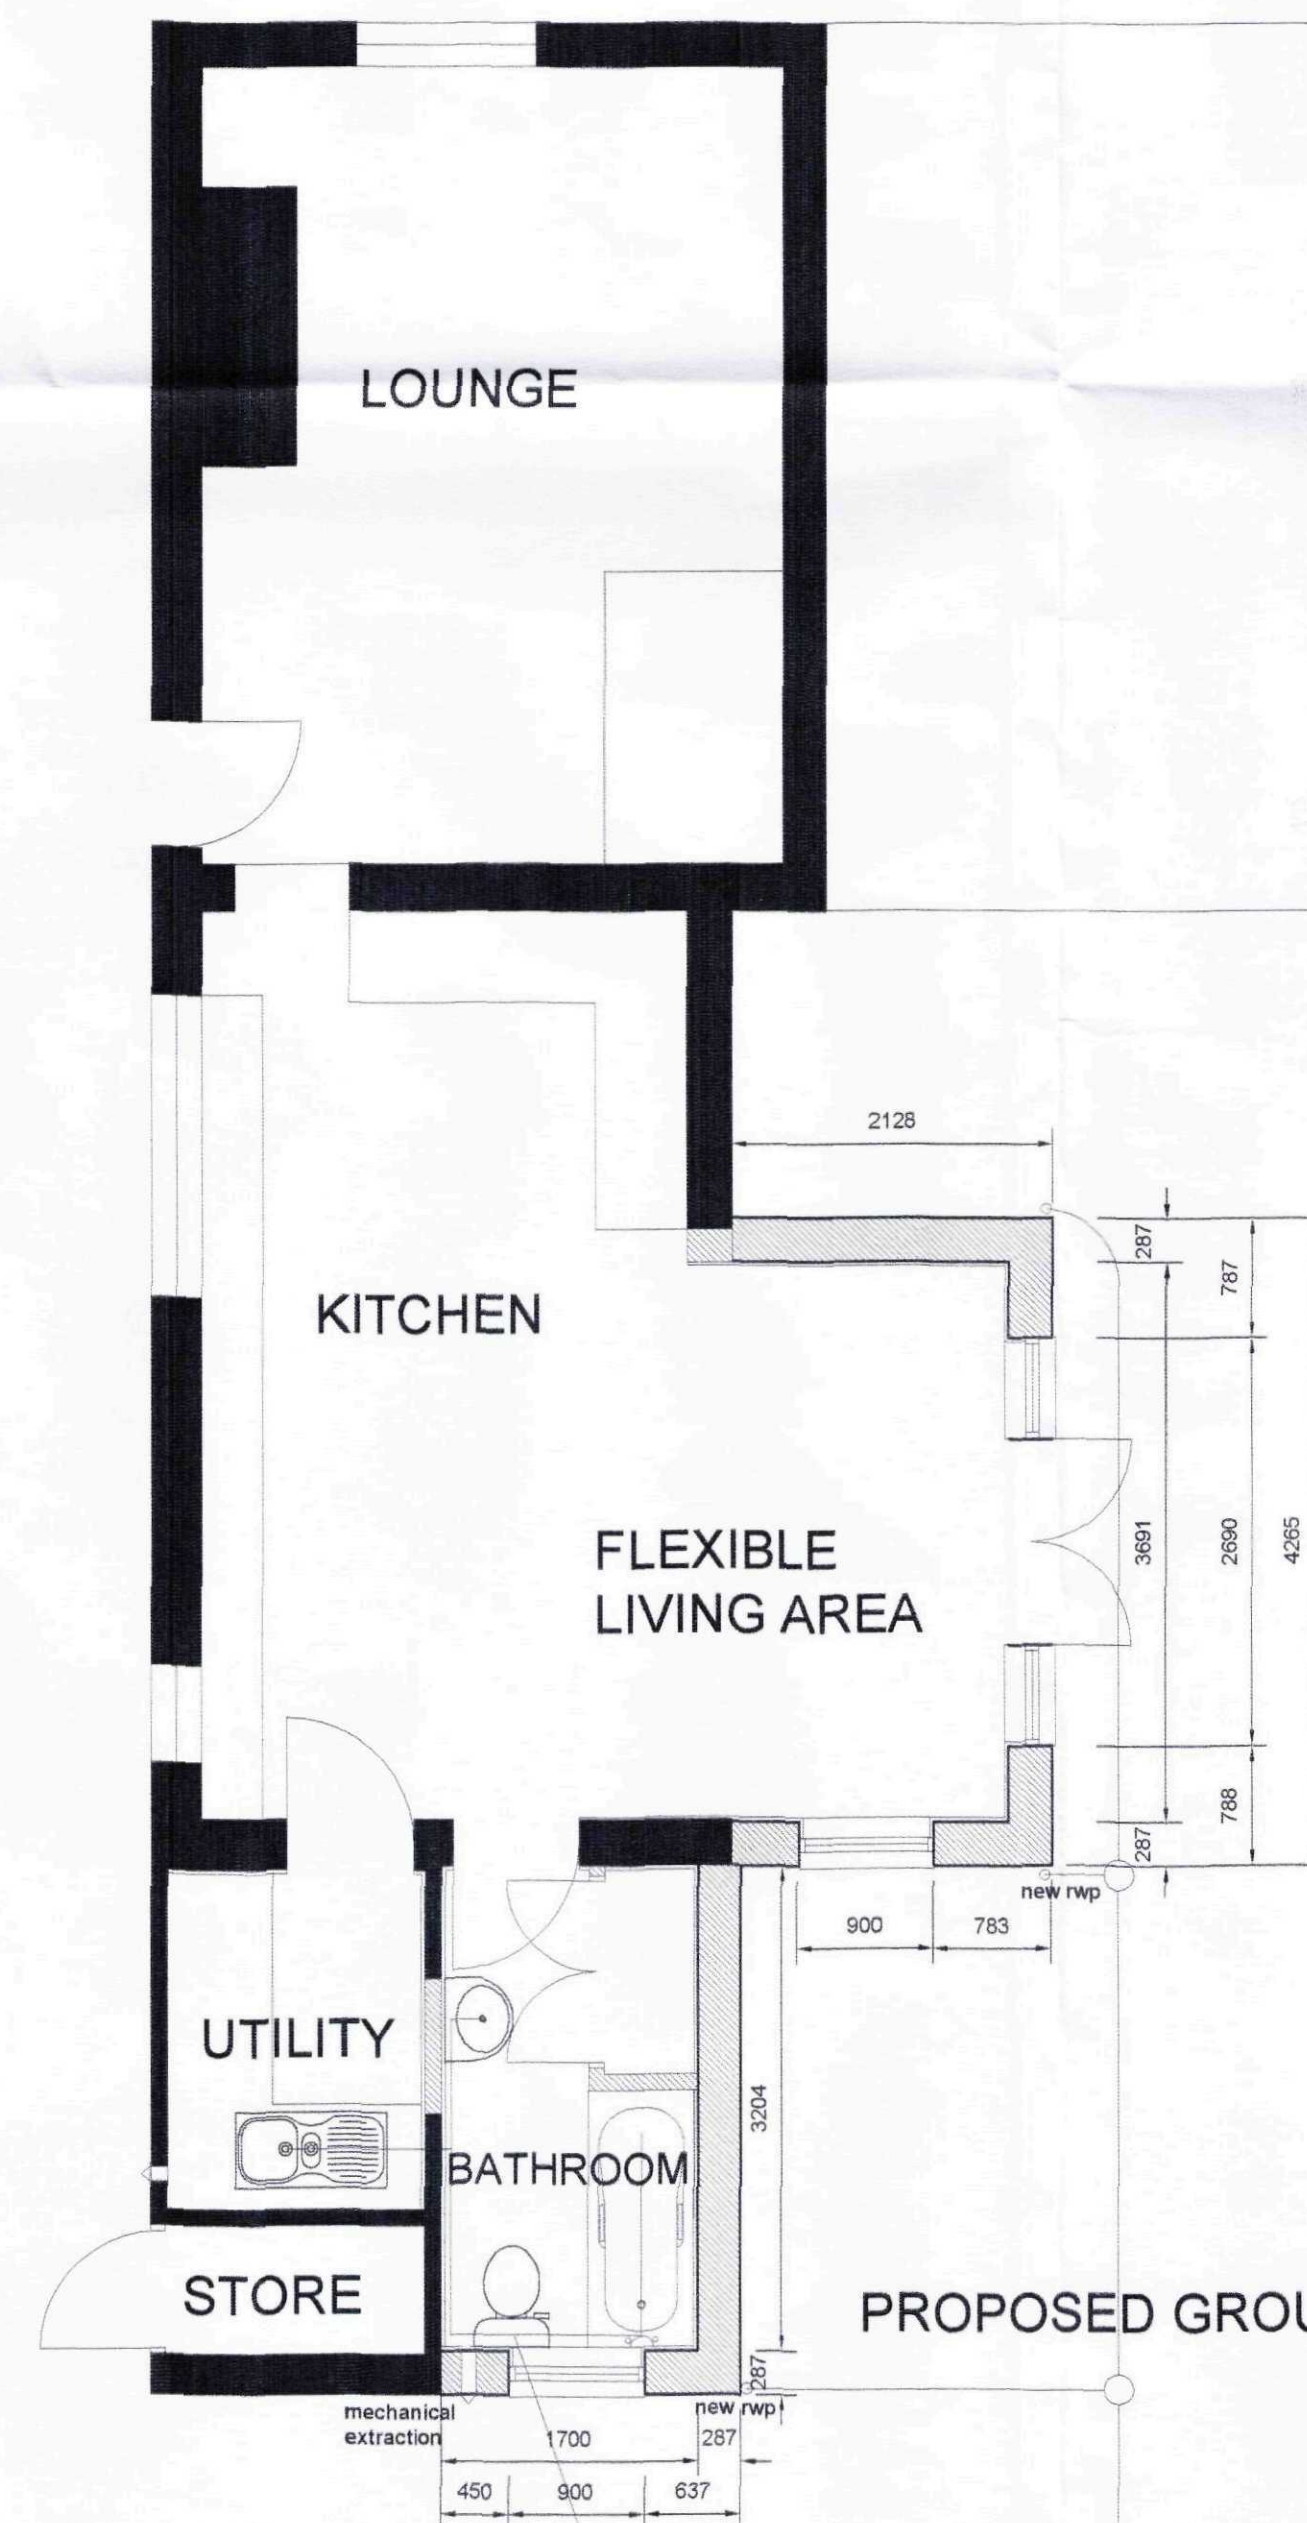

PROPOSED GROUND FLOOR PLAN



SITE PLAN 1:200

Revision Date Drawn Description

Client Mr & Mr P Parrish
Project Alterations and extension to 5 Roman Bank, Gedney Dyke
Drawing Planning Drawing

Scale 1:50 1:100 1:200 1:1250 Drawn AWM Date 07/03/2012

Trevor A Clay RIBA Ltd, 14 Old Fendike Road, Weston Hills, Spalding, Lincs. PE126DD
01406 380027 07778 597975 trevor@tacarchitects.co.uk



Drawing No. 11/301/PA/003

www.tacarchitects.co.uk