


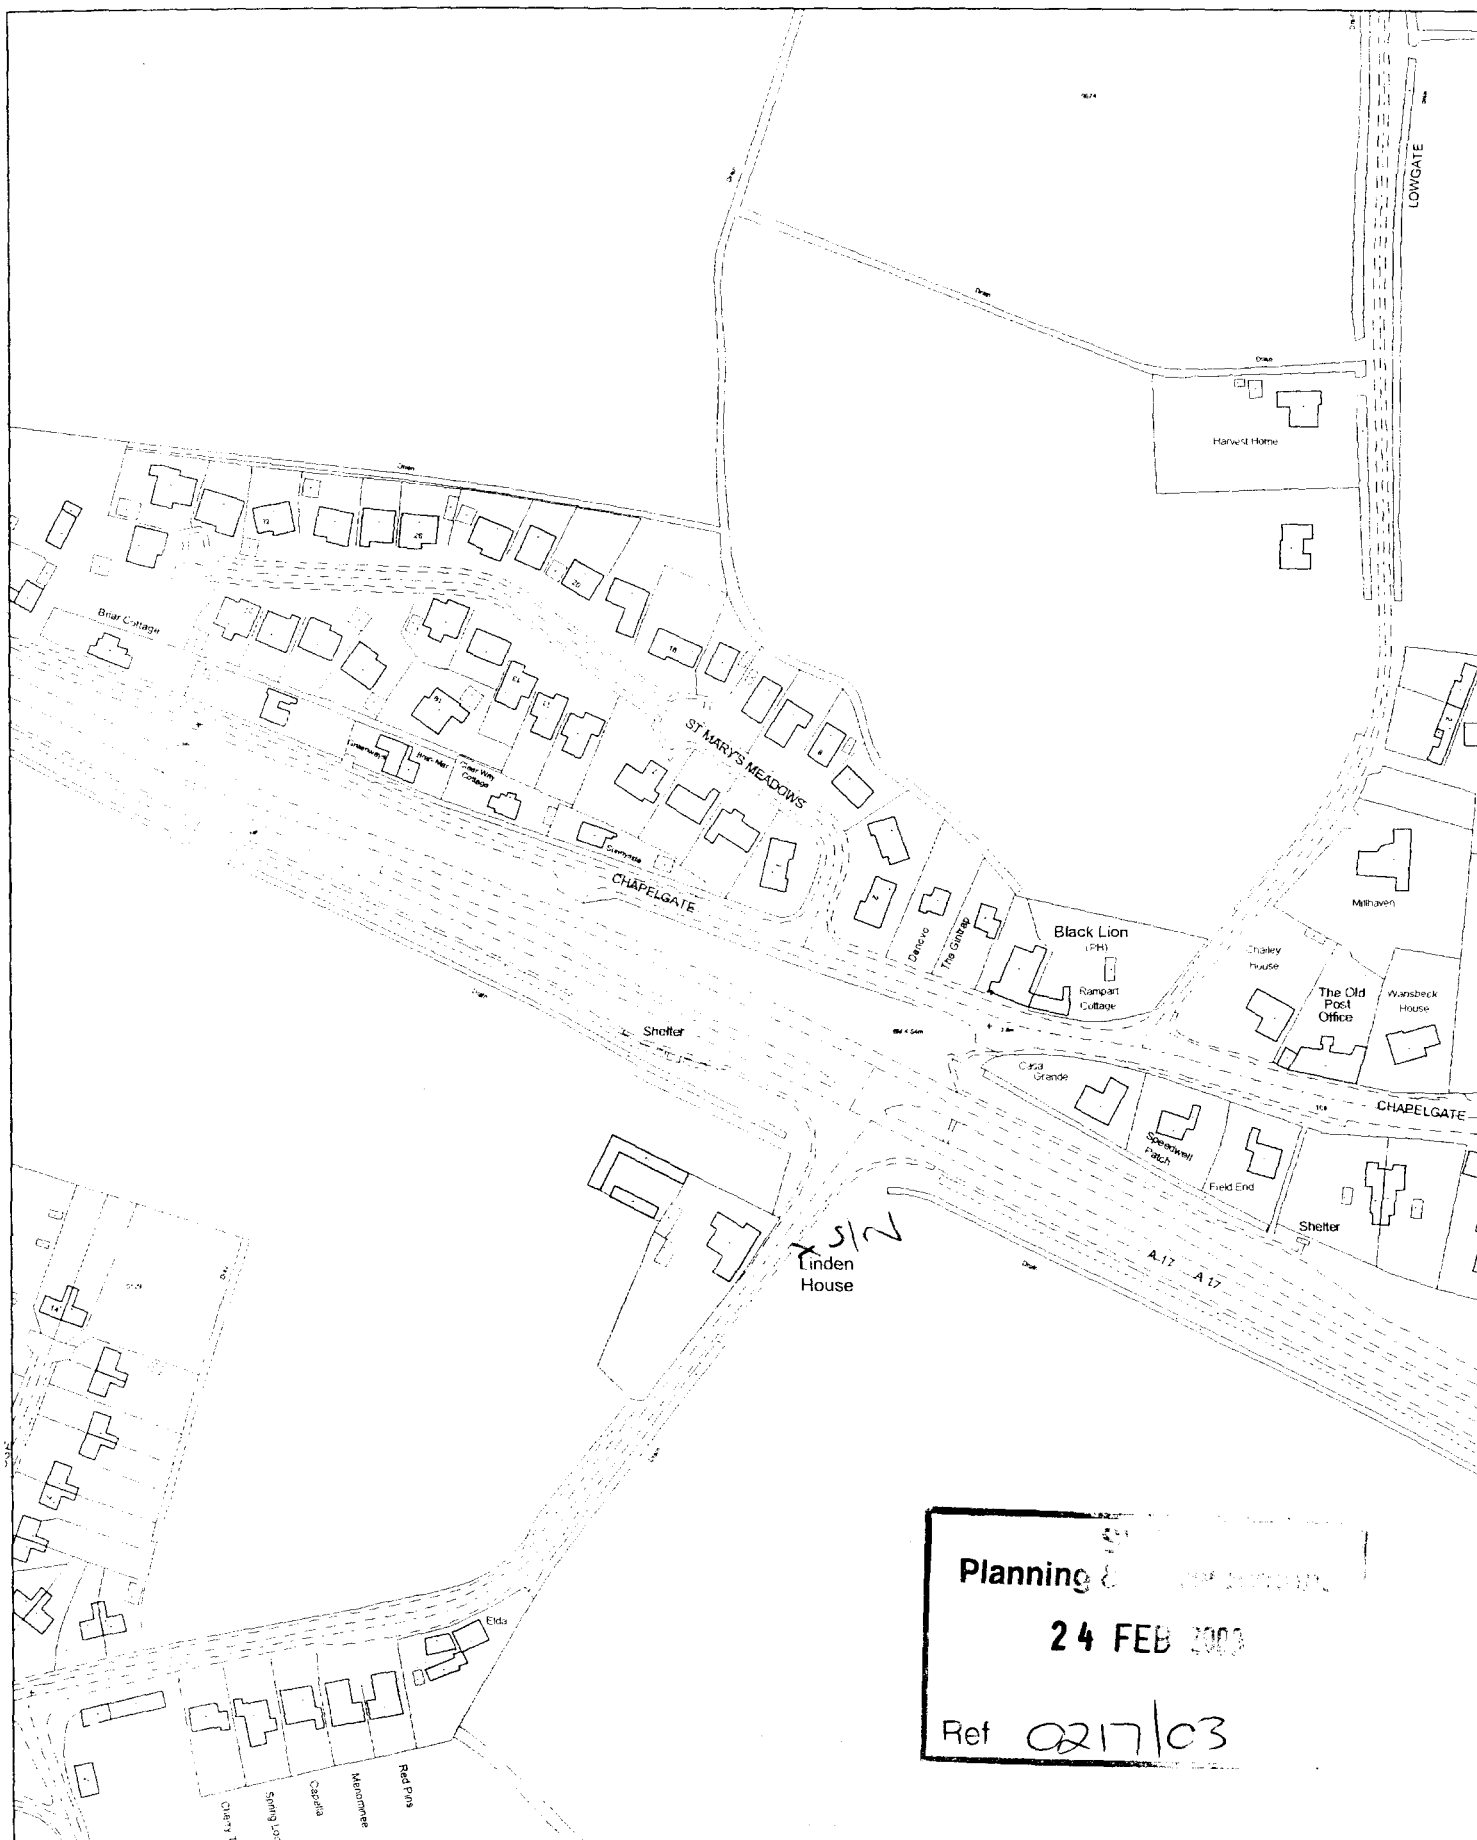

Planning  
24 FEB 2003  
Ref 0217/03





This copy has been produced specifically for the map return scheme purposes only. No further copies may be made.

Scale:  
1:2500

Council Offices, Priory Road, Spalding,  
Lincolnshire PE11 2XE

This map is reproduced from Ordnance Survey material with permission of Ordnance Survey on behalf of Her Majesty's Stationary Office (c) Crown copyright. Unauthorised reproduction infringes Crown copyright and may lead to prosecution or civil proceedings. South Holland District Council LA079413 2003

 

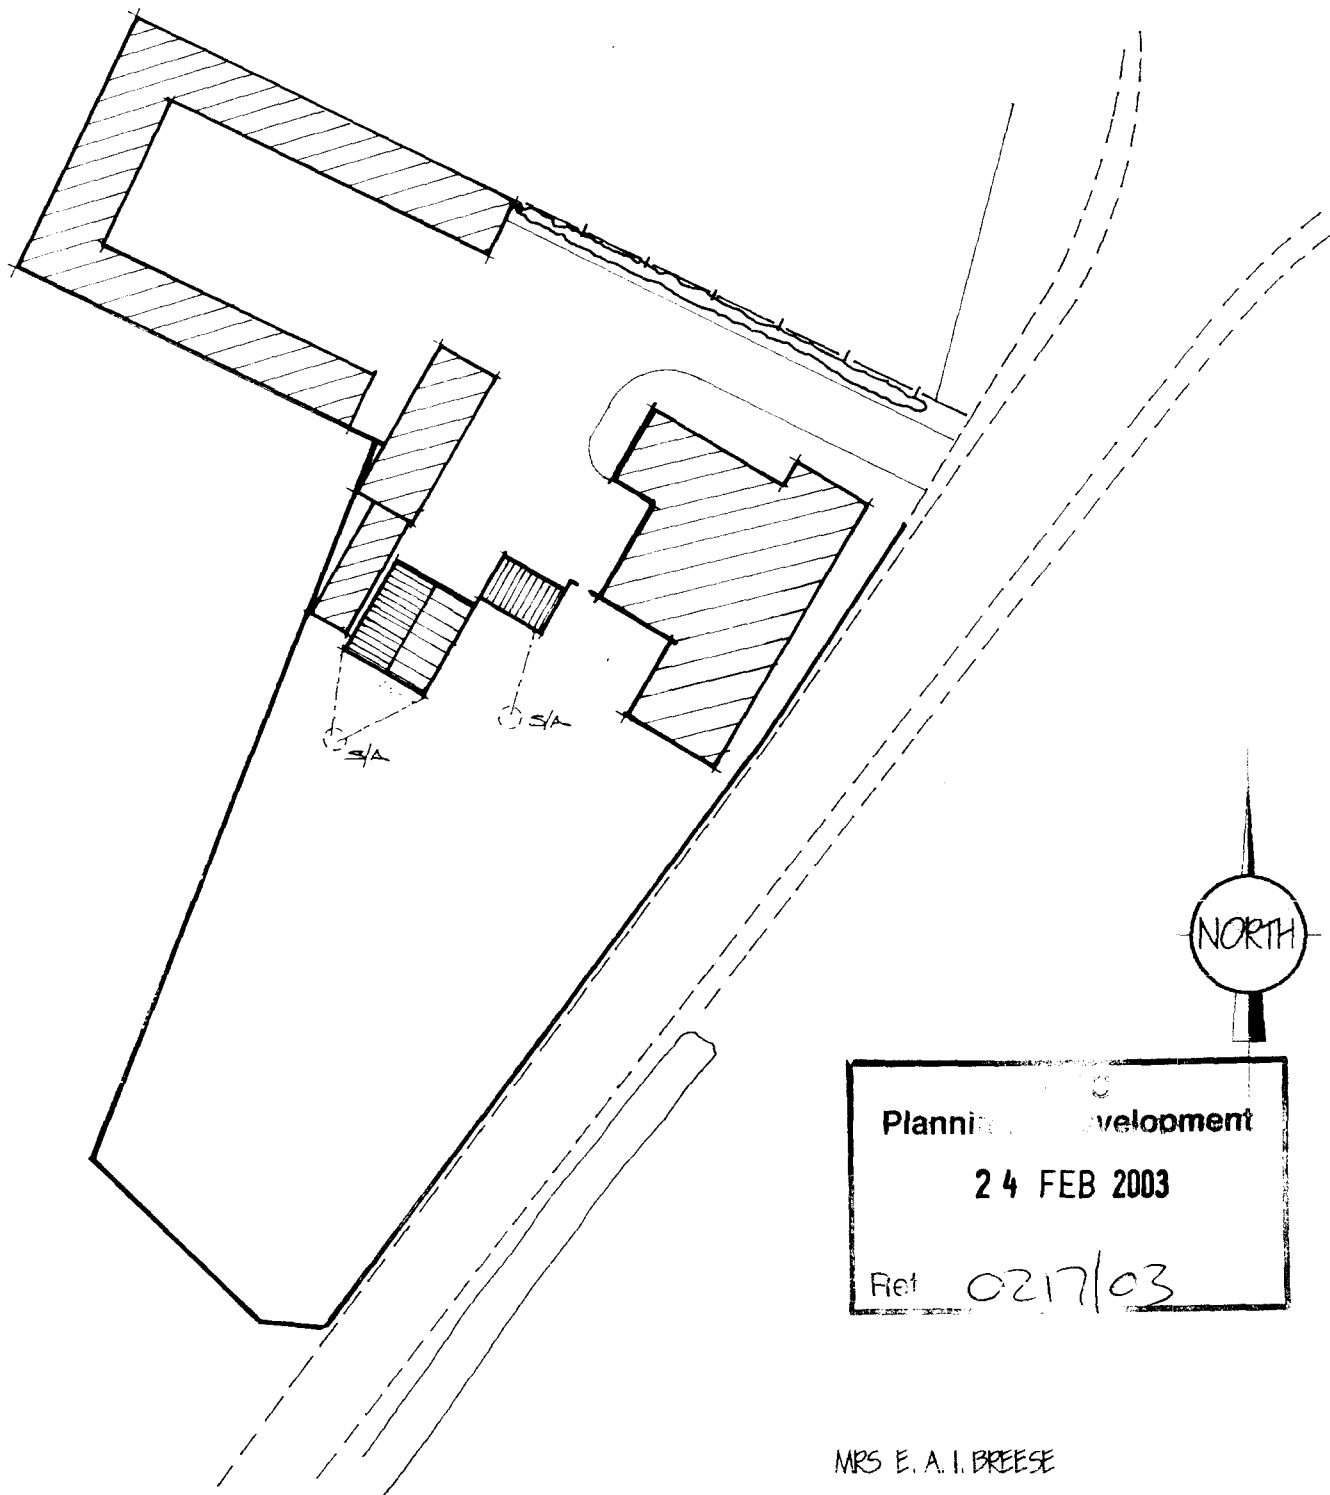


BLOCK PLAN 1:500

MRS E. A. I. BREESE


PROPOSED GARAGE AND SUMMER HOUSE  
LINDEN HOUSE  
CHURCHGATE  
GEDNEY  
SPALDING Lincs.




SOUTH - WEST ELEVATION

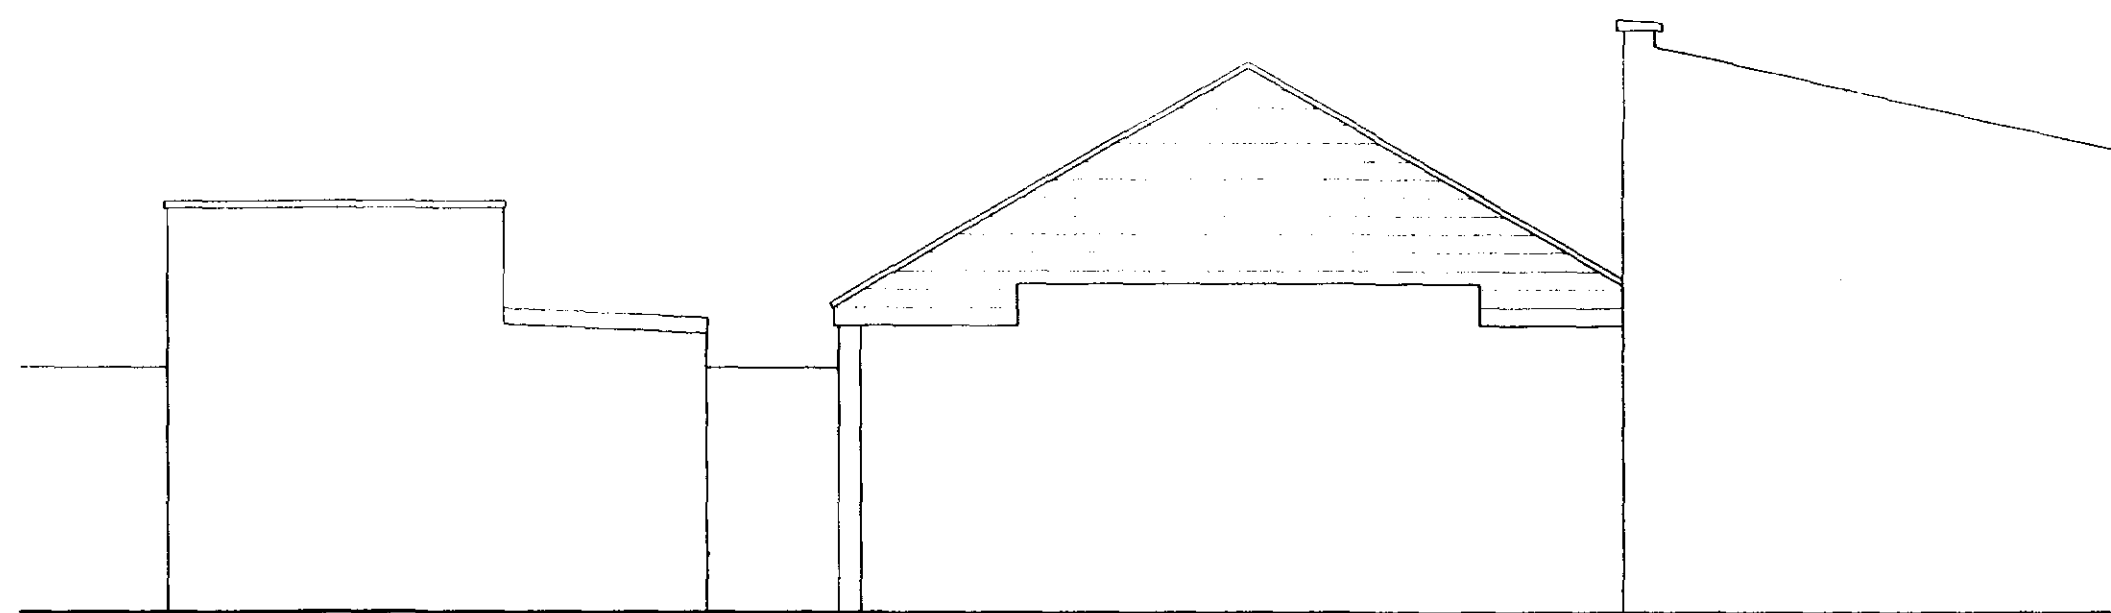

SOUTH - EAST ELEVATION

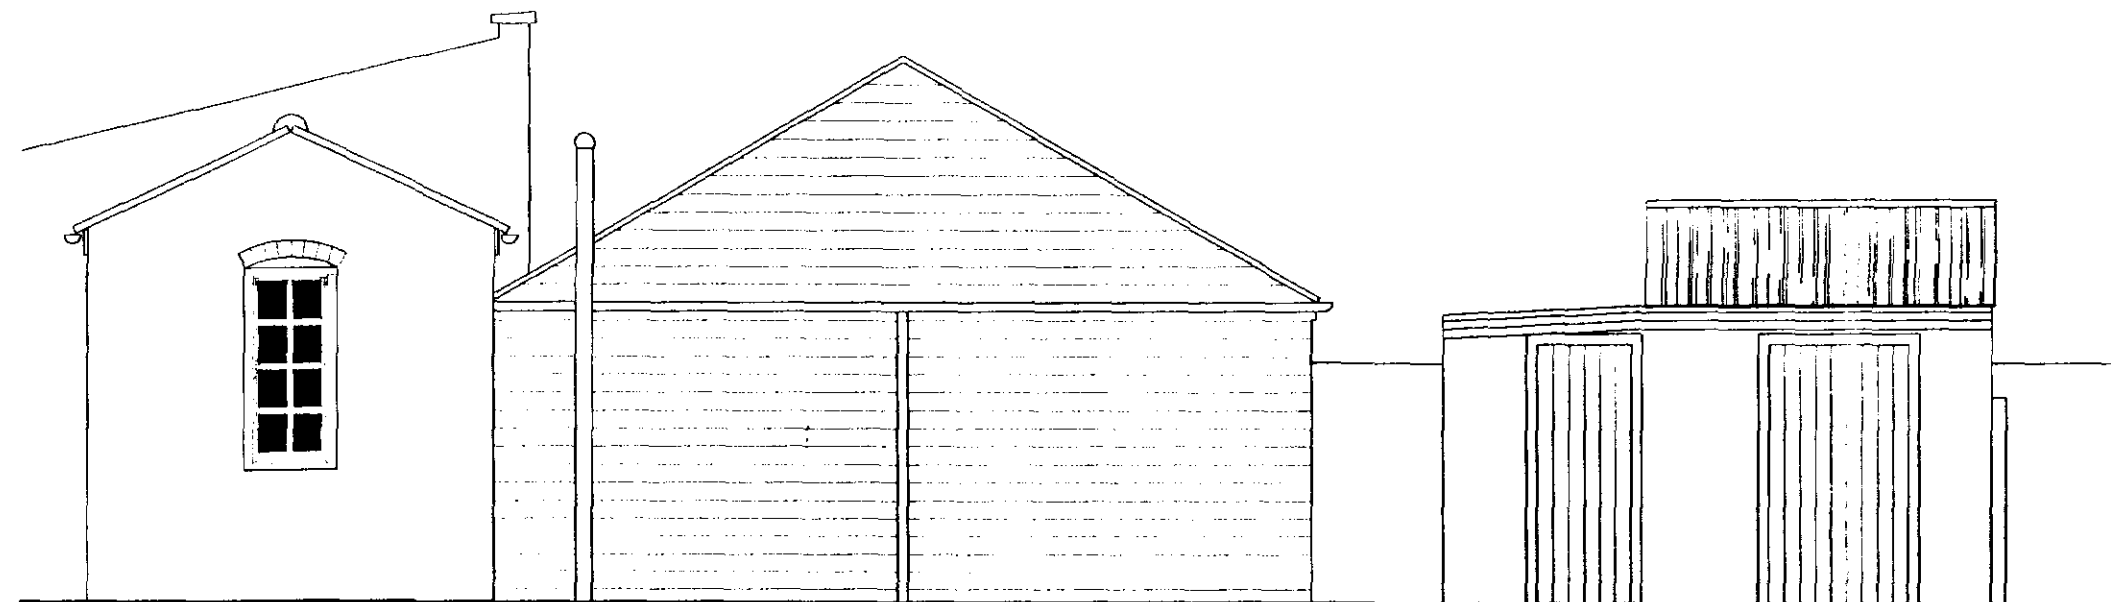

NORTH - WEST ELEVATION

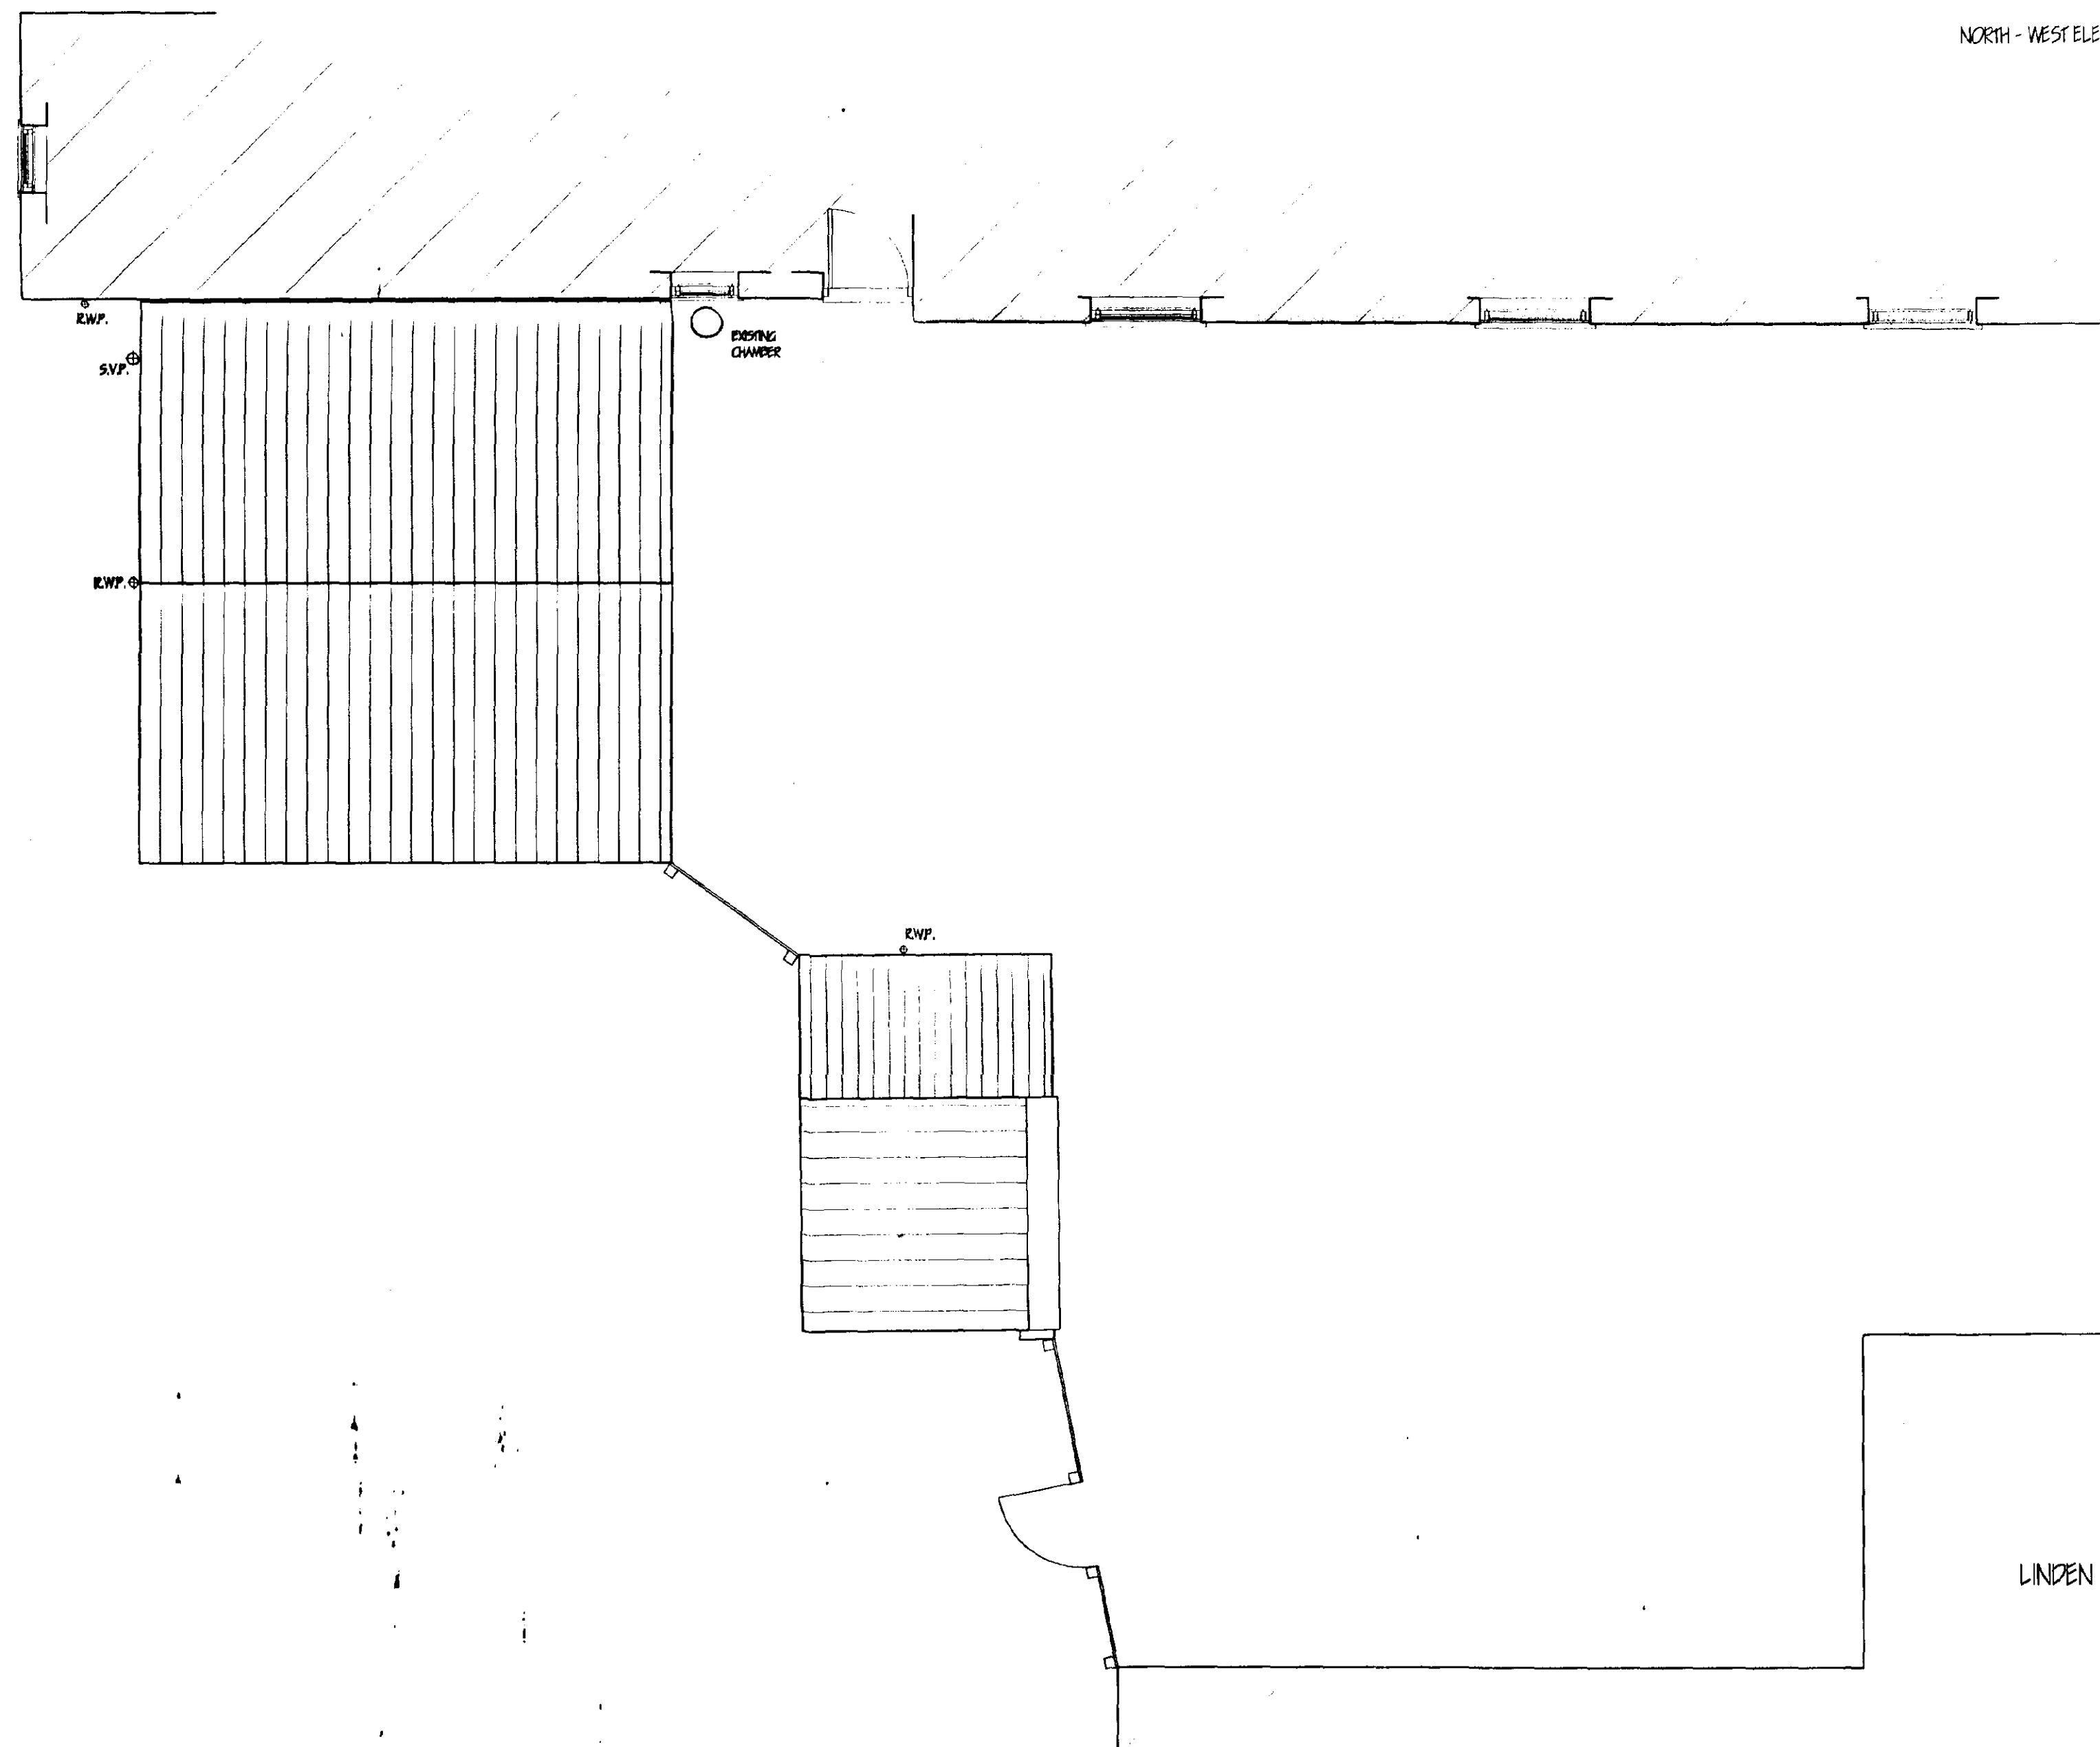

**LIMITATIONS.**  
This drawing is limited in the amount of information contained and does not purport to contain a full specification of the works. It is solely for the purpose of obtaining Planning/Building Regulation approval. The drawing must not be used as a contract document alone.

All dimensions shall be taken from site from actual work. Under no circumstances shall measurements be scaled from this drawing for construction or ordering purposes.  
All given dimensions shall be checked by the Builder/ Contractor and will be his responsibility from commencement of site work.  
The works will not be supervised or inspected on site by C.A.D. or any representative thereof, it is the client or their appointed agents responsibility to control workmanship, substitution of materials, adherence to specification, variations to contract etc.

**COPYRIGHT RESERVED.**  
Copies of this drawing must be made only with the written permission of Cooper Architectural Design.

**STANDARDS.**  
All materials to be new unless otherwise stated and all components and materials etc. to be used fitted and installed etc. in strict accordance with manufacturers instruction and relevant Code of Practice.  
Materials shall conform to appropriate British Standard Specification or BBA Certificate or European Code equivalent.

**HEALTH & SAFETY.**  
The Employer/ Client shall ensure that the selected contractor is conversant with and adopts all measures necessary to achieve compliance with Health & Safety legislation for Building Sites and Work Places.  
The Employer / Client is advised that should the works need to comply with the Construction Design and Management Regulations an independent Planning Supervisor will be required.

**SCOPE OF THE WORKS.**  
The works shall comprise of all that is shown on the drawing and details. Work that may not be specifically shown but may be reasonably inferred as necessary to carry out the works shall be deemed to be included.

| revision | date | init. | revision details. |
|----------|------|-------|-------------------|
|          |      |       |                   |
|          |      |       |                   |
**CP**  
**COOPER ARCHITECTURAL DESIGN**  
WRECKERS WORKS, 12A PARK ROAD,  
HOLBEACH, SPALDING, Lincs PE12 7EE  
Tel/Fax : 01406 423762  
Mobile : 07808 125 778

Client:

Project:  
PROPOSED GARAGE AND SUMMER HOUSE  
LINDEN HOUSE  
CHURCHGATE  
GEDNEY  
SPALDING Lincs.


Drawing:

FLOOR PLAN / ELEVATIONS EXISTING

**DETERMINED PLAN**

24 FEB 2003  
021763

|                  |                        |
|------------------|------------------------|
| Scale<br>1:50    | Drawing No.<br>0208-01 |
| Date:<br>FEB '03 | Drawn:<br>J.C.         |

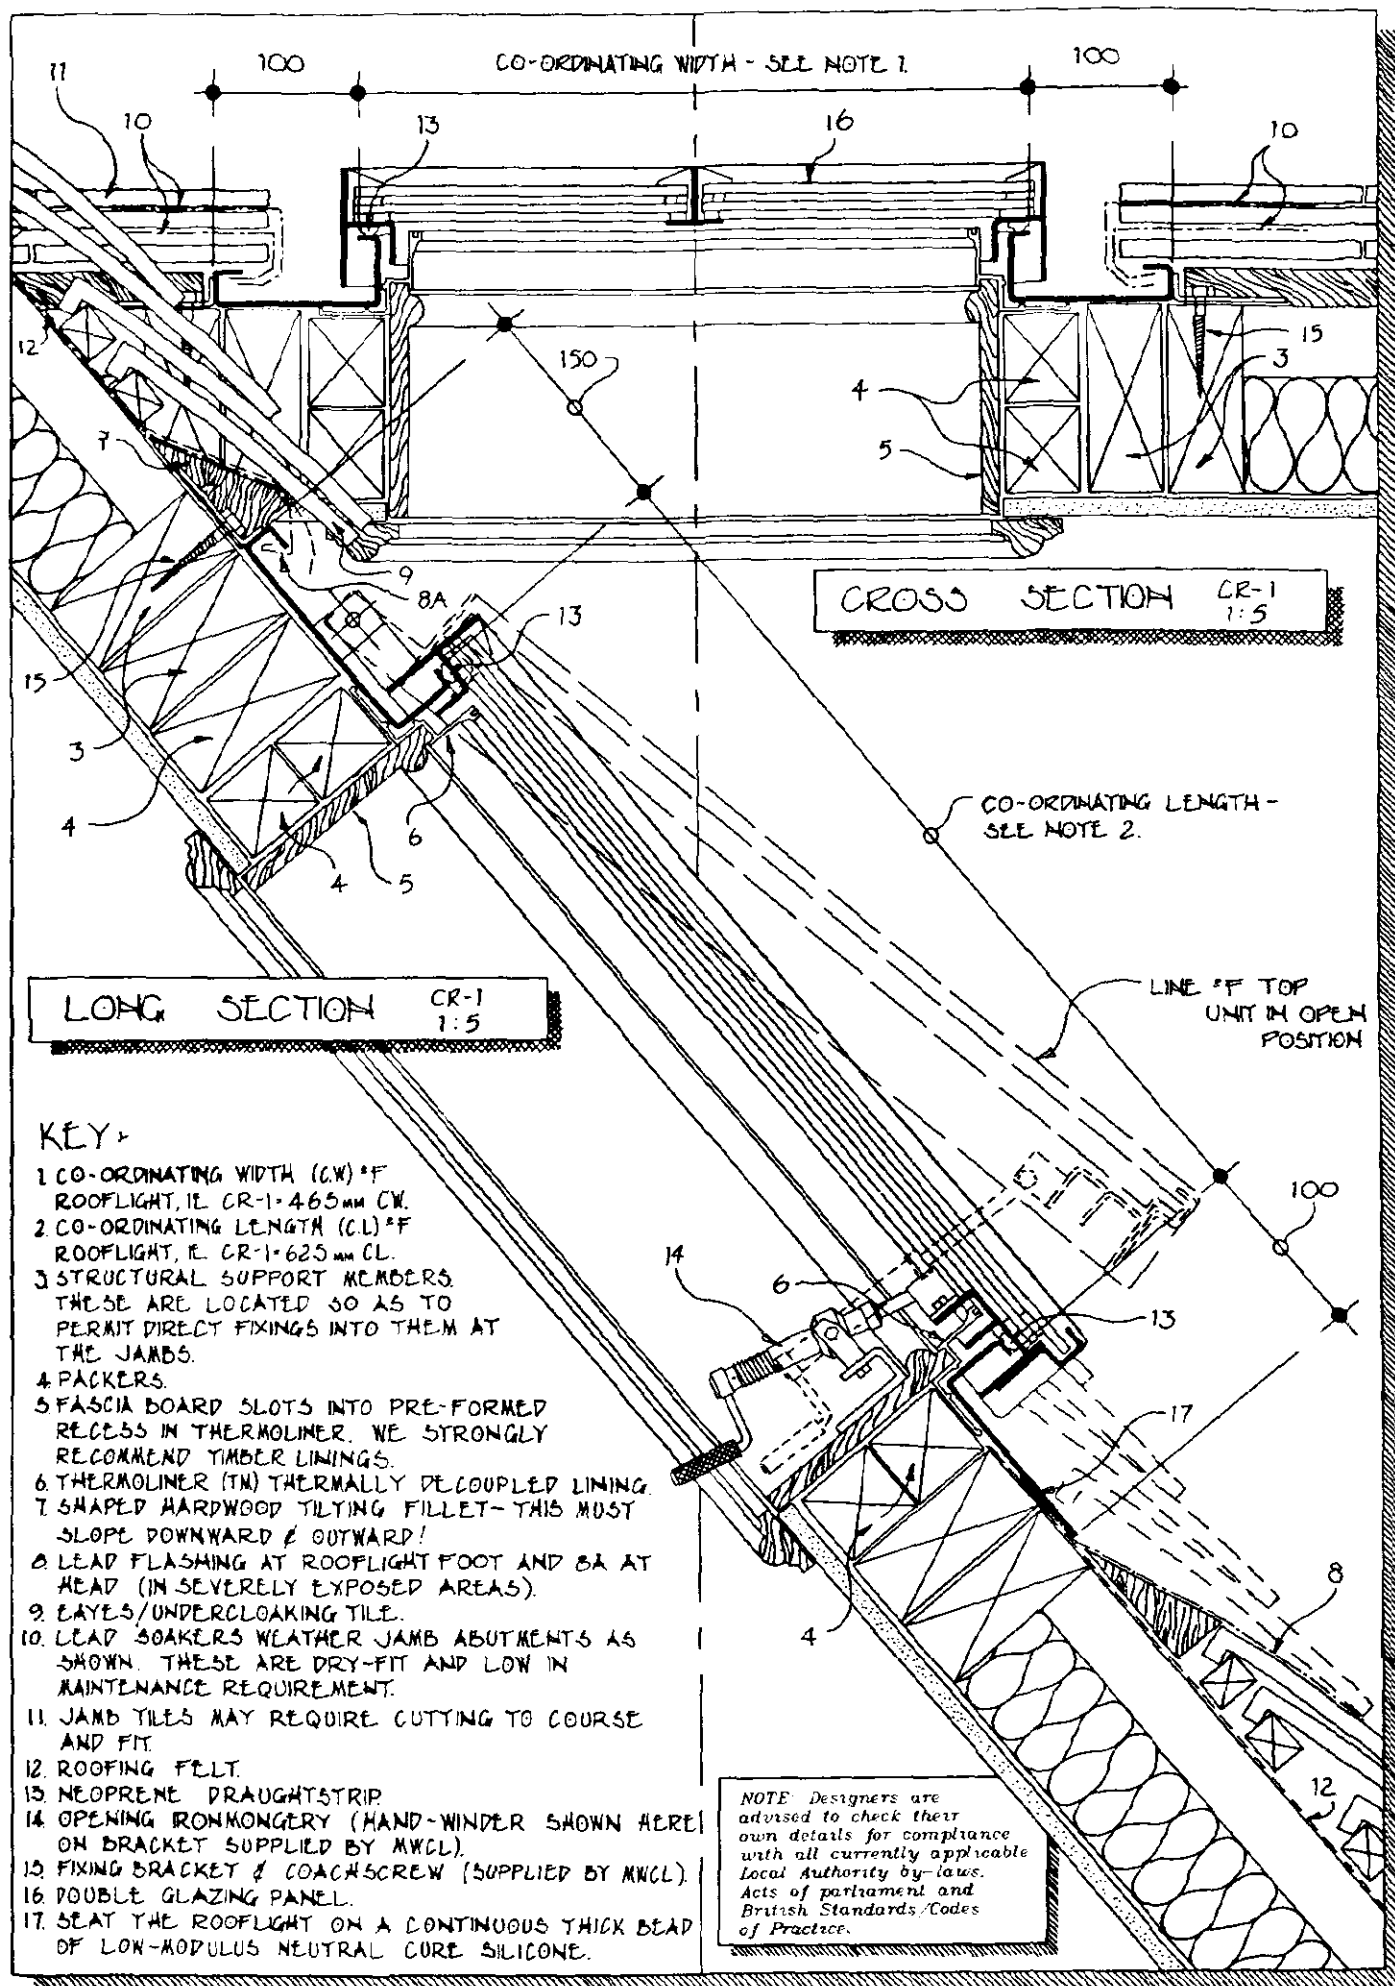


the Conservation Rooflight is obtained from: The Metal Window Co. Ltd.

Unit 8, Wychwood Business Centre, Milton Road, Shipton-under-Wychwood, Oxon. OX7 6XU

Tel: 01235 322210 F: 01235 321066 Email: info@metalwindow.co.uk Website: www.metalwindow.co.uk

# the Conservation Rooflight

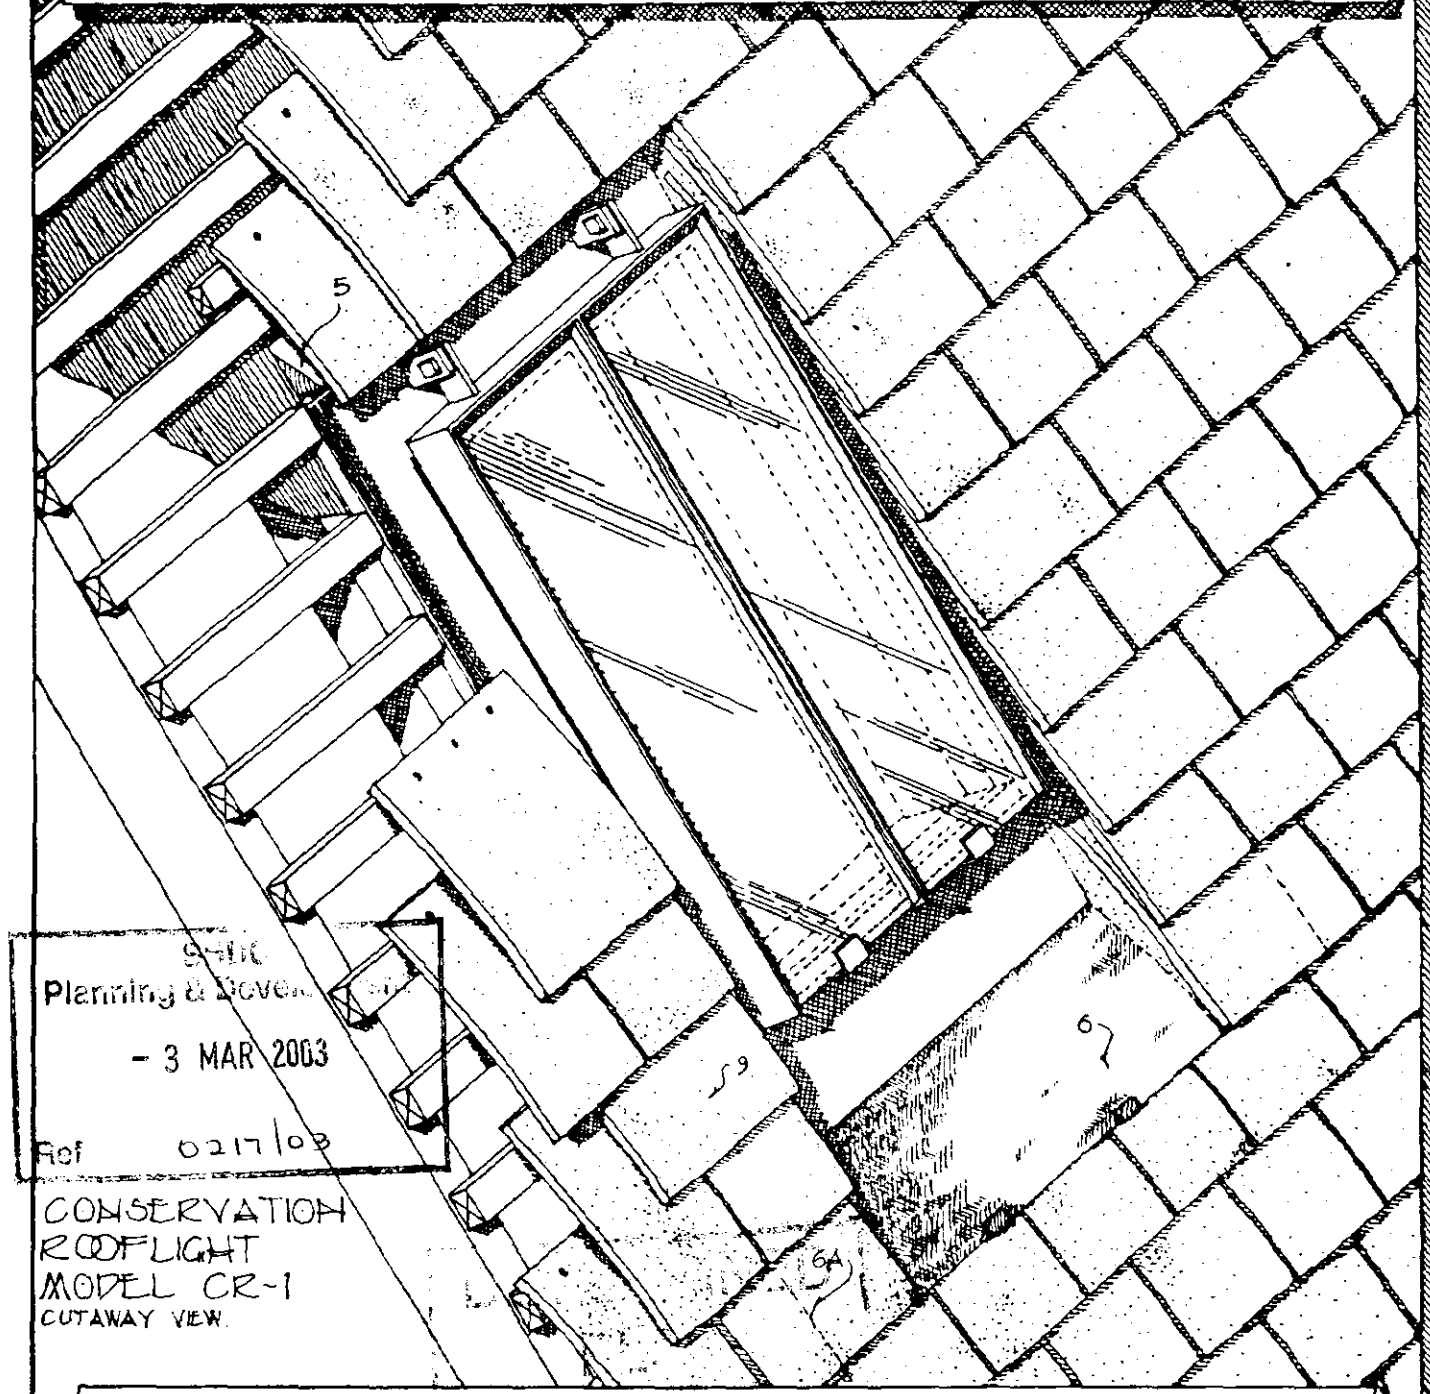


SHHC  
Planning & Design

- 3 MAR 2003

Ref 0217/03

CONSERVATION  
ROOFLIGHT  
MODEL CR-1  
CUTAWAY VIEW.

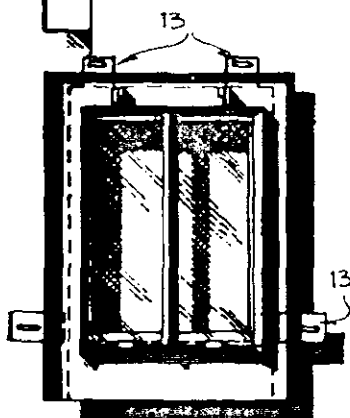

CR-1 UNIT  
1:20 SCALE

## WHAT IS THE CONSERVATION ROOFLIGHT ?

- IT IS A FAITHFUL REPLICA OF A LOW-PROFILE TRADITIONAL CAST-IRON ROOFLIGHT, BUT BROUGHT UP TO DATE BY THE USE OF DOUBLE GLAZING, DRAUGHTSTRIPPING AND LONG-LIFE PAINT SYSTEM.


## FEATURES:-

- EASY TO INSTALL, AND SUITABLE FOR ALL TILED ROOF COVERINGS.
- OPENABLE FOR VENTILATION + CLEANING.
- SHEET METAL CONSTRUCTION IS HOT-DIP GALVANISED AND POLYESTER POWDER PAINTED (STANDARD COLOUR IS BLACK).
- DOUBLE GLAZED AS STANDARD.\*
- REPLACEABLE CLIP-ON DRAUGHTSTRIP FITTED.
- IRONMONGERY OPTIONS AVAILABLE TO SUIT REQUIREMENTS.
- BRITISH MADE.
- \* OPTIONS AVAILABLE TO SUIT MOST REQUIREMENTS

# The Metal Window Company

Ref.


## Replica range: the Conservation Rooflight
 
| REF. IN<br>UNIT NO. | 9"                | 10"                   | 12"               | 14"               | 18"   | 20"               | 24"                   | 30"                 | 36"                 | 42"        | 48"        |
|---------------------|-------------------|-----------------------|-------------------|-------------------|---|-------------------|-----------------------|---------------------|---------------------|------------|------------|
| REF. IN<br>UNIT NO. | 236<br>mm         | 261<br>mm             | 312<br>mm         | 363<br>mm         | 465<br>mm   | 515<br>mm         | 617<br>mm             | 769<br>mm           | 921<br>mm           | 1073<br>mm | 1225<br>mm |
| 12"                 | CR-4<br>319<br>mm |                       |                   |                   | <b>CR-E1 ESCAPE UNITS</b><br>- Please refer to separate sheet<br><br>CR-E1L CR-E1R |                   |                       |                     |                     |            |            |
| 14"                 |                   | CR-5<br>370<br>mm     |                   |                   |   |                   |                       |                     |                     |            |            |
| 16"                 |                   |                       | CR-6<br>420<br>mm |                   |   |                   |                       |                     |                     |            |            |
| 20"                 |                   |                       |                   | CR-7<br>522<br>mm |   |                   |                       |                     |                     |            |            |
| 24"                 |                   |                       |                   |                   | CR-1<br>625<br>mm   |                   |                       |                     | CR-1.1<br>625<br>mm |            |            |
| 30"                 |                   | CR-2.1<br>775<br>mm   |                   |                   | CR-2<br>775<br>mm   | CR-8<br>775<br>mm |                       |                     |                     |            |            |
| 36"                 |                   |                       |                   |                   | CR-3<br>928<br>mm   |                   | CR-9<br>928<br>mm     | CR-11<br>928<br>mm  |                     |            |            |
| 42"                 |                   | CR-10.1<br>1080<br>mm |                   |                   |   |                   | CR-10<br>1080<br>mm   | CR-12<br>1080<br>mm | CR-13<br>1080<br>mm |            |            |
| 48"                 |                   |                       |                   |                   |   |                   | CR-14.2<br>1233<br>mm |                     | CR-14<br>1233<br>mm |            |            |
| 60"                 |                   |                       |                   |                   |   |                   | CR-15.2<br>1535<br>mm |                     | CR-15<br>1535<br>mm |            |            |


Narrower rooflights can generally be installed without cutting rafters - refer to us for details

**LARGER ROOFLIGHTS**  
 All standard rooflights are of a width which facilitates cleaning from inside with a cleaning tool (details available on request)  
 For larger rooflight areas consider LINKING standard rooflight units either horizontally or vertically (please refer to separate information sheet)

In the interests of continuous product development, it may be necessary to amend specifications without attention to technical literature.

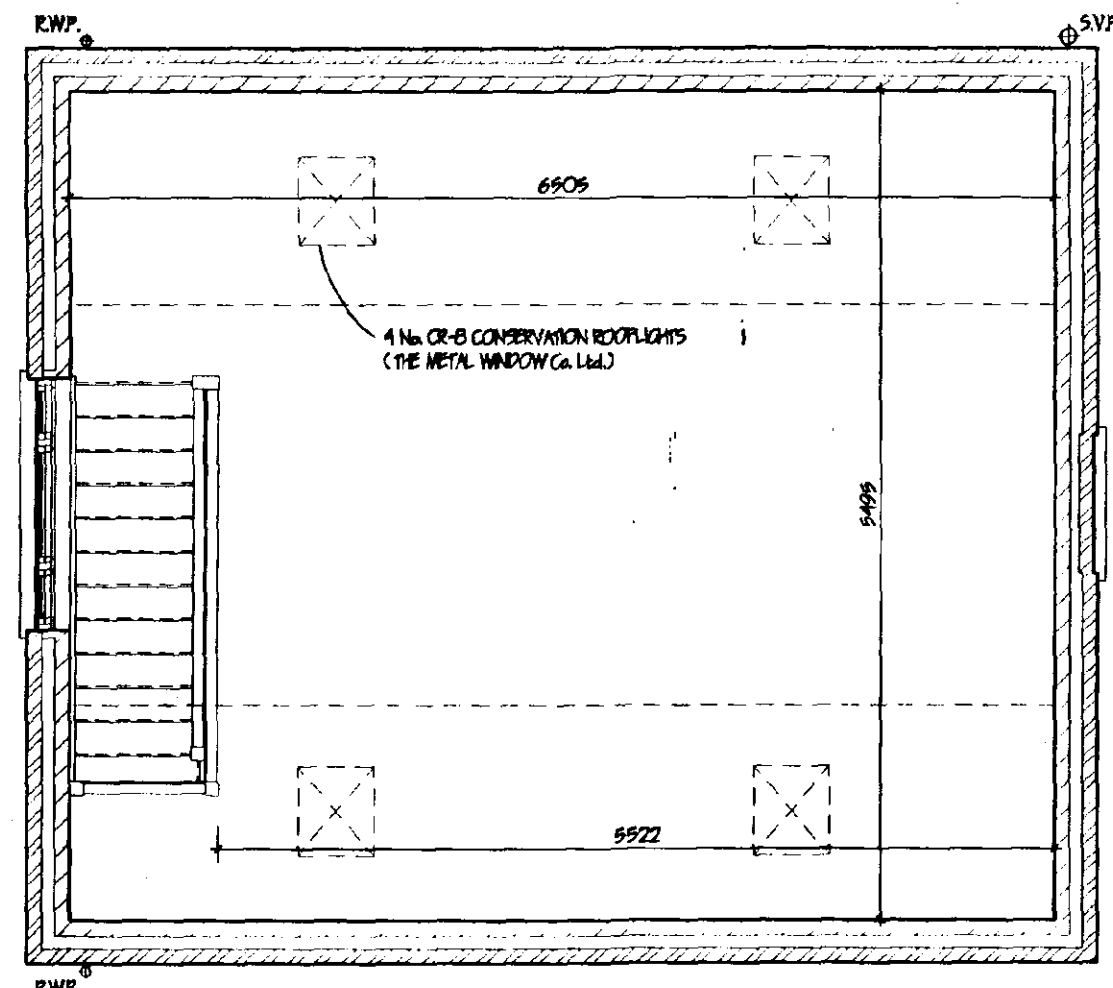


FIRST FLOOR (STORAGE)


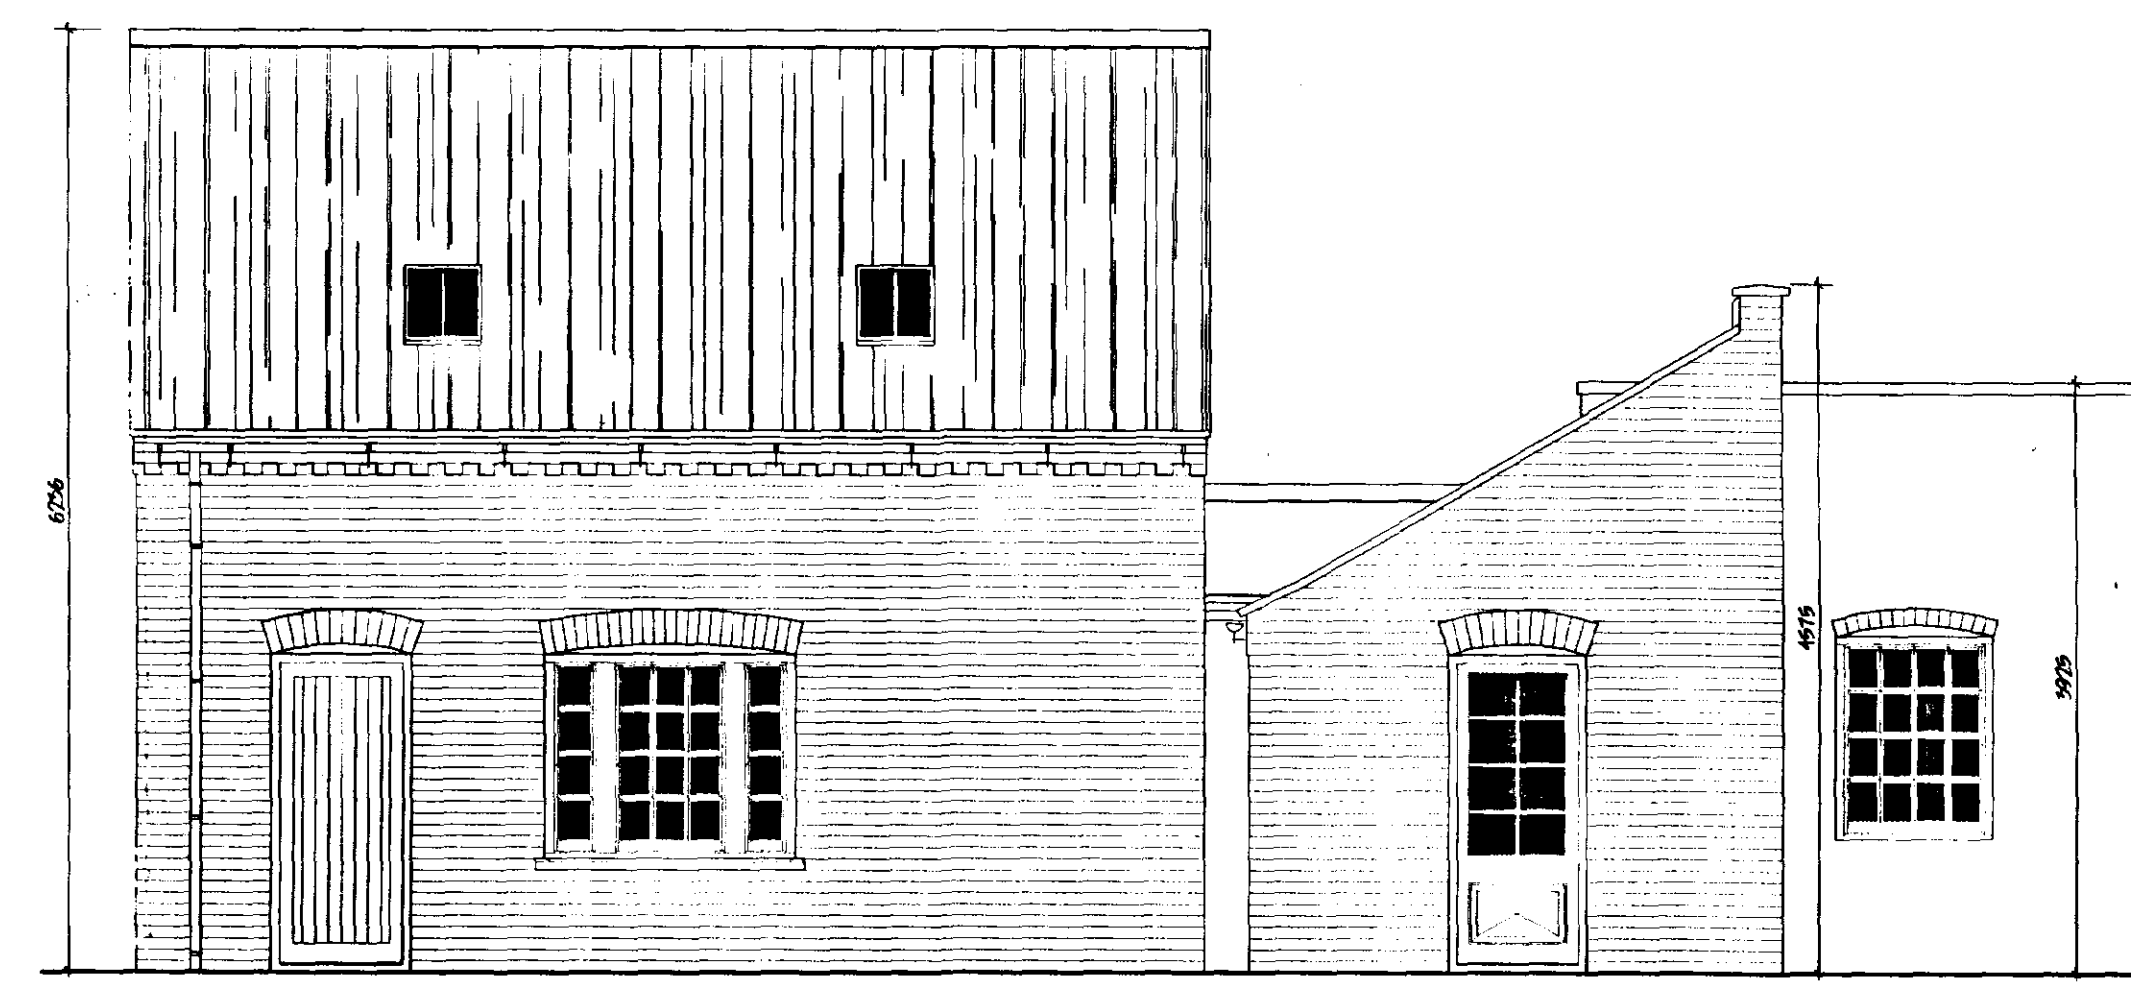


SOUTH - WEST ELEVATION


ROOF : BLUE / BLACK NATURAL SLATE  
WALL : FACED BRICK TO MATCH EXISTING  
ALL JOINERY TO BE PAINTED WHITE

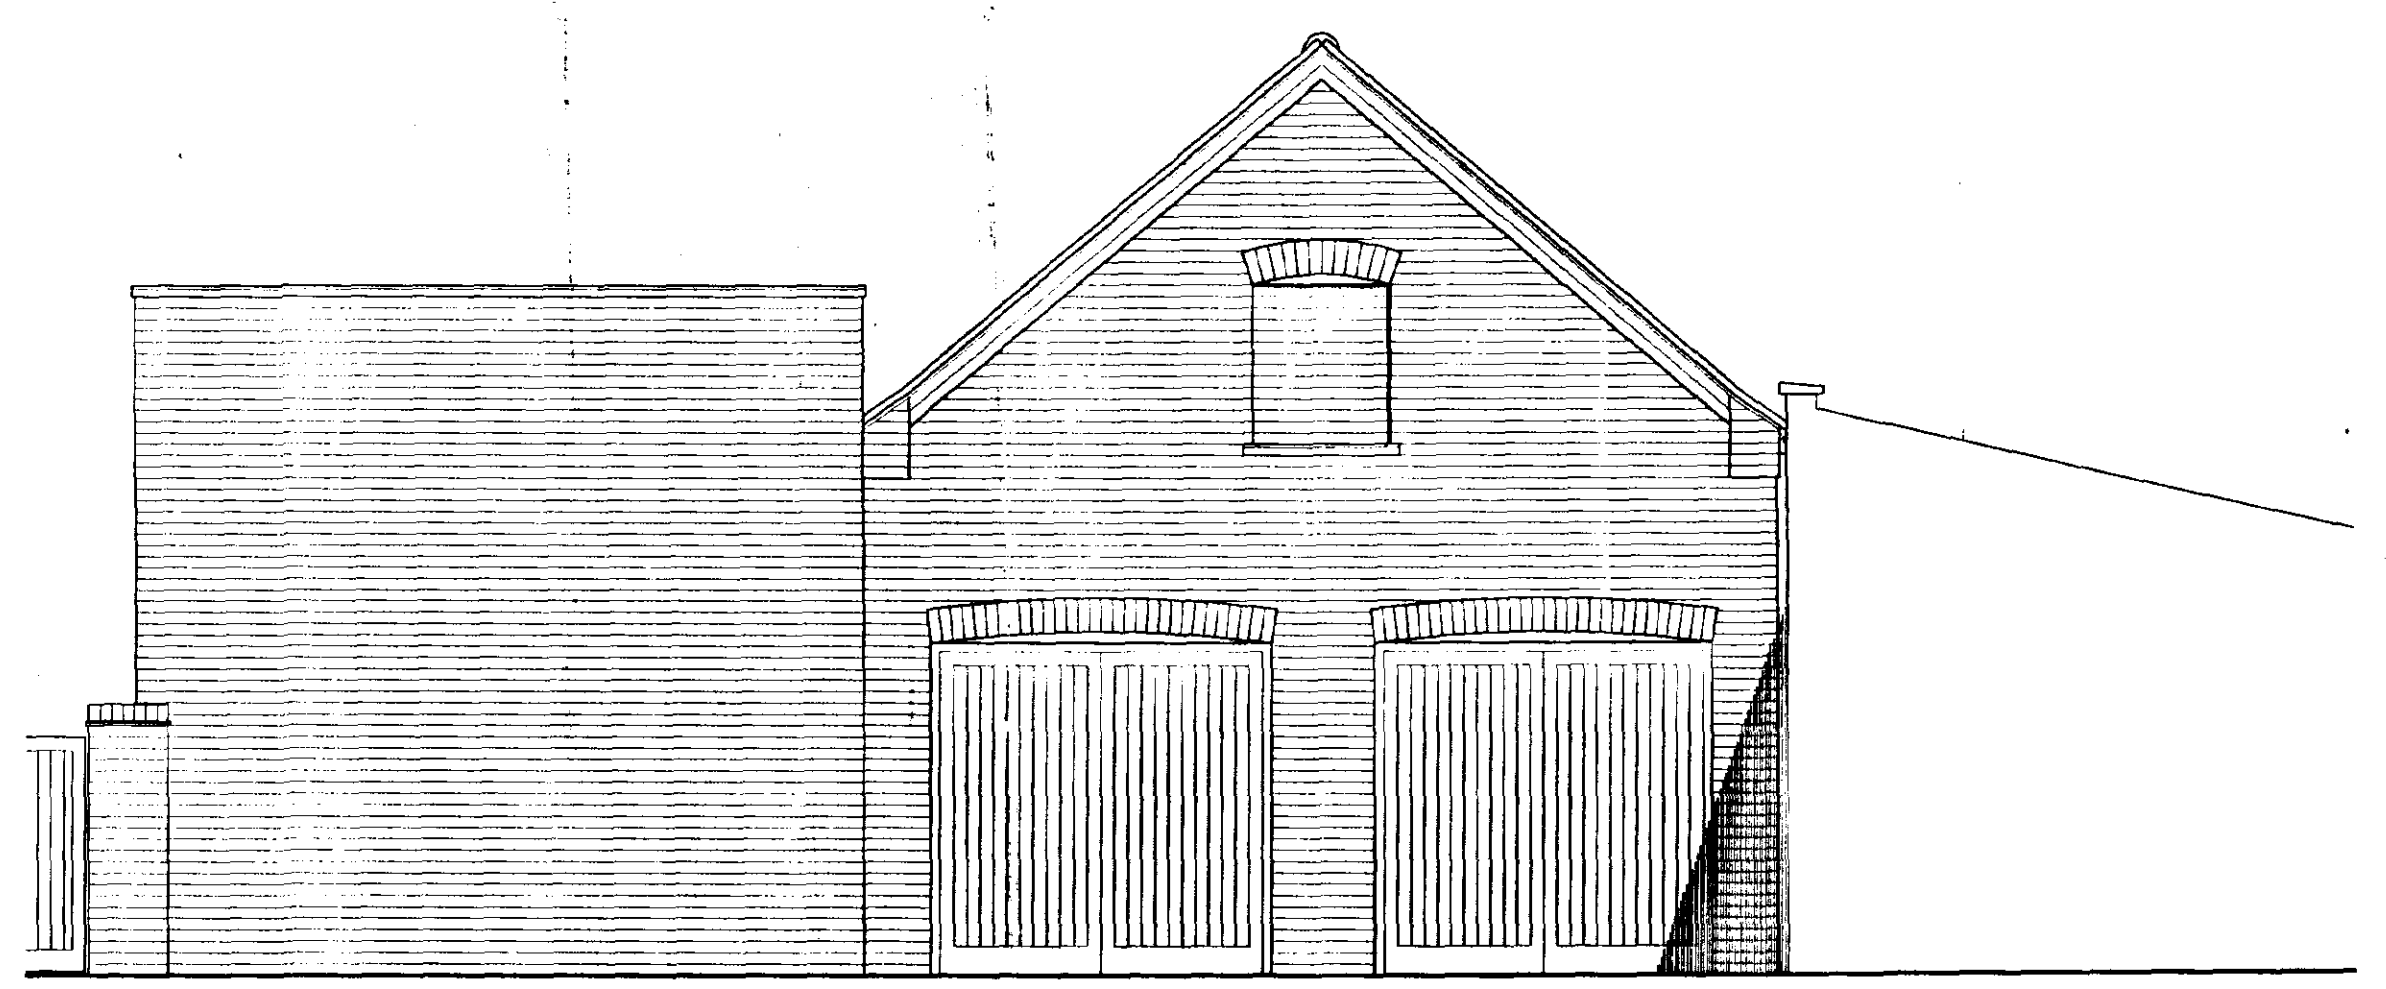


SOUTH - EAST ELEVATION

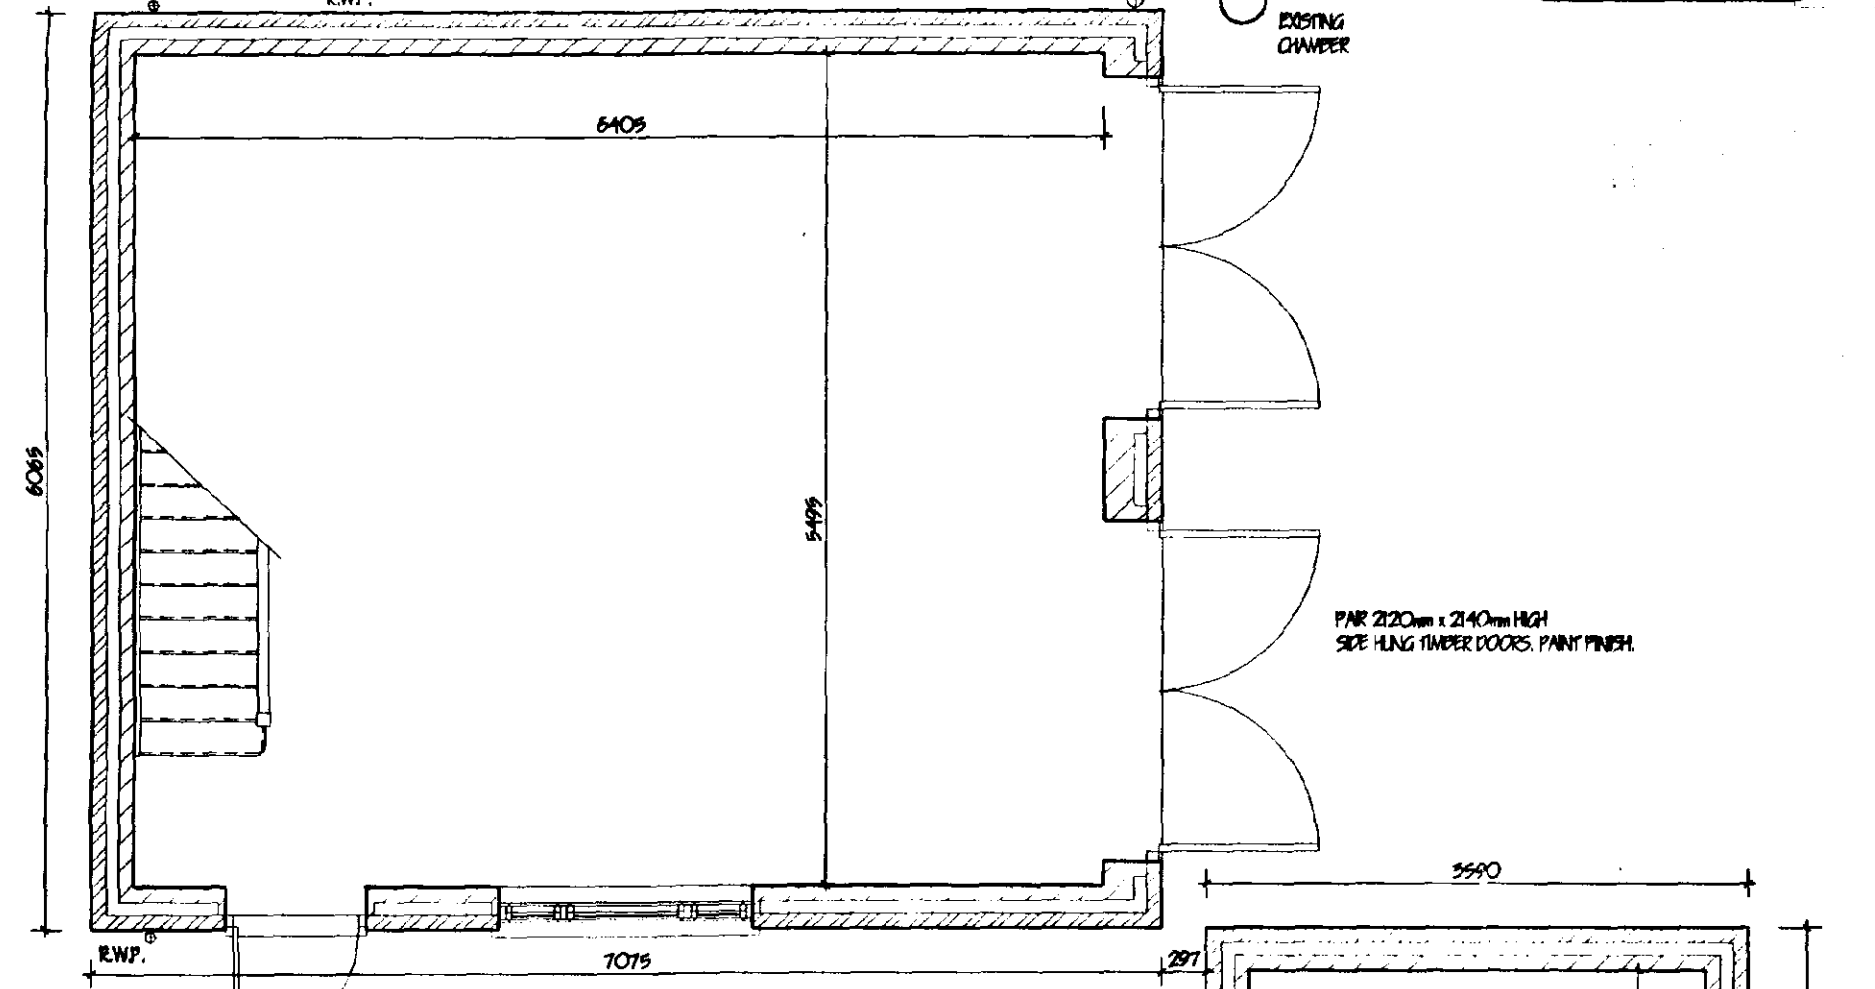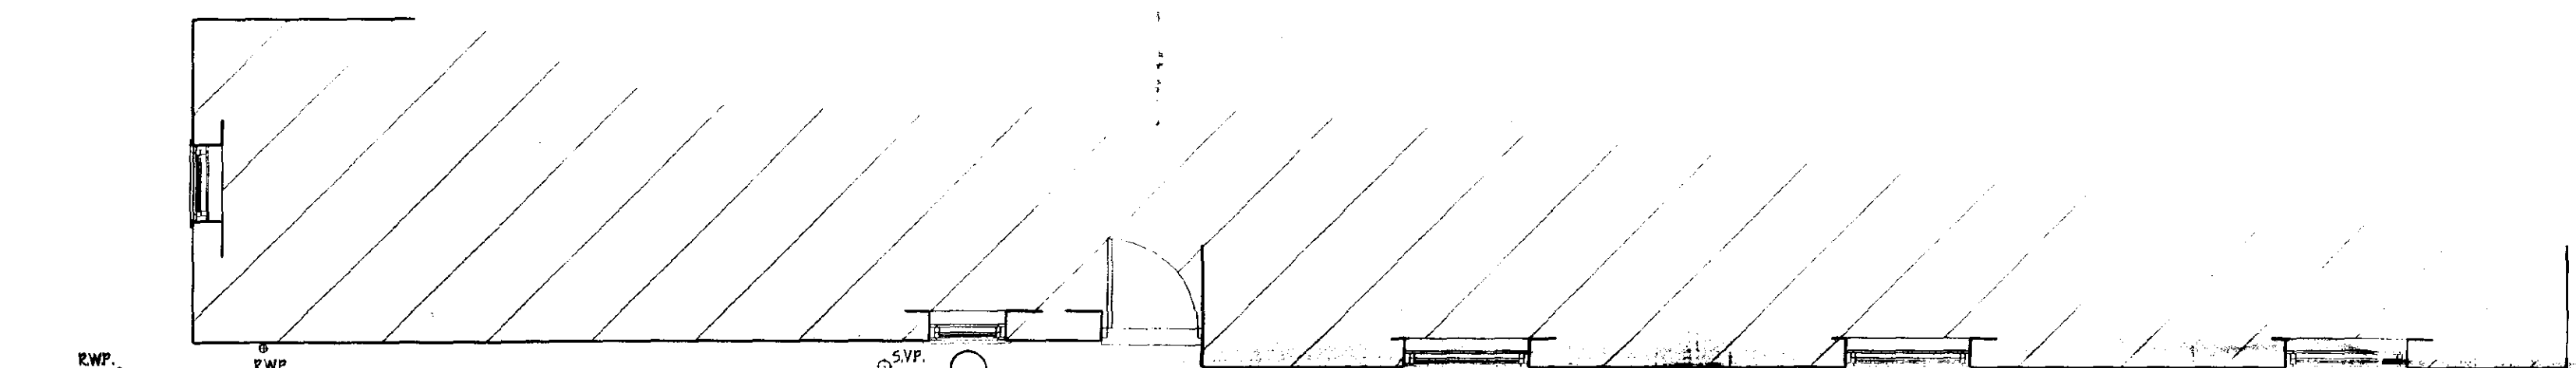

GROUND FLOOR (GARAGE)

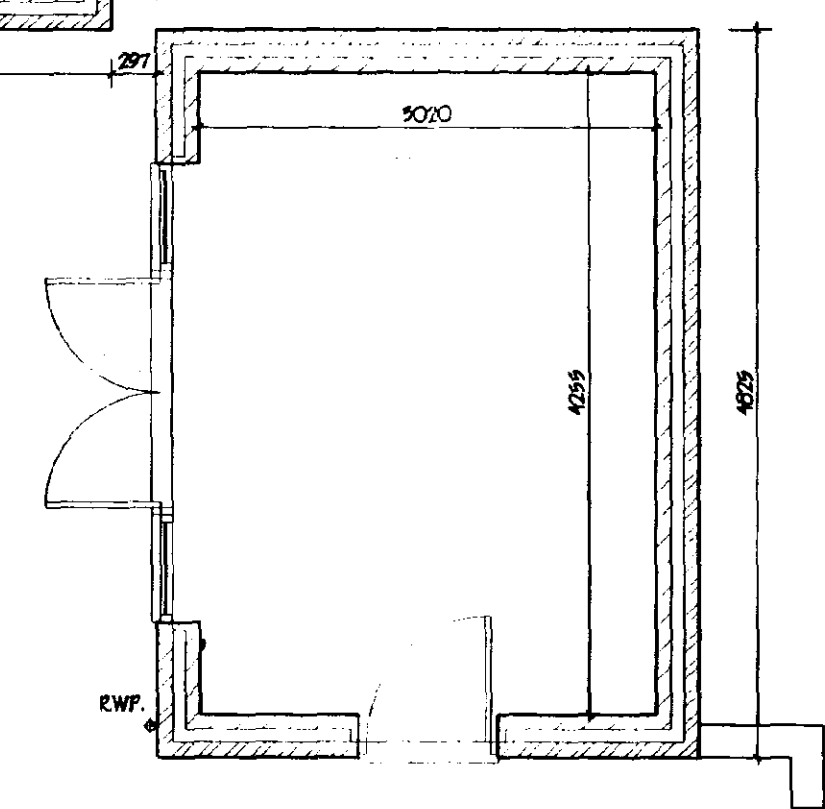


GROUND FLOOR (SUN ROOM)

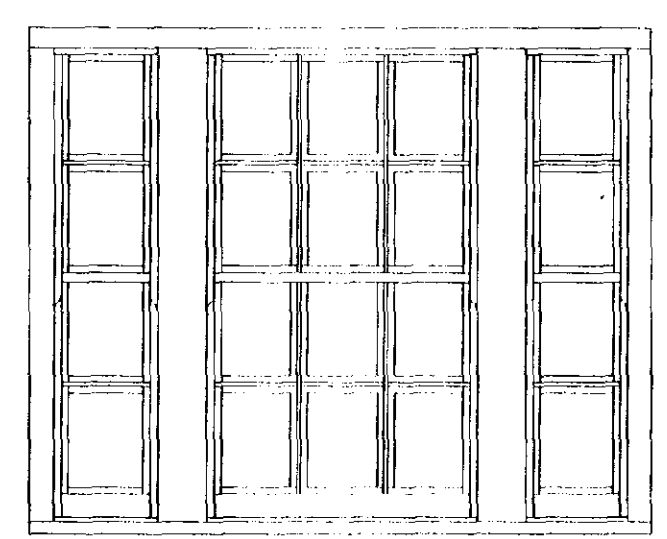

TYPICAL WINDOW DETAIL

DETERMINED  
PLAN

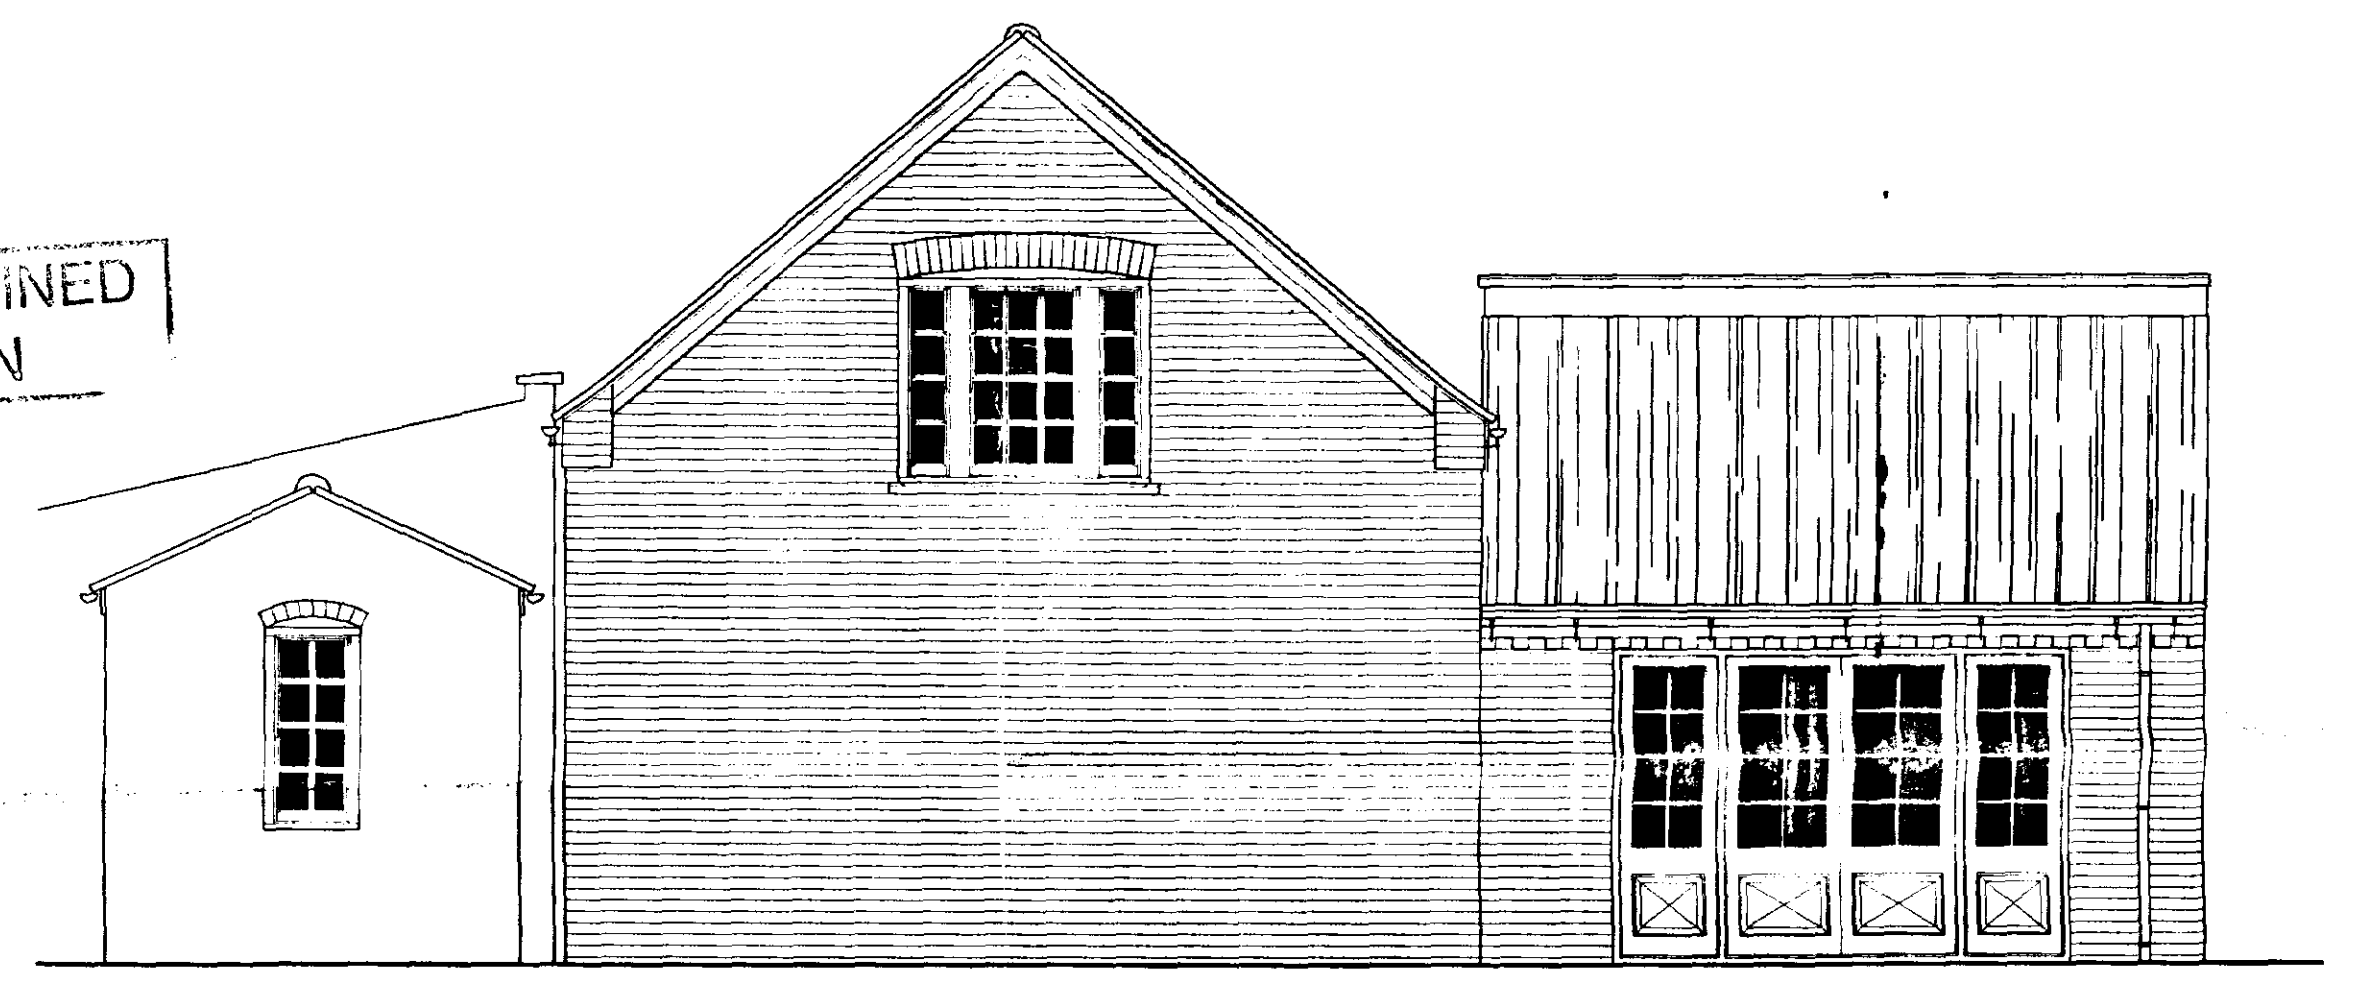

NORTH - WEST ELEVATION

SRDC  
Planning & Development  
- 3 MAR 2003  
Ref: 0217103

AMENDED PLAN  
Ref.

**LIMITATIONS**  
This drawing is limited to the amount of information contained and does not purport to contain a full specification of the works. It is solely for the purpose of obtaining Planning / Building Regulation approval. The drawing must not be used as a contract document alone.  
All dimensions shall be taken from site from actual work. Under no circumstances shall measurements be scaled from this drawing for construction or ordering purposes.  
All given dimensions shall be checked by the Builder / Contractor and will be his responsibility from commencement of site works.  
The works will not be supervised or inspected on site by C.A.D. or any representative thereof. It is the client or their appointed agents responsibility to control workmanship, substitution of materials, adherence to specification, variations to contract etc.

**STANDARDS**  
All materials to be new unless otherwise stated and all components and materials etc. to be used fitted and installed etc. in strict accordance with manufacturers instruction and relevant Code of Practice.  
Materials shall conform to appropriate British Standard Specification or BPA Certificate or European Code equivalent.

**HEALTH & SAFETY**  
The Employer / Client shall ensure that the selected contractor is conversant with and adopts all measures necessary to achieve compliance with Health & Safety legislation for Building Sites and Work Places.  
The Employer / Client is advised that should the works need to comply with the Construction Design and Management Regulations an independent Planning Supervisor will be required.

**SCOPE OF THE WORKS**  
The works shall comprise of all that is shown on the drawings and details. Work that may not be specifically shown but may be reasonably inferred as necessary to carry out the works shall be deemed to be included.

| revision | date | init. | revision details |
|----------|------|-------|------------------|
|          |      |       |                  |
|          |      |       |                  |
**COOPER ARCHITECTURAL DESIGN**  
WRIGHTS MEWS, 12A PARK ROAD,  
HOLBEACH, SPALDING, Lincs. PE12 7EE  
Tel/Fax : 01406 423762  
Mobile : 07808 125 778

Client: \_\_\_\_\_  
Project: PROPOSED GARAGE AND SUMMER HOUSE  
LINDEN HOUSE  
CHURCHGATE  
GEMNEY  
SPALDING Lincs.  
Drawing: \_\_\_\_\_

FLOOR PLAN / ELEVATIONS PROPOSED

|       |          |             |         |
|-------|----------|-------------|---------|
| Scale | 1:50     | Drawing No. | 0208-02 |
| Date  | FEB. '03 | Drawn.      | J.C.    |

