

All dimensions in millimetres unless stated otherwise

Do not scale

If in doubt ask

Olive Green plastisol profile steel sheet to all sides

C/F cor sheet cladding


Doors.

Existing open fronted barn


South West Elevation

Side Elevation

North East Elevation

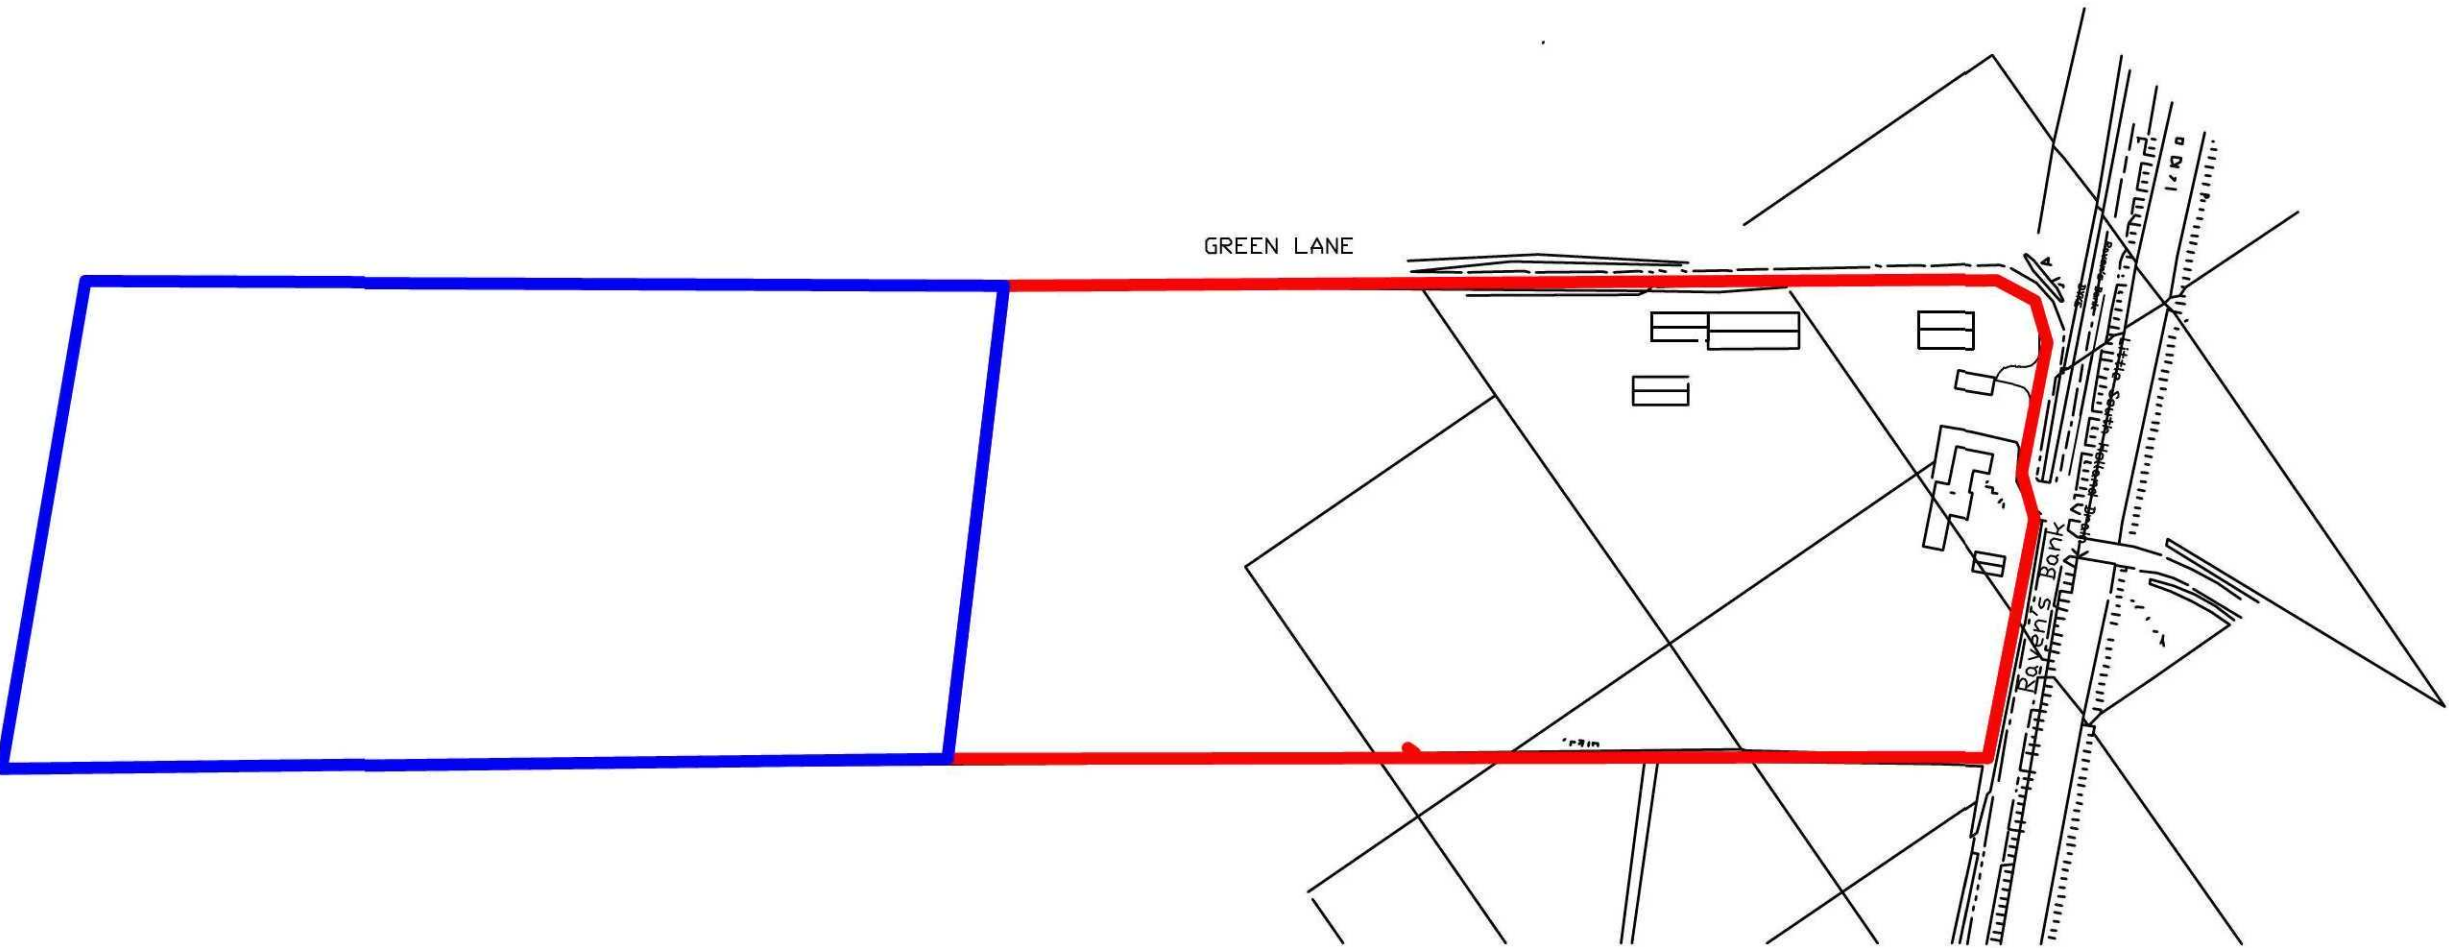

Location Plan
Scale 1:2500

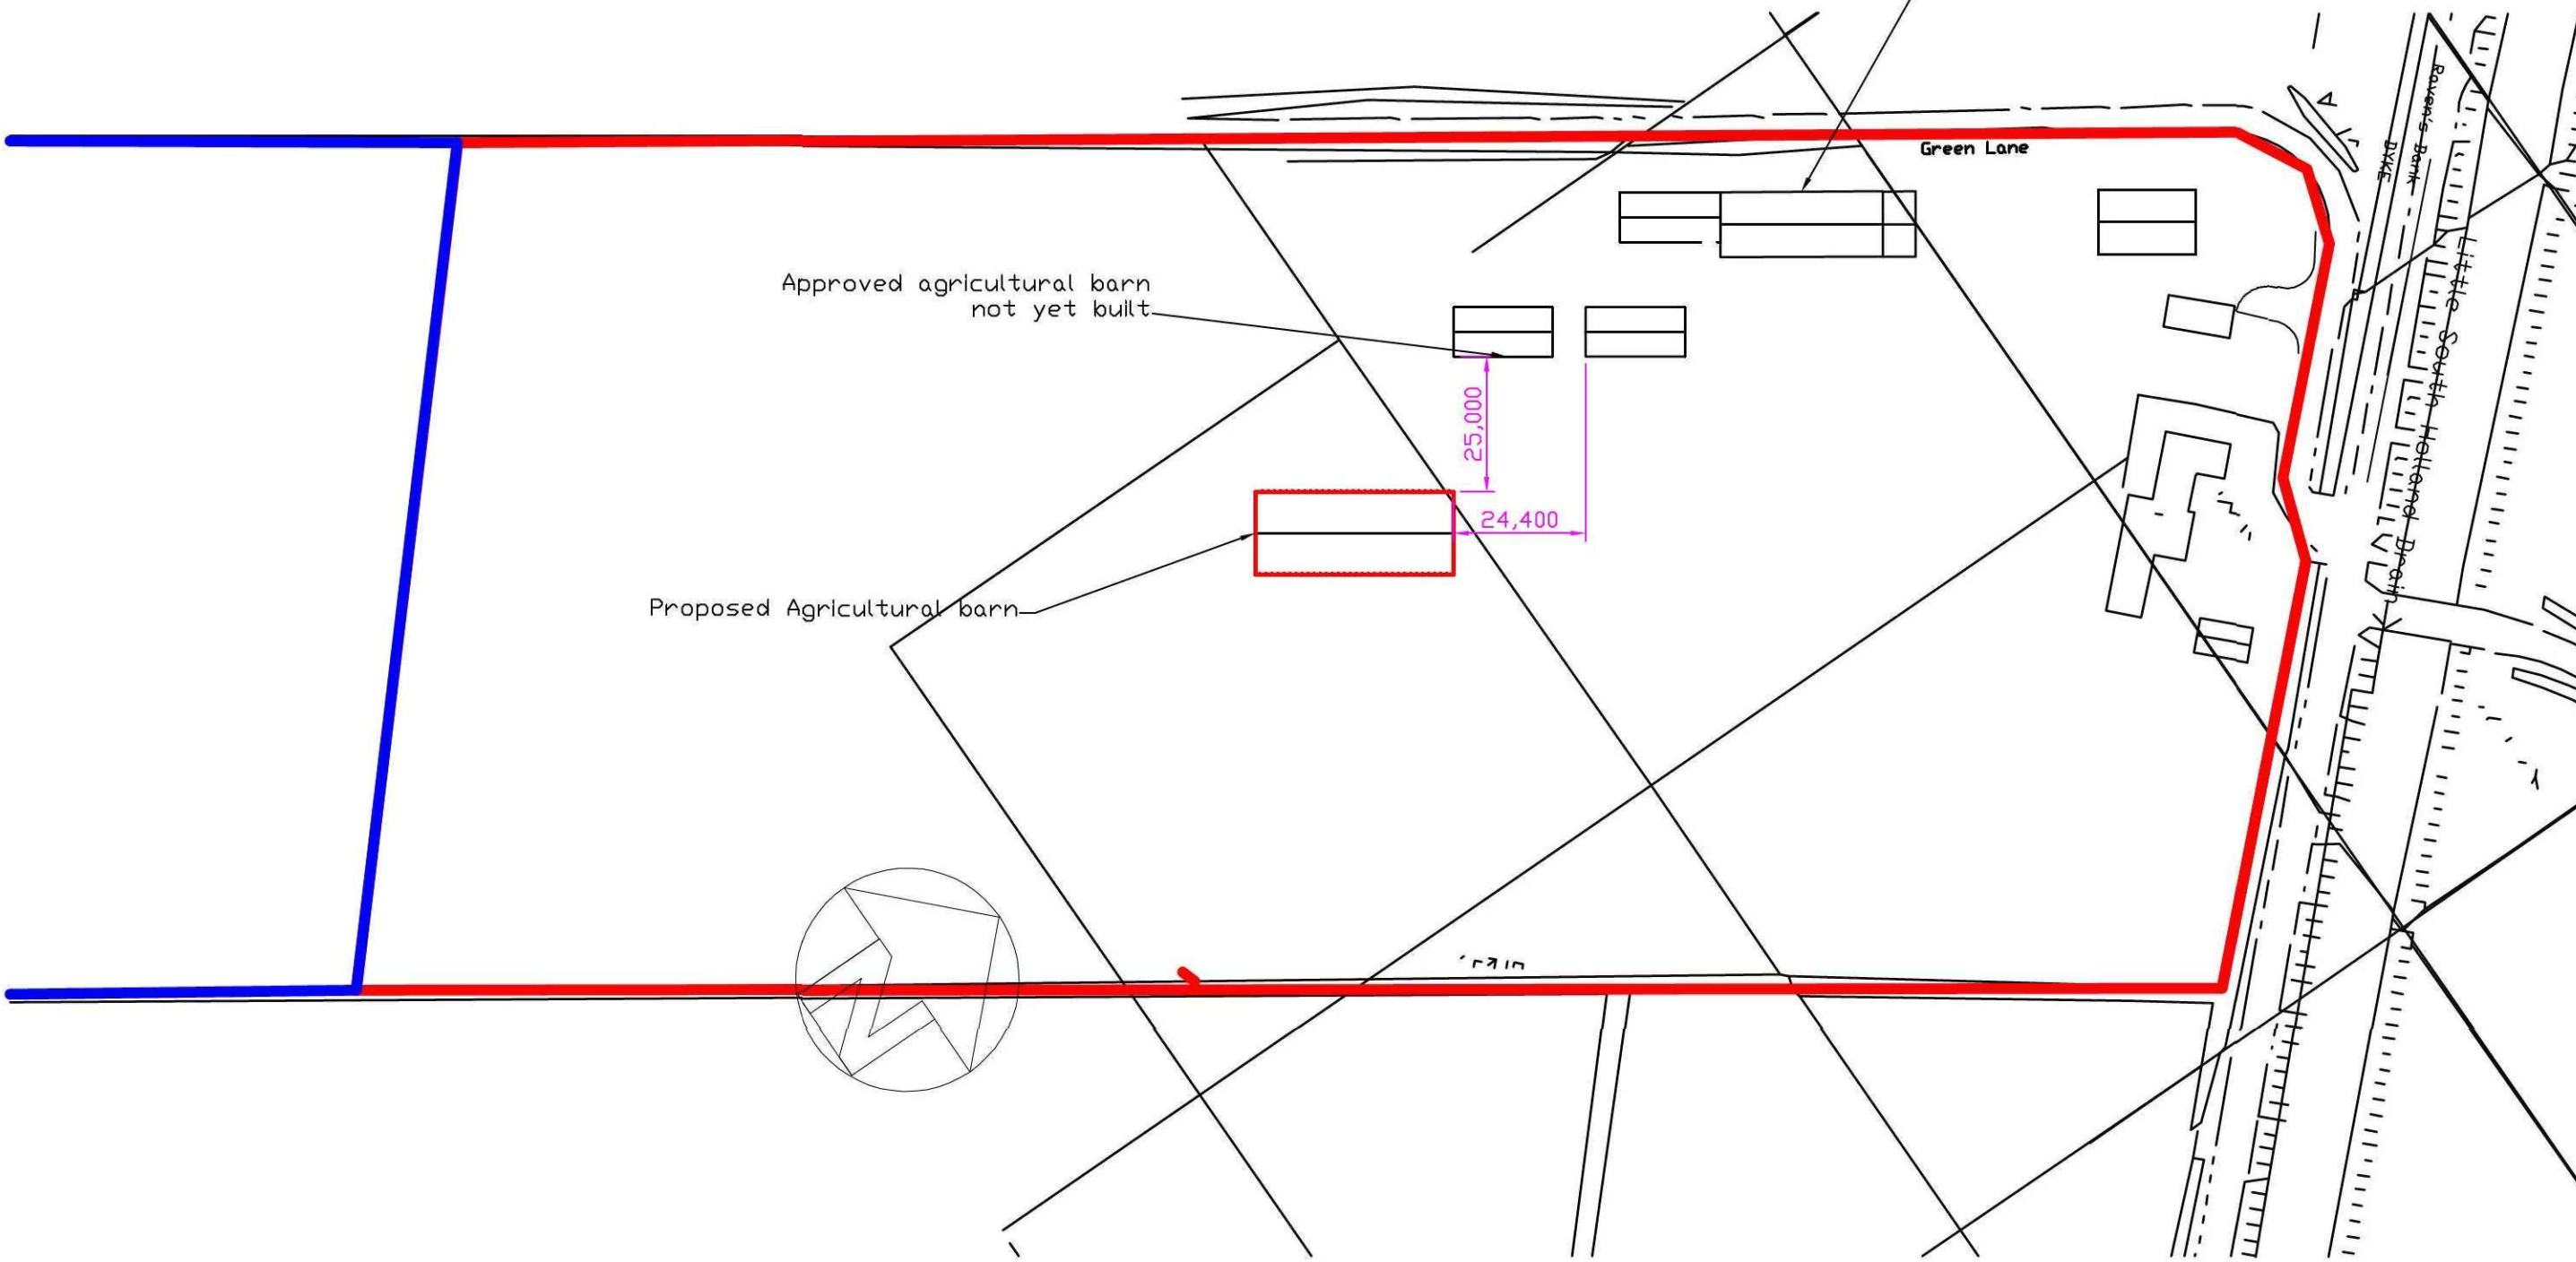

Site Plan
Scale 1:1250



Proposed Agricultural Barn

Plan View
Scale 1:100

1	10.03.11	issue
REF	DATE	ALTERATION
PROJECT		
Proposed Agricultural Barn Sunrise, Raven's Bank, Sutton St James, Spalding, Lincs.		
DRAWING		SCALE
Plan & Elevation		1:100, 1:1250, 1:2500
CLIENT		
Mrs C Nigbur		
Johnson Design Practice		
Architectural & Engineering Design, Computer Aided,		
33c Doddington Rd, Wimblington, Cambs PE15 0RD		
01354 741061 & 07802898057		
jdp@mypostoffice.co.uk		
DATE	10.03.11	PLAN No
FILE		1868
		SHEET
		1
		ISSUE
		1

Crown copyrightAll rights reserved
Licence number AR 100000190