

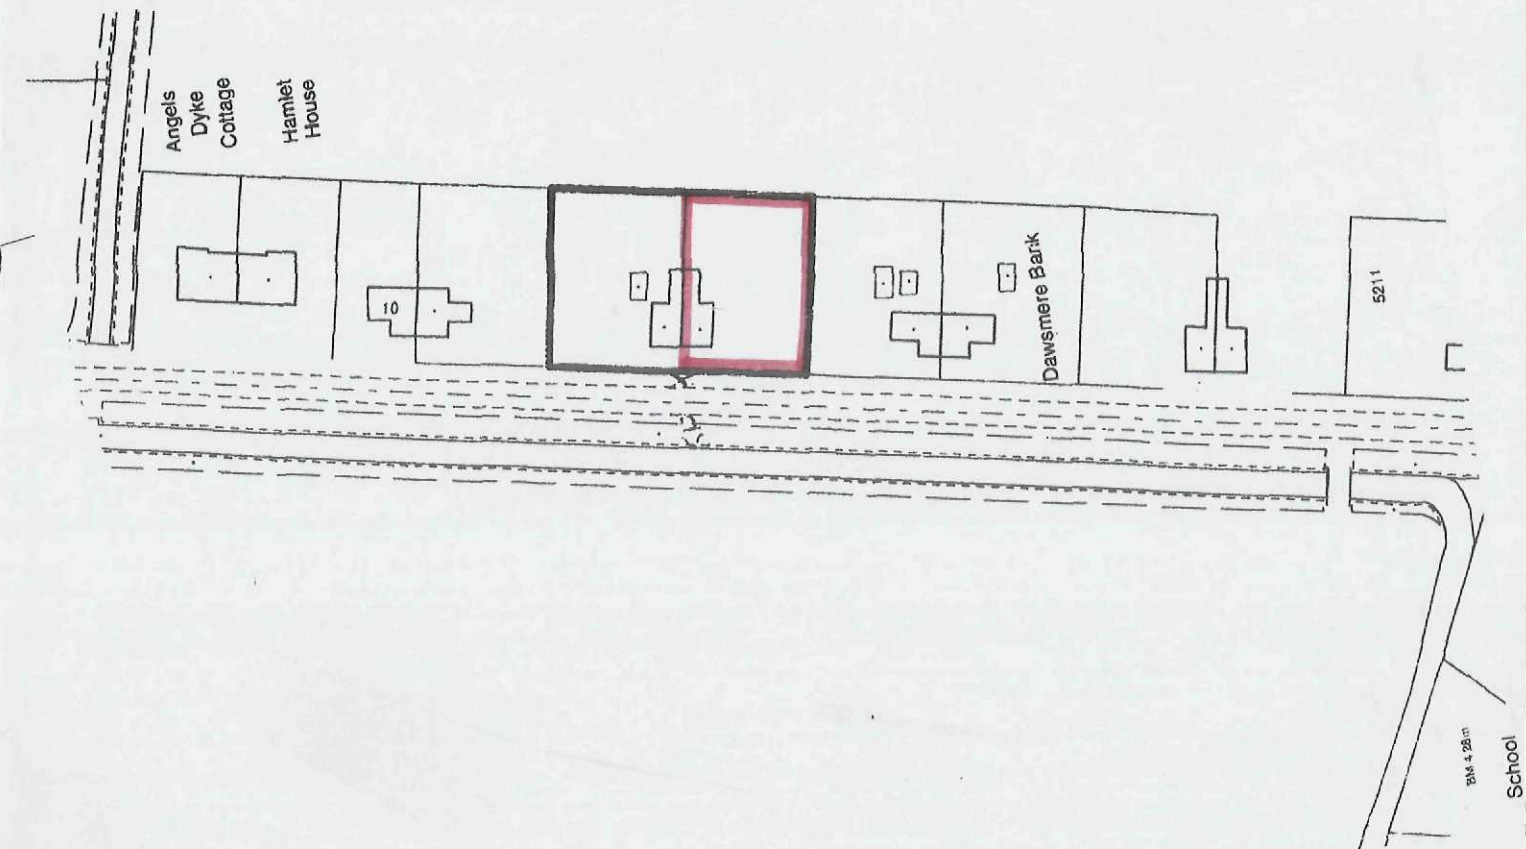


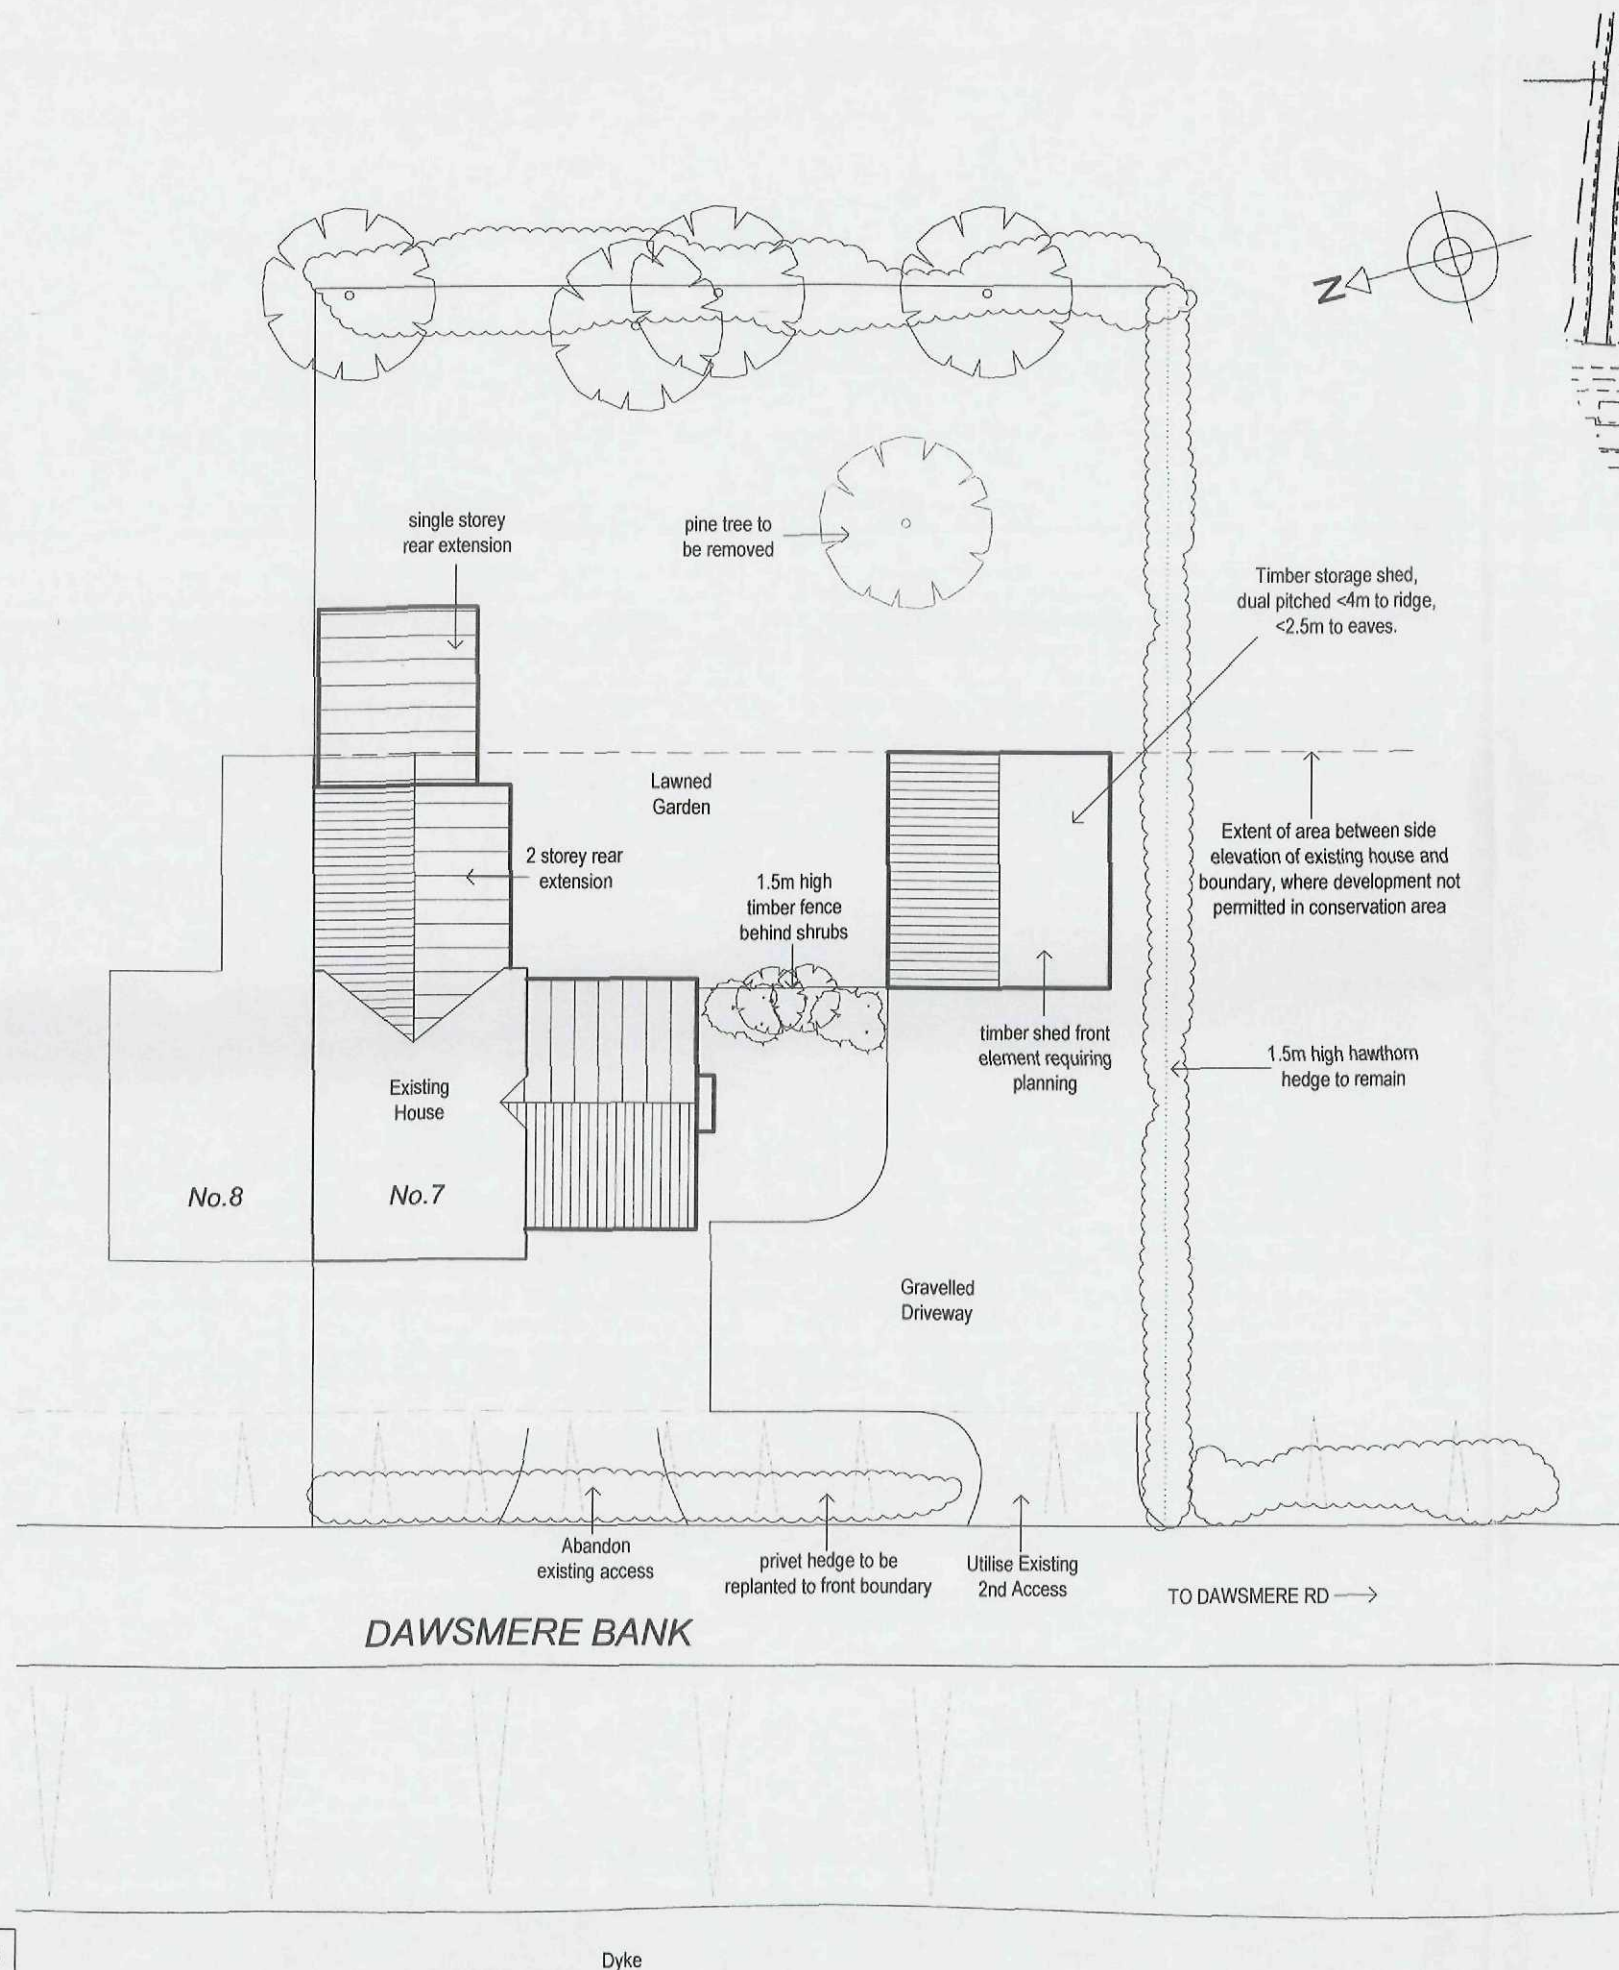

Location Plan

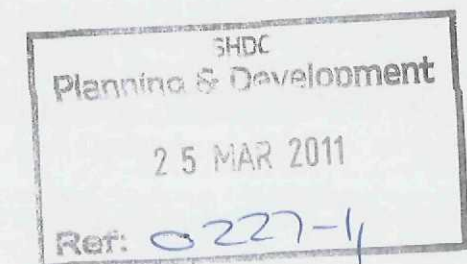

Client
Mr T Day

Scale
1:200 & 1:1250

Project
Proposed Extensions & Single Garage
at No. 7 Dawsmere Bank
Dawsmere
Spalding
Lincolnshire. PE12 9NN


Date
March 2011

Drawing No.
2011/001/td


Title
Site Layout & Location Plan

Revision


© Design Copyright reserved. Written consent must be obtained before copying or reproducing this drawing. Do not scale from this drawing, use dimensioned figures only. Contractors are responsible for taking and checking site dimensions. Any discrepancy must be reported immediately.

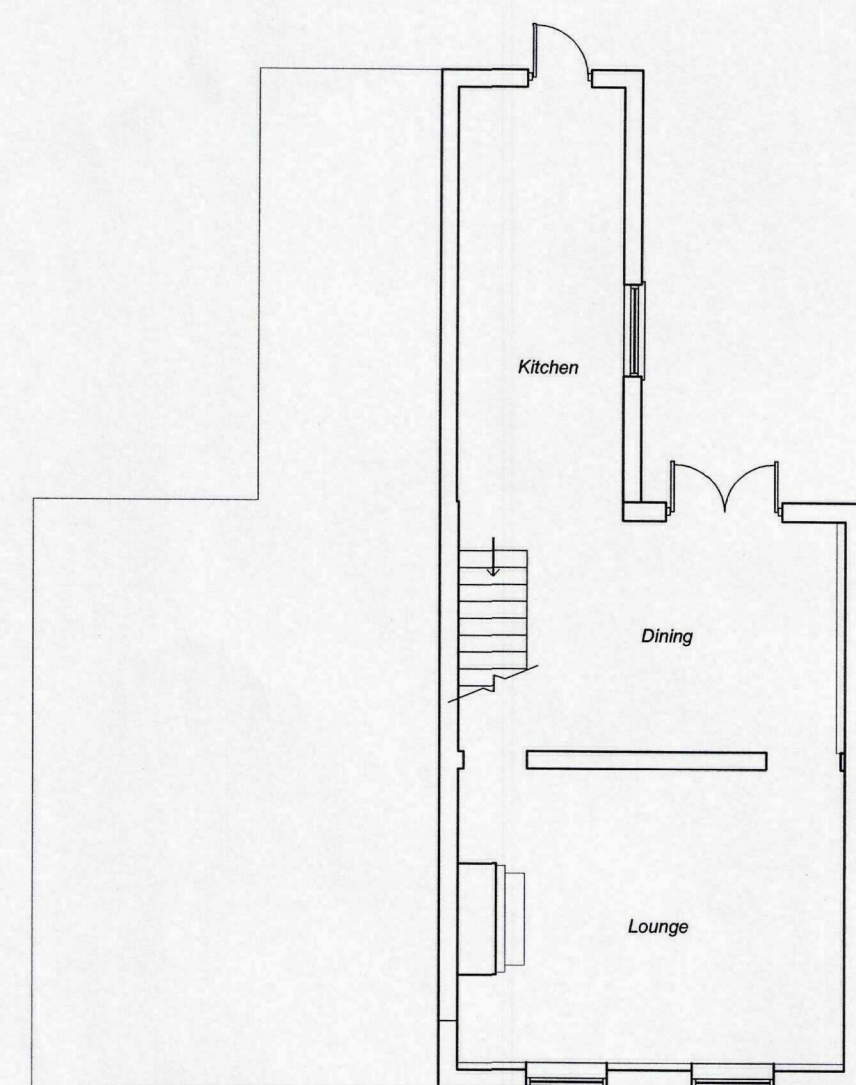


Existing Ground Floor

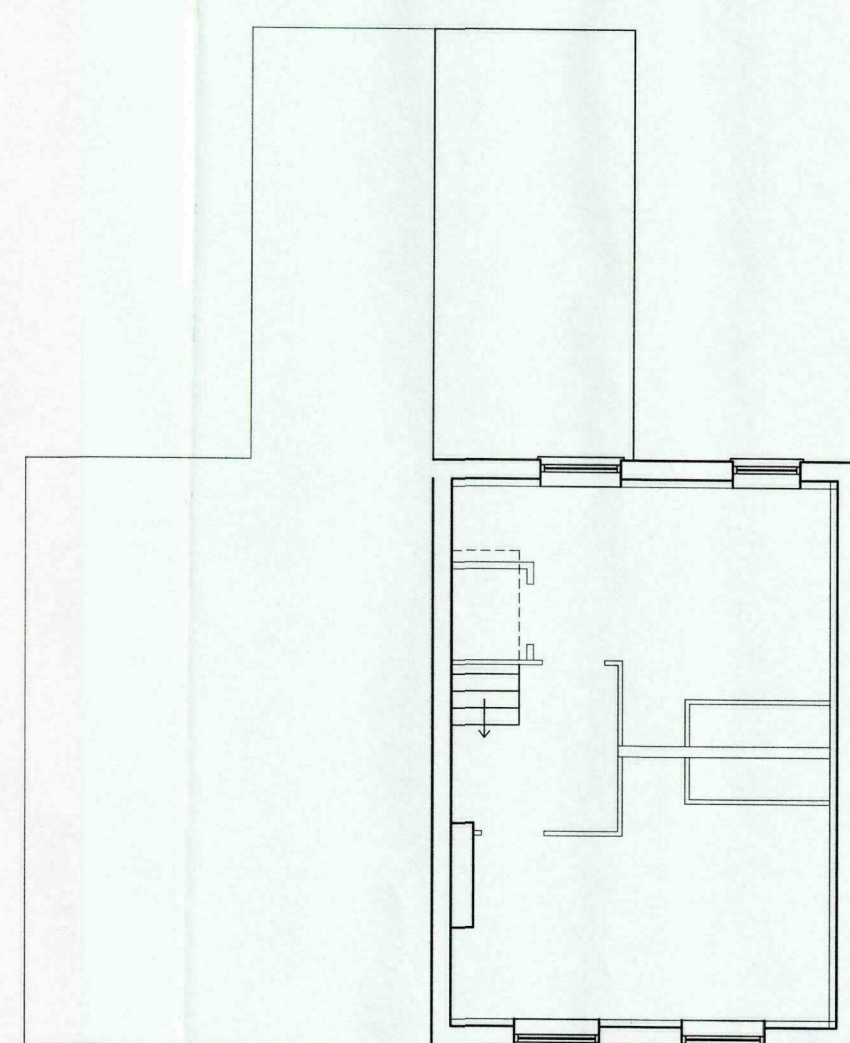

Existing First Floor

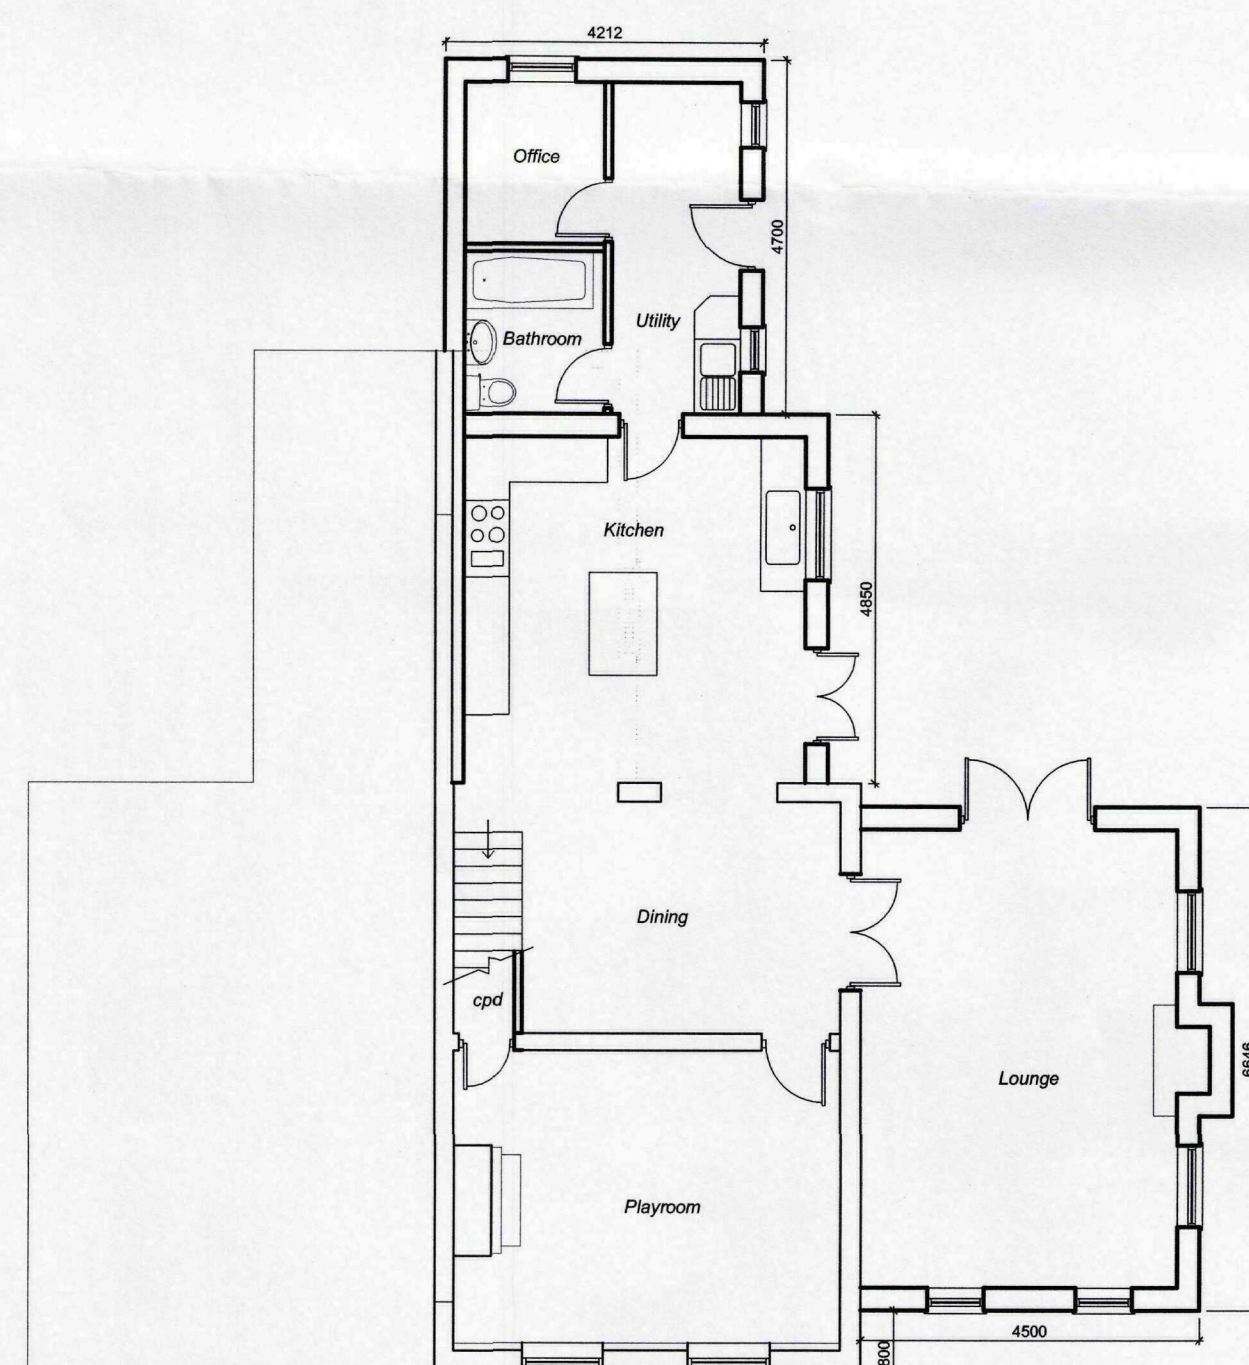

Proposed Ground Floor

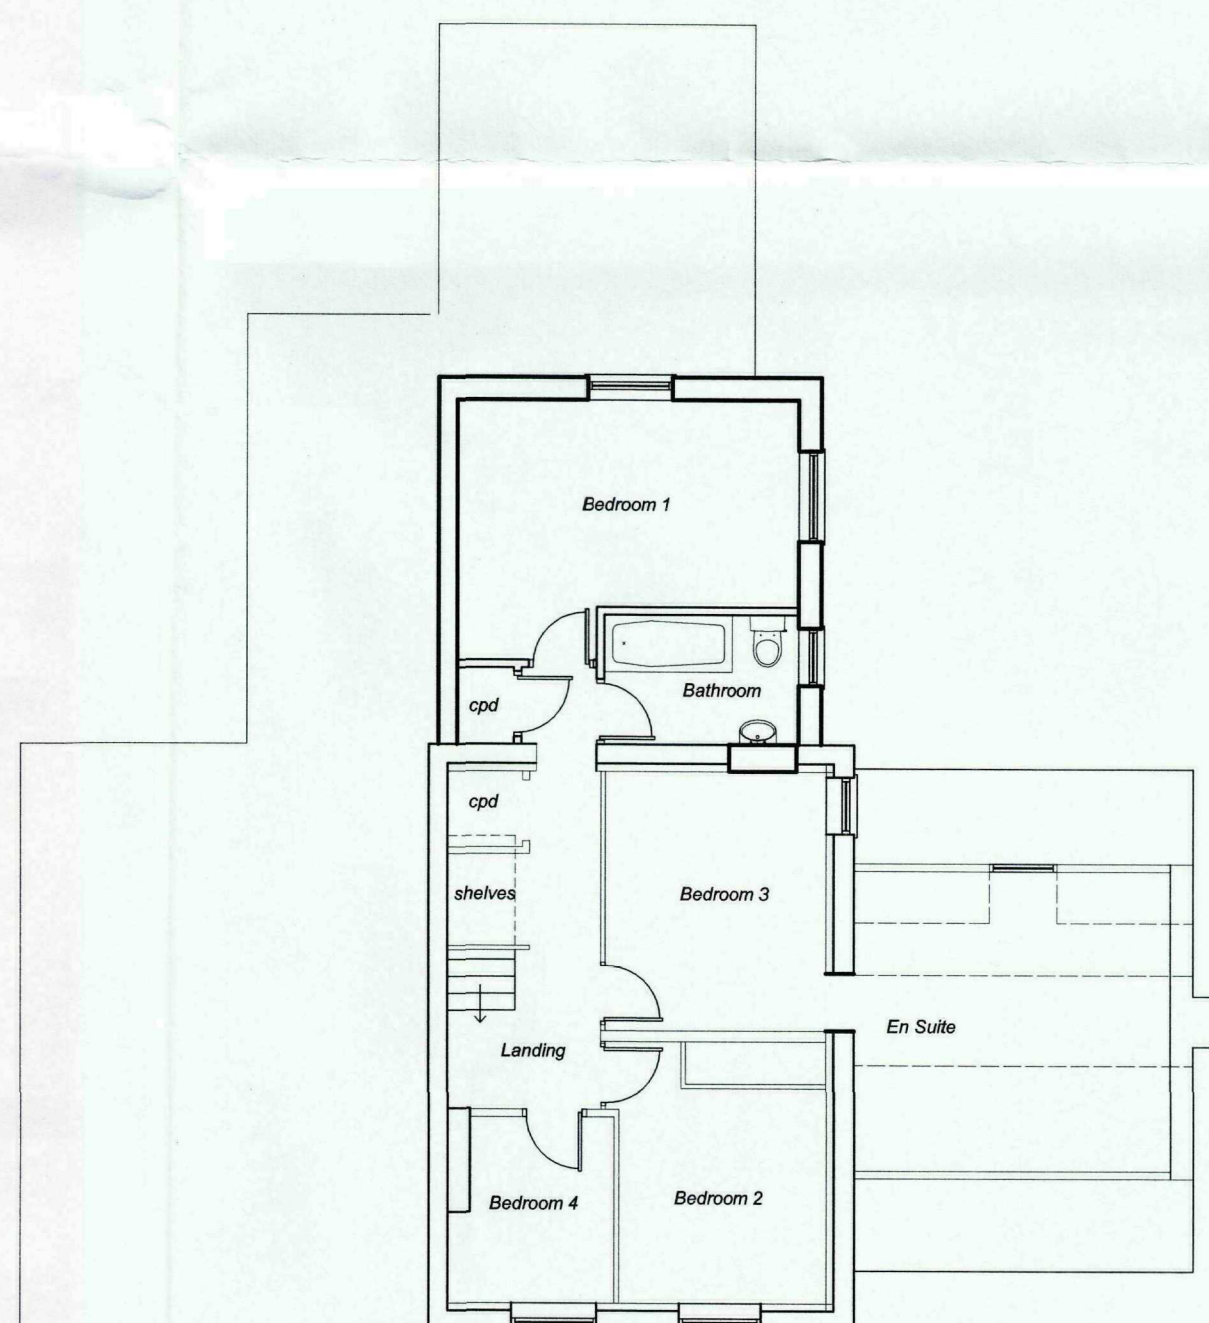

Proposed First Floor



Existing Front Elevation

Existing Side Elevation

Existing Rear Elevation



Proposed Front Elevation



Proposed Side Elevation




Proposed Rear Elevation




Front Elevation

Side Elevation

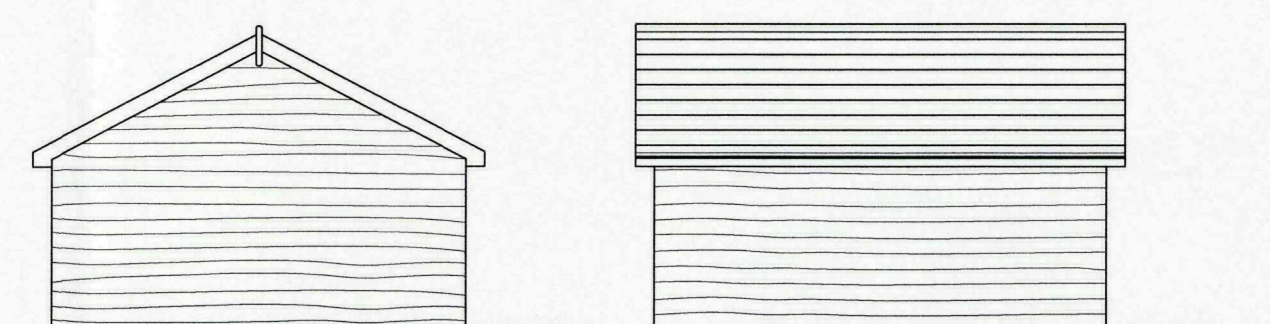

Rear Elevation

Side Elevation

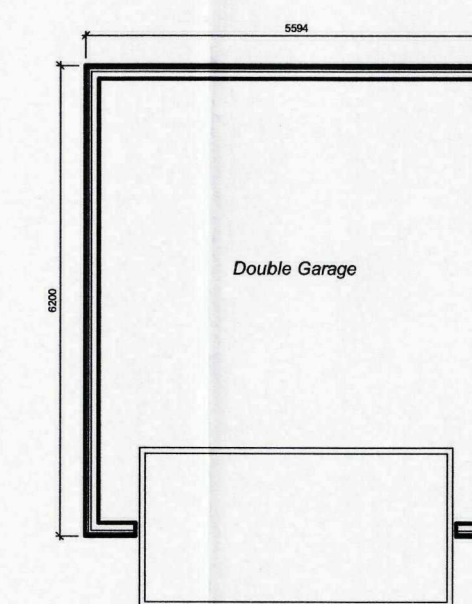

Proposed Floor Plan



Client: Mr T Day
Project: Proposed Extensions & Garage at No. 7 Dawsmere Bank, Dawsmere, Spalding, Lincolnshire, PE12 9NN
Title: Layouts & Elevations
Scale: 1:100
Date: January 2011
Drawing No.: 2011/100/td
Revision: