





ROUTE OF NEW ACCESS ROADWAY
N.T.S.

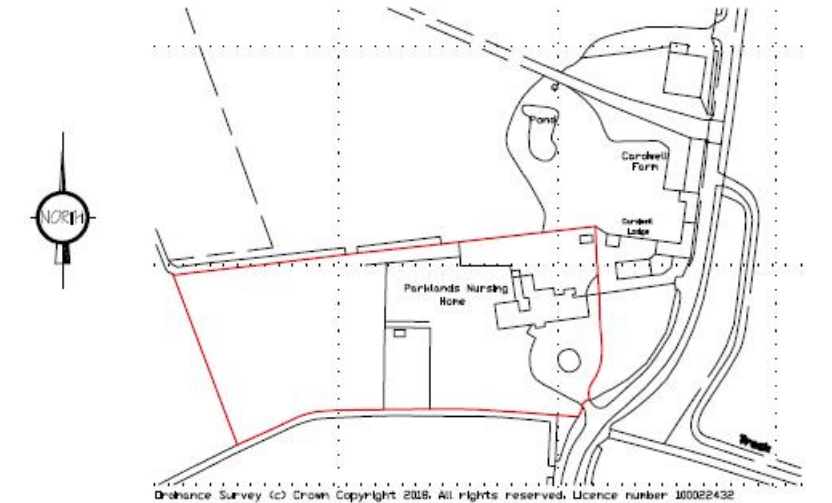

LOCATION PLAN
1/ 2500

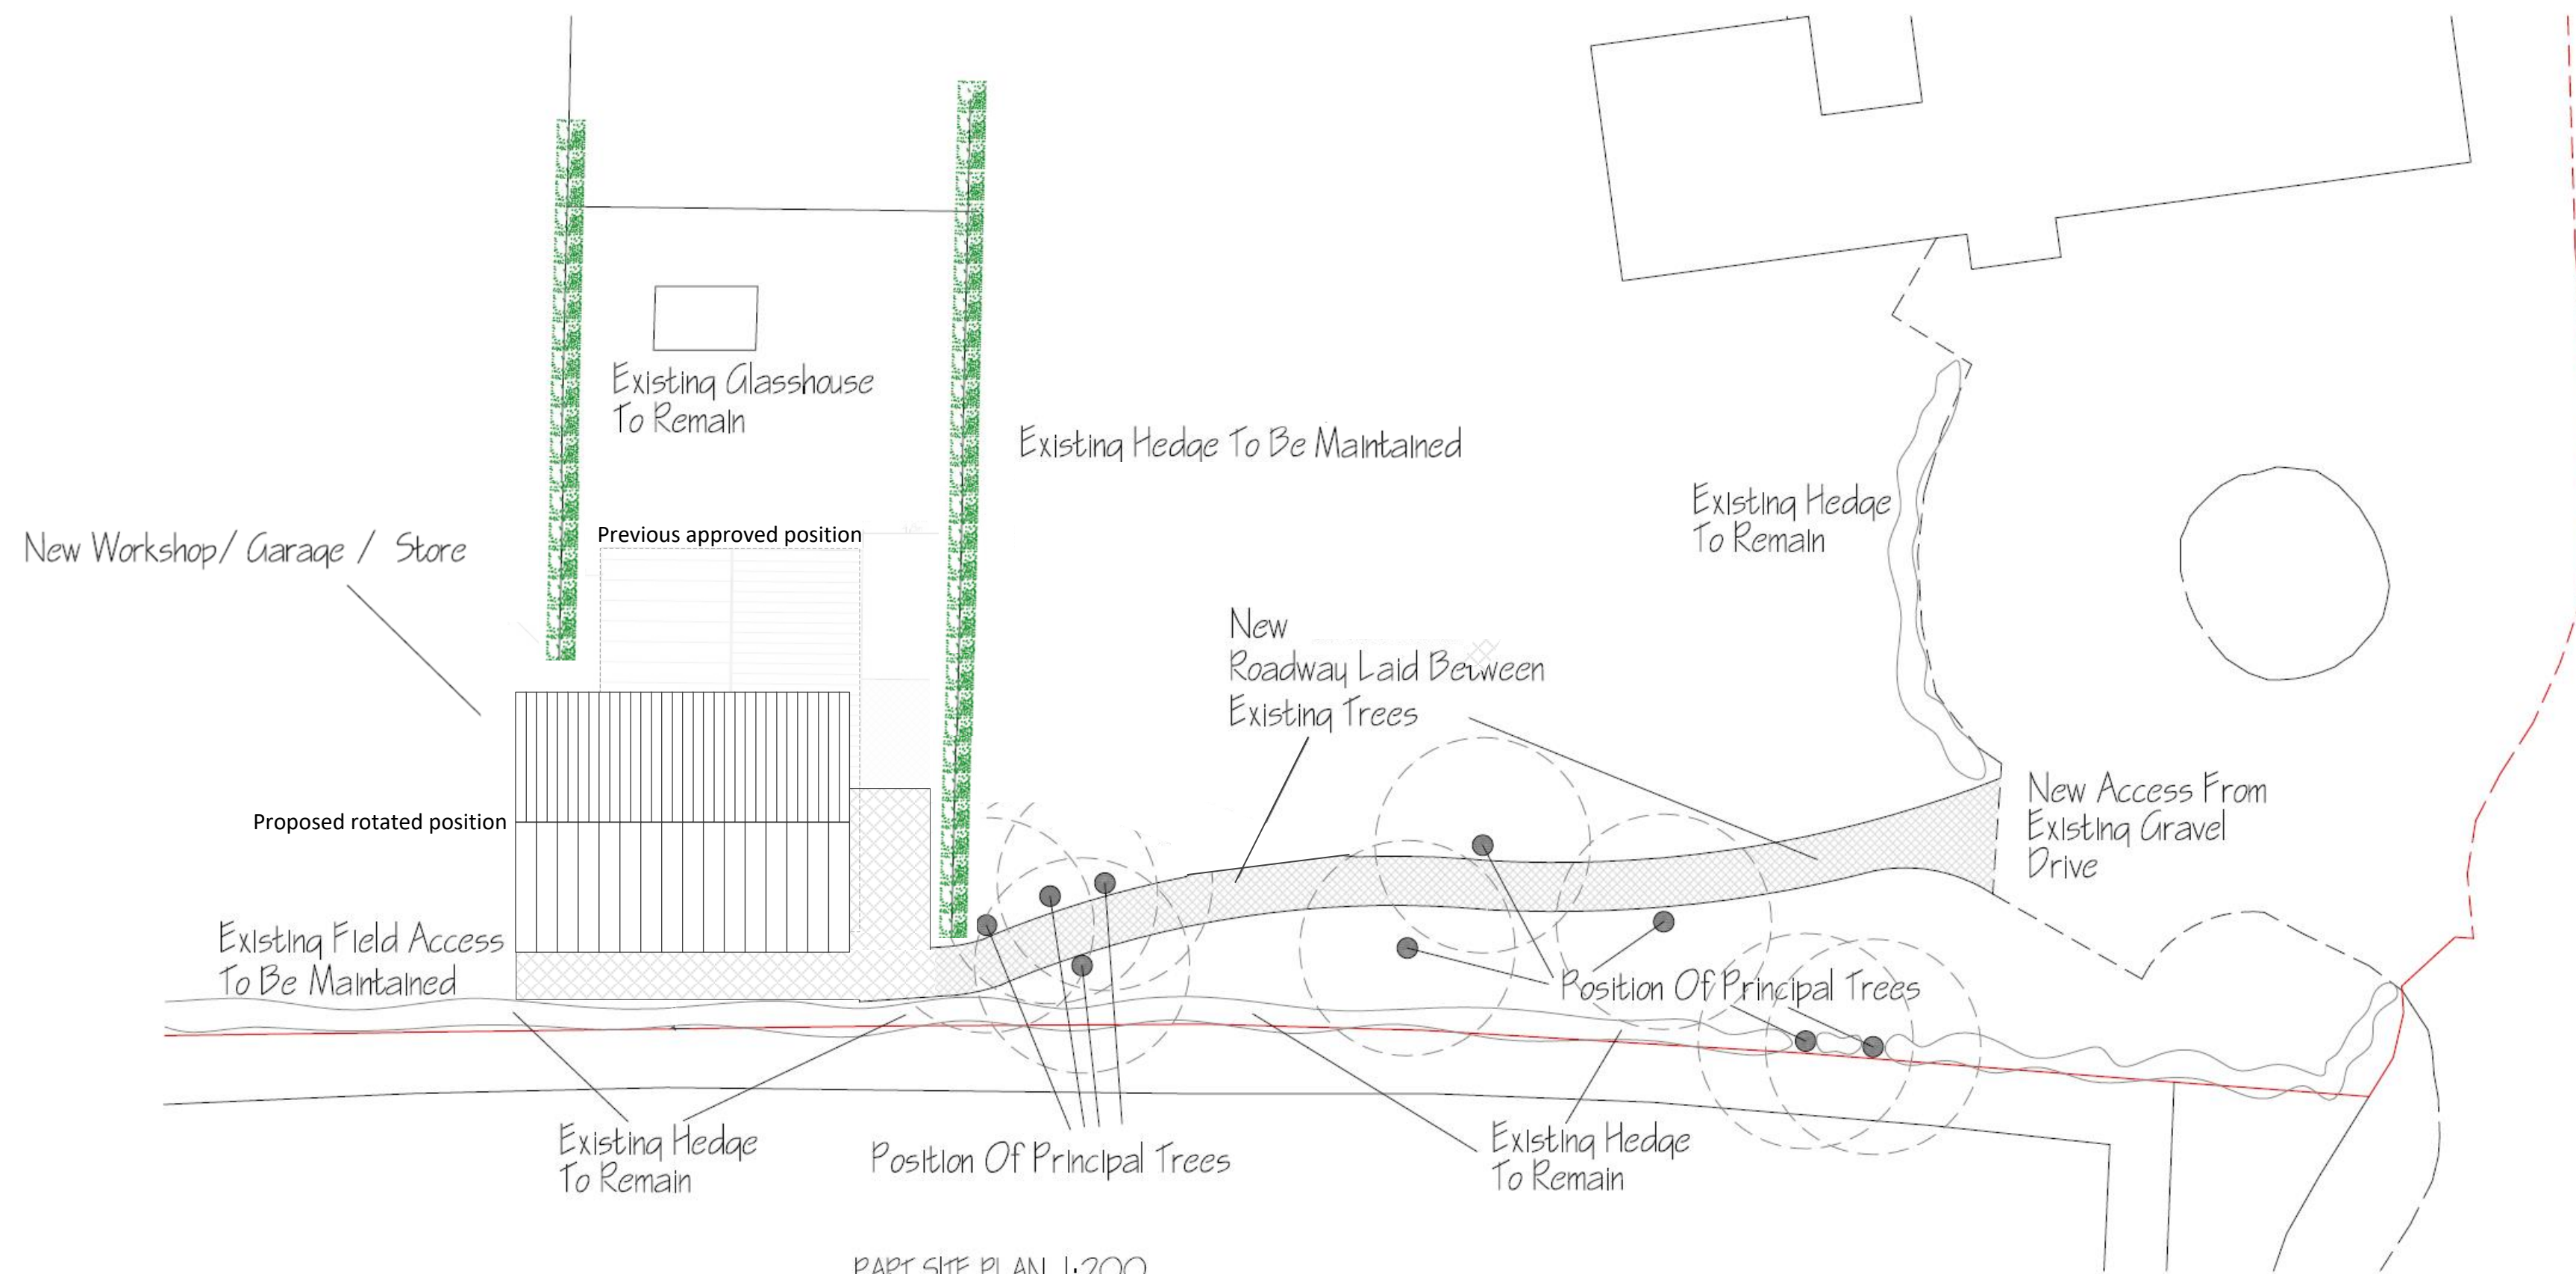

Project PROPOSED WORKSHOP / STORE / GARAGE, CARDWELL HOUSE, DANSMEARE ROAD, DANSMEARE, LINGS, PE12 9NQ.	
Client MR & MRS R SWAN,	
Drawing PART SITE PLAN PART BLOCK PLAN LOCATION PLAN	
H06-0579-18	Drawing No. 03