



NOTE
This drawing must not be reissued, loaned or copied without the written consent of Renenergy Ltd. (the originator). This drawing is to be read in conjunction with all mechanical and electrical drawings and specs for this project. All errors, omissions, discrepancies should be reported to the originator immediately. All dimensions to be checked before site fabrication by the contractor, his sub-contractor or supplier. Do not scale plans - use figure or grid dimensions where given. Any deviation from the drawing is to be reported to the originator immediately complete with marked up drawings showing the contract alterations and variations.
Any mapped information depicted is based on Ordnance Survey material with the permission of Ordnance Survey on behalf of the Controller of Her Majestys Stationary Office Crown Copyright. Unauthorized reproduction infringes Crown Copyright and may lead to prosecution or civil proceedings.
All information issued by Renenergy Ltd is subject to continuous development and the information / details contained in this communication are current at the date of issue. It is the addressee's responsibility to ascertain from Renenergy Ltd that the information contained in this communication has not changed at the time of use by addressee.

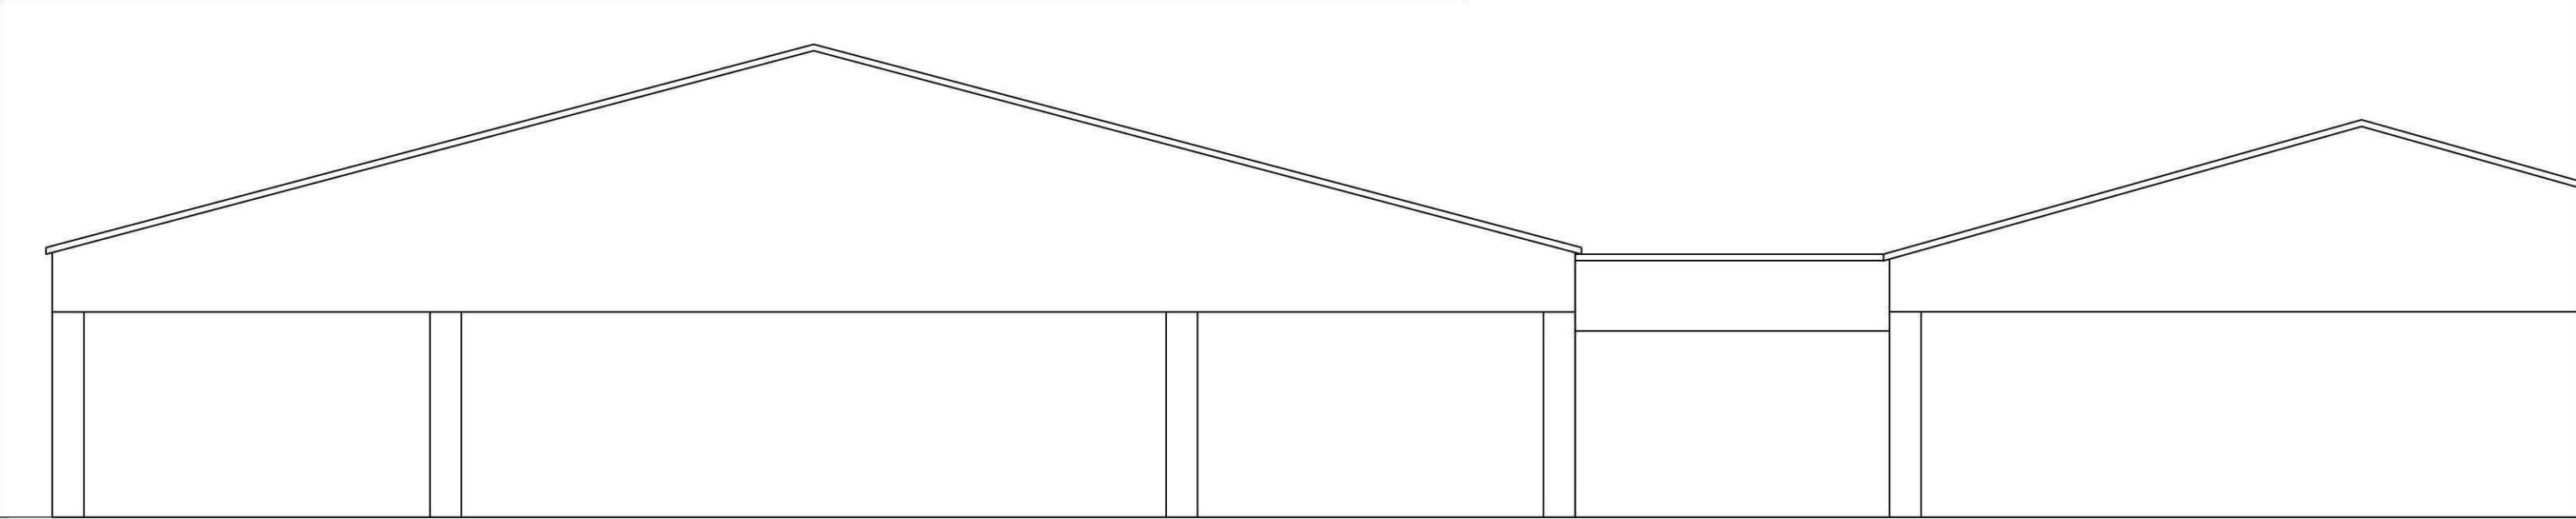

West Elevation(Part)
Scale 1:100

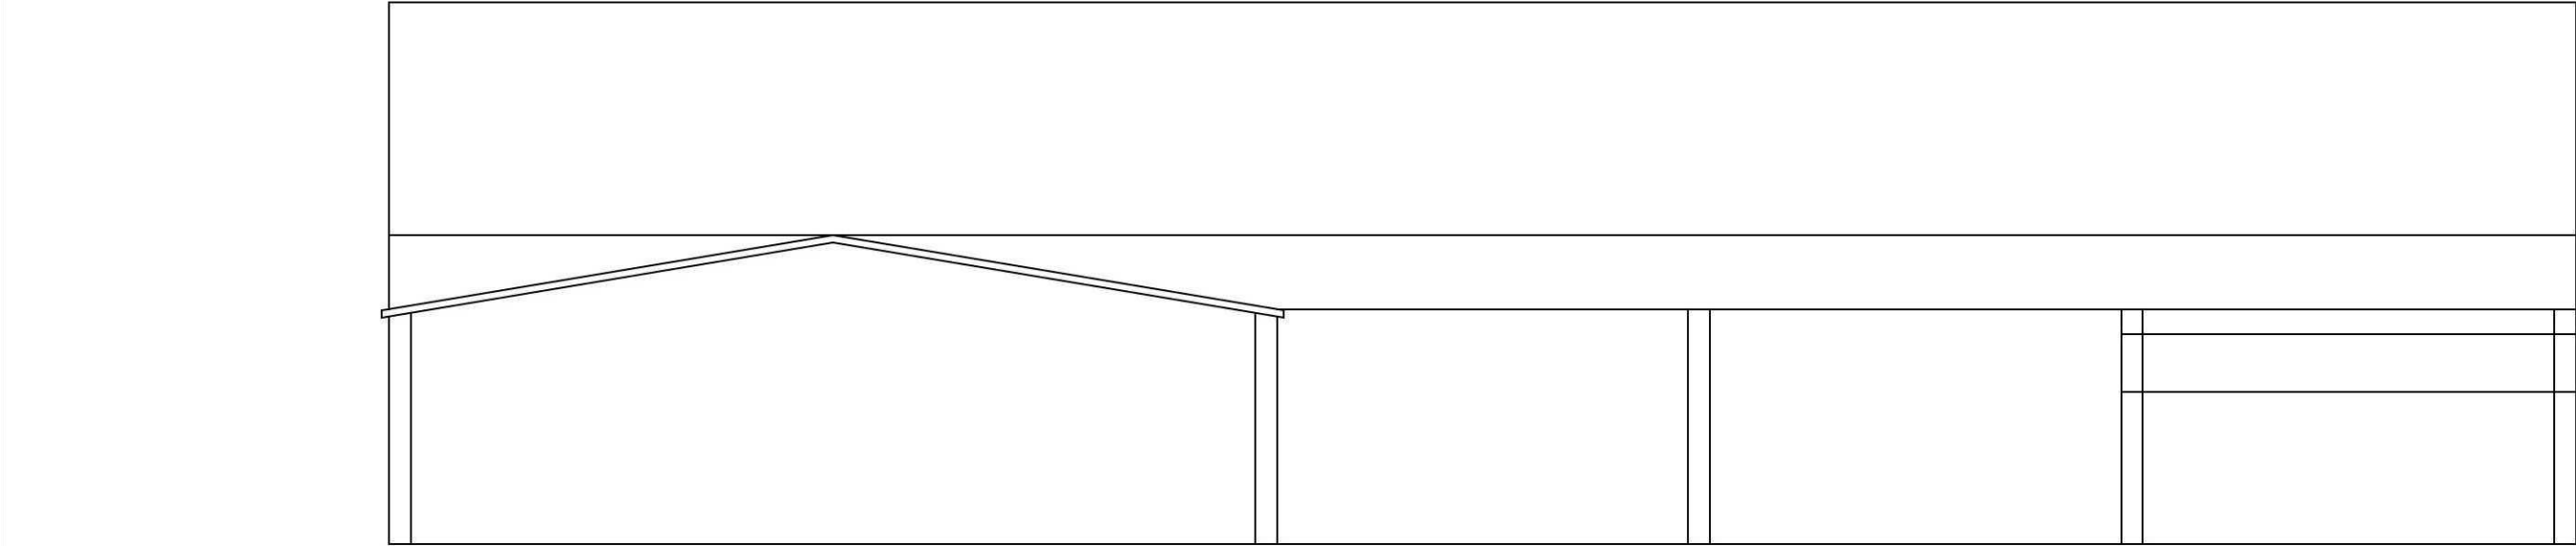

South Elevation
Scale 1:100

Other buildings omitted
from drawing for clarity

 Design Supply Install		Project No. 4233	Drawing No. 4233-P02	
Norwich RenEnergy Headquarters, Woodbastwick Road, Biofield Heath, Norwich, NR13 4RR Tel: 0845 2252727		Page: 1	Client: Jepco Piccaver	
Hampshire Unit 18, Burlton Business Park Mapledurham Lane, Weston, Petersfield, Hampshire, GU32 3NJ Tel: 0845 2252727		Revision: V1	Site: Norfolk House Farm, Gedney Marsh, Spalding, Lincs, PE12 9PB	
Tel: 0845 225 2727		Date: 8-3-2012	Drawing Description: Existing Elevation	
www.renenergy.co.uk email: tbridge@renenergy.co.uk		Scale: As Stated@A3		
		Drawn by: KF	Checked by: KN	Copyright @ Renenergy LTD