

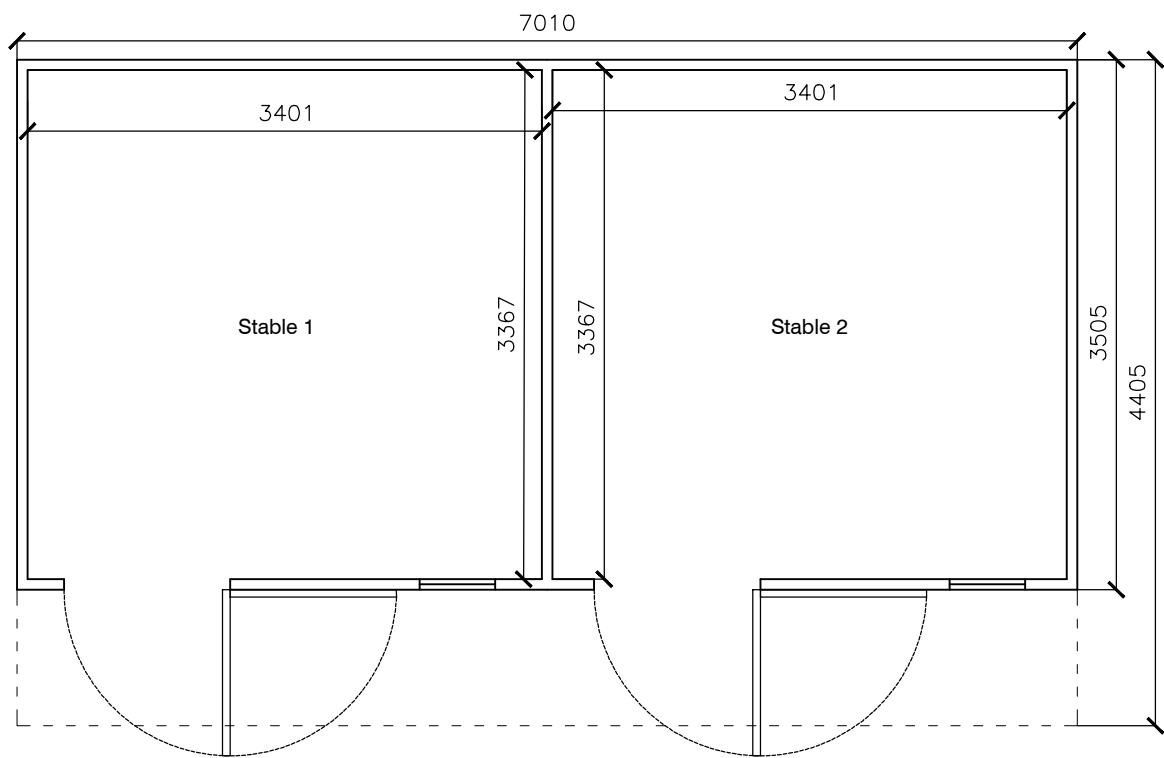


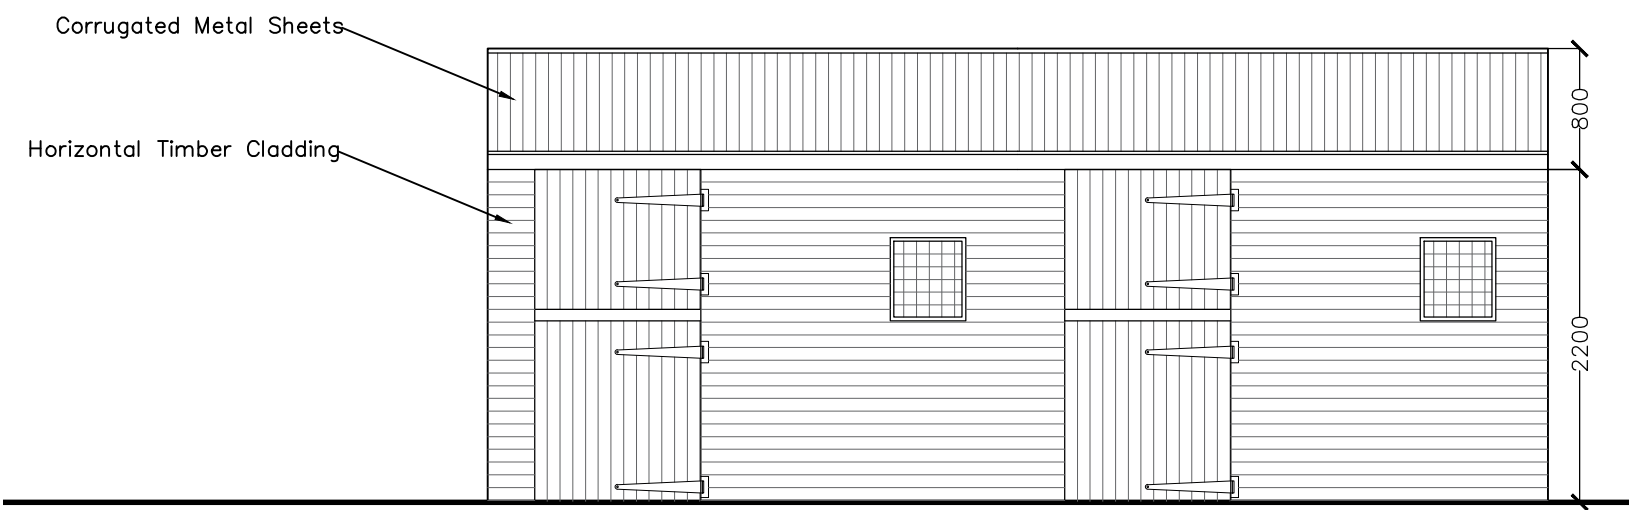


Area 24.57 sqm


Plan
SCALE 1:50

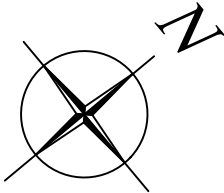


Front Elevation- South East
SCALE 1:50

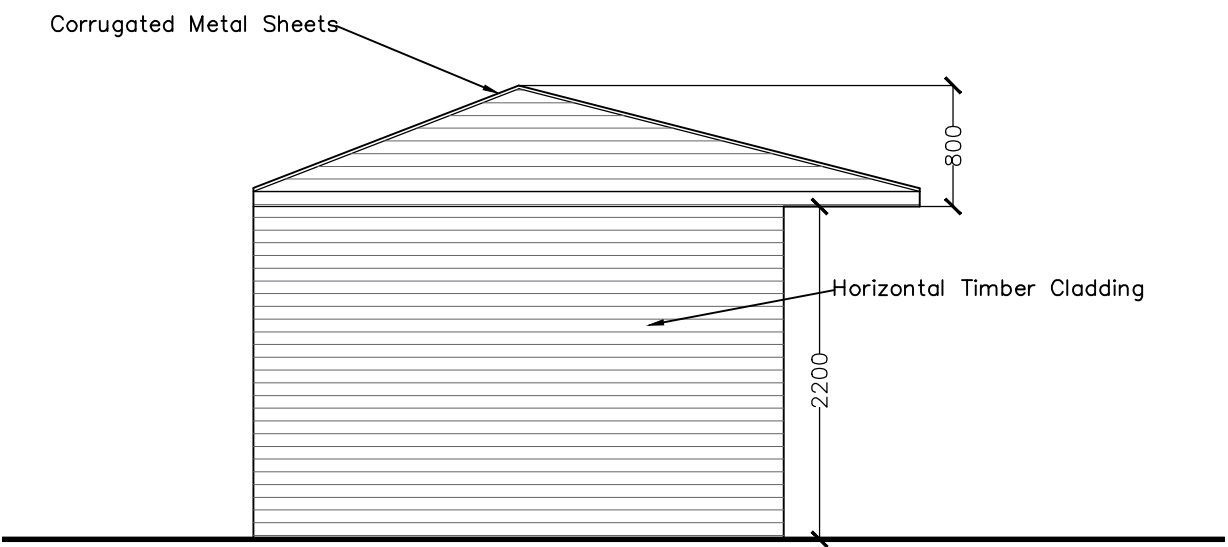


Side Elevation- South West
SCALE 1:50

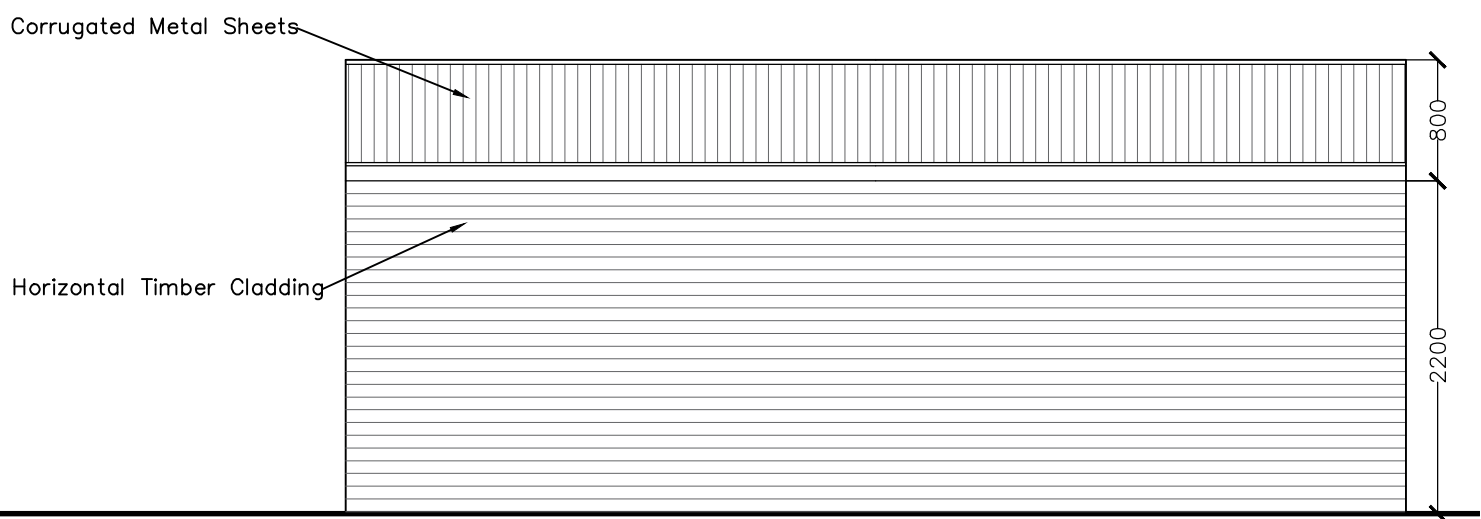

Rear Elevation- North West
SCALE 1:50

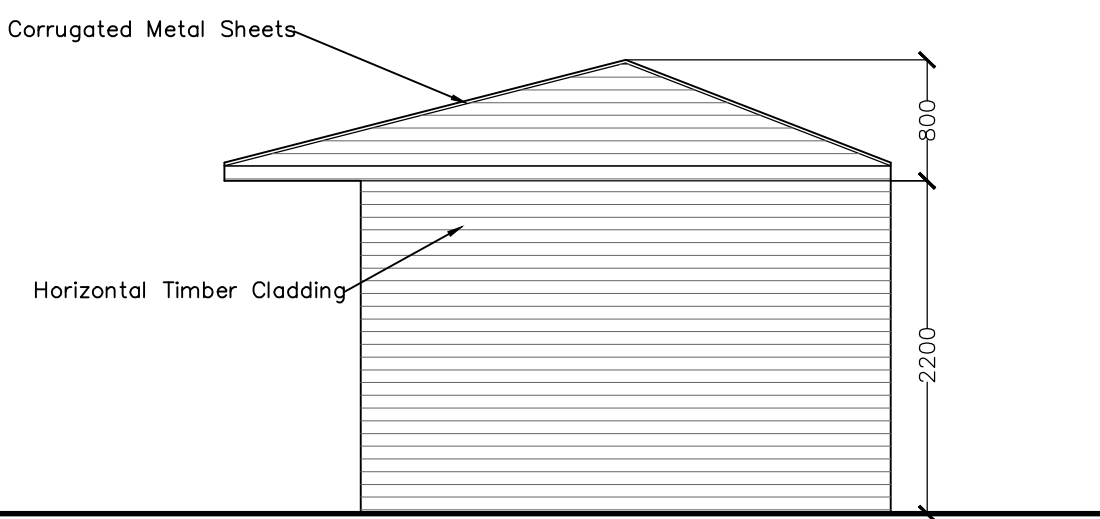

Side Elevation- North East
SCALE 1:50

 

CLIENT: Mrs Karen West

PROJECT: Proposed Change of Use of Existing Dog Walking Park to form Equestrian, including stables for Domestic Purposes at:-

Pegasus, Dawsmere Road, Gedney Drove End, PE12 9PQ

TITLE: Plan and Elevations - As Proposed

SCALE: 1:50 @ A1 REVISION LETTER: .

DRAWN: BA DRAWING NO: B/4054-3001

CHECKED: ORIGINAL SIZE: A1

DATE: MAR 26

Architectural Consultants

CIAT chartered member

cabe chartered member

BOSTON 12-14 Main Ridge West, Boston PE21 6QQ t: (01205) 357 272 e: boston@neildowman-architecture.co.uk

STAMFORD 14 Barn Hill, Stamford PE9 2AE t: (01780) 758 522 e: stamford@neildowman-architecture.co.uk

ALFORD 4-5 Church Street, Alford LN13 9EP t: (01507) 463 863 e: alford@neildowman-architecture.co.uk

HORNCASTLE 28 St Lawrence Street, Horncastle LN9 5DN t: (01507) 522 899 e: horncastle@neildowman-architecture.co.uk

LOUTH 62 Northgate, Louth LN11 0LY t: (01507) 601 155 e: louth@neildowman-architecture.co.uk

SKEGNESS (Satellite Office) t: (01754) 880 080 e: skegness@neildowman-architecture.co.uk

*By appointment only

www.neildowman-architecture.co.uk