
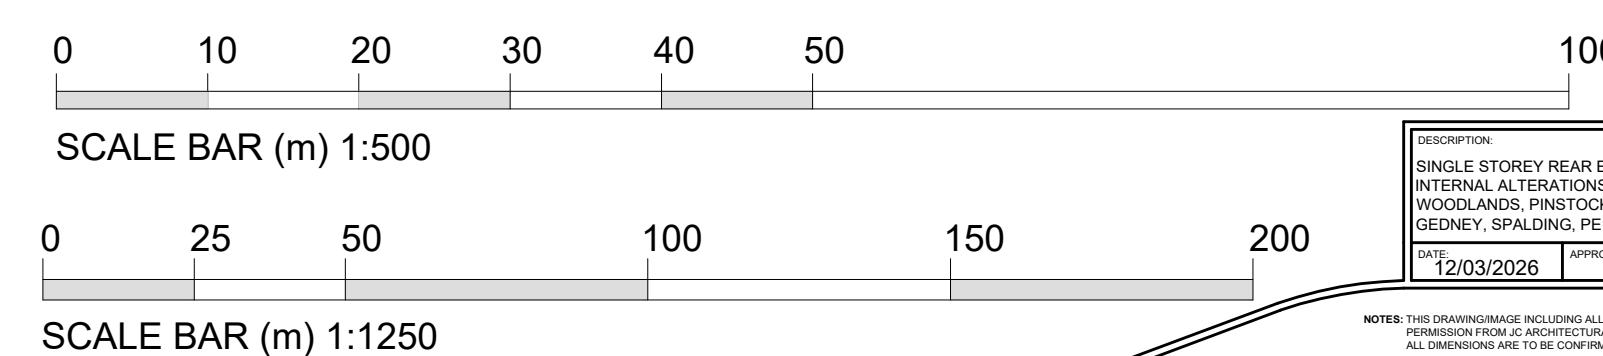
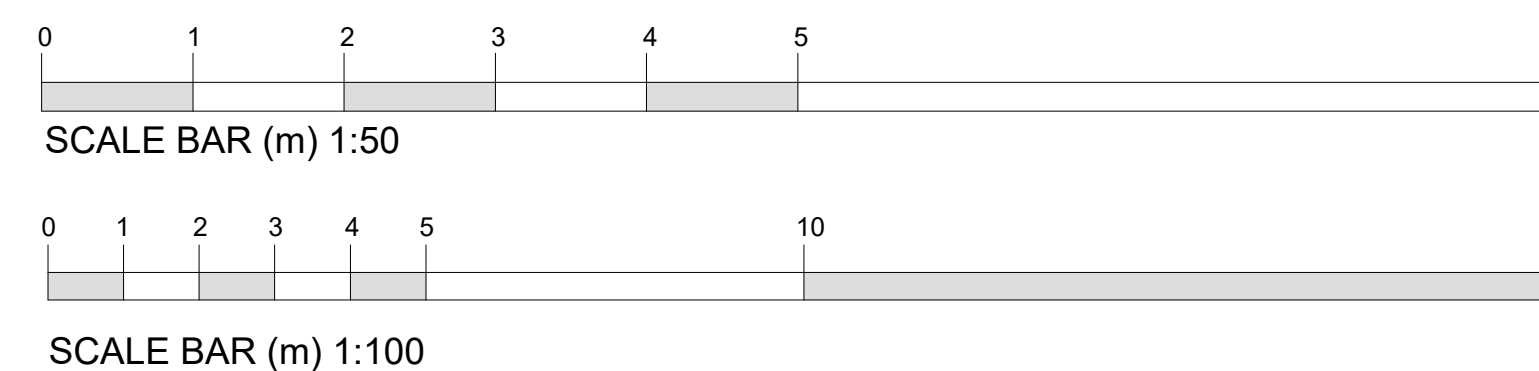
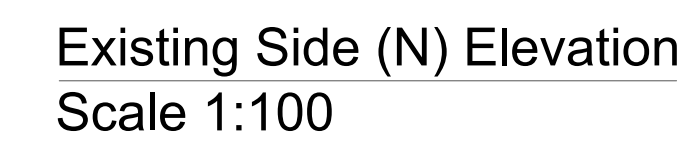
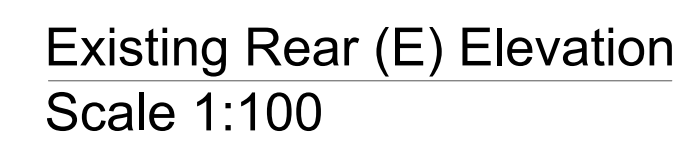
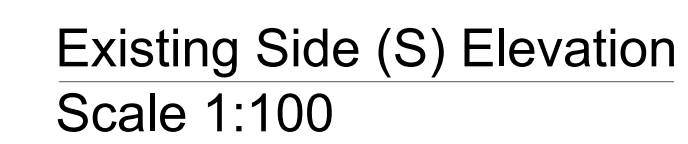


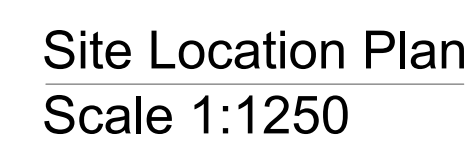

REV:	DESCRIPTION:	DATE:	
PROJECT: SINGLE STOREY REAR EXTENSION			
DRAWING: EXISTING FLOOR PLAN SITE LOCATION PLAN EXISTING ELEVATIONS			
SIZE: A1		CLIENT: Mr & Mrs J. Thorpe	
SCALE: AS labelled	DRAWN BY: JC	SHEET: 0543/26/01	

DESCRIPTION	
SINGLE STOREY REAR EXTENSION INTERNAL ALTERATIONS AT WOODLANDS, PINSTOCK LANE GEDNEY, SPALDING, PE12 0BT	
DATE	APPROVED
12/03/2026	CT

NOTES: THIS DRAWING/IMAGE INCLUDING ALL ITS CONTENT REMAINS THE PROPERTY OF JC ARCHITECTURAL CONSULTANT. NO UNAUTHORISED COPYING OR REPRODUCTION IN ANY PART IS PERMITTED WITHOUT OBTAINING PRIOR WRITTEN PERMISSION FROM JC ARCHITECTURAL CONSULTANT. JC ARCHITECTURAL CONSULTANT RESERVE THE RIGHT TO WITHDRAW THIS INFORMATION AT ANY TIME.
ALL DIMENSIONS ARE TO BE CONFIRMED ON SITE BY CONTRACTOR, ANY DISCREPANCIES ARE TO BE REPORTED TO JC ARCHITECTURAL CONSULTANT IMMEDIATELY.

CDM: THE DESIGN HAS BEEN UNDERTAKEN AS FAR AS POSSIBLE TO AVOID RISKS TO HEALTH AND SAFETY OR TO REDUCE AND CONTROL THE EFFECTS OF ANY UNAVOIDABLE RISKS/ANY RELEVANT INFORMATION REGARDING RISKS WHICH ARE NOT ABLE TO BE ELIMINATED WILL BE INCLUDED WITHIN THE PROJECT HEALTH AND SAFETY FILE.