



Existing Ground Floor Plan
Scale 1:50



Site Location Plan
Scale 1:1250



Existing Front (W) Elevation
Scale 1:100





Existing Side (S) Elevation
Scale 1:100



Existing Rear (E) Elevation
Scale 1:100



Existing Side (N) Elevation
Scale 1:100

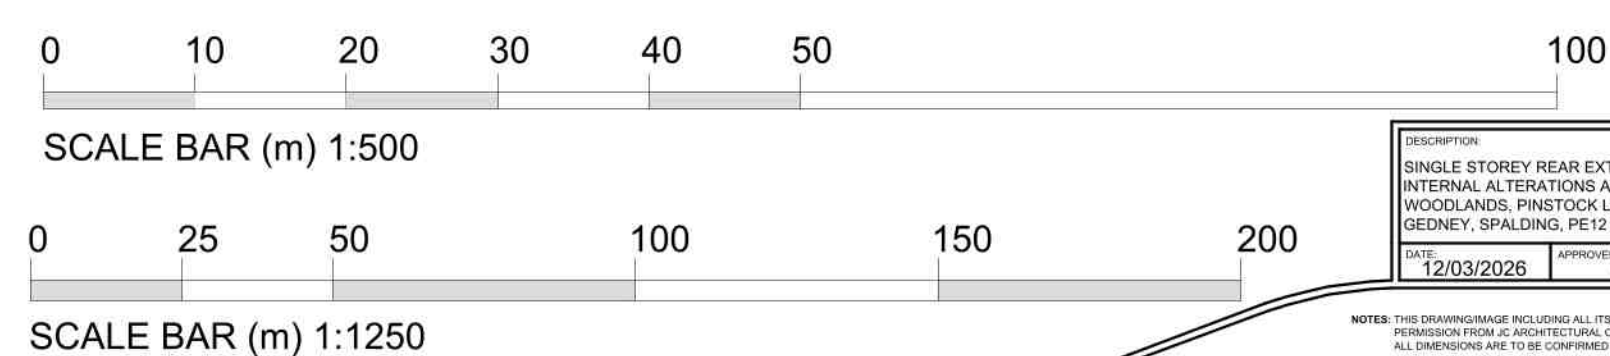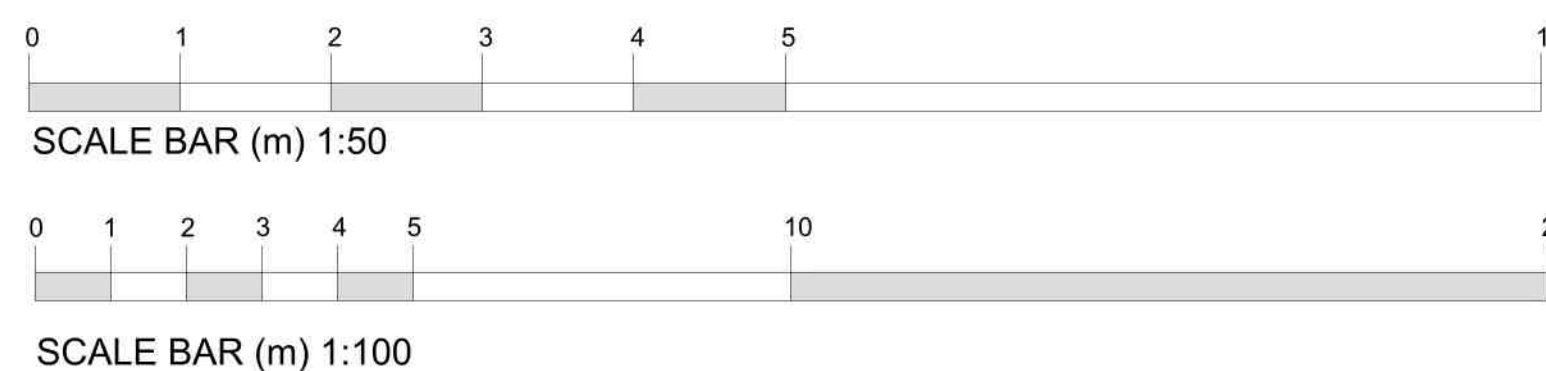

DESCRIPTION
SINGLE STOREY REAR EXTENSION &
INTERNAL ALTERATIONS AT
WOODLANDS, PINSTOCK LANE,
CEDNEY, SPALDING, PE15 1BT

DATE
12/03/2026

APPROVED
CT



Do Not Scale From This Drawing

PROJECT: SINGLE STOREY REAR EXTENSION	
DRAWING: EXISTING FLOOR PLAN EXISTING ELEVATIONS	
SIZE: A1	CLIENT: Mr & Mrs J. Thorpe
SCALE: as labelled	SHEET: 0543/26/01A

NOTES: THIS DRAWING/SET INCLUDING ALL ITS CONTENT REMAINS THE PROPERTY OF JC ARCHITECTURAL CONSULTANT. NO UNAUTHORIZED COPYING OR REPRODUCTION IN ANY FORM IS PERMITTED WITHOUT OBTAINING PRIOR WRITTEN PERMISSION FROM JC ARCHITECTURAL CONSULTANT. JC ARCHITECTURAL CONSULTANT RESERVES THE RIGHT TO TREAT ANY INFORMATION IN ANY FORM AS CONFIDENTIAL AND TO BE REPORTED TO JC ARCHITECTURAL CONSULTANT IMMEDIATELY.

THIS DESIGN HAS BEEN UNDERTAKEN AS FAR AS POSSIBLE TO AVOID RISKS TO HEALTH AND SAFETY OR TO REDUCE AND CONTROL THE EFFECTS OF ANY UNAVOIDABLE RISKS. ANY RELEVANT INFORMATION REGARDING RISKS WHICH ARE NOT ABLE TO BE ELIMINATED WILL BE INCLUDED WITHIN THE PROJECT HEALTH AND SAFETY FILE.