



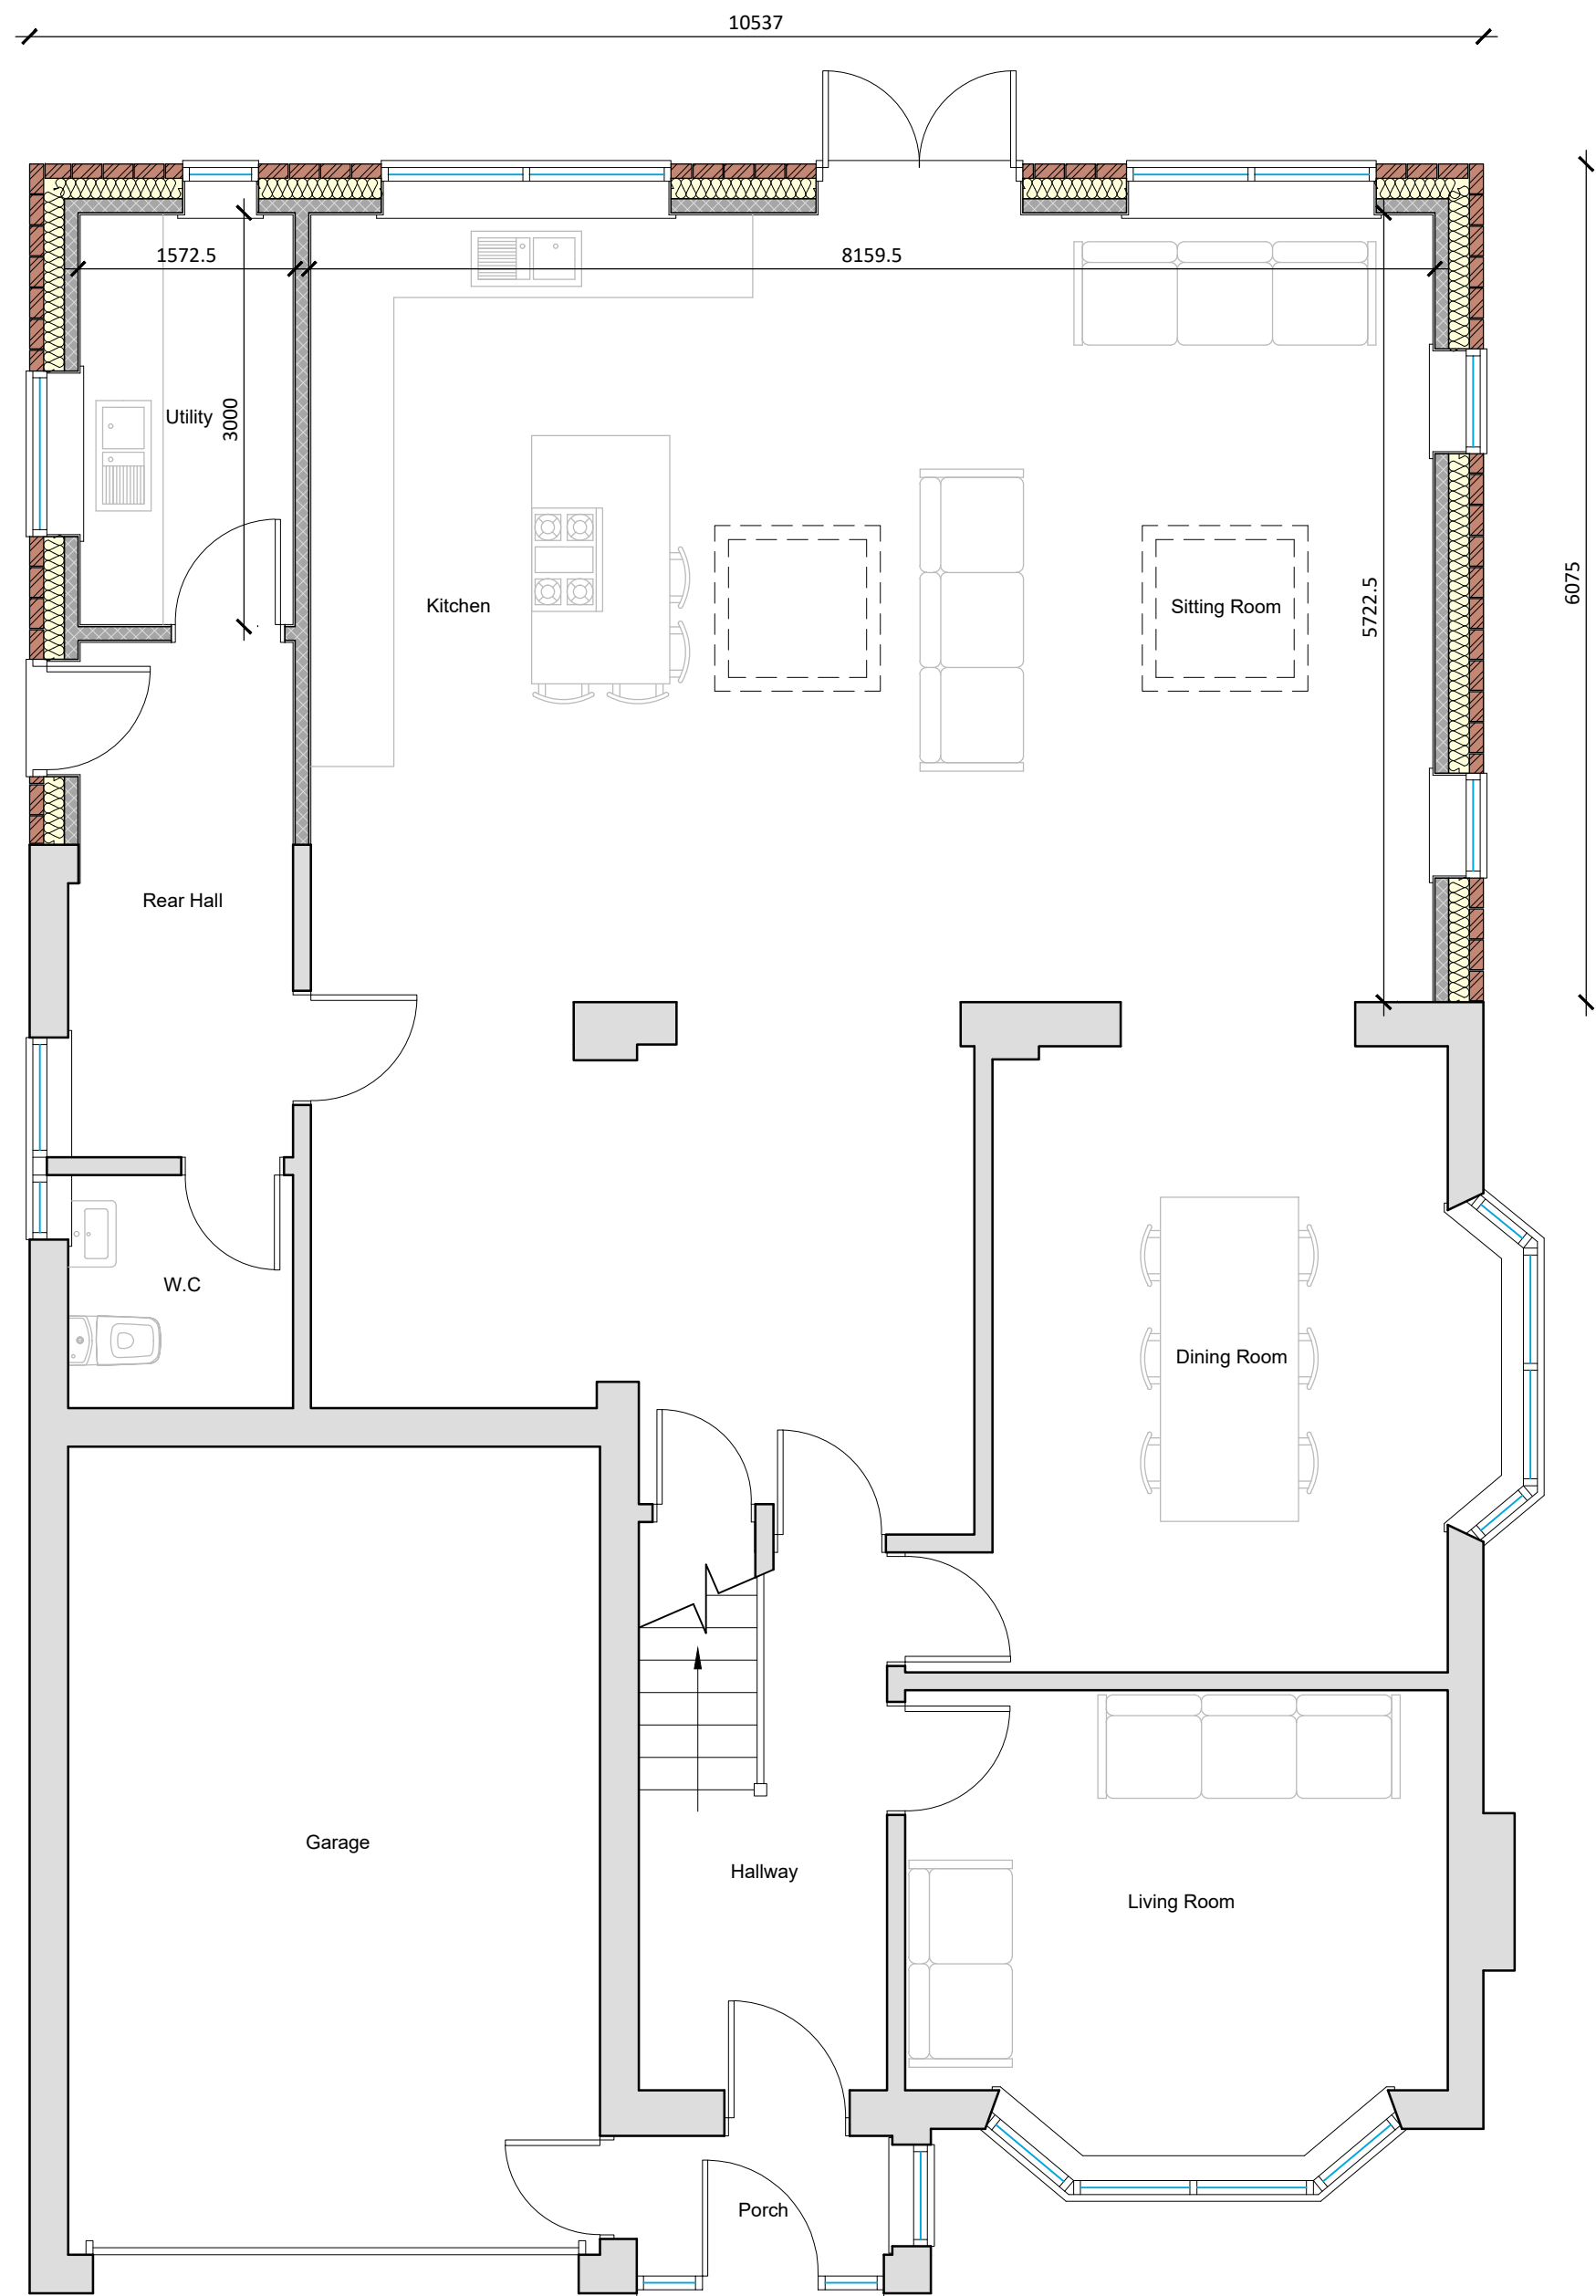

Proposed Ground Floor Plan
Scale 1:50

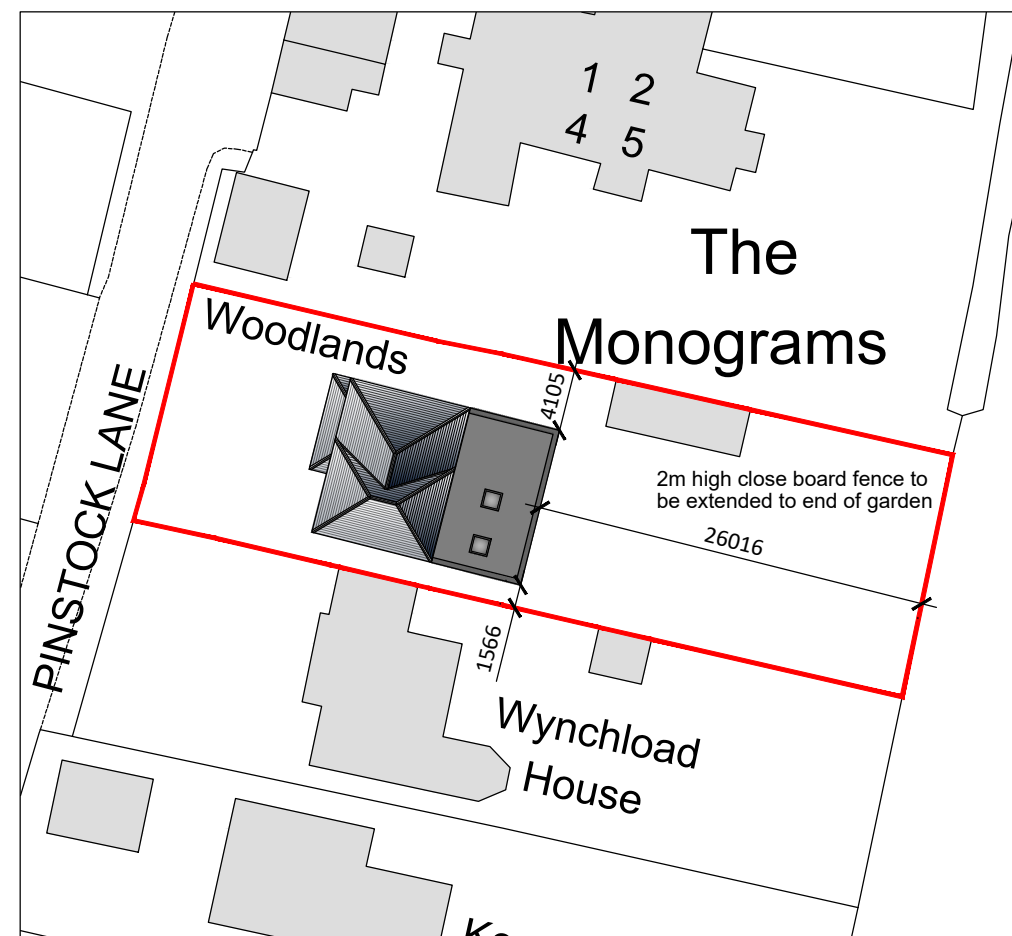

Proposed Block Plan
Scale 1:500




Proposed Front (W) Elevation
Scale 1:100





Proposed Side (S) Elevation
Scale 1:100



Proposed Rear (E) Elevation
Scale 1:100

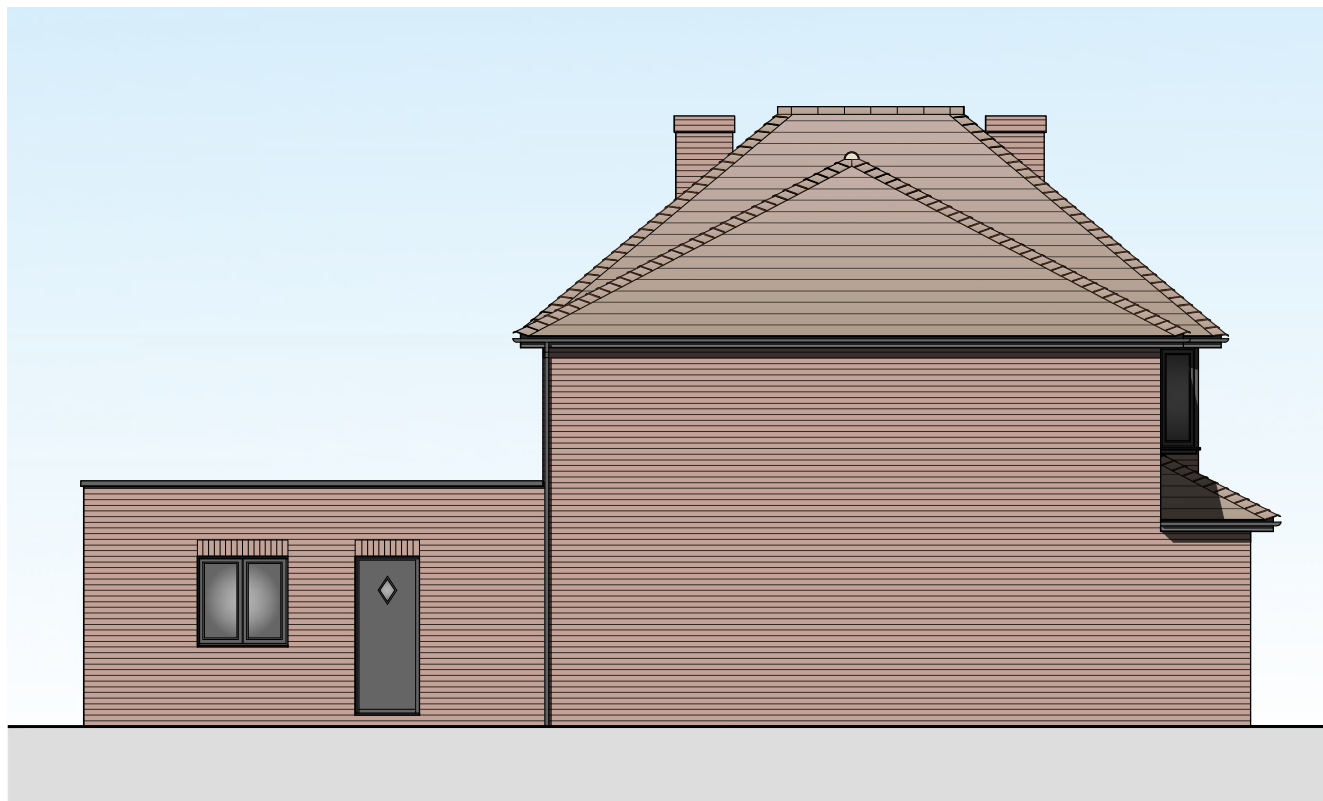

Proposed Side (N) Elevation
Scale 1:100

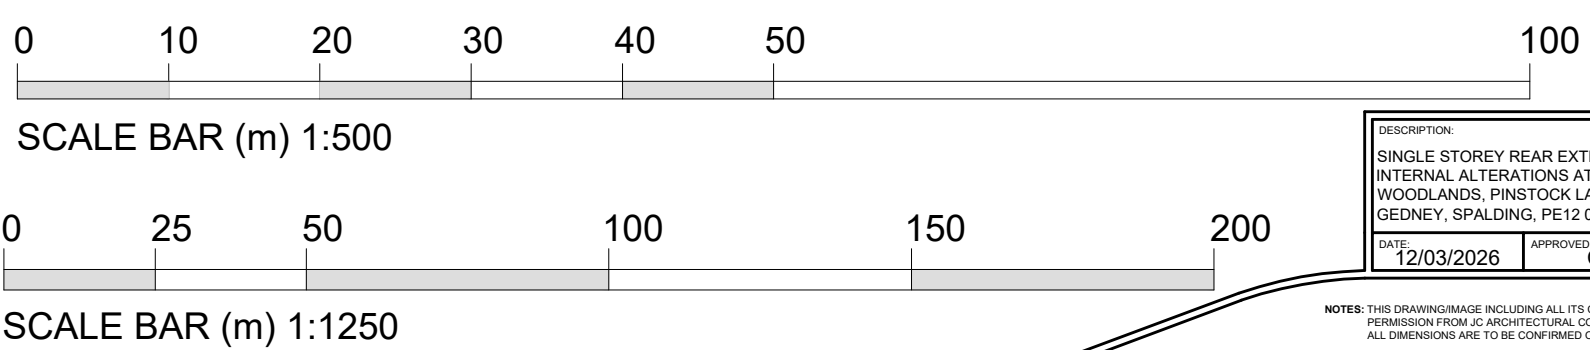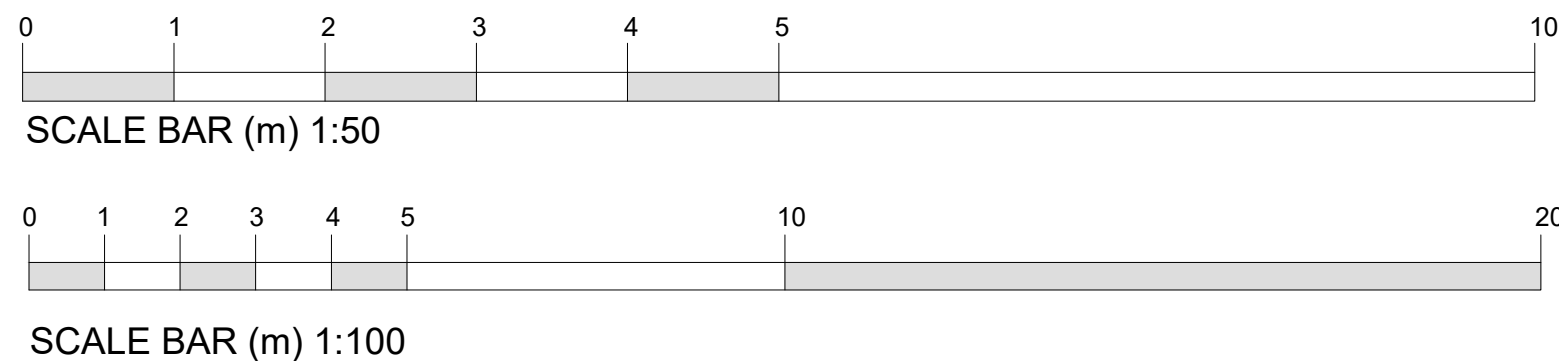

DESCRIPTION
SINGLE STOREY REAR EXTENSION &
INTERNAL ALTERATIONS AT
WOODLANDS, PINSTOCK LANE,
CEDNEY, SPALDING, PE12 8BT
DATE: 12/03/2026 APPROVED: G.T.



Do Not Scale From This Drawing

REV:	DESCRIPTION:	DATE:
PROJECT: SINGLE STOREY REAR EXTENSION		
DRAWING: PROPOSED FLOOR PLAN PROPOSED ELEVATIONS		
SIZE: A1	CLIENT: Mr & Mrs J. Thorpe	
SCALE: as labelled	DRAWING BY: JC	SHEET: 0543/26/02

NOTES: THIS DRAWING/IMAGE INCLUDING ALL ITS CONTENT REMAINS THE PROPERTY OF JC ARCHITECTURAL CONSULTANT. NO UNAUTHORIZED COPYING OR REPRODUCTION IN ANY FORM IS PERMITTED WITHOUT OBTAINING PRIOR WRITTEN PERMISSION FROM JC ARCHITECTURAL CONSULTANT. JC ARCHITECTURAL CONSULTANT RESERVES THE RIGHT TO WITHDRAW THIS INFORMATION AT ANY TIME.
ALL DIMENSIONS ARE TO BE CONFIRMED ON SITE BY CONTRACTOR. ANY DISCREPANCIES ARE TO BE REPORTED TO JC ARCHITECTURAL CONSULTANT IMMEDIATELY.
THIS DESIGN HAS BEEN UNDERTAKEN AS FAR AS POSSIBLE TO AVOID RISKS TO HEALTH AND SAFETY OR TO REDUCE AND CONTROL THE EFFECTS OF ANY UNAVOIDABLE RISK. ANY RELEVANT INFORMATION REGARDING RISKS WHICH ARE NOT ABLE TO BE ELIMINATED WILL BE INCLUDED WITHIN THE PROJECT HEALTH AND SAFETY FILE.