



Proposed Ground Floor Plan
Scale 1:50



Proposed Front (W) Elevation
Scale 1:100




Proposed Side (S) Elevation
Scale 1:100





Proposed Rear (E) Elevation
Scale 1:100



Proposed Side (N) Elevation
Scale 1:100

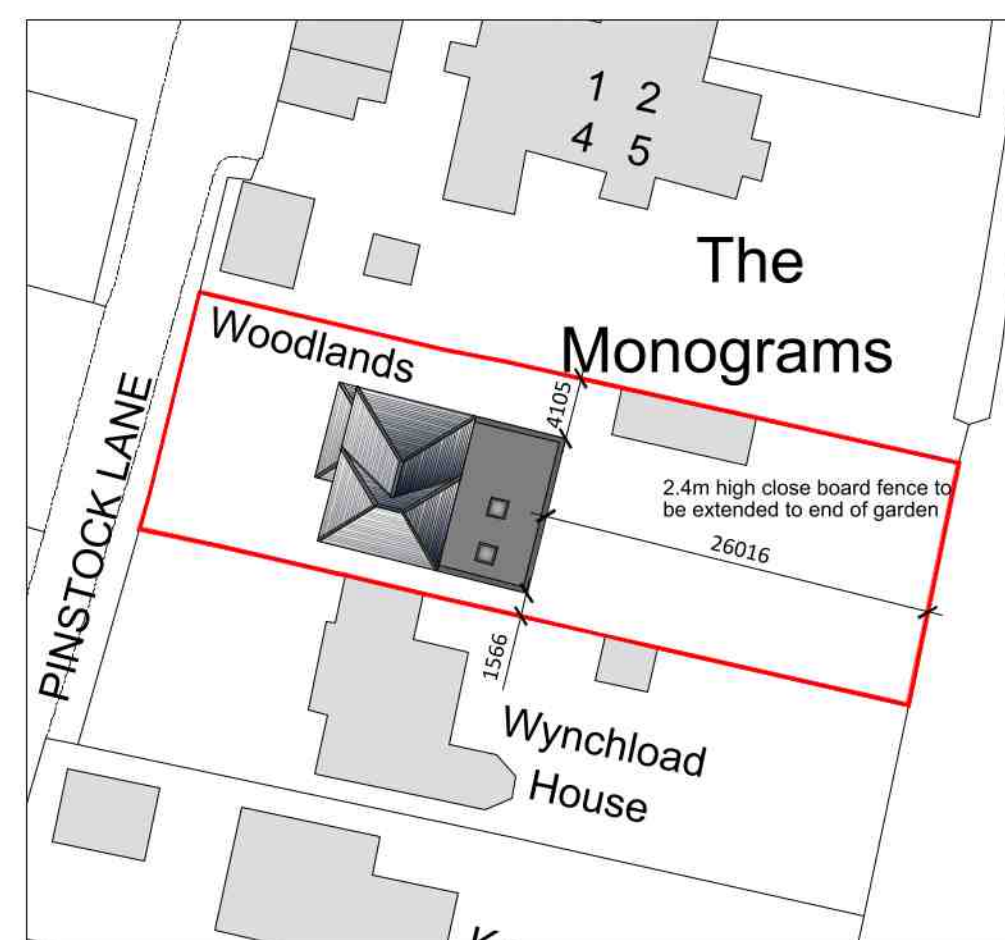

Proposed Block Plan
Scale 1:500

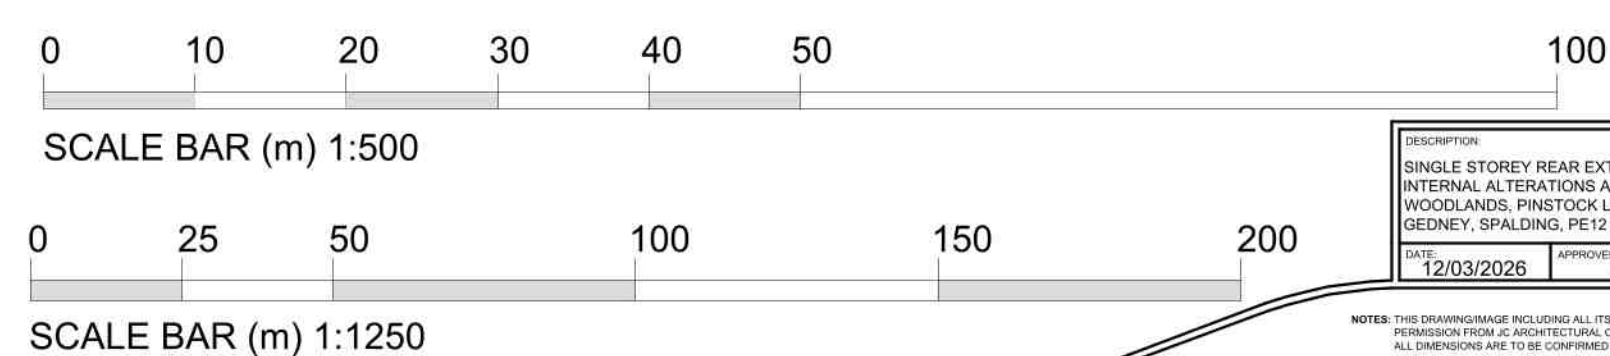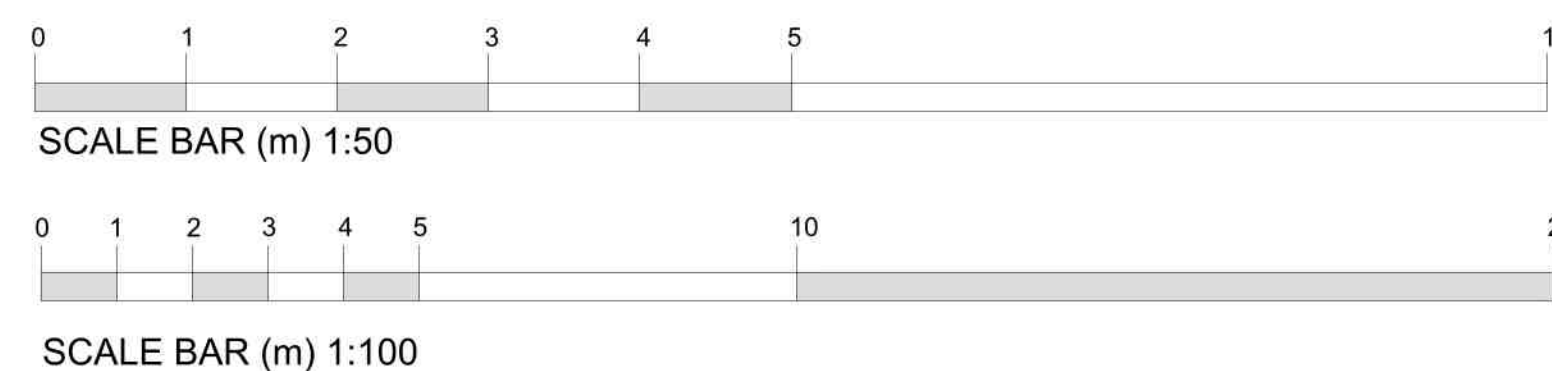

DESCRIPTION
SINGLE STOREY REAR EXTENSION &
INTERNAL ALTERATIONS AT
WOODLANDS, PINSTOCK LANE,
GLEDNEY, SPALDING, PE15 1BT
DATE: 12/03/2026 APPROVED: CT



PROJECT:		SINGLE STOREY REAR EXTENSION	
DRAWING:		PROPOSED FLOOR PLAN PROPOSED ELEVATIONS	
SIZE:		A1	
CLIENT:		Mr & Mrs J. Thorpe	
Do Not Scale From This Drawing		DRAWING BY: JC	
		SHEET: 0543/26/02A	

NOTES: THIS DRAWING IS THE PROPERTY OF JC ARCHITECTURAL CONSULTANT. NO UNAUTHORIZED COPYING OR REPRODUCTION IN ANY FORM IS PERMITTED WITHOUT OBTAINING PRIOR WRITTEN PERMISSION FROM JC ARCHITECTURAL CONSULTANT. JC ARCHITECTURAL CONSULTANT RESERVES THE RIGHT TO MODIFY THIS INFORMATION AT ANY TIME. ALL DIMENSIONS ARE TO BE COMPARED ON SITE BY CONTRACTOR. ANY DISCREPANCIES ARE TO BE REPORTED TO JC ARCHITECTURAL CONSULTANT IMMEDIATELY. THE DESIGN HAS BEEN UNDERTAKEN AS FAR AS POSSIBLE TO AVOID RISKS TO HEALTH AND SAFETY OR TO REDUCE AND CONTROL THE EFFECTS OF ANY UNAVOIDABLE RISK. ANY RELEVANT INFORMATION REGARDING RISKS WHICH ARE NOT ABLE TO BE ELIMINATED WILL BE INCLUDED WITHIN THE PROJECT HEALTH AND SAFETY FILE.