




Proposed Ground Floor Plan
Scale 1:50

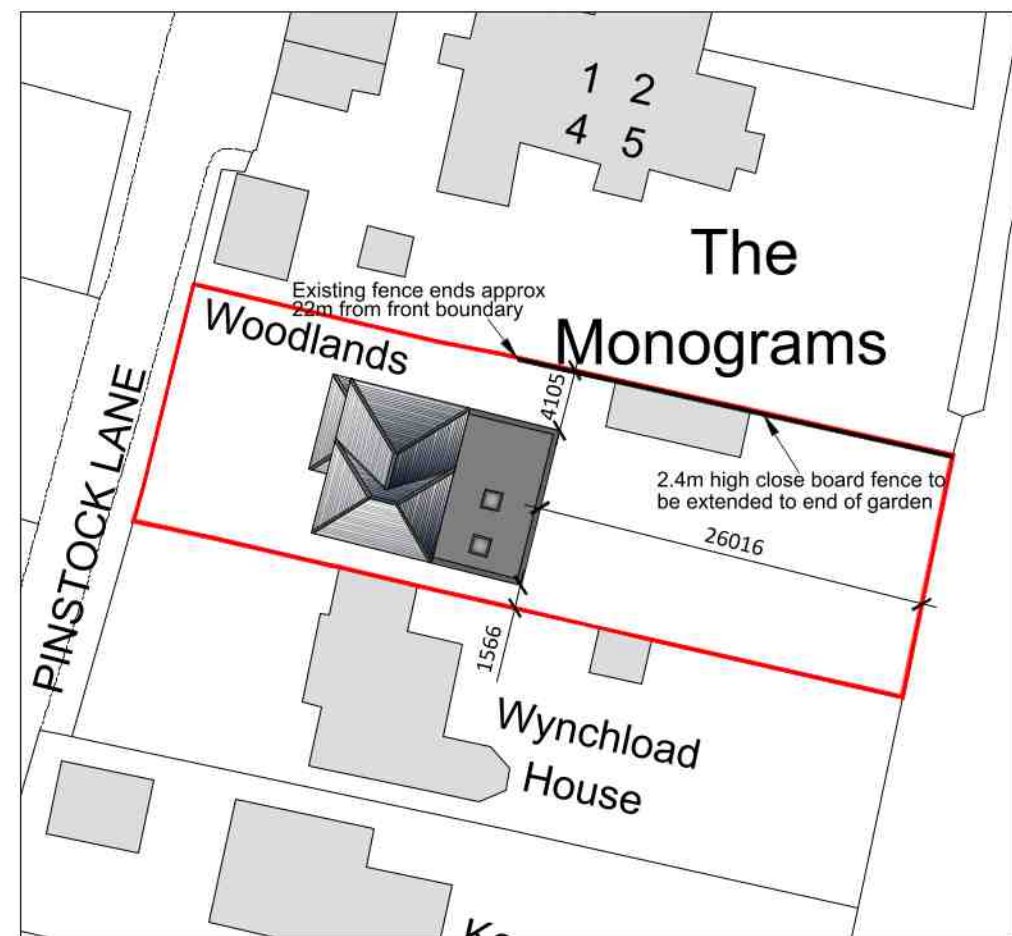

Proposed Block Plan
Scale 1:500



Proposed Front (W) Elevation
Scale 1:100




Proposed Side (S) Elevation
Scale 1:100





Proposed Rear (E) Elevation
Scale 1:100



Proposed Side (N) Elevation
Scale 1:100

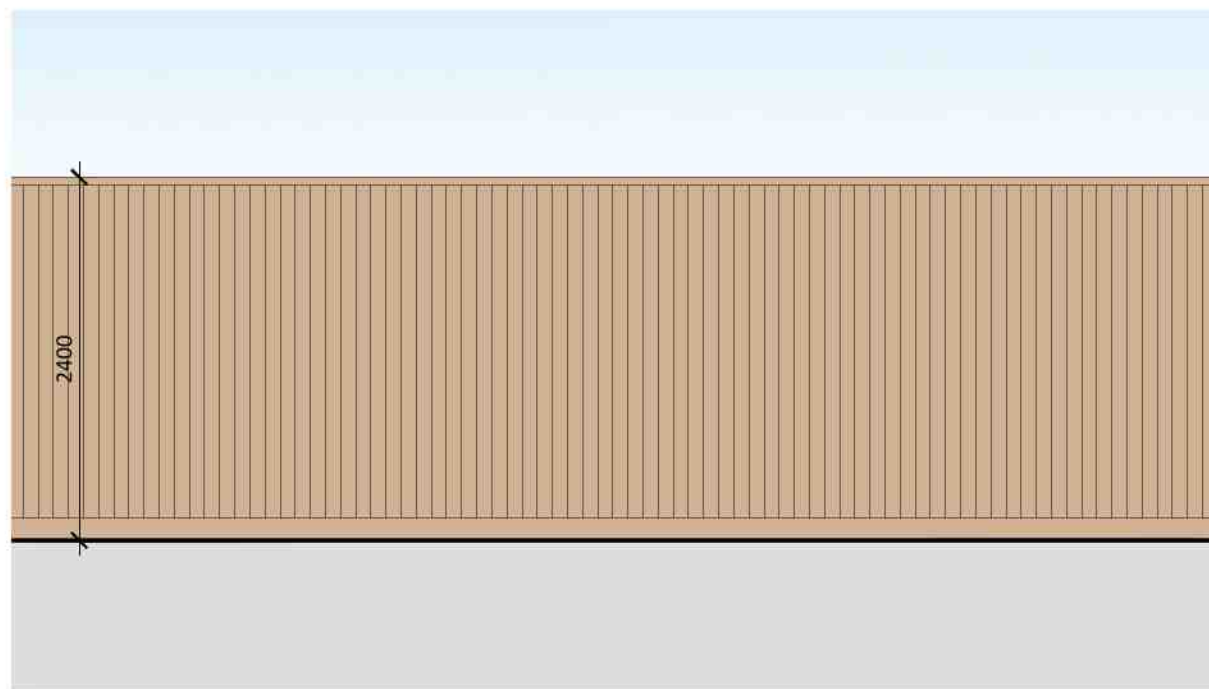

Typical Close Board Fence Elevation
Scale 1:50

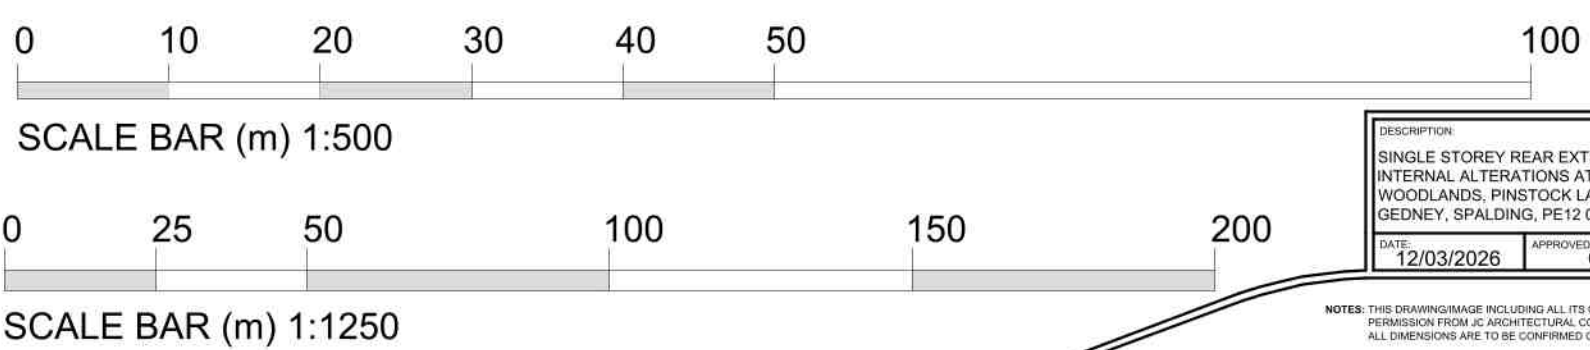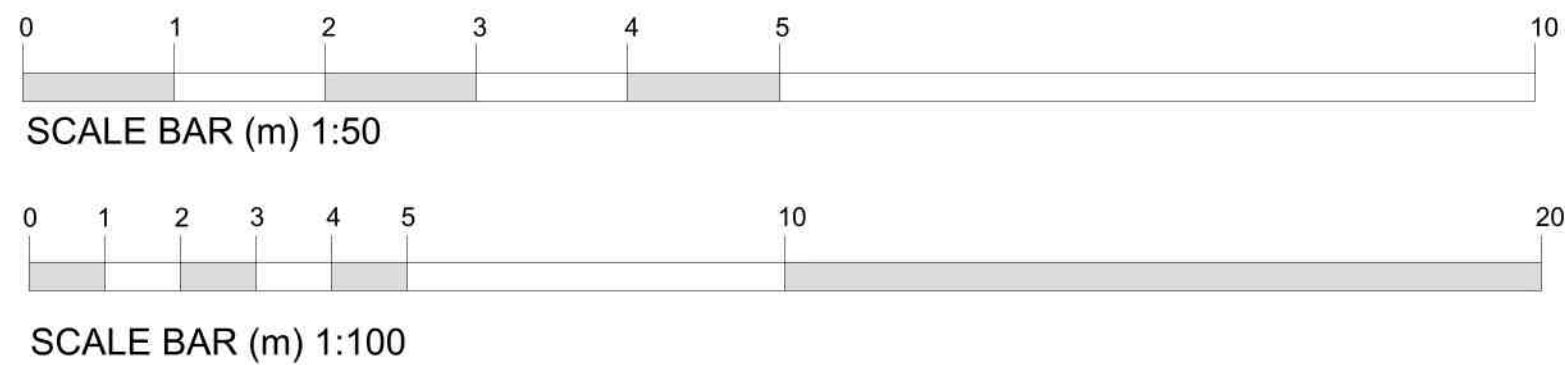

PROJECT:		
SINGLE STOREY REAR EXTENSION		
DRAWING:		
PROPOSED FLOOR PLAN PROPOSED ELEVATIONS		
CLIENT:		
Mr & Mrs J. Thorpe		
DATE:		
12/03/2026		
APPROVED:		
CT		
Do Not Scale From This Drawing		
SHEET:		
0543/26/02B		

DESCRIPTION
SINGLE STOREY REAR EXTENSION &
INTERNAL ALTERATIONS AT
WOODLANDS, PINSTOCK LANE,
GROVE, SPALDING, PE15 1BT



NOTES: THIS DRAWING IS THE PROPERTY OF JC ARCHITECTURAL CONSULTANT. NO UNAUTHORIZED COPYING OR REPRODUCTION IN ANY FORM IS PERMITTED WITHOUT OBTAINING PRIOR WRITTEN PERMISSION FROM JC ARCHITECTURAL CONSULTANT. JC ARCHITECTURAL CONSULTANT RESERVES THE RIGHT TO MODIFY THIS INFORMATION AT ANY TIME. ALL DIMENSIONS ARE TO BE COMPARED ON SITE BY CONTRACTOR. ANY DISCREPANCIES ARE TO BE REPORTED TO JC ARCHITECTURAL CONSULTANT IMMEDIATELY. THE DESIGN HAS BEEN UNDERGONE AS FAR AS POSSIBLE TO AVOID RISKS TO HEALTH AND SAFETY OR TO REDUCE AND CONTROL THE EFFECTS OF ANY UNAVOIDABLE RISKS. ANY RELEVANT INFORMATION REGARDING RISKS WHICH ARE NOT ABLE TO BE ELIMINATED WILL BE INCLUDED WITHIN THE PROJECT HEALTH AND SAFETY FILE.