




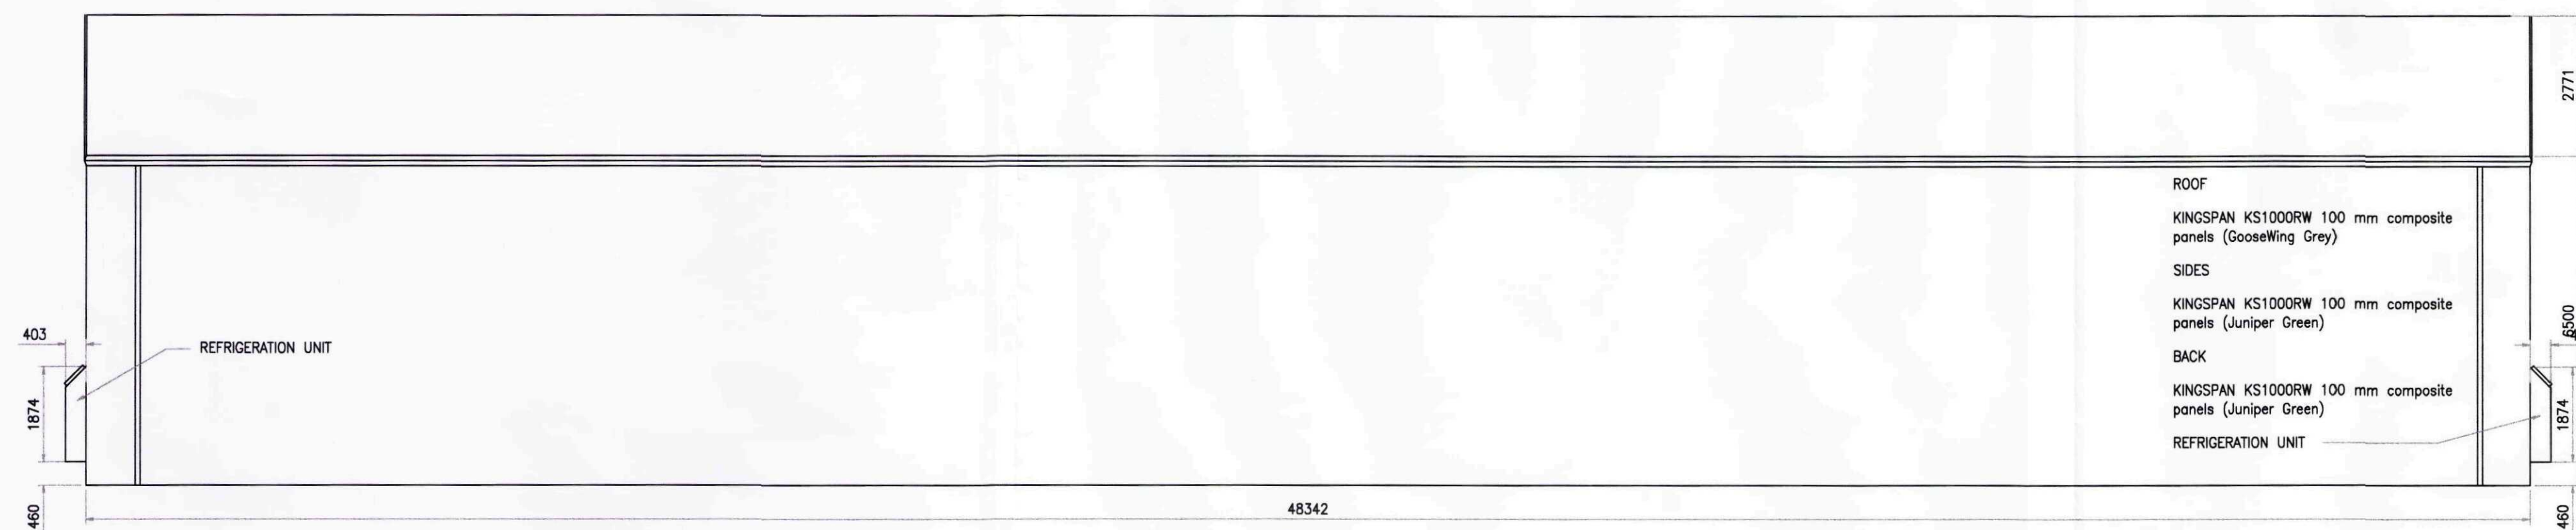


BACK ELEVATION

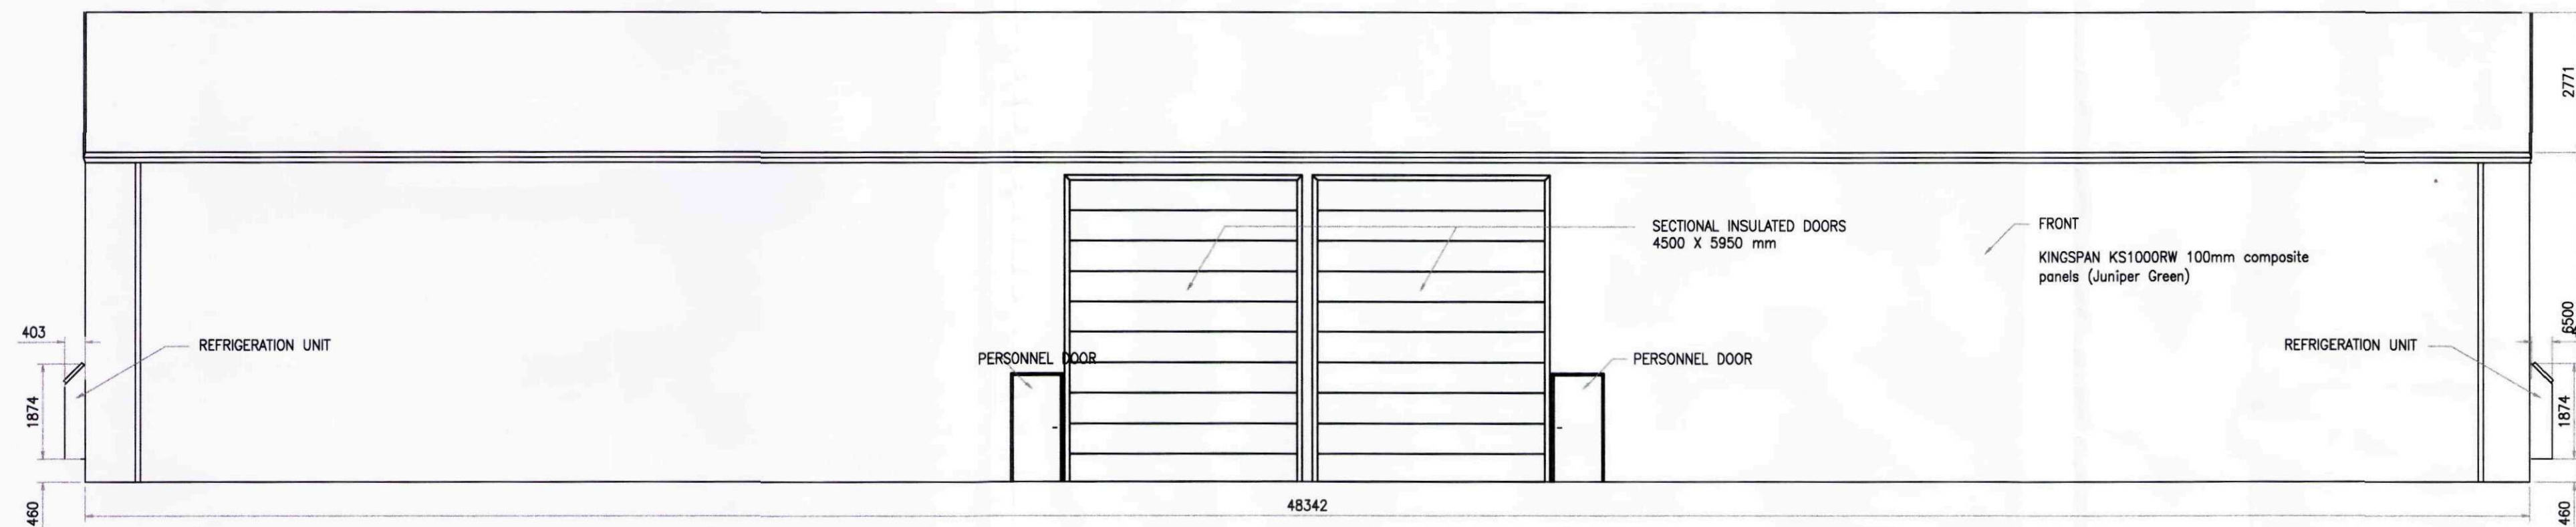


FRONT ELEVATION

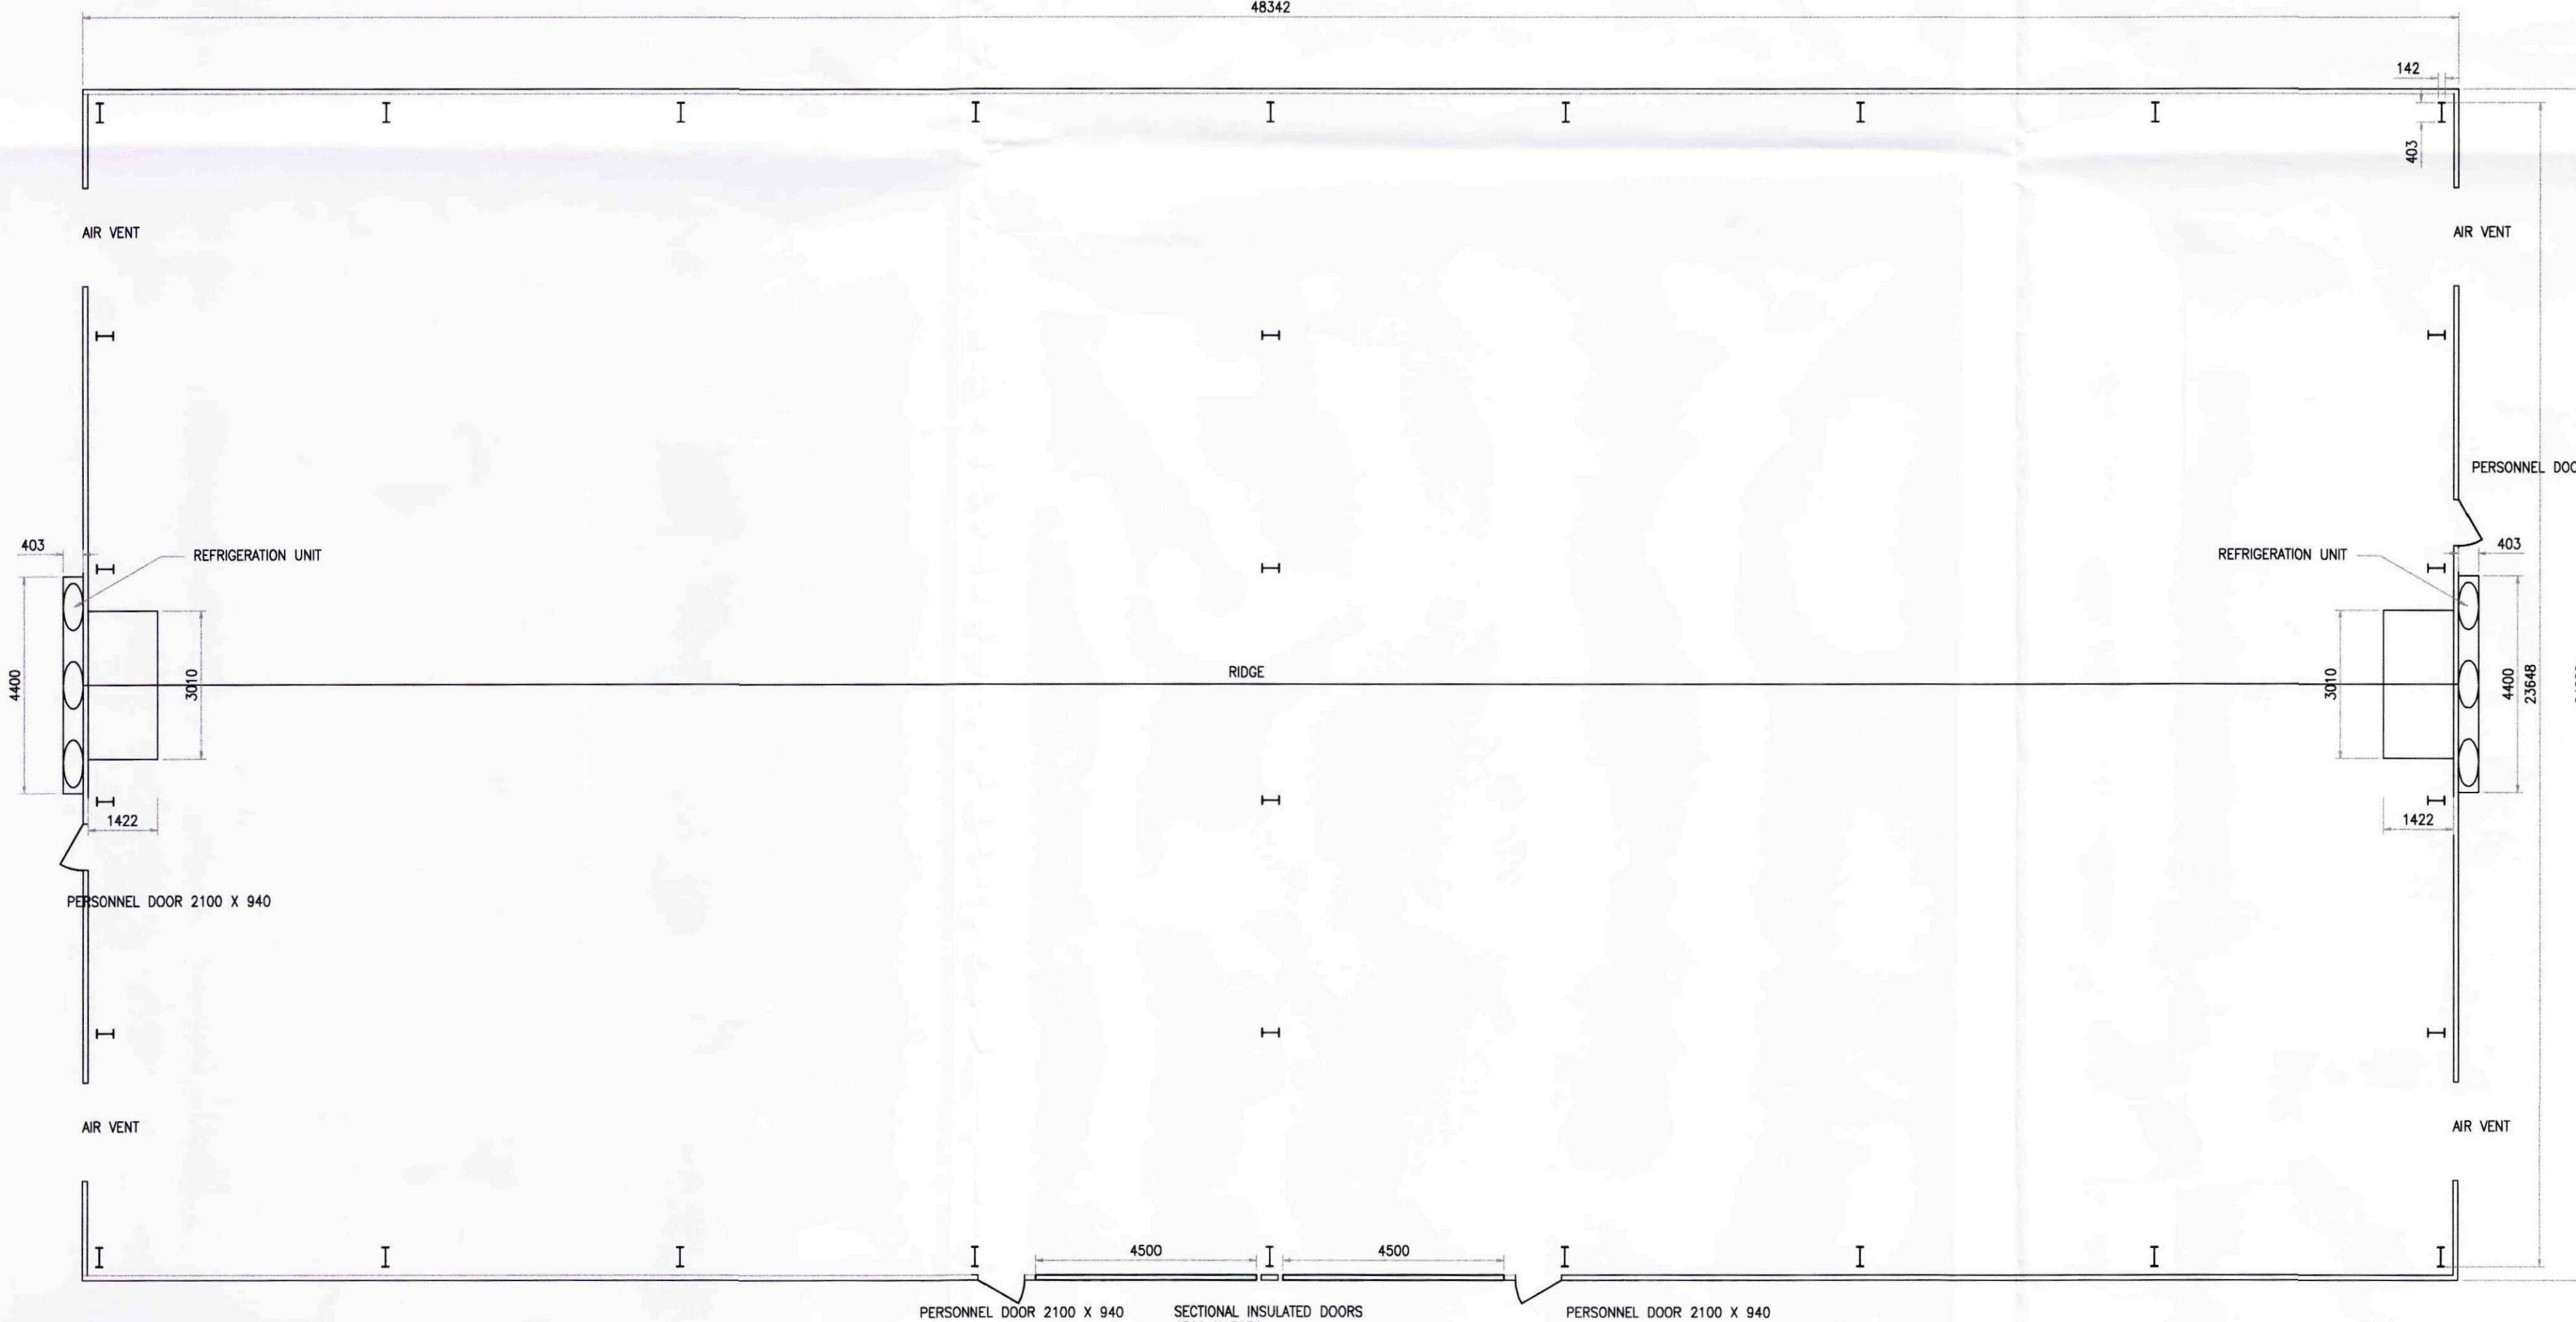

PLAN VIEW

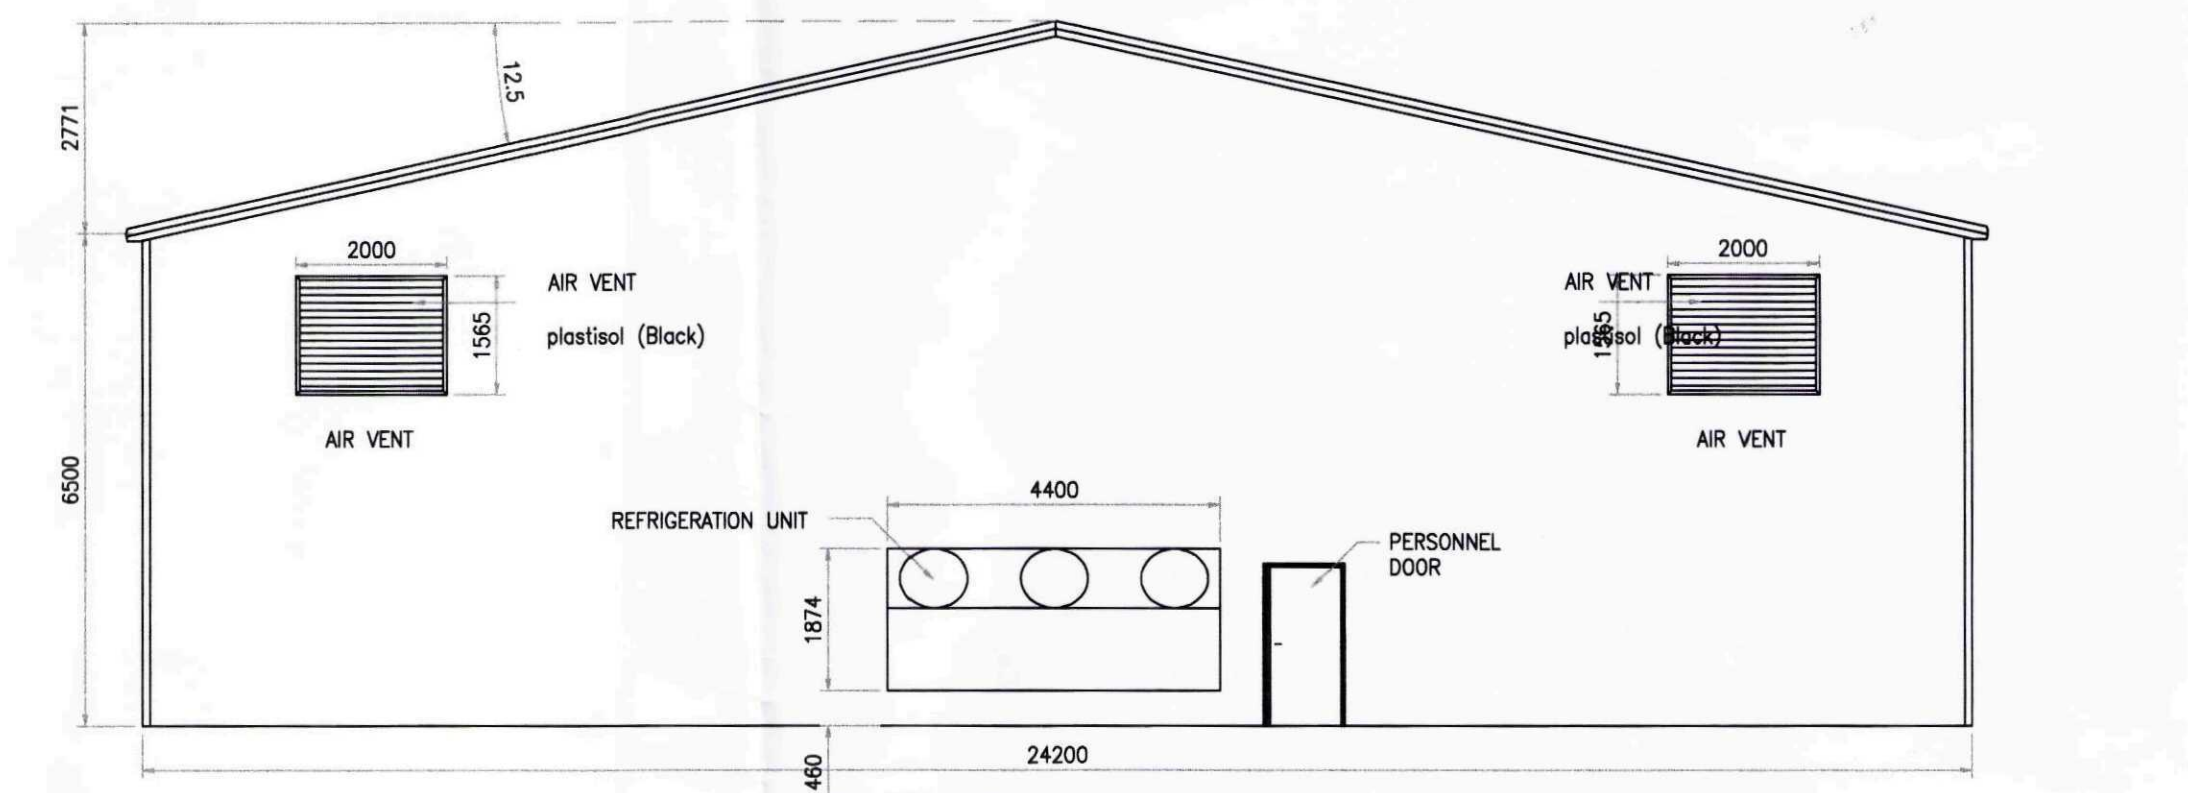

END ELEVATION

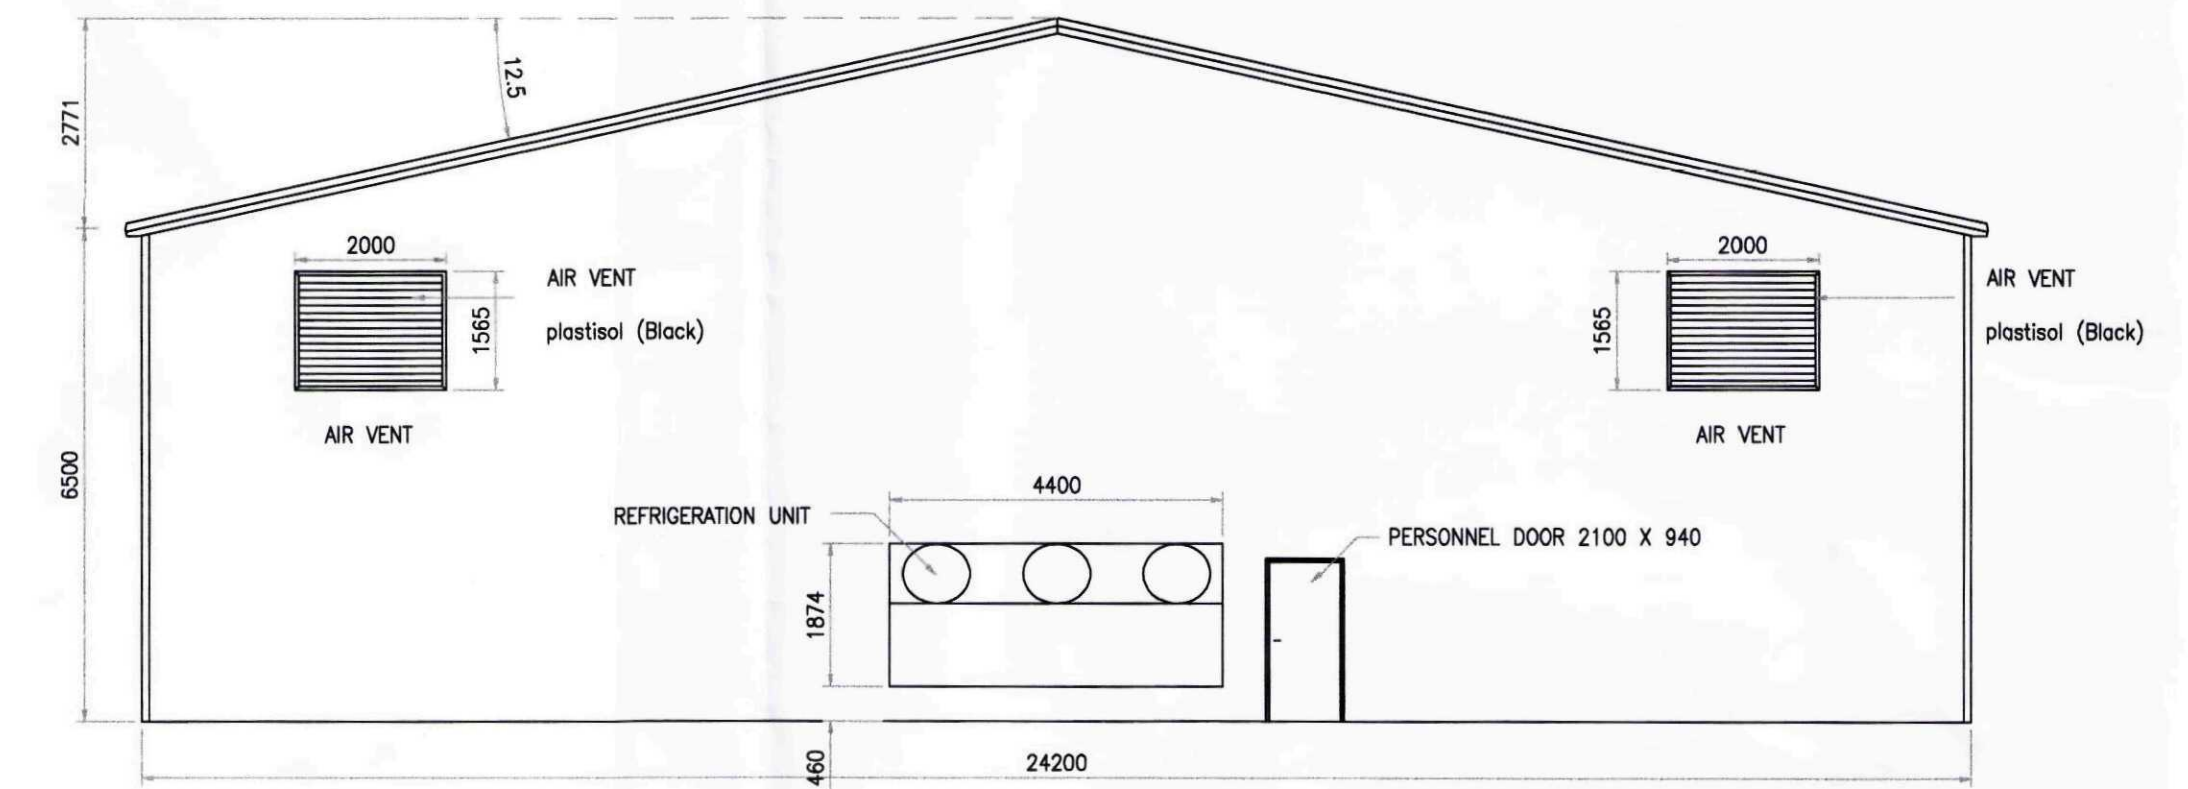

END ELEVATION

SHDC  
Planning & Development  
05 MAY 2010  
Ref: 0253-10

ADDITIONAL  
INFORMATION

| Revisions |          |                           |
|-----------|----------|---------------------------|
| A         | 28/03/10 | REFRIGERATION UNITS ADDED |

**Power Weld**  
Specialists in  
**STEEL FABRICATION**  
Unit 2, Station Street, Holbeach, Lincs. PE12 7LF  
Telephone 01406 426704 Fax: 01406 422899

|               |                                                  |
|---------------|--------------------------------------------------|
| Client        | D.R WATERS & SON                                 |
| Project       | PROPOSED NEW POTATO<br>CONTAINER<br>CLARKES HILL |
| GEDNEY        |                                                  |
| Drawing Title | LAYOUT PLANS ELEVATIONS                          |
| Scale         | 1/100                                            |
| Date          | NOVEMBER 09                                      |
| Drawing No.   | PW2009/1A                                        |