




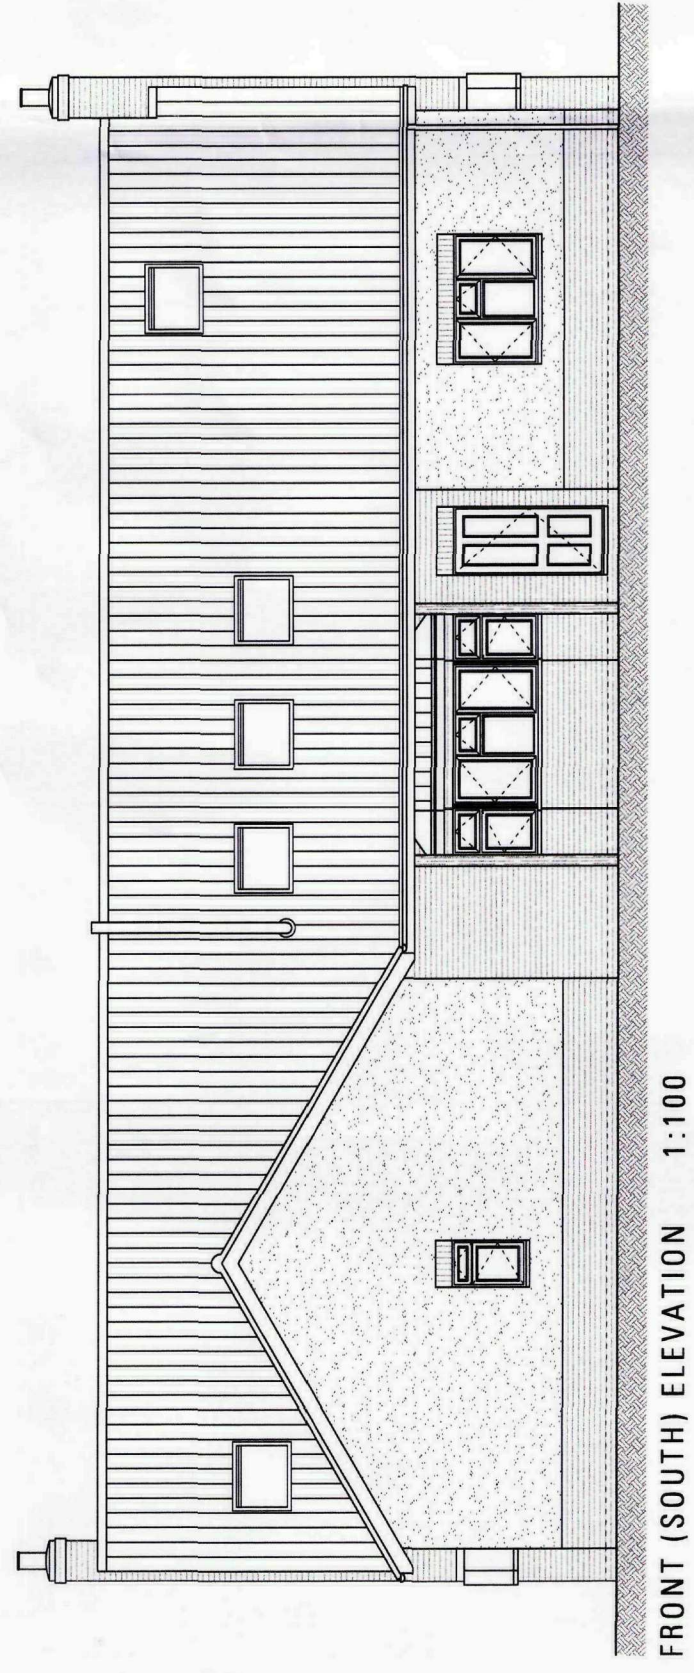


FRONT (SOUTH) ELEVATION 1:100

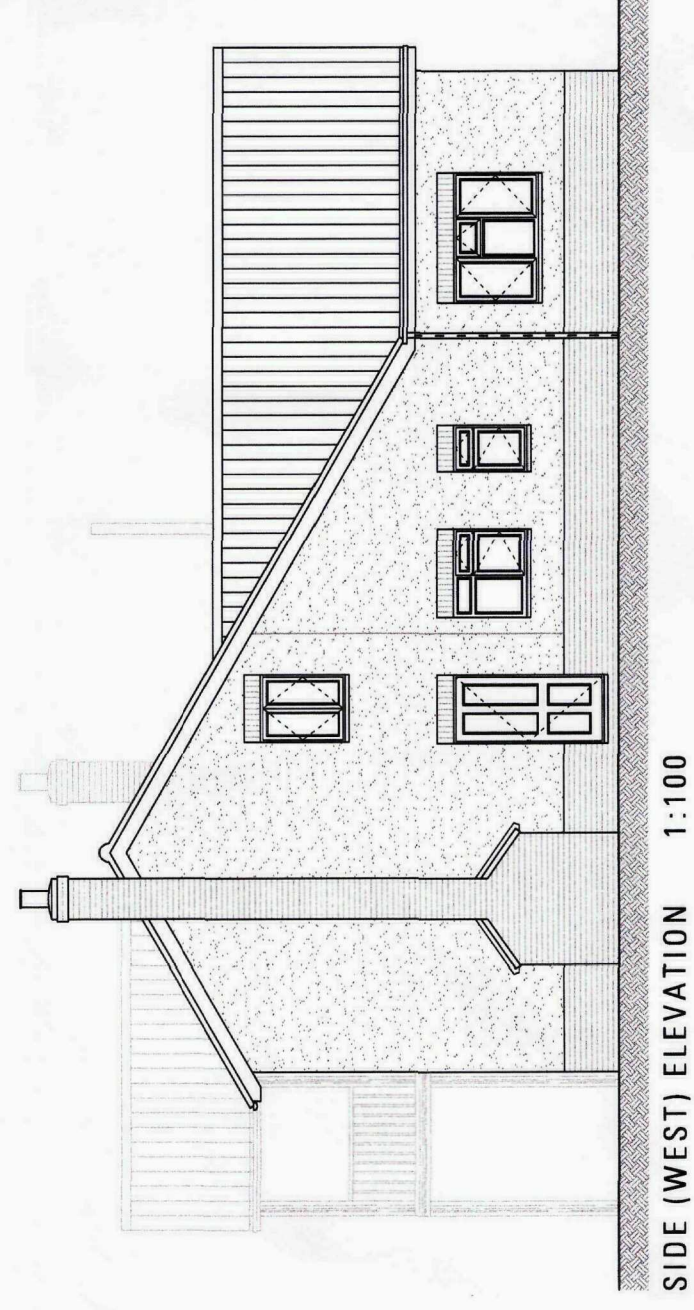


SIDE (WEST) ELEVATION 1:100

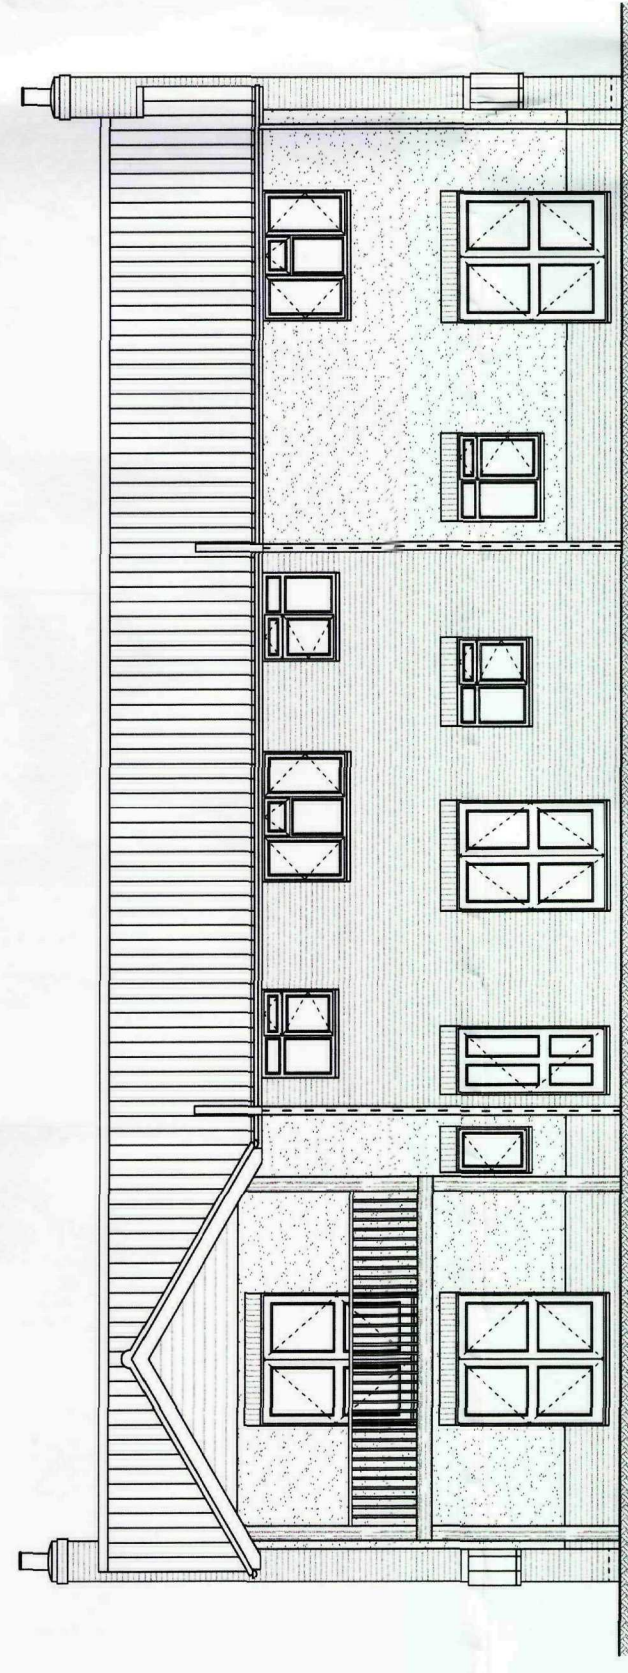


REAR (NORTH) ELEVATION 1:100

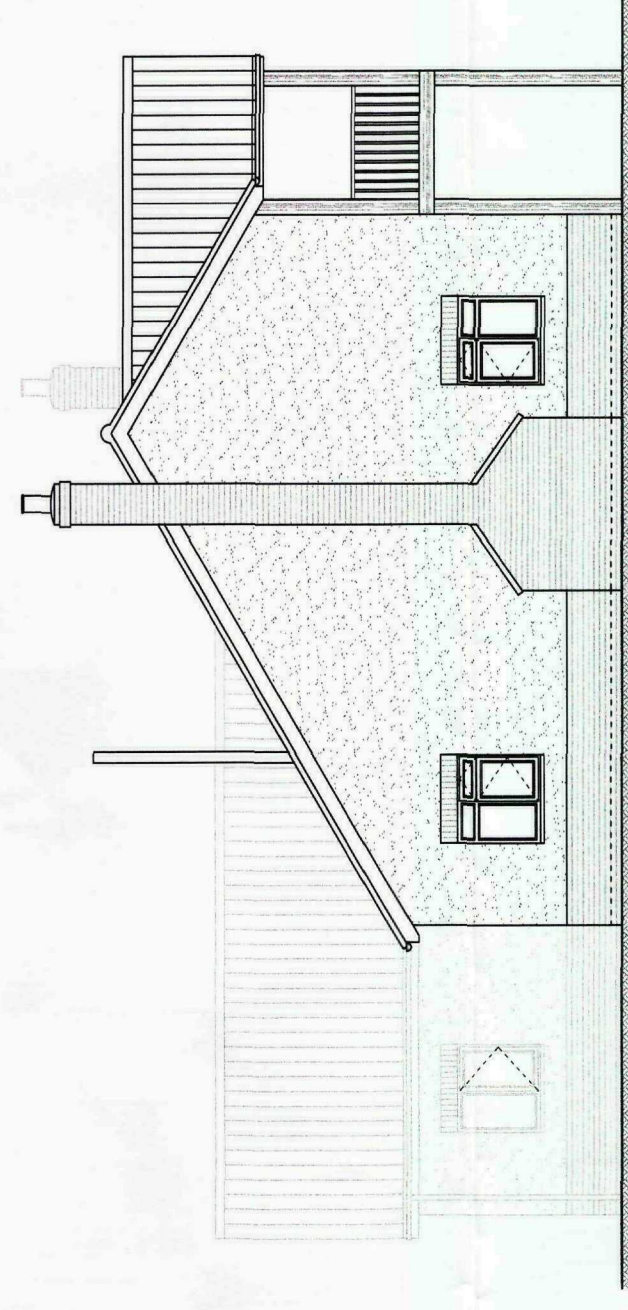


SIDE (EAST) ELEVATION 1:100

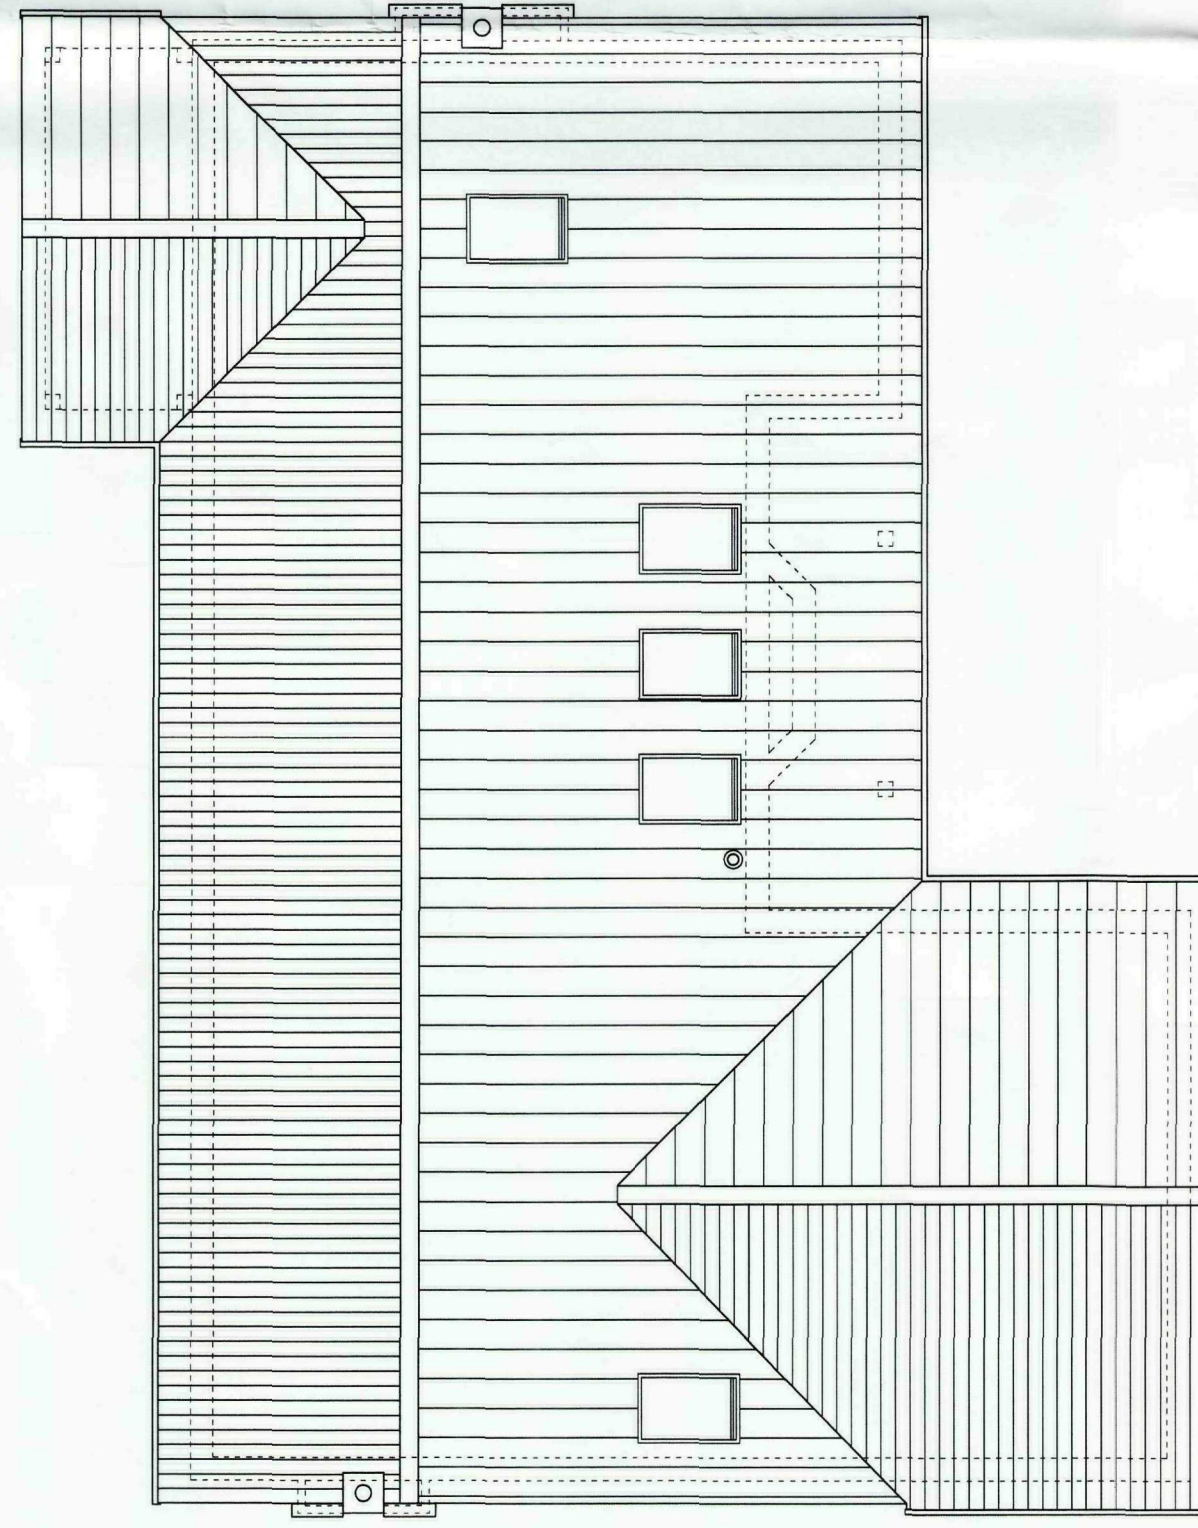


ROOF PLAN 1:100

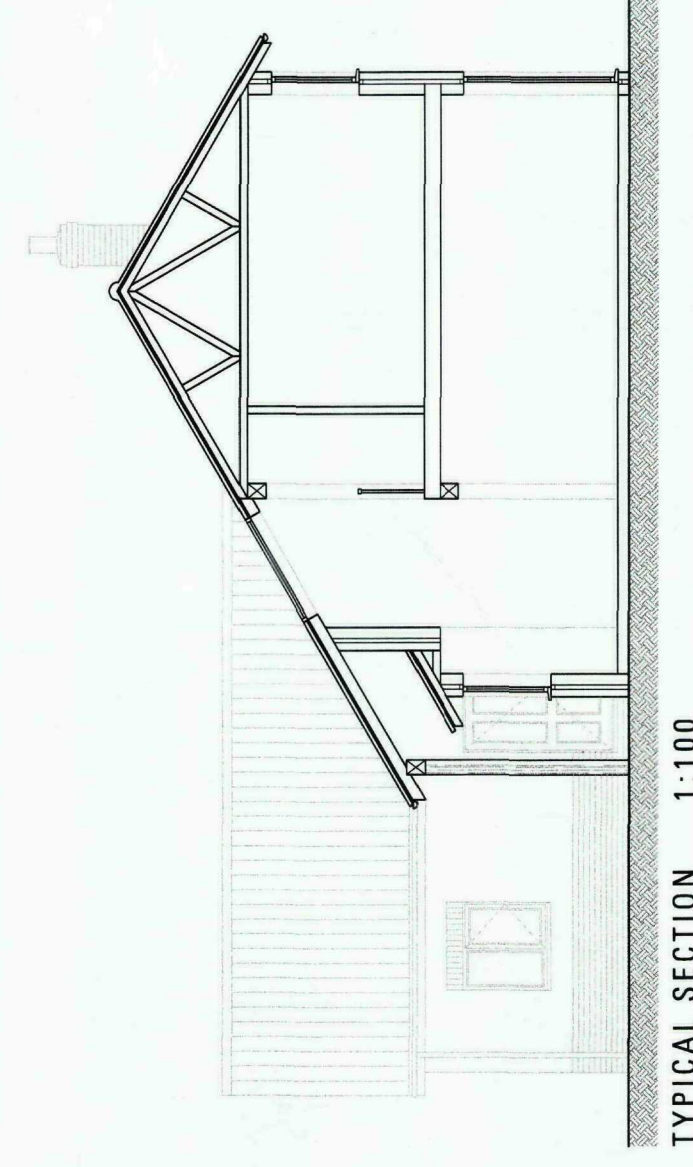


TYPICAL SECTION 1:100

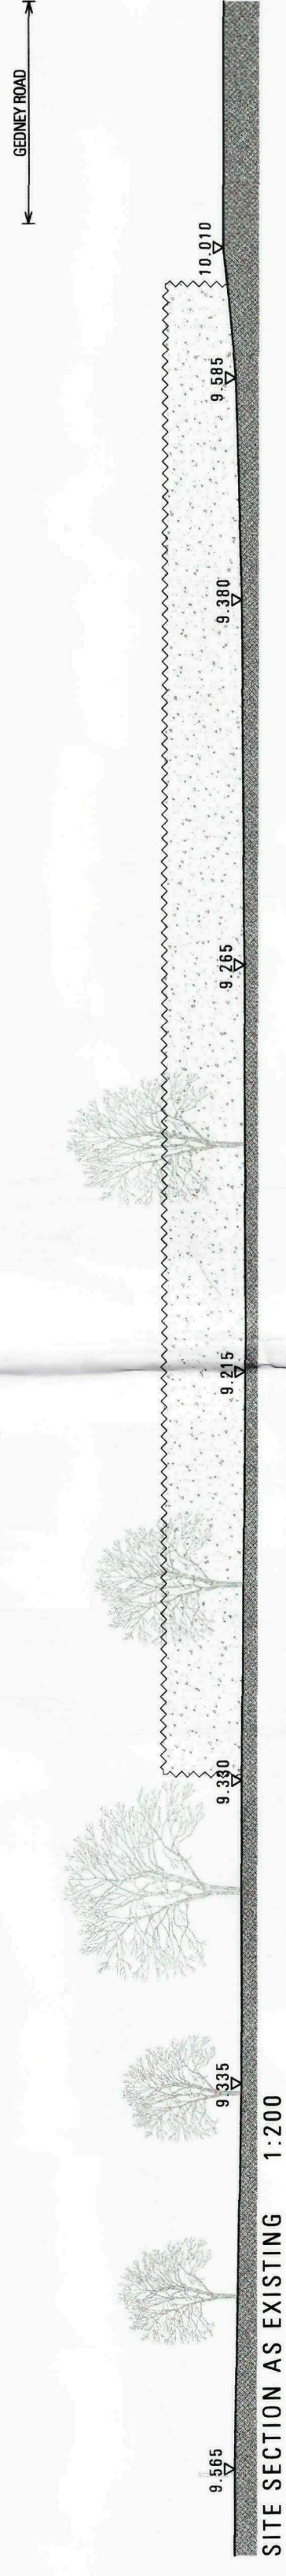

SITE SECTION AS EXISTING 1:200

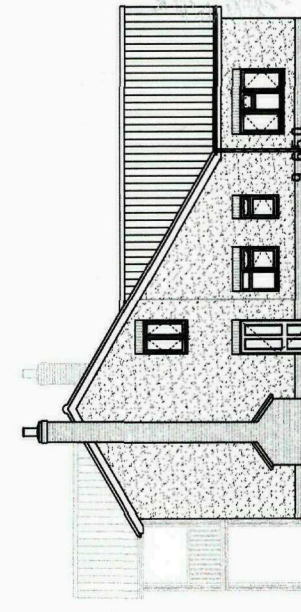


SITE SECTION AS PROPOSED 1:200

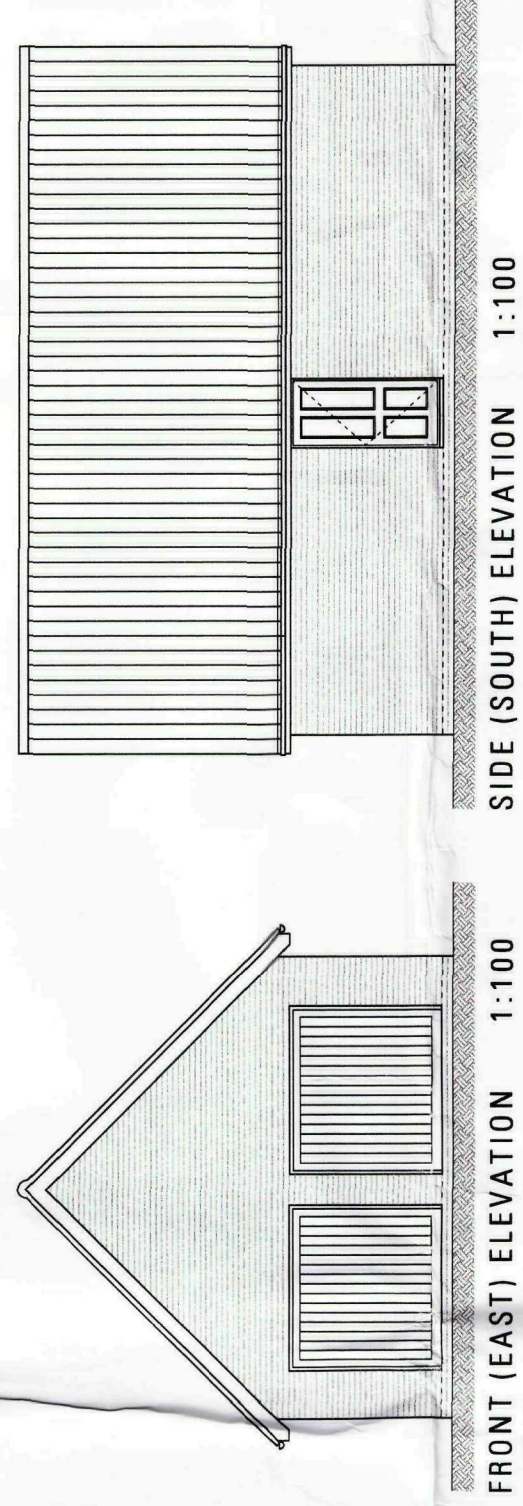

FRONT (EAST) ELEVATION 1:100

SIDE (SOUTH) ELEVATION 1:100

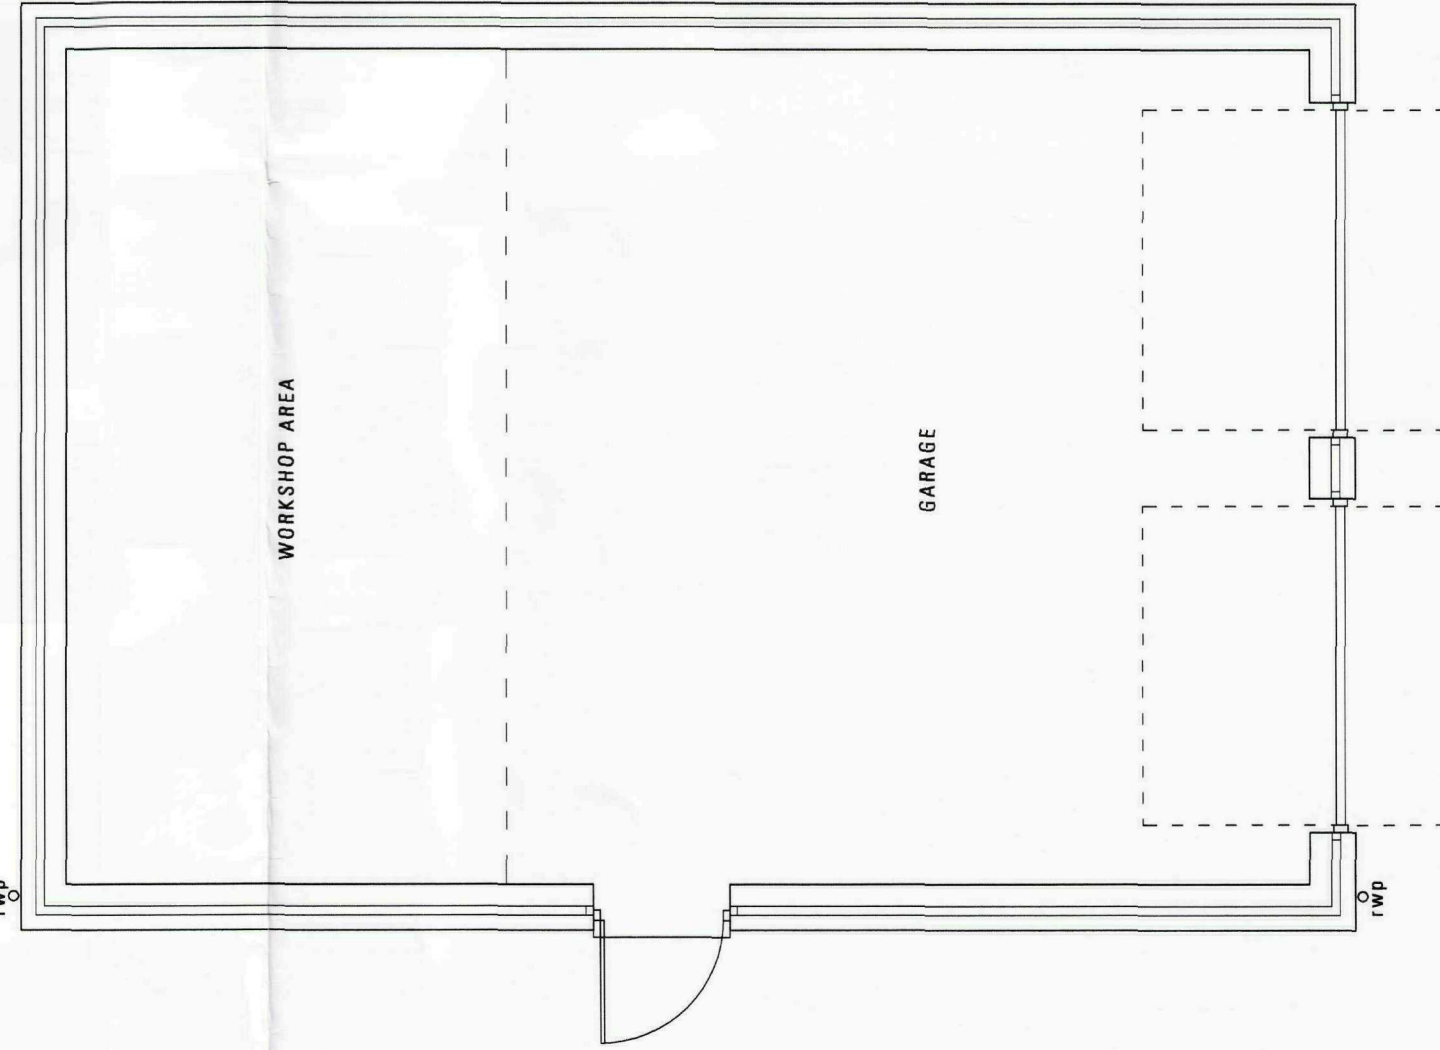

FLOOR PLAN 1:50

SHDC
Planning & Development
17 APR 2009
Ref: 020609

English Brothers
NUMBER FRAMES SPECIALISTS
Salem, Essex, UK
Tel: 01464 58700
Fax: 01464 58728
www.englishbrothers.co.uk

Project: Single Residential Dwelling
Location: Plot 1, North East of Pegg
Gedney Road
Long Sutton
drawing title: as Proposed
client: Mr S Huckle
scale: 1:100 & 1:200
drawing no: B504-02C
drawing date: 08.01.09
drawing no: B504-02C
drawing date: 08.01.09
revision: M.S.T
revision: M.S.T
Notes: Minor amendments to client requirements
C 11.02.09
Notes: Minor amendments to client requirements
C 11.02.09


KEY
ac ailing cupboard
b (lin) boiler (floor mounted)
b (ven) boiler (wall mounted)
big back (wall) gallery
dw dishwasher
ff fridge freezer
hd heat detector (rapid rise)
ic inspection chamber
lh lift hatch
me mechanical extract
mh mantle
mj movement joint
rvp rainwater pipe
sd smoke detector
sp soil and vent pipe
td tumble dryer
vp vent pipe
vr waste pipe
wm washing machine

MATERIALS
Walls - Wimperley Oak Farnale Multi & off white coloured render
Roof - Concrete interlocking plain tiles
Windows & Doors - Sage Green timber casement
Rainwaterpipes - Black UPVC
FLOOR DRAINAGE
Connect to main sewer
to downstairs
SURFACE WATER DRAINAGE
to downstairs
Obscure glazing to bathroom and on eaves
Brick soldier course to all opening heads
SIPs to cover movement joints between brick and render to rear (north) elevation

DETERMINED
PLAN



SITE PLAN AS PROPOSED 1:200

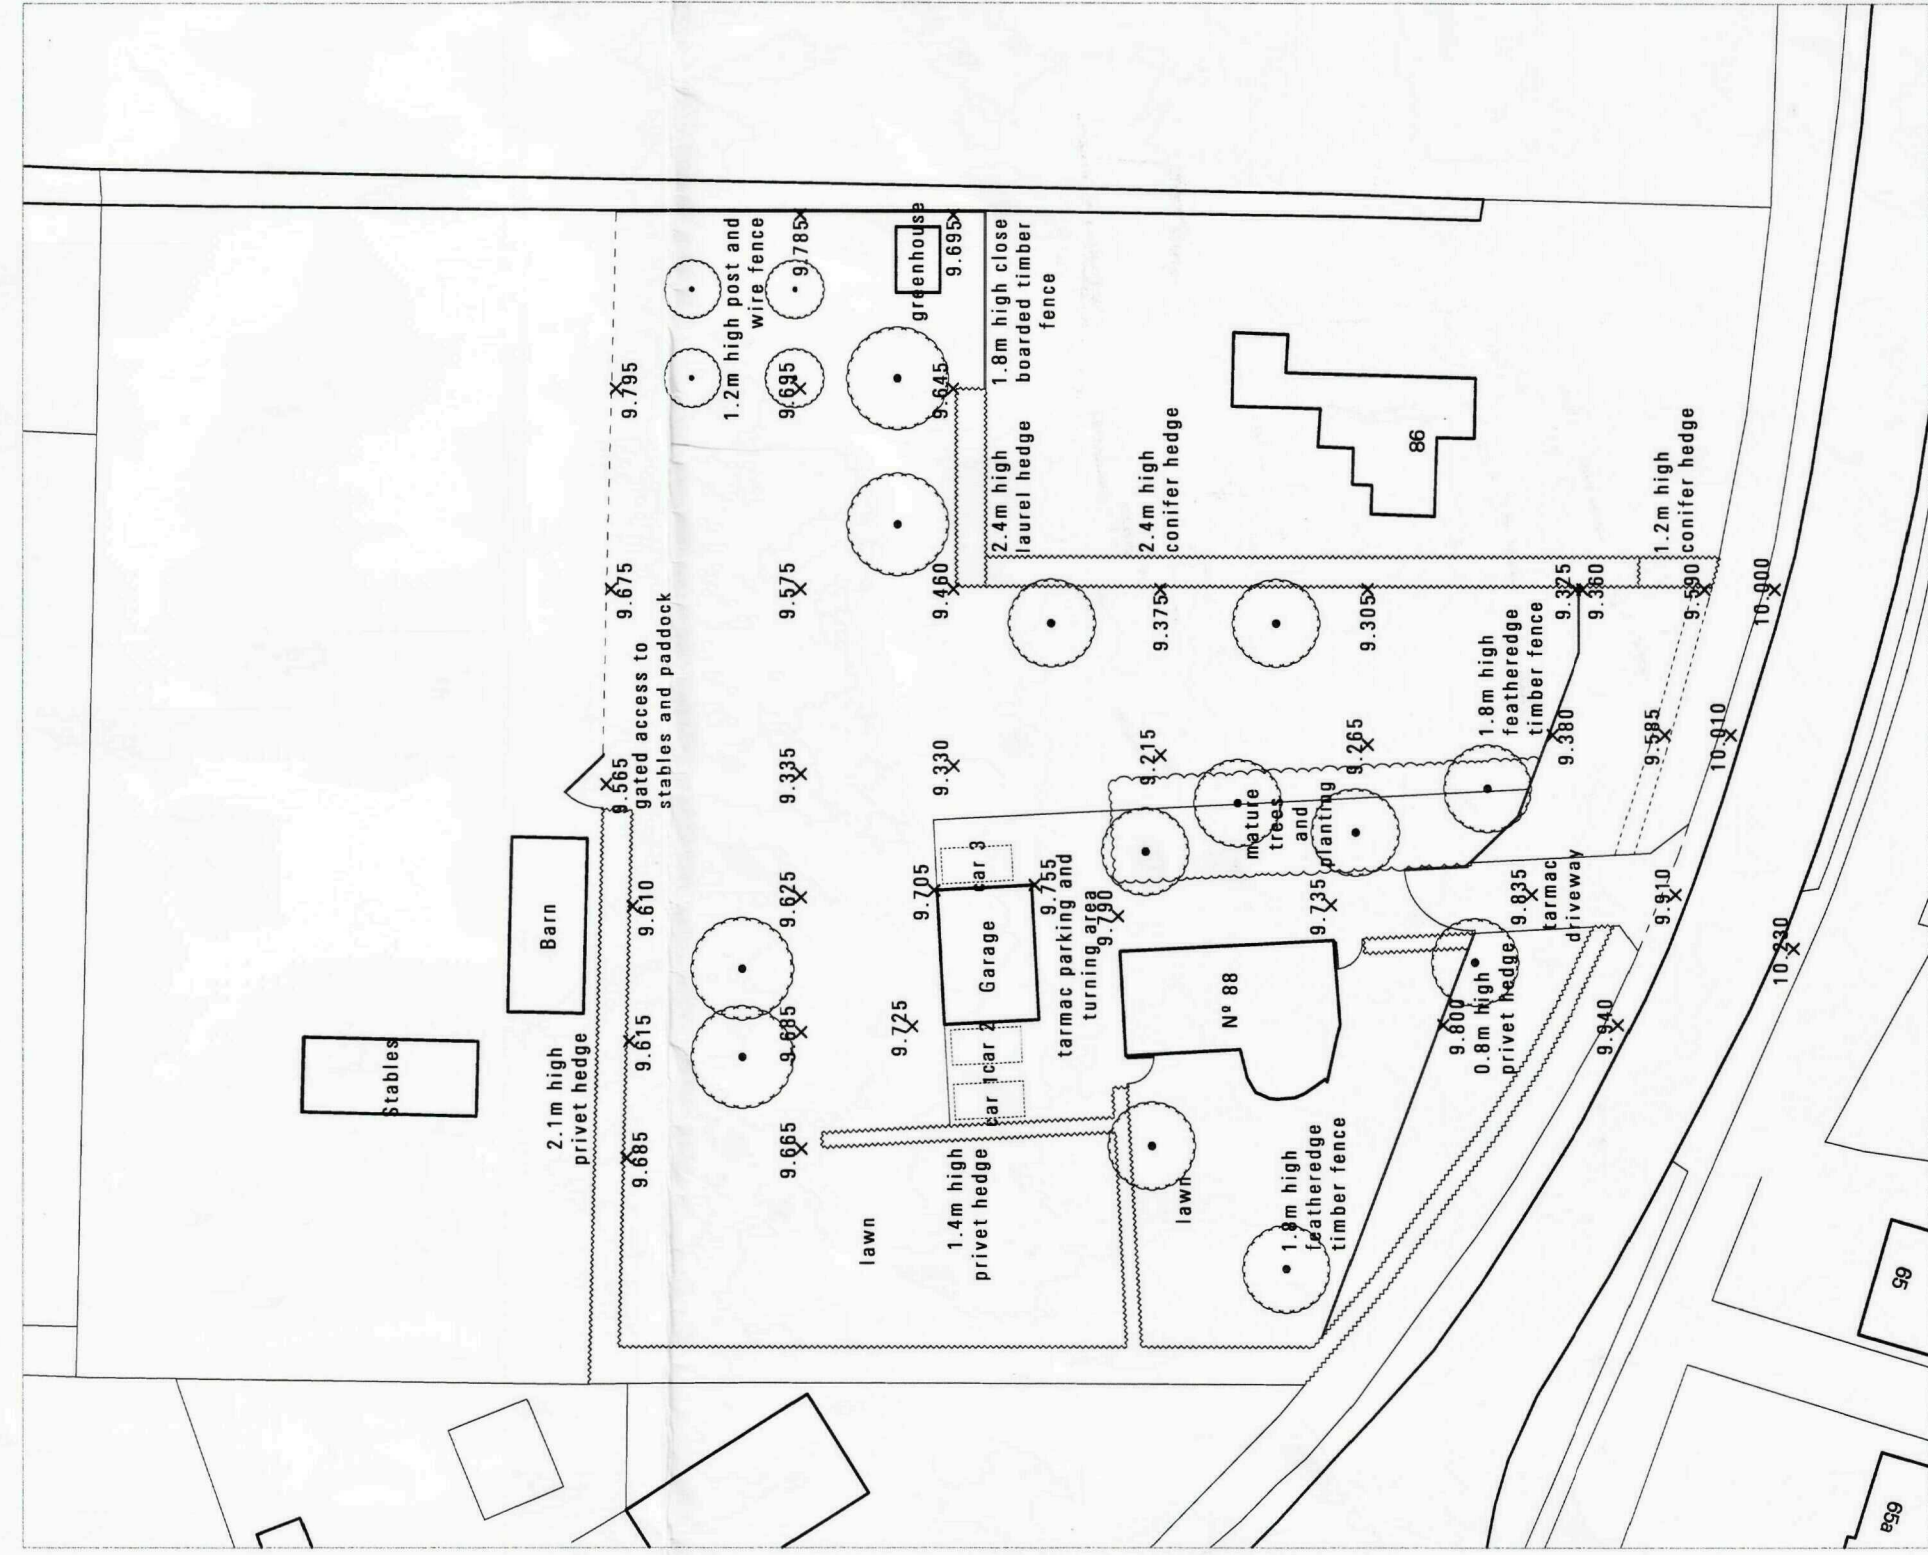

SITE PLAN AS EXISTING 1:500



LOCATION PLAN 1:1250

**DETERMINED
PLAN**

Shc
Planning & Development
17 APR 2009
Ref: 0266649

English Brothers
TIMBER FRAME SPECIALISTS
Sales: 01904 507000
Fax: 01904 507001
customerservice@englishbrothers.co.uk

Project: Single Residential Dwelling
Site: 100m North East of 1988
Gedney Road
Long Sutton
drawing title: Plans
drawing no.: 8504-038
revision: 1
client: Mr S Huddle
scale: 1:200, 1:500 & 1:1250
paper size: A1
drawing no.: 8504-038
revision: 1
drawn: M.S.T.
checked: M.S.T.
date: 17.04.09
notes: Minor amendments to client requirements