



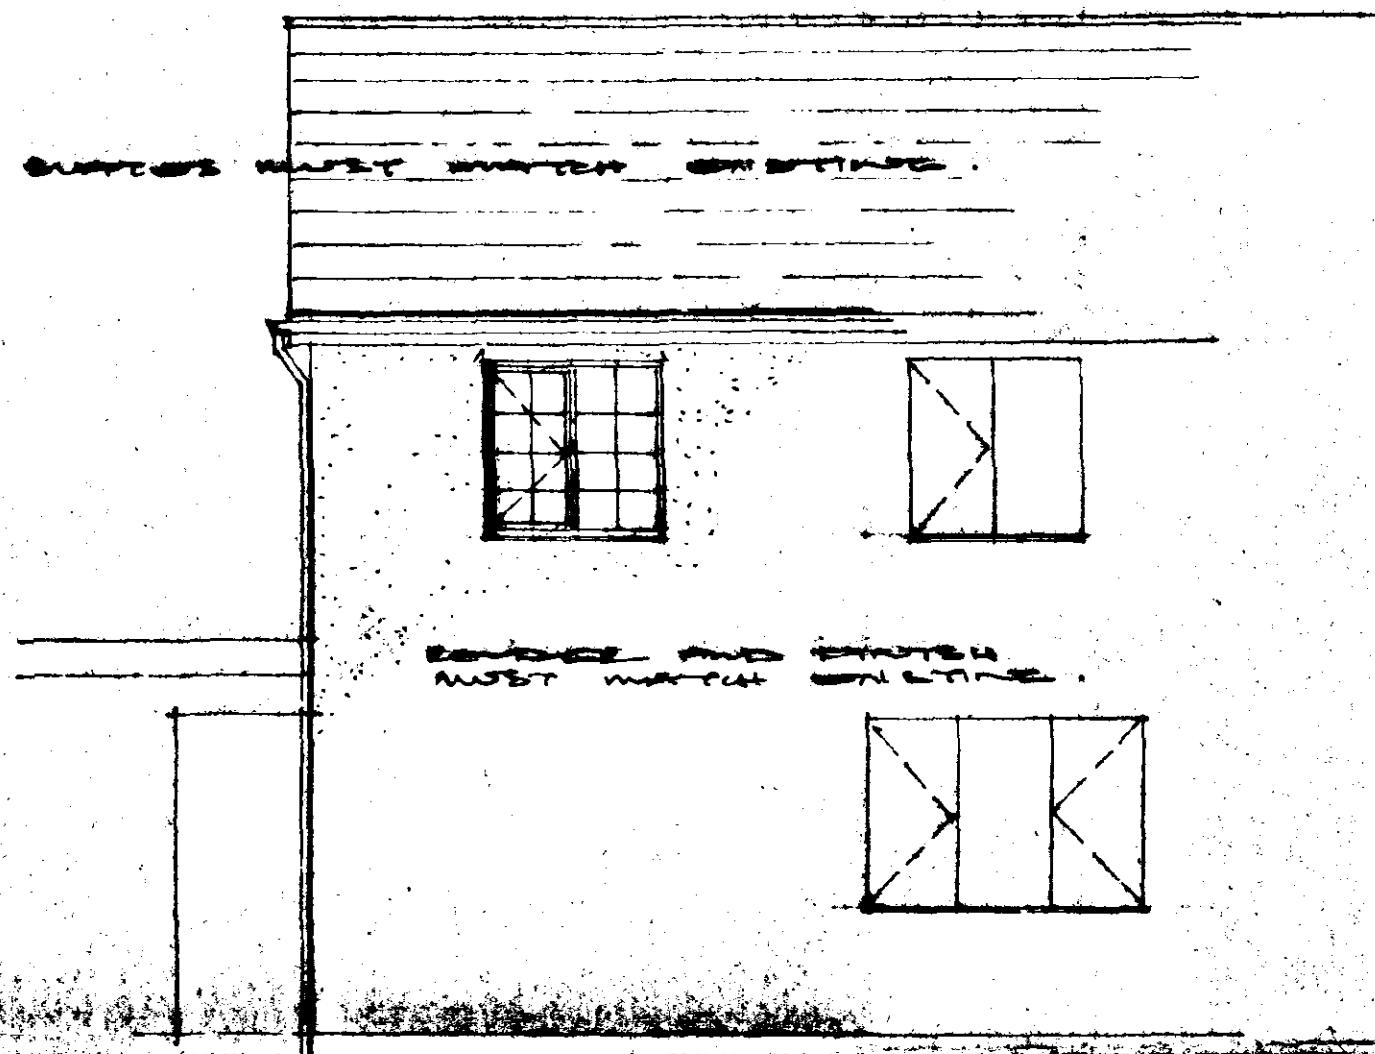

FRONT. (TO ROAD).


① PROVIDE SMOKE ALARM WIRED INTO MAINS CIRCUIT

PARTITIONS OFF SOME ROOMS ALL FROM 75 X 50 STUD @ 600 C.C. FRAISED BOTH SIDES 12MM PLYSTAL BOARD + 25MM ROCKWOOL INSULATION. DOORS TO MATCH EXISTING.

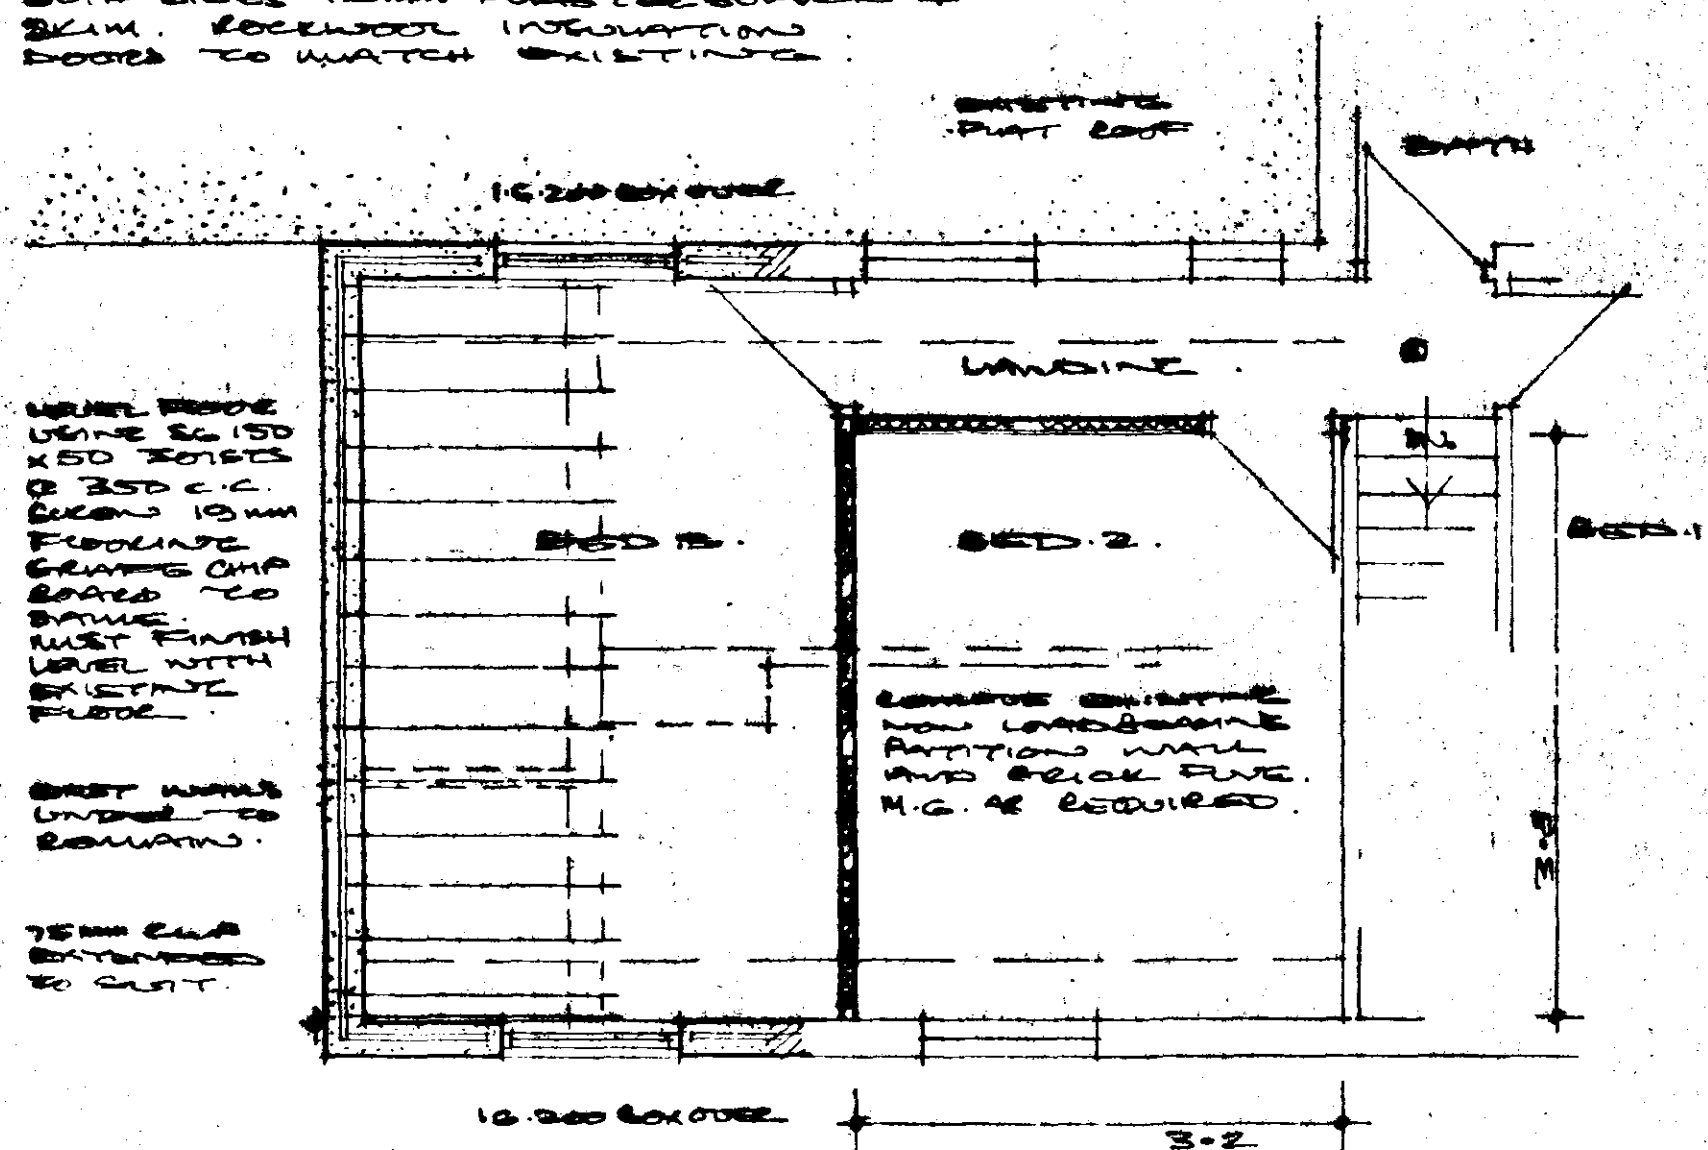


PLAN.

PROPOSED EXTENSION TO ROOF LINE TO IMPROVE CEILING HT. TO BEDROOMS

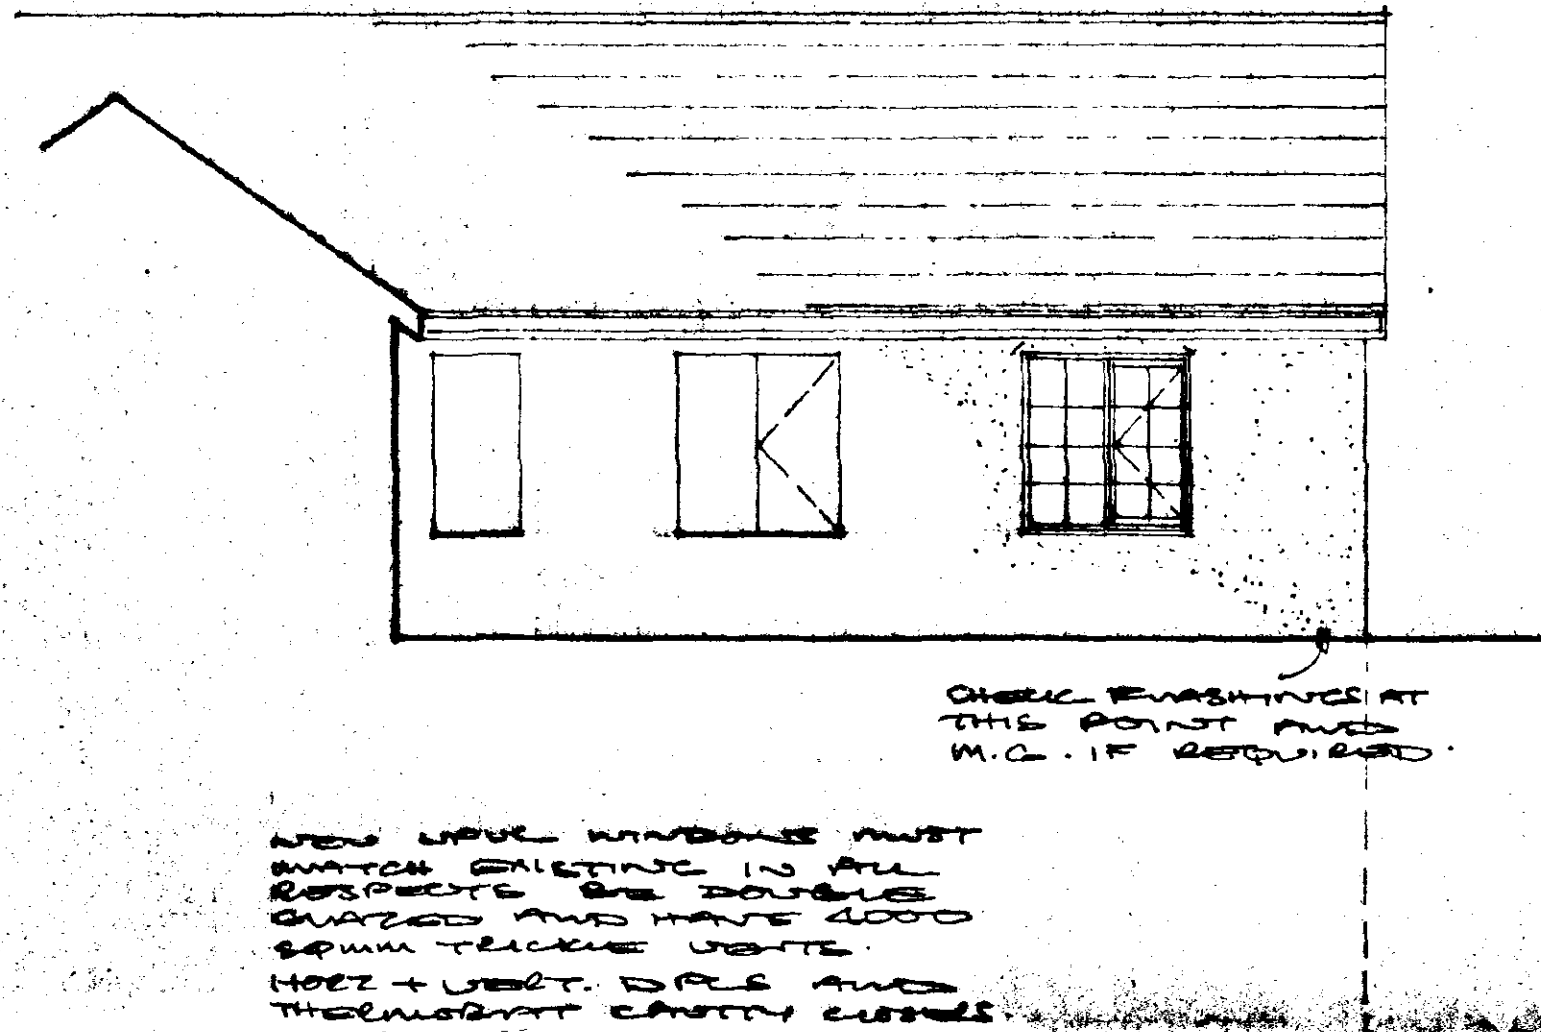


REAR.

TRANSVERSE TRUSSES @ 600 C.C. BRACING TO BS 5263. VAP. RES. STRIPS @ 2.0 C.C. WITH T-TIMBER NOGGING AT HIGH AND LOW LEVELS.

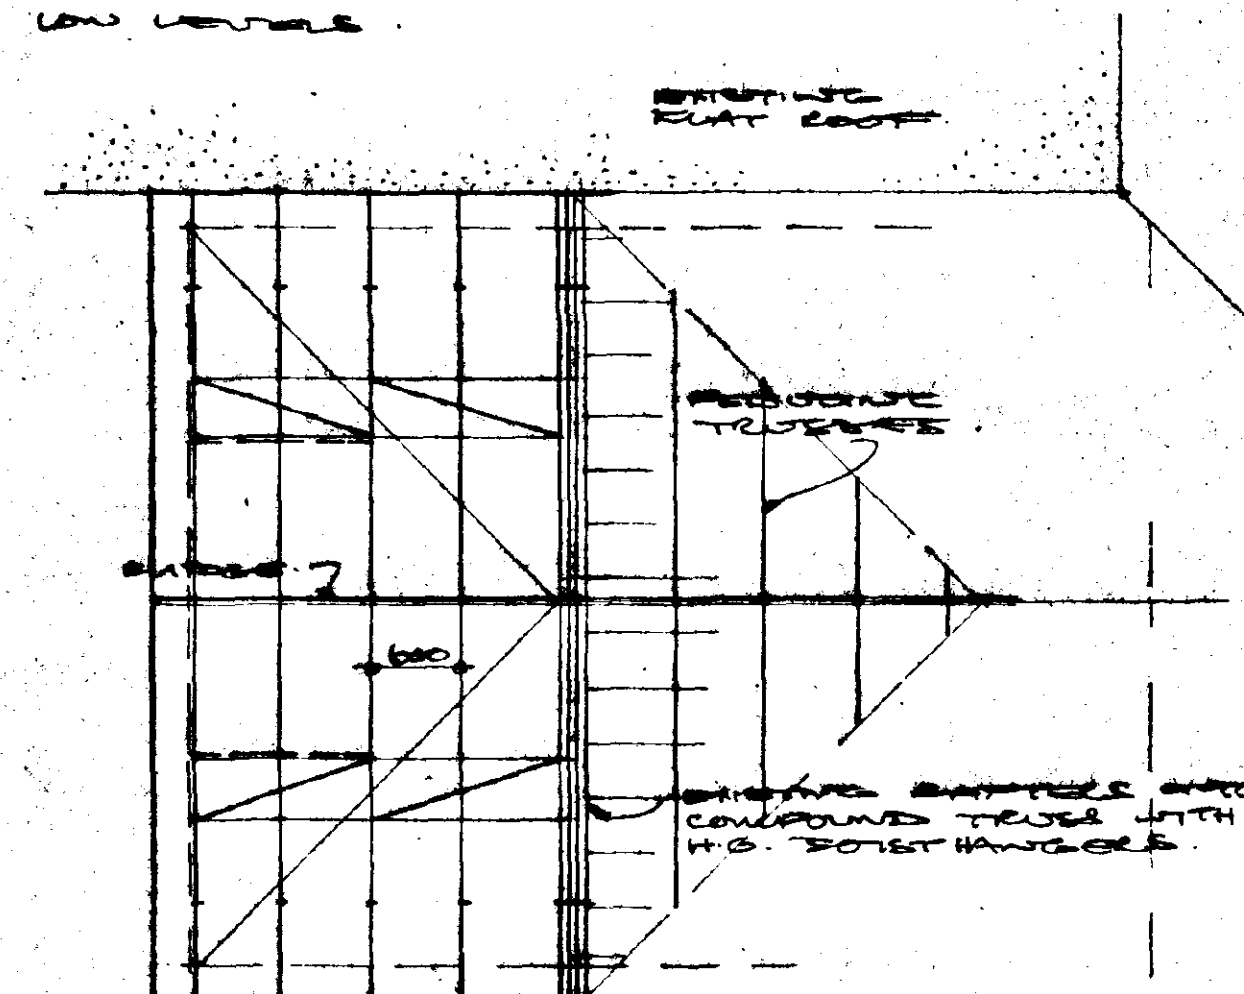


ROOF PLAN.

SOUTH POLICE D.C.
PLAN DEPT.
13 MAR 1995
REF 007395

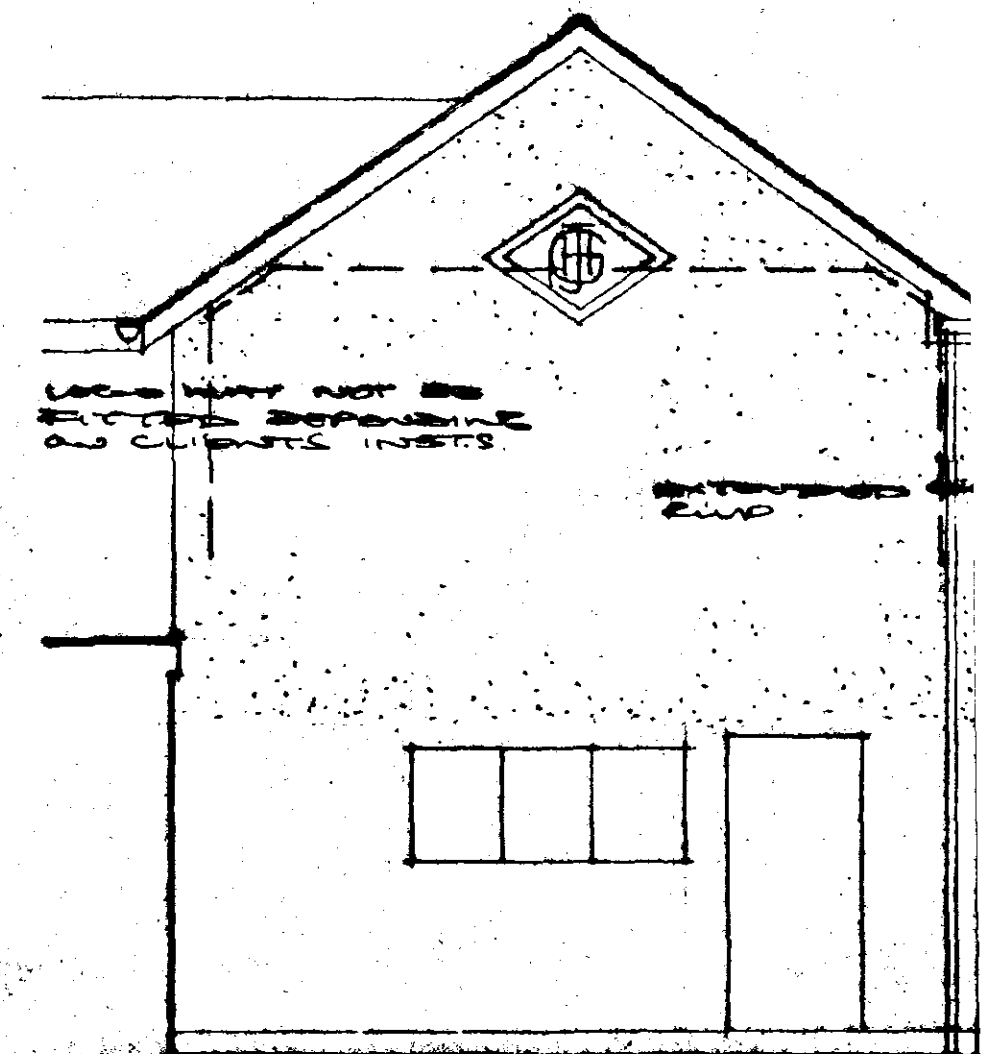

END.

SURFACES TO MATCH EXIST. ON BOXED BATTENS ON UNTERMINABLE ROOF. FELT LAPPED 150MM ALL WAYS. DRAINAGE ROOF TRUSSES @ C.C. 25° PITCH (MUST MATCH EXIST. BRACING TO BS 5263. 150MM FELT INSULATION. 12MM FOL BACKED P/BOARD + 25MM. 100 X 50 RATE W. BAT STRIPS @ 150 C.C.

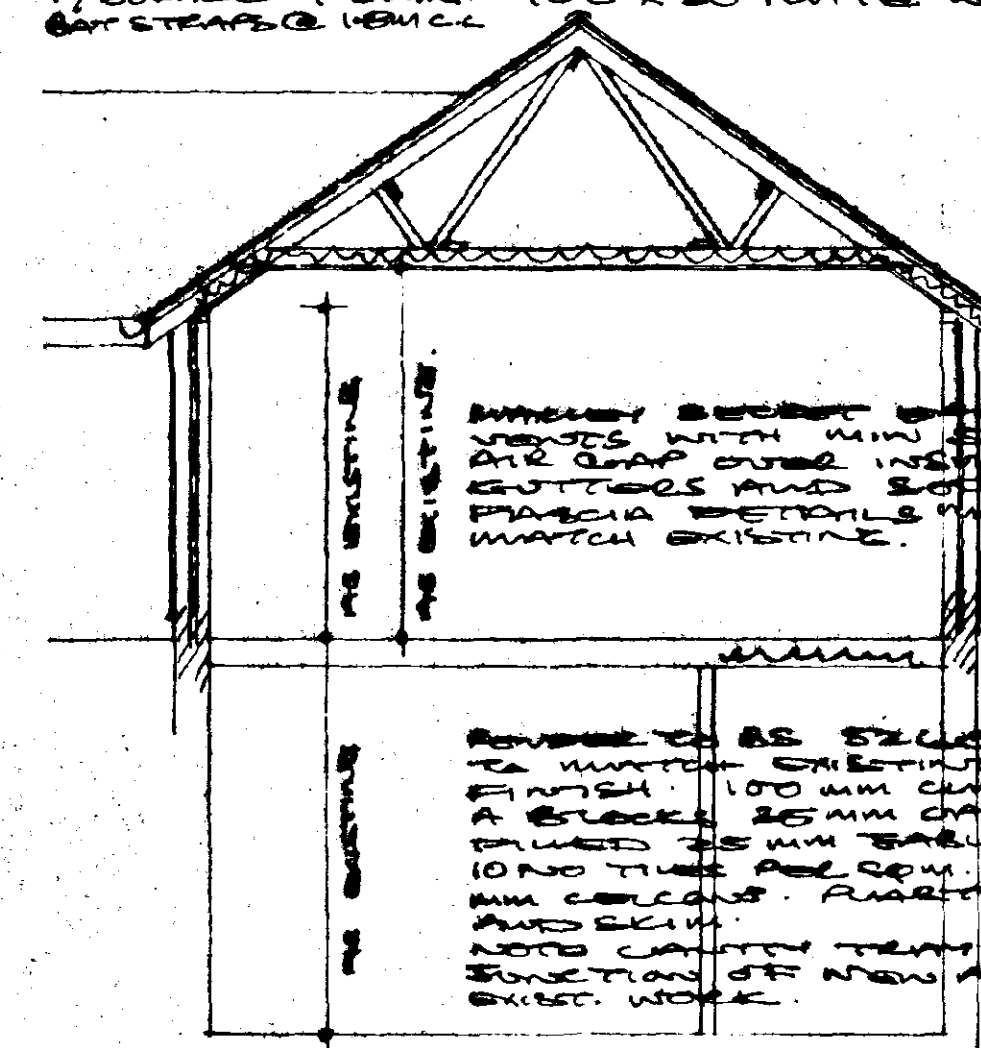

EXIST. C.F. EXPOSED TO RAIN. RST 150MM FIBREGLASS TO STOPS RAINING.

SECTION.

SCALE 1:50

DETERMINE PLAN

ENG. 952