



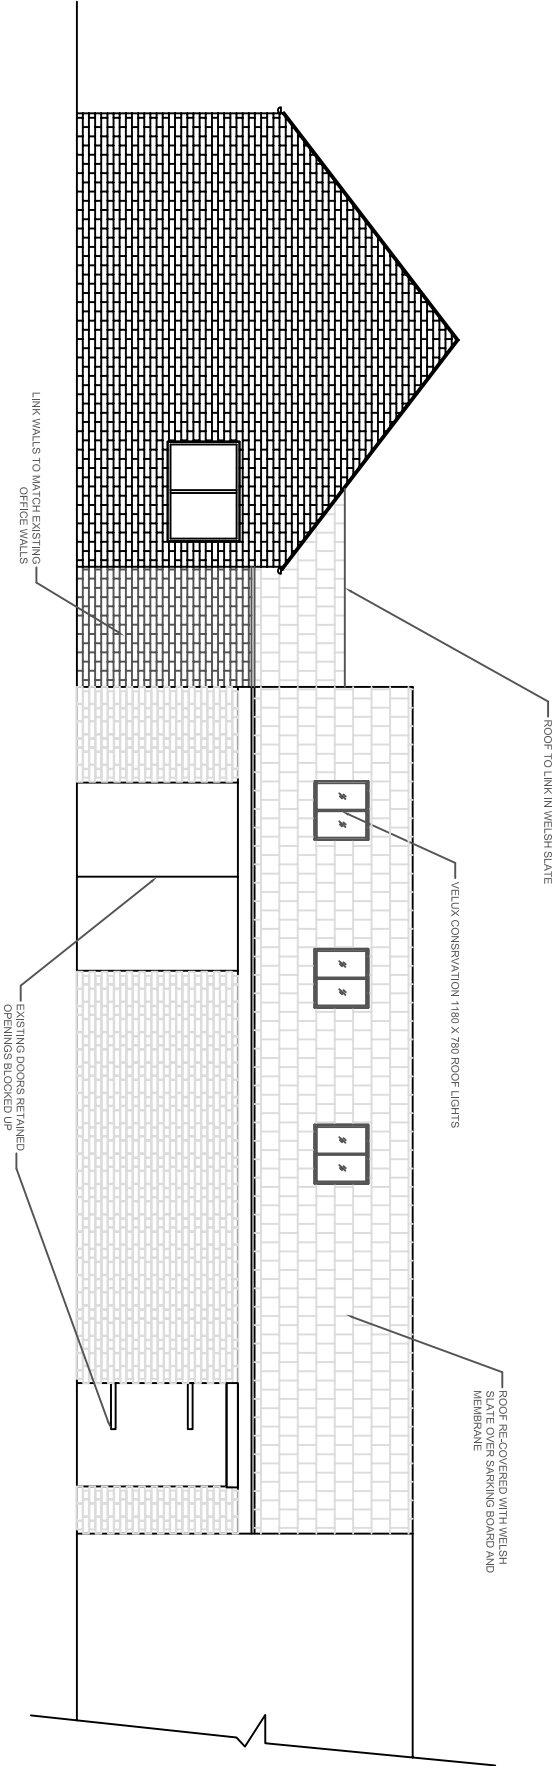

WEST ELEVATION

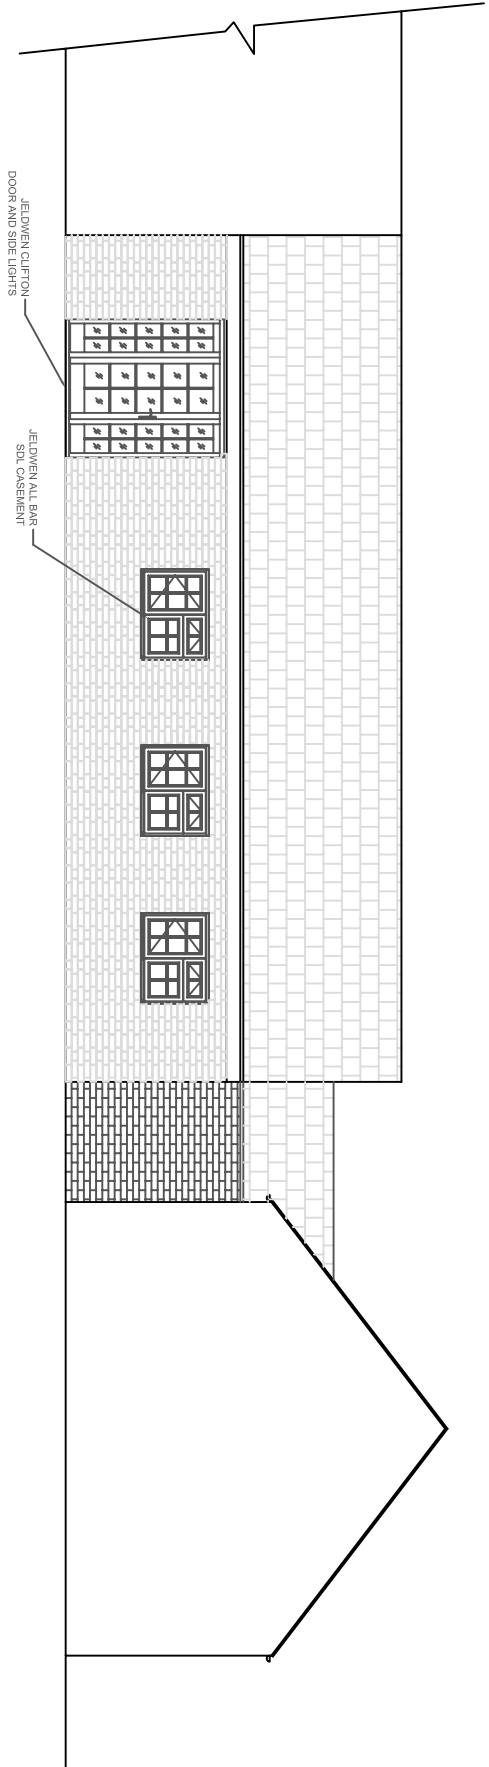

EAST ELEVATION

JEPCO LTD NORFOLK HOUSE FARM GEDNEY DROVE END, SPALDING Lincs	
PROPOSED OFFICE EXTENSION PROPOSED ELEVATIONS	
drawn F G Ward	05 - 10 - 10
scale 1:100 (A3)	revision JEP-1043 (00)

**HENNOCK
INTERNATIONAL
LIMITED**
Consultants
5 The Dales
Nettlem
Lincs. LN22SA
01522 753600
frank@hennock.co.uk