



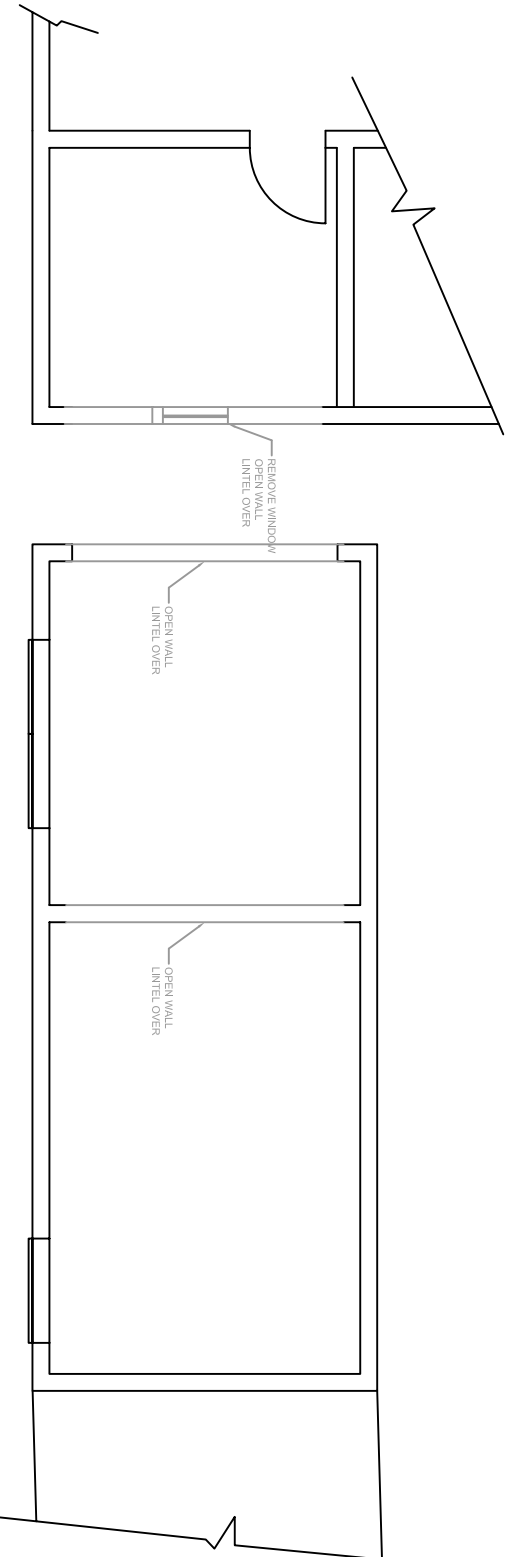

EXISTING FLOOR PLAN

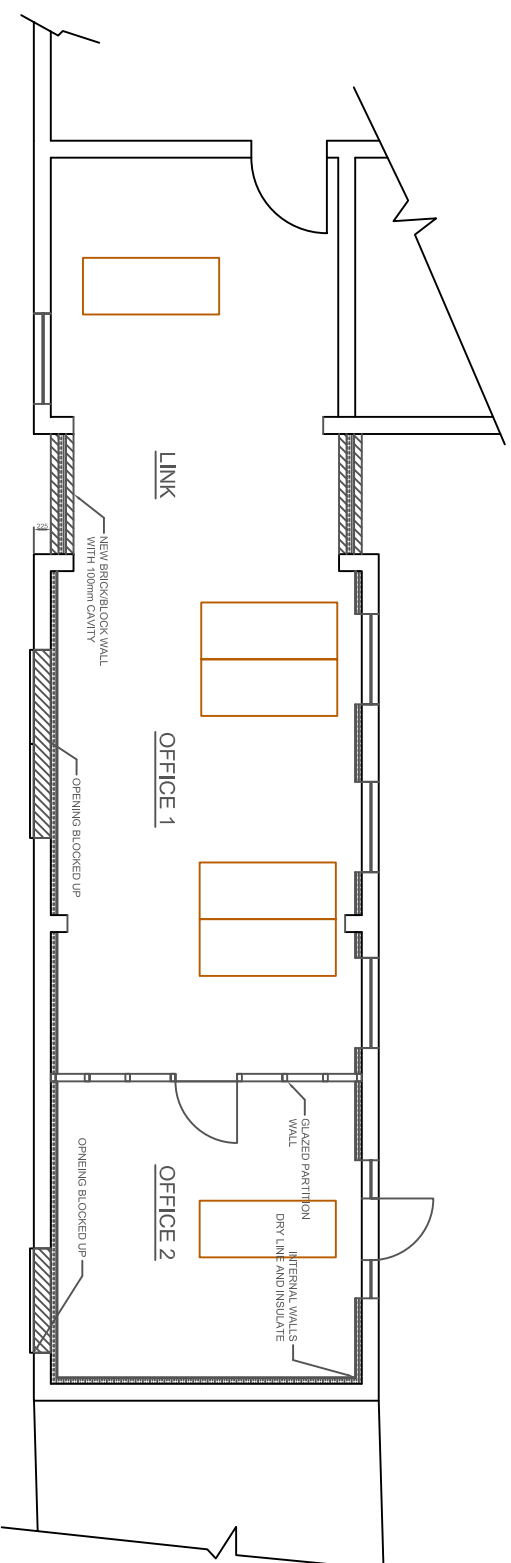

PROPOSED FLOOR PLAN

JEPCO LTD NORFOLK HOUSE FARM GEDNEY DROVE END, SPALDING LINCS	
PROPOSED OFFICE EXTENSION FLOOR PLAN	
drawn F G Ward	05 - 10 - 10
scale 1:100 (A3)	revision JEP-10.04 (00)

HENNOCK
INTERNATIONAL
LIMITED
Consultants
5 The Dales
Nettleham
Lincs LN22SA
01522 753600
frank@hennock.co.uk