



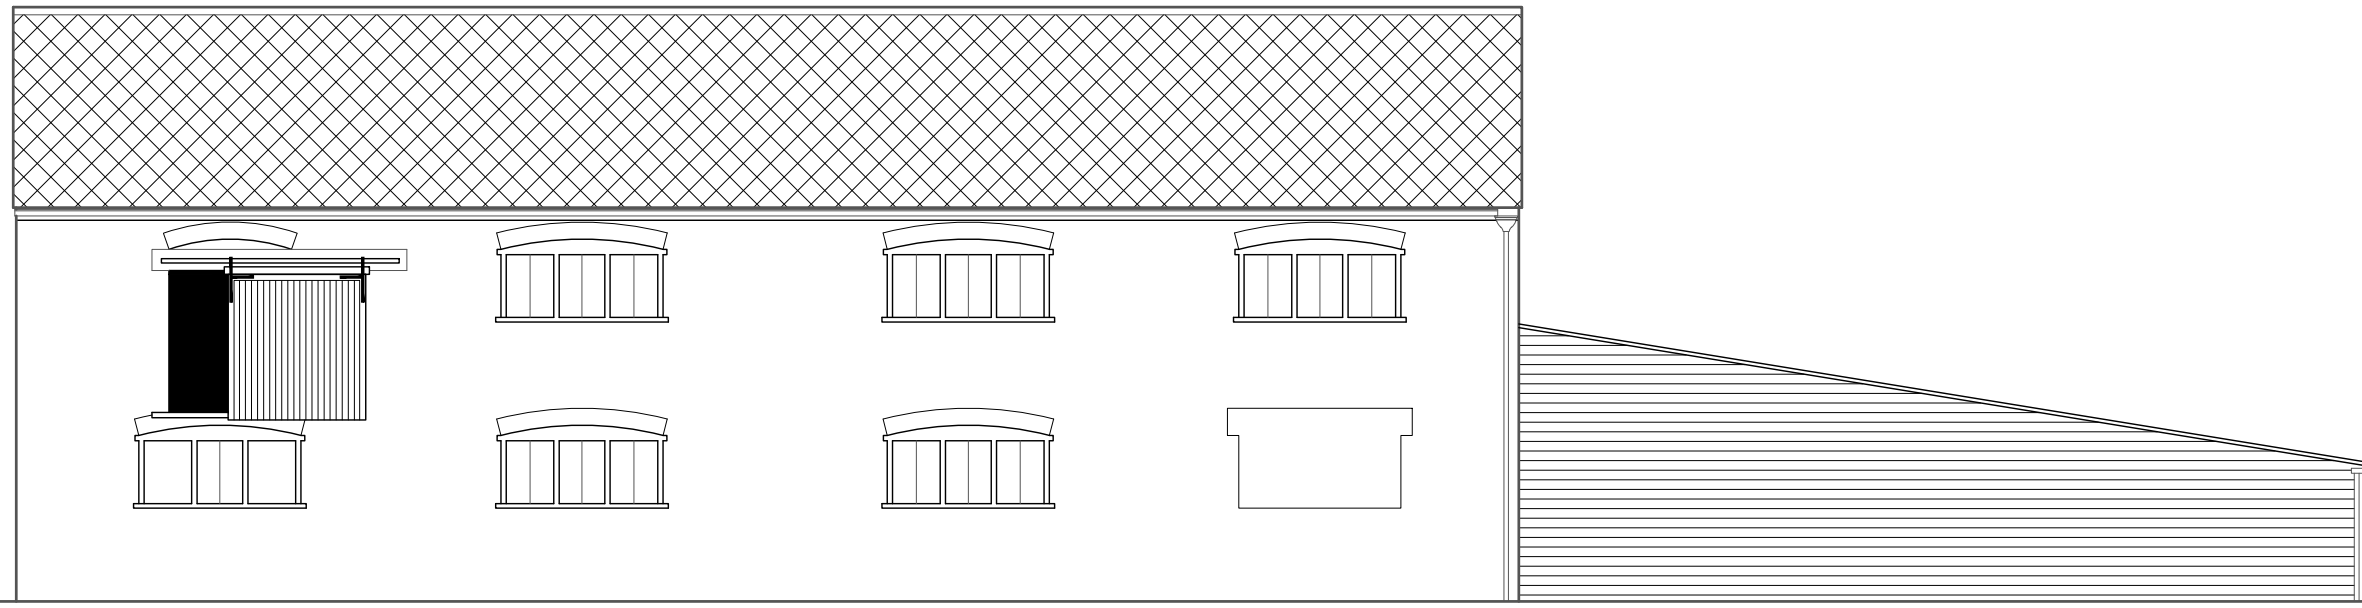


South West Elevation

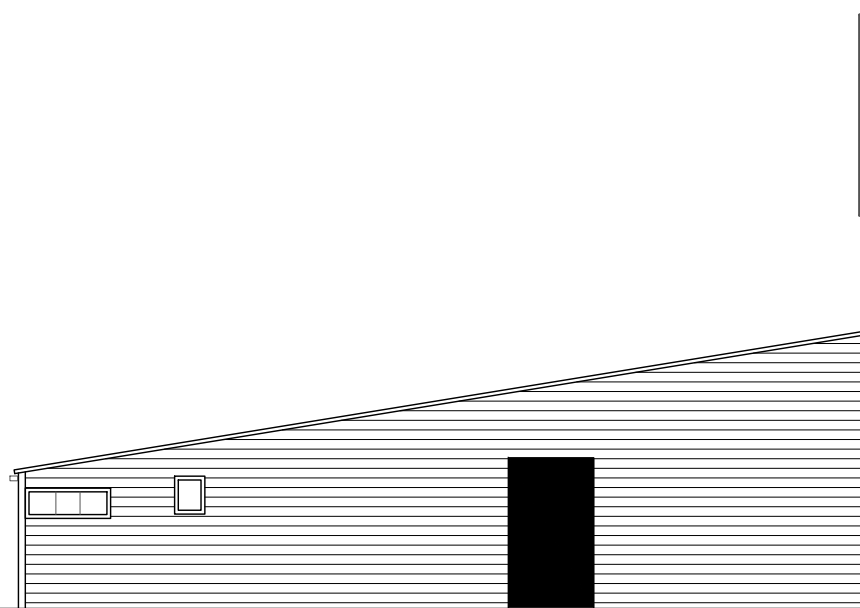


North West Elevation





South East Elevation

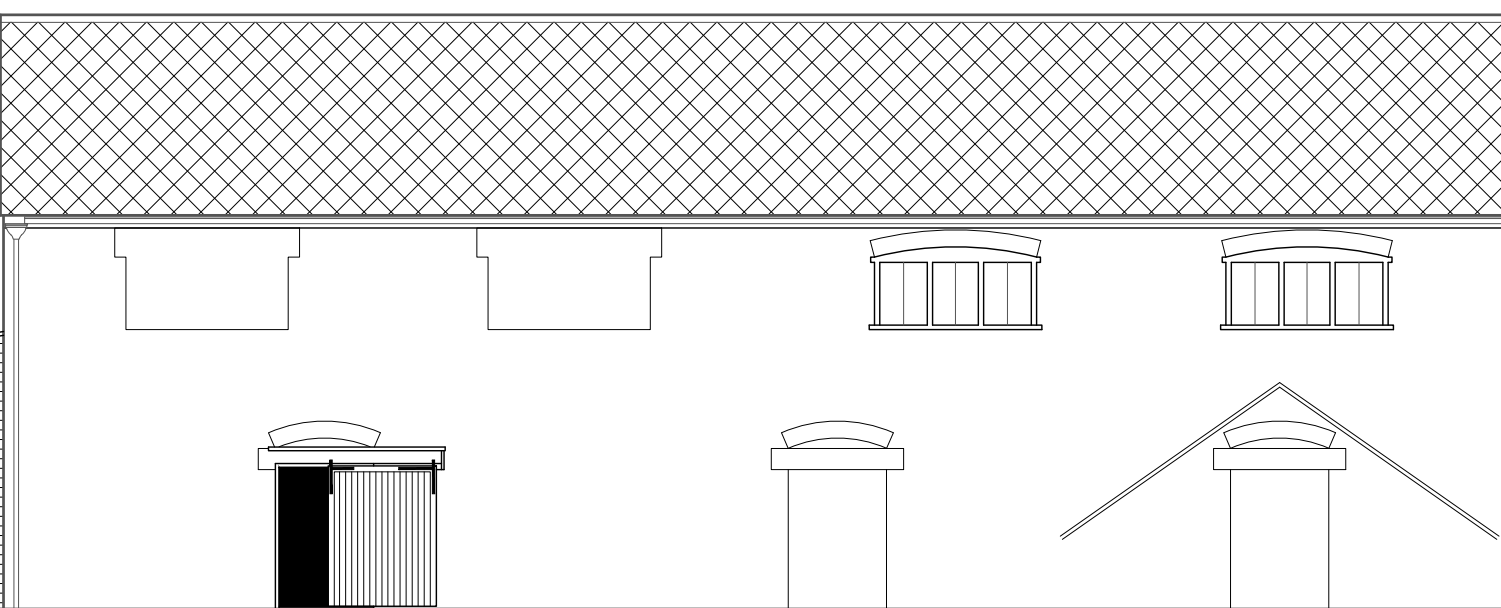


North East Elevation

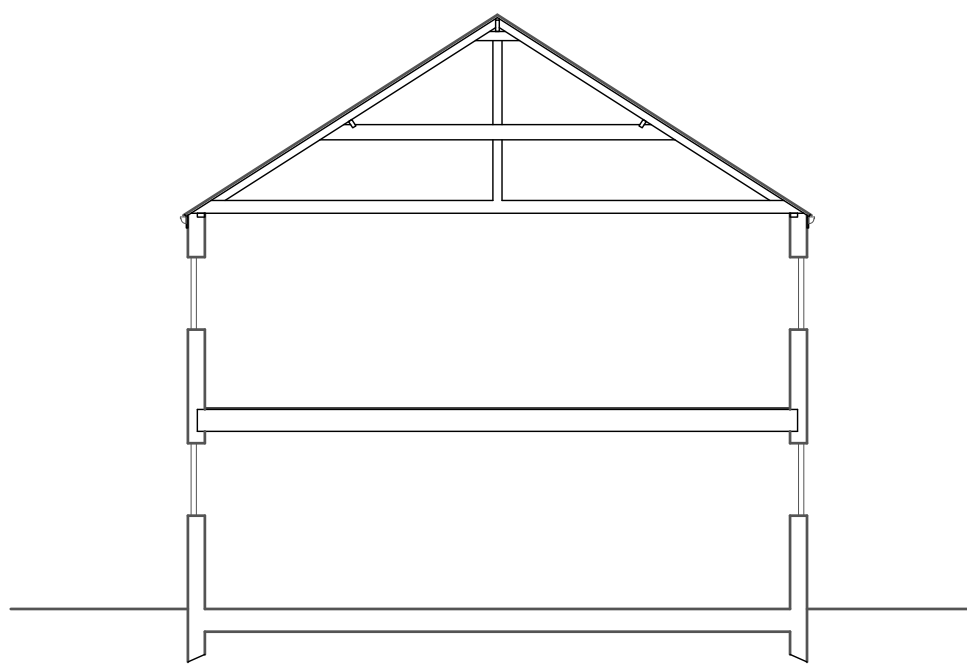

Section A-A

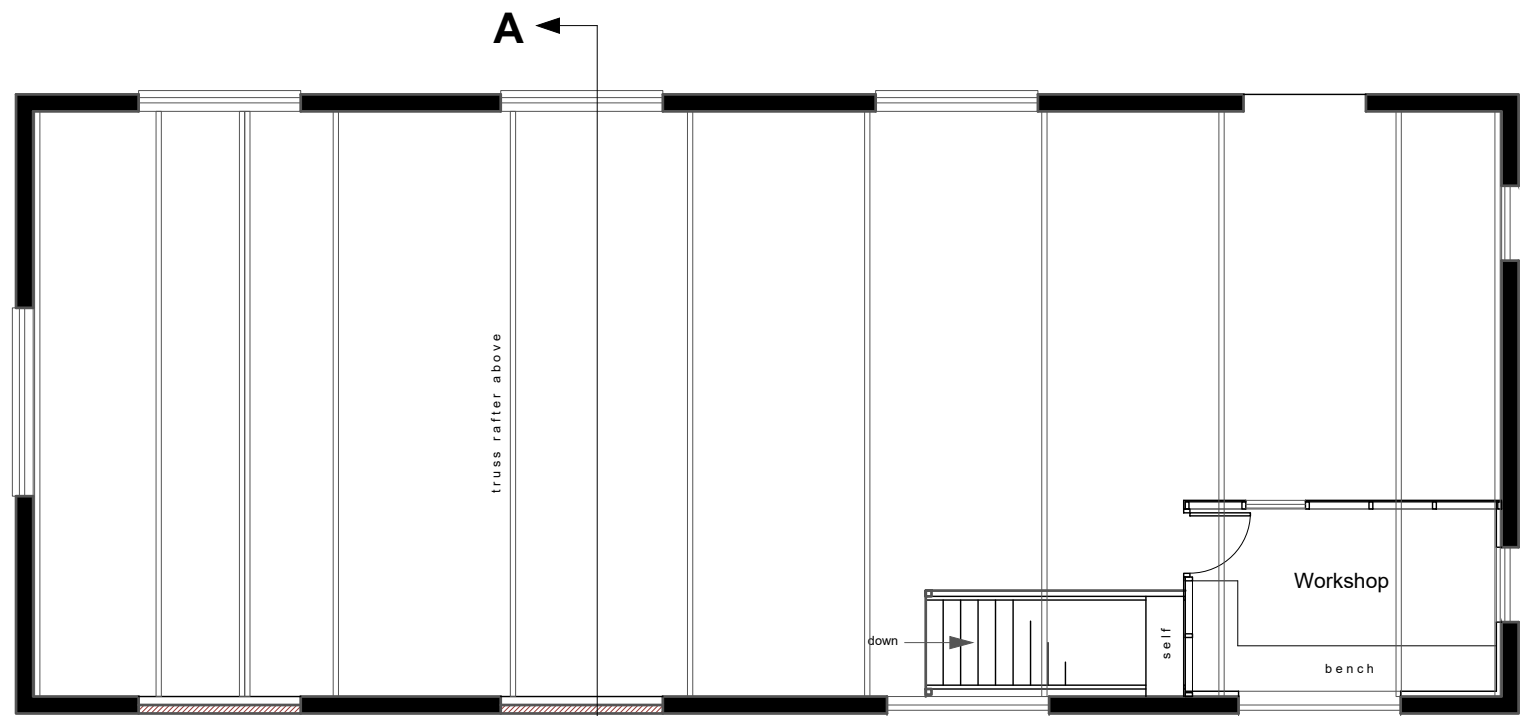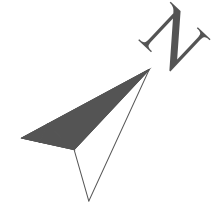

First Floor Plan

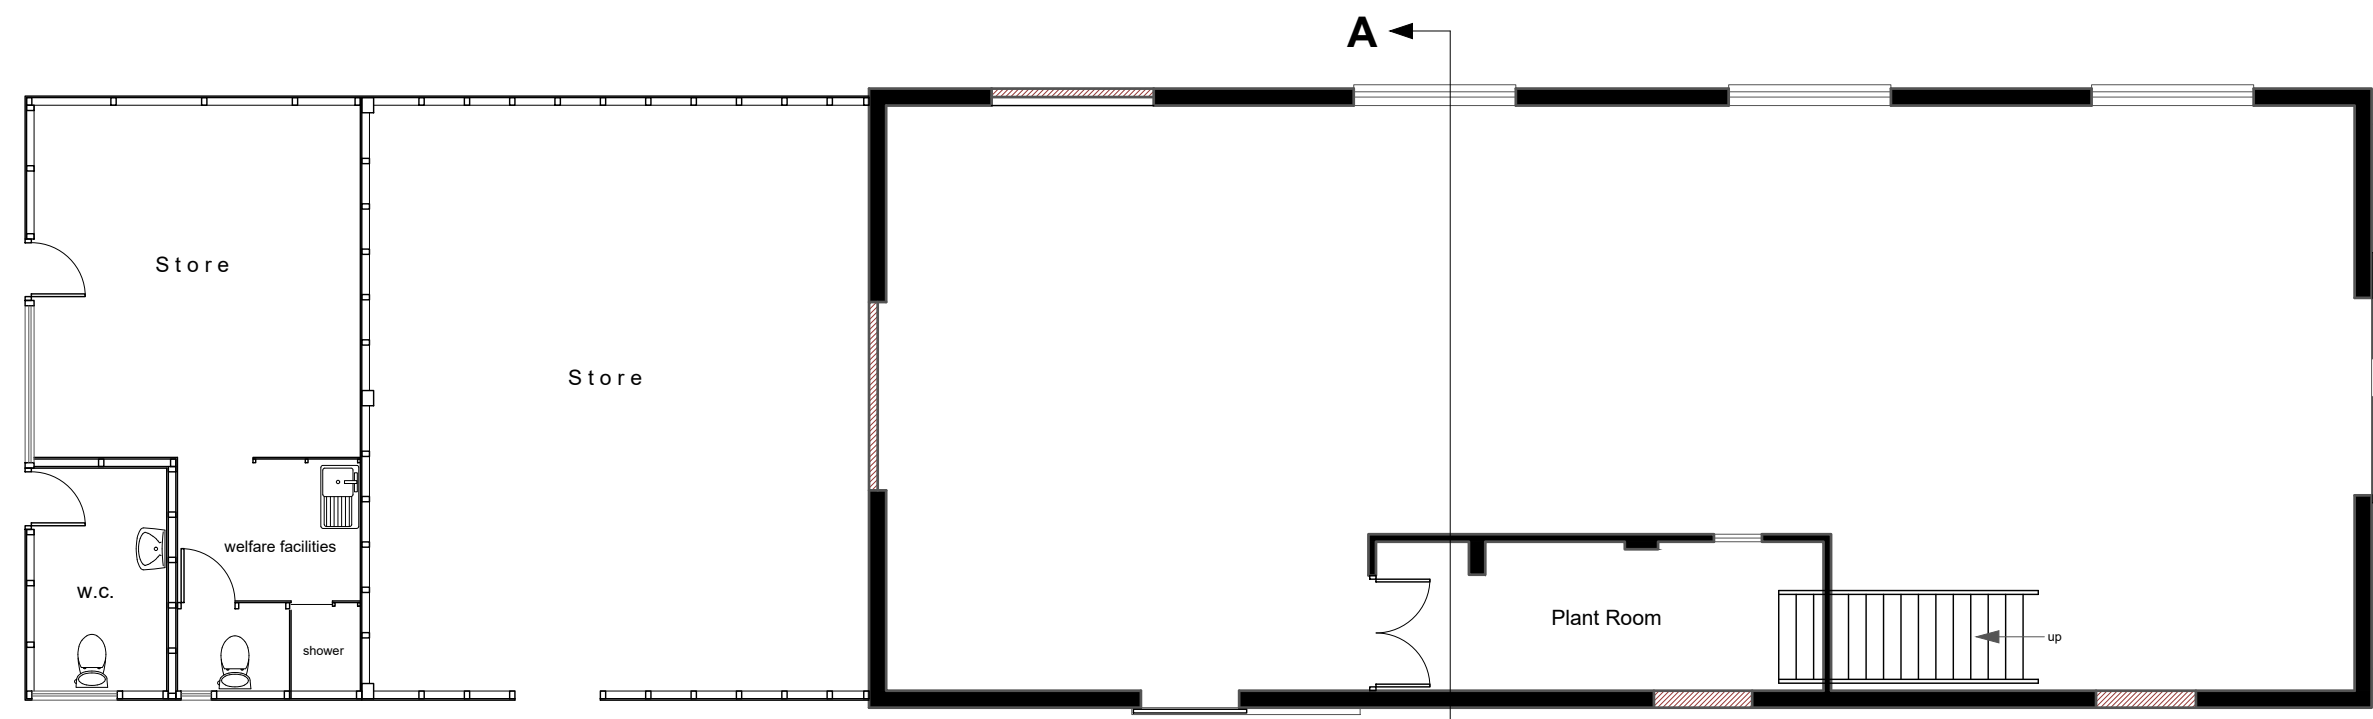

Ground Floor Plan

0m 5m 10m 15m
Scale 1:100

This drawing is for Planning purposes ONLY. It should only be used for the project specified and by the clients who commissioned the work. The drawing is not intended as a working drawing for construction. All dimensions should be treated as approximate. The contractor is responsible for all setting-out and construction work carried out on site. © Copyright reserved Brown & Co. JH Walter

BROWN & CO JH Walter

Traditional Barn Conversion
Broadgate Nurseries, Bullock's Short Gate, Gedney Broadgate

Existing Building	Scale: 1:100	Revision
	Sheet Size: A1	09/03/2023
	AP043259-PW-03	A