



Traditional Barn Conversion

Broadgate Nurseries, Bullock's Short Gate, Gedney Broadgate


Proposed Floor Plans

Scale: 1:50	Revision 09/03/2023
Sheet Size: A1	A
AP043259-PW-04	

This drawing is for Planning purposes ONLY. It should only be used for the project specified and by the clients who commissioned the work. The drawing is not intended as a working drawing for construction. All dimensions should be treated as approximate. The contractor is responsible for all setting-out and construction work carried out on site. © Copyright reserved Brown & Co. JHWalter

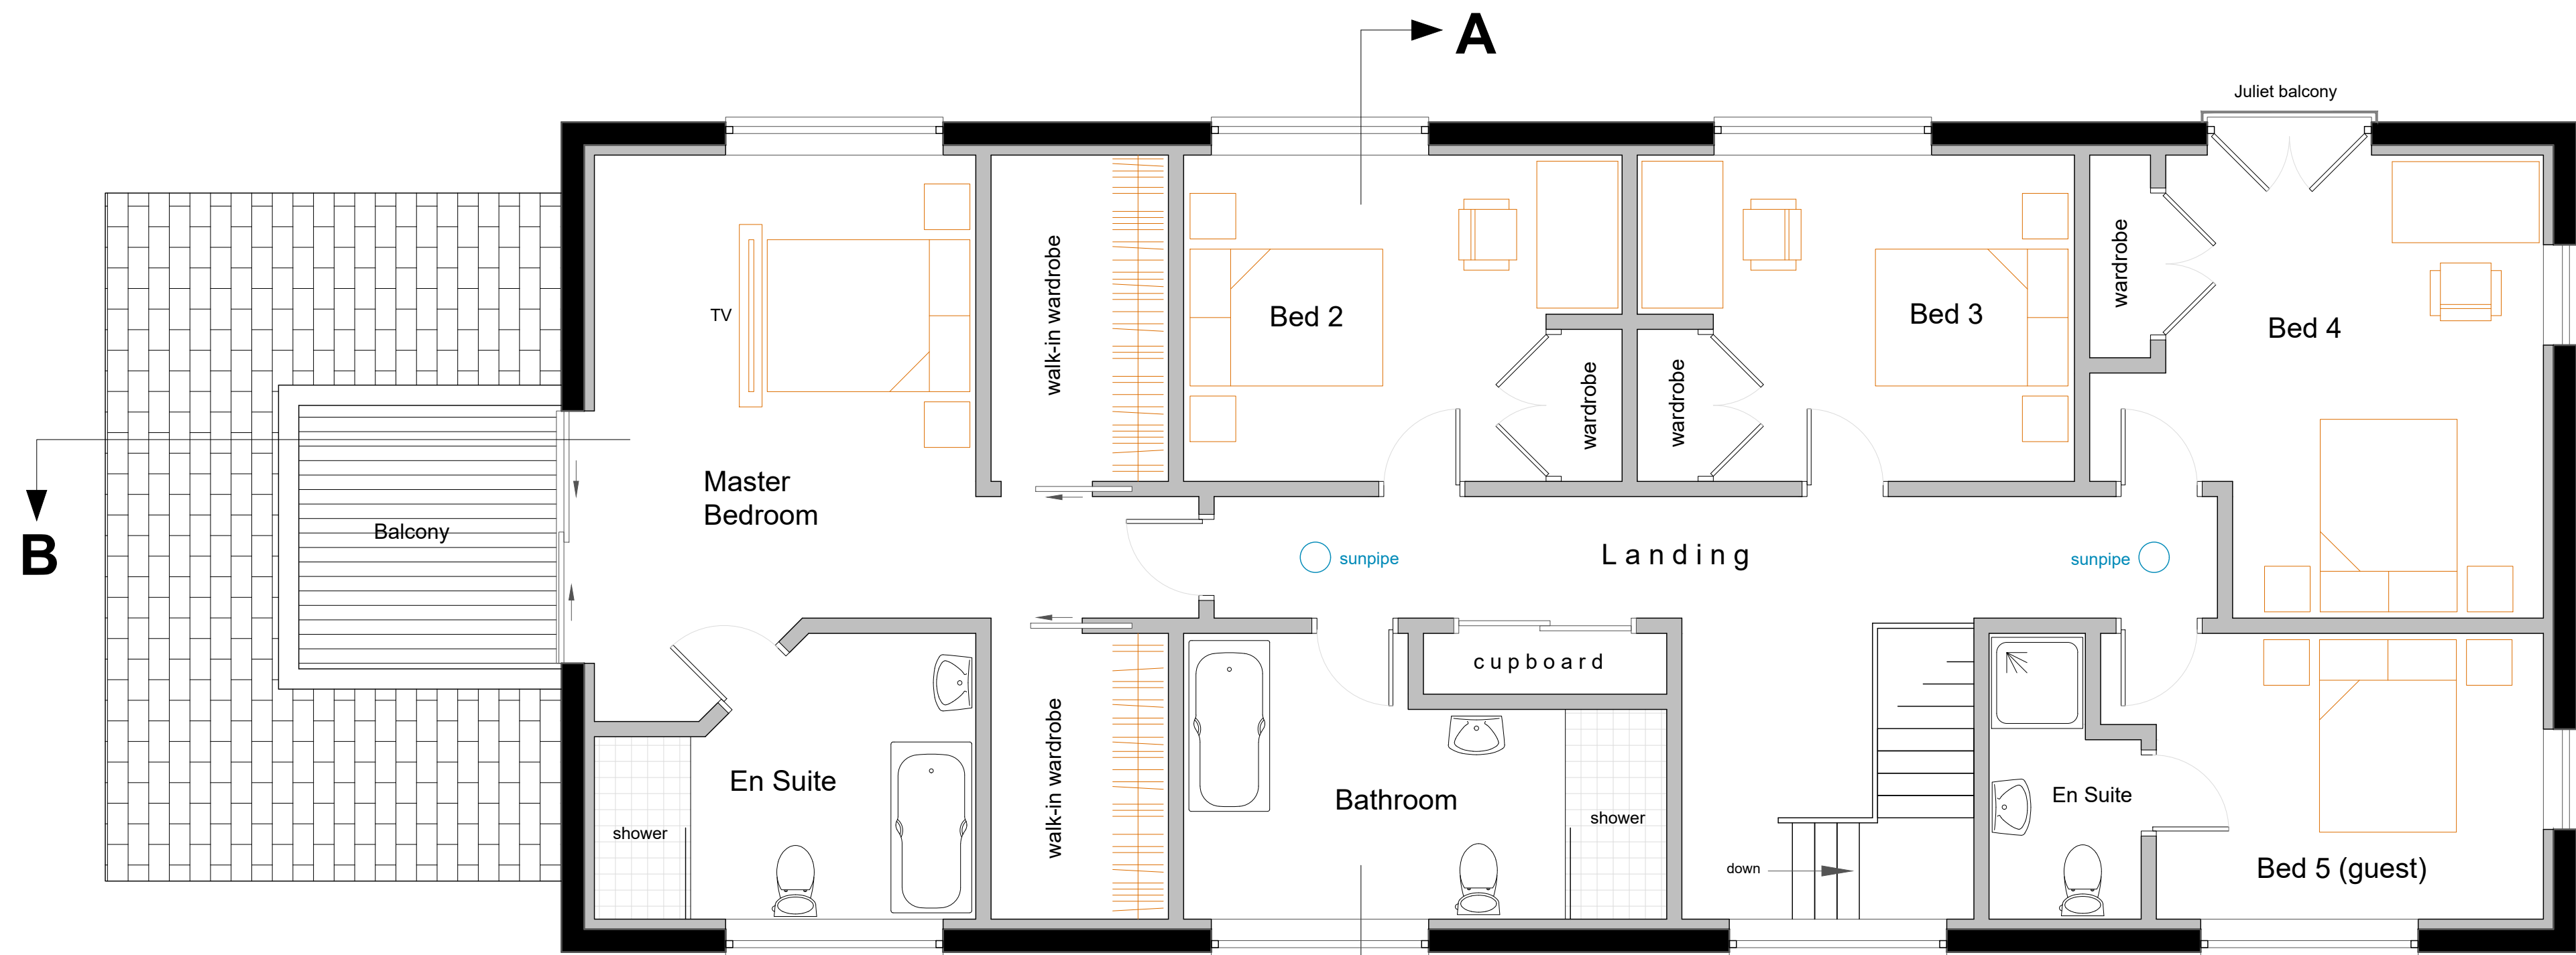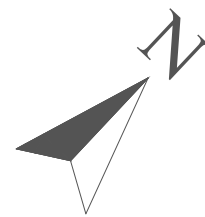

First Floor Plan

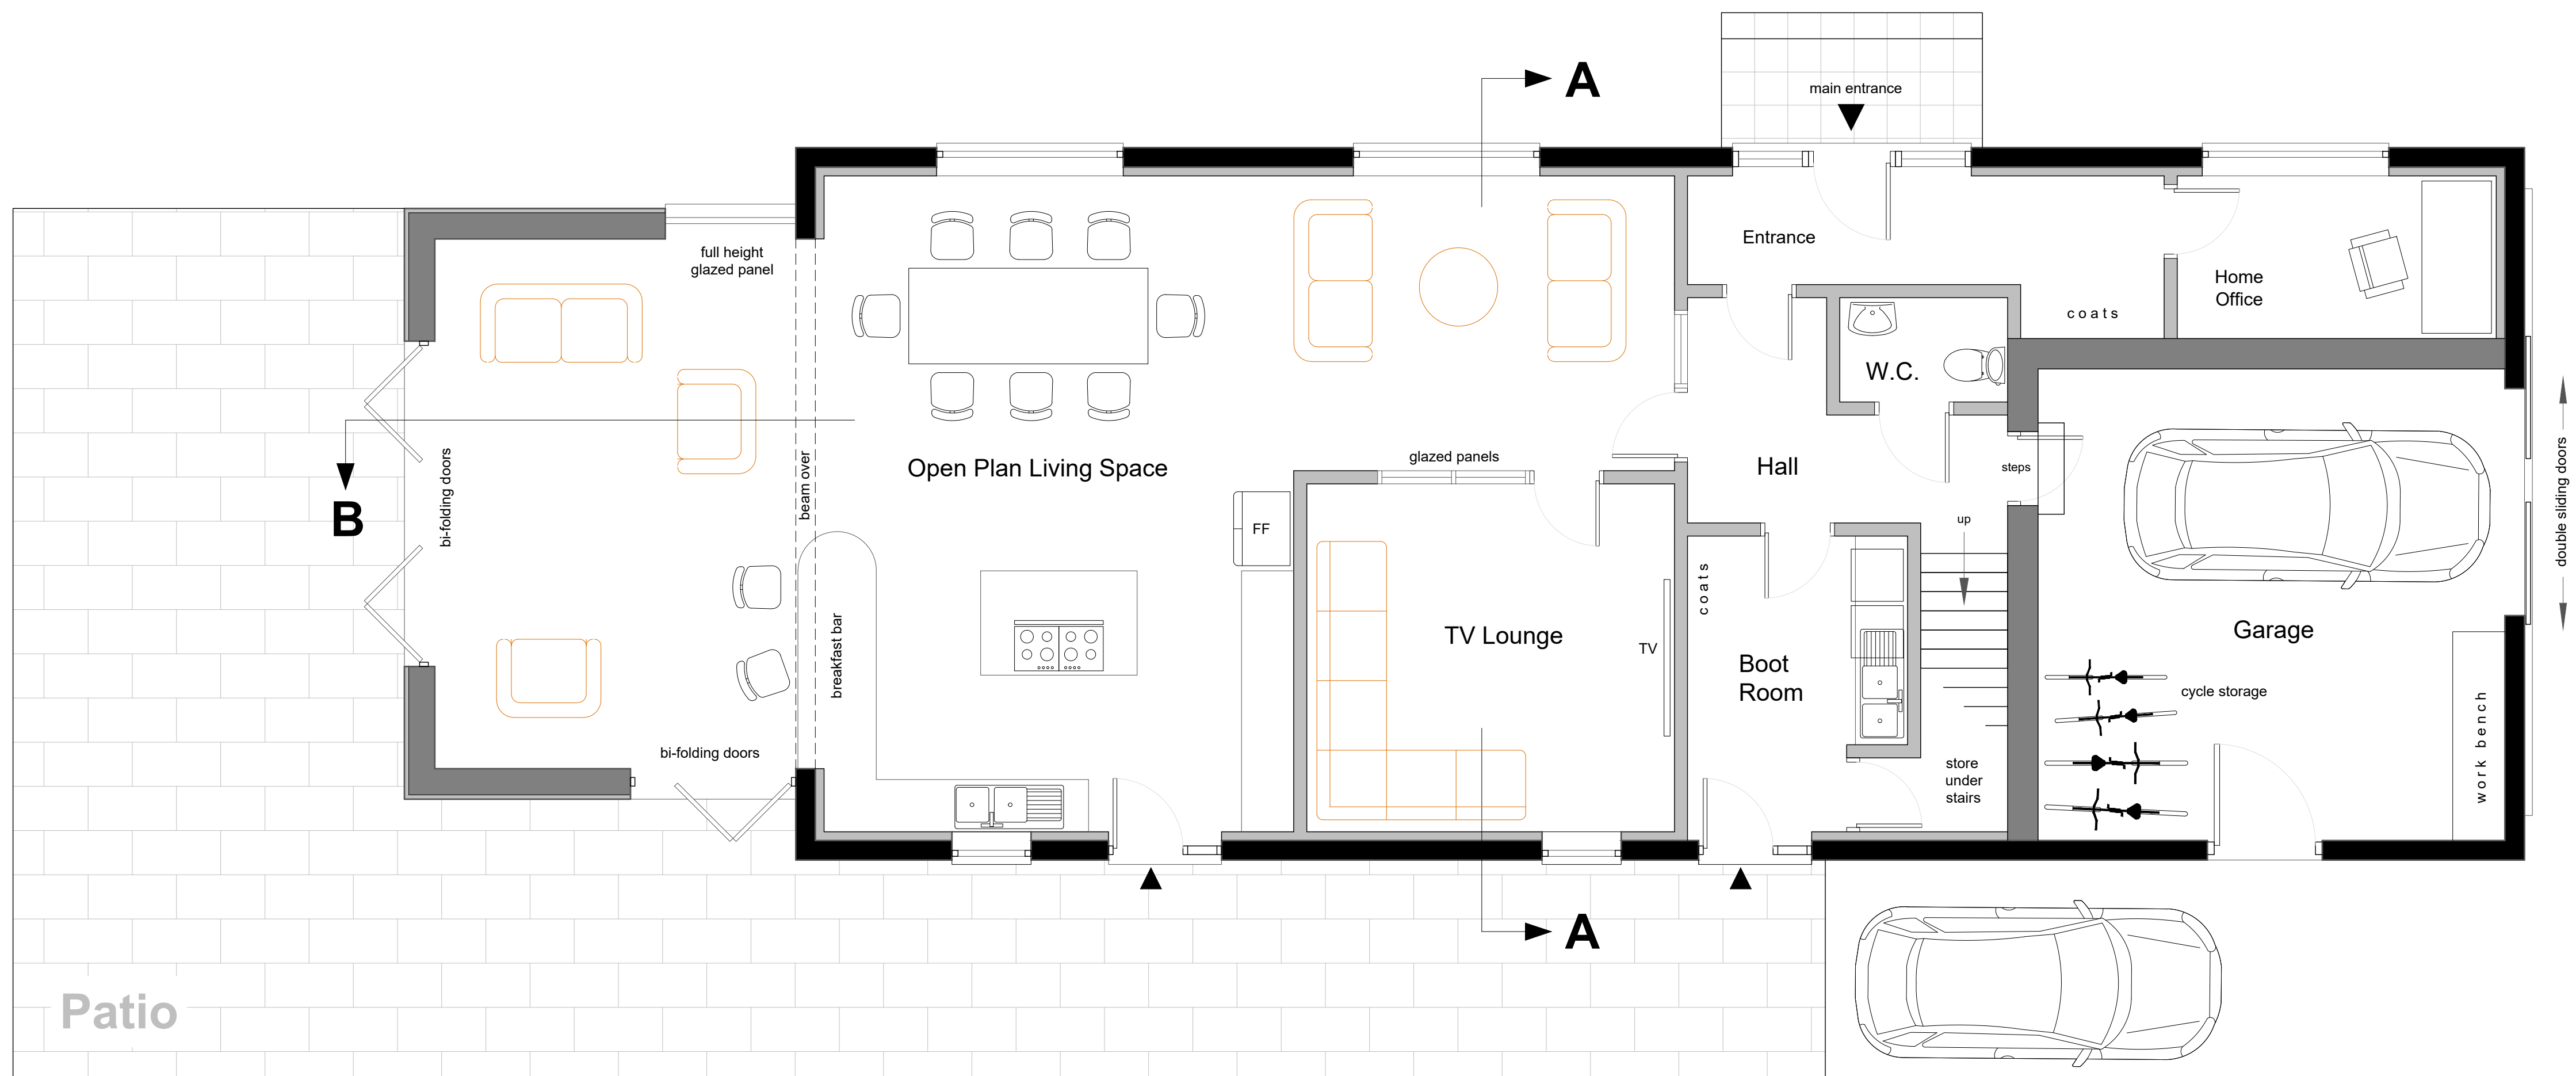

Ground Floor Plan

