


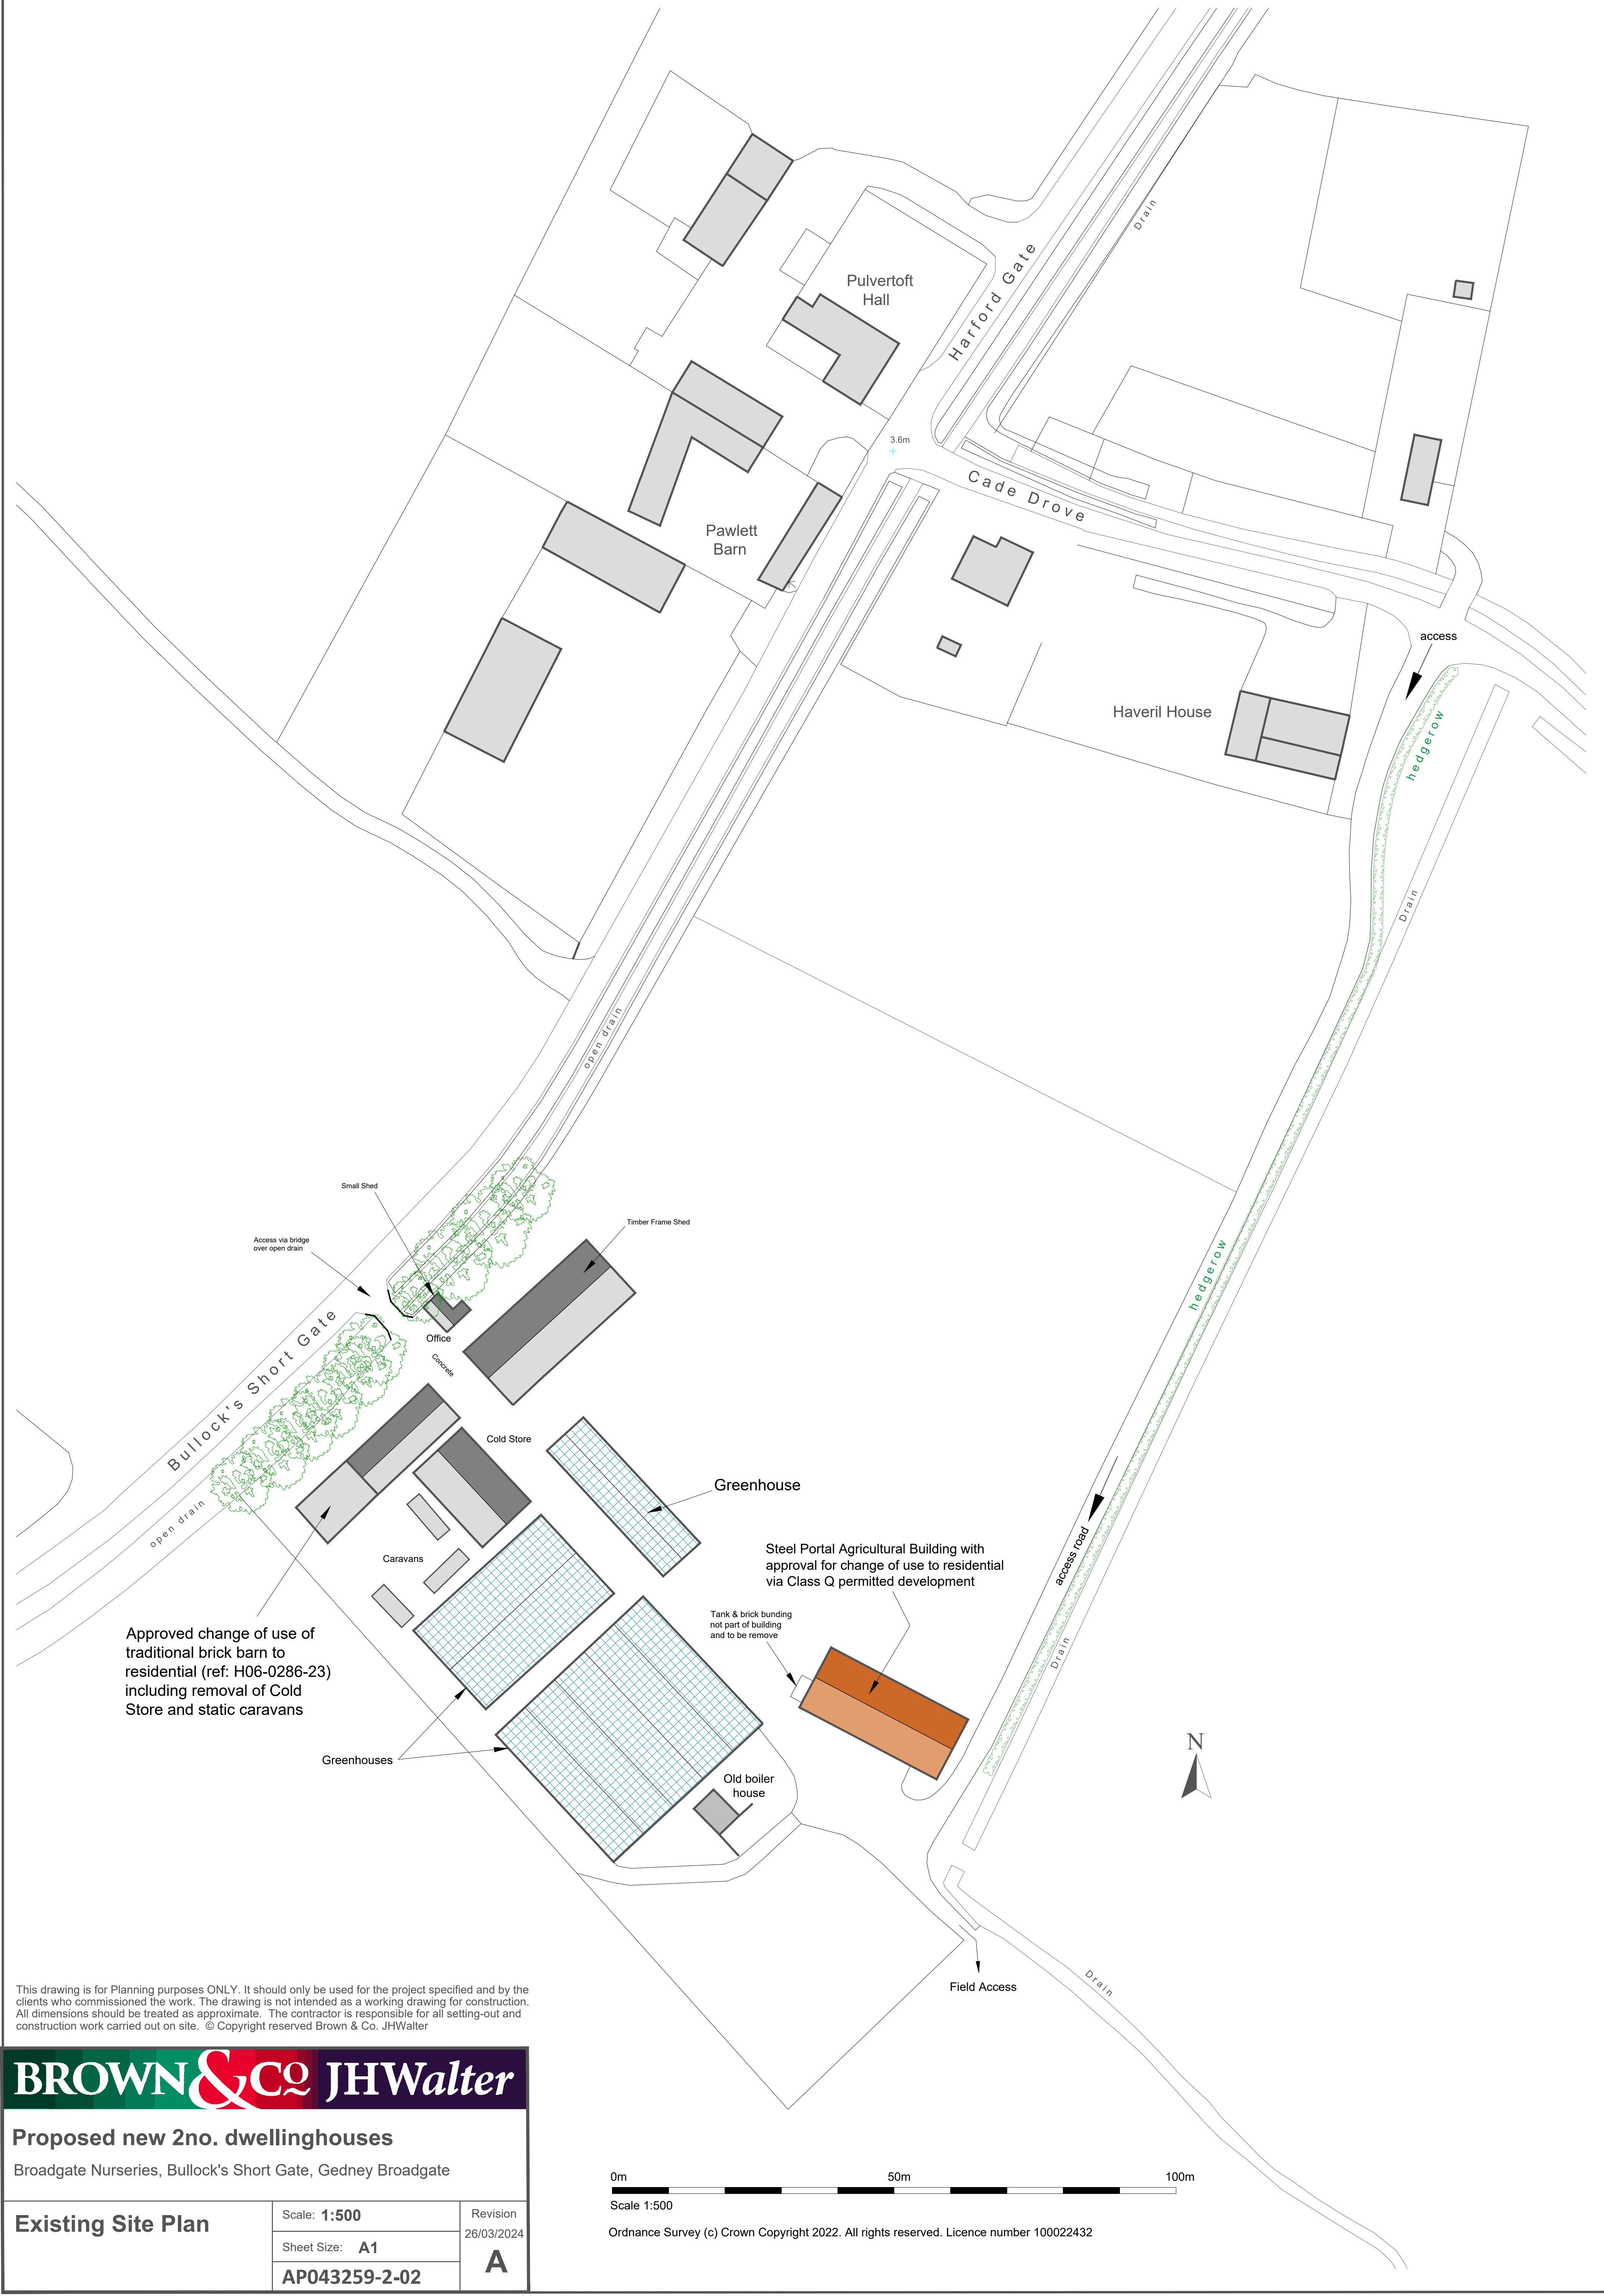

BROWN & CO JH Walter

Proposed new 2no. dwellinghouses
Broadgate Nurseries, Bullock's Short Gate, Gedney Broadgate

Existing Site Plan	Scale: 1:500	Revision
	Sheet Size: A1	26/03/2024
	AP043259-2-02	A

0m 50m 100m
Scale 1:500
Ordnance Survey (c) Crown Copyright 2022. All rights reserved. Licence number 100022432