


Plot 1

Ground Floor Plan



Gross internal Floor Area = 230sqM or 2476sqft

First Floor Plan

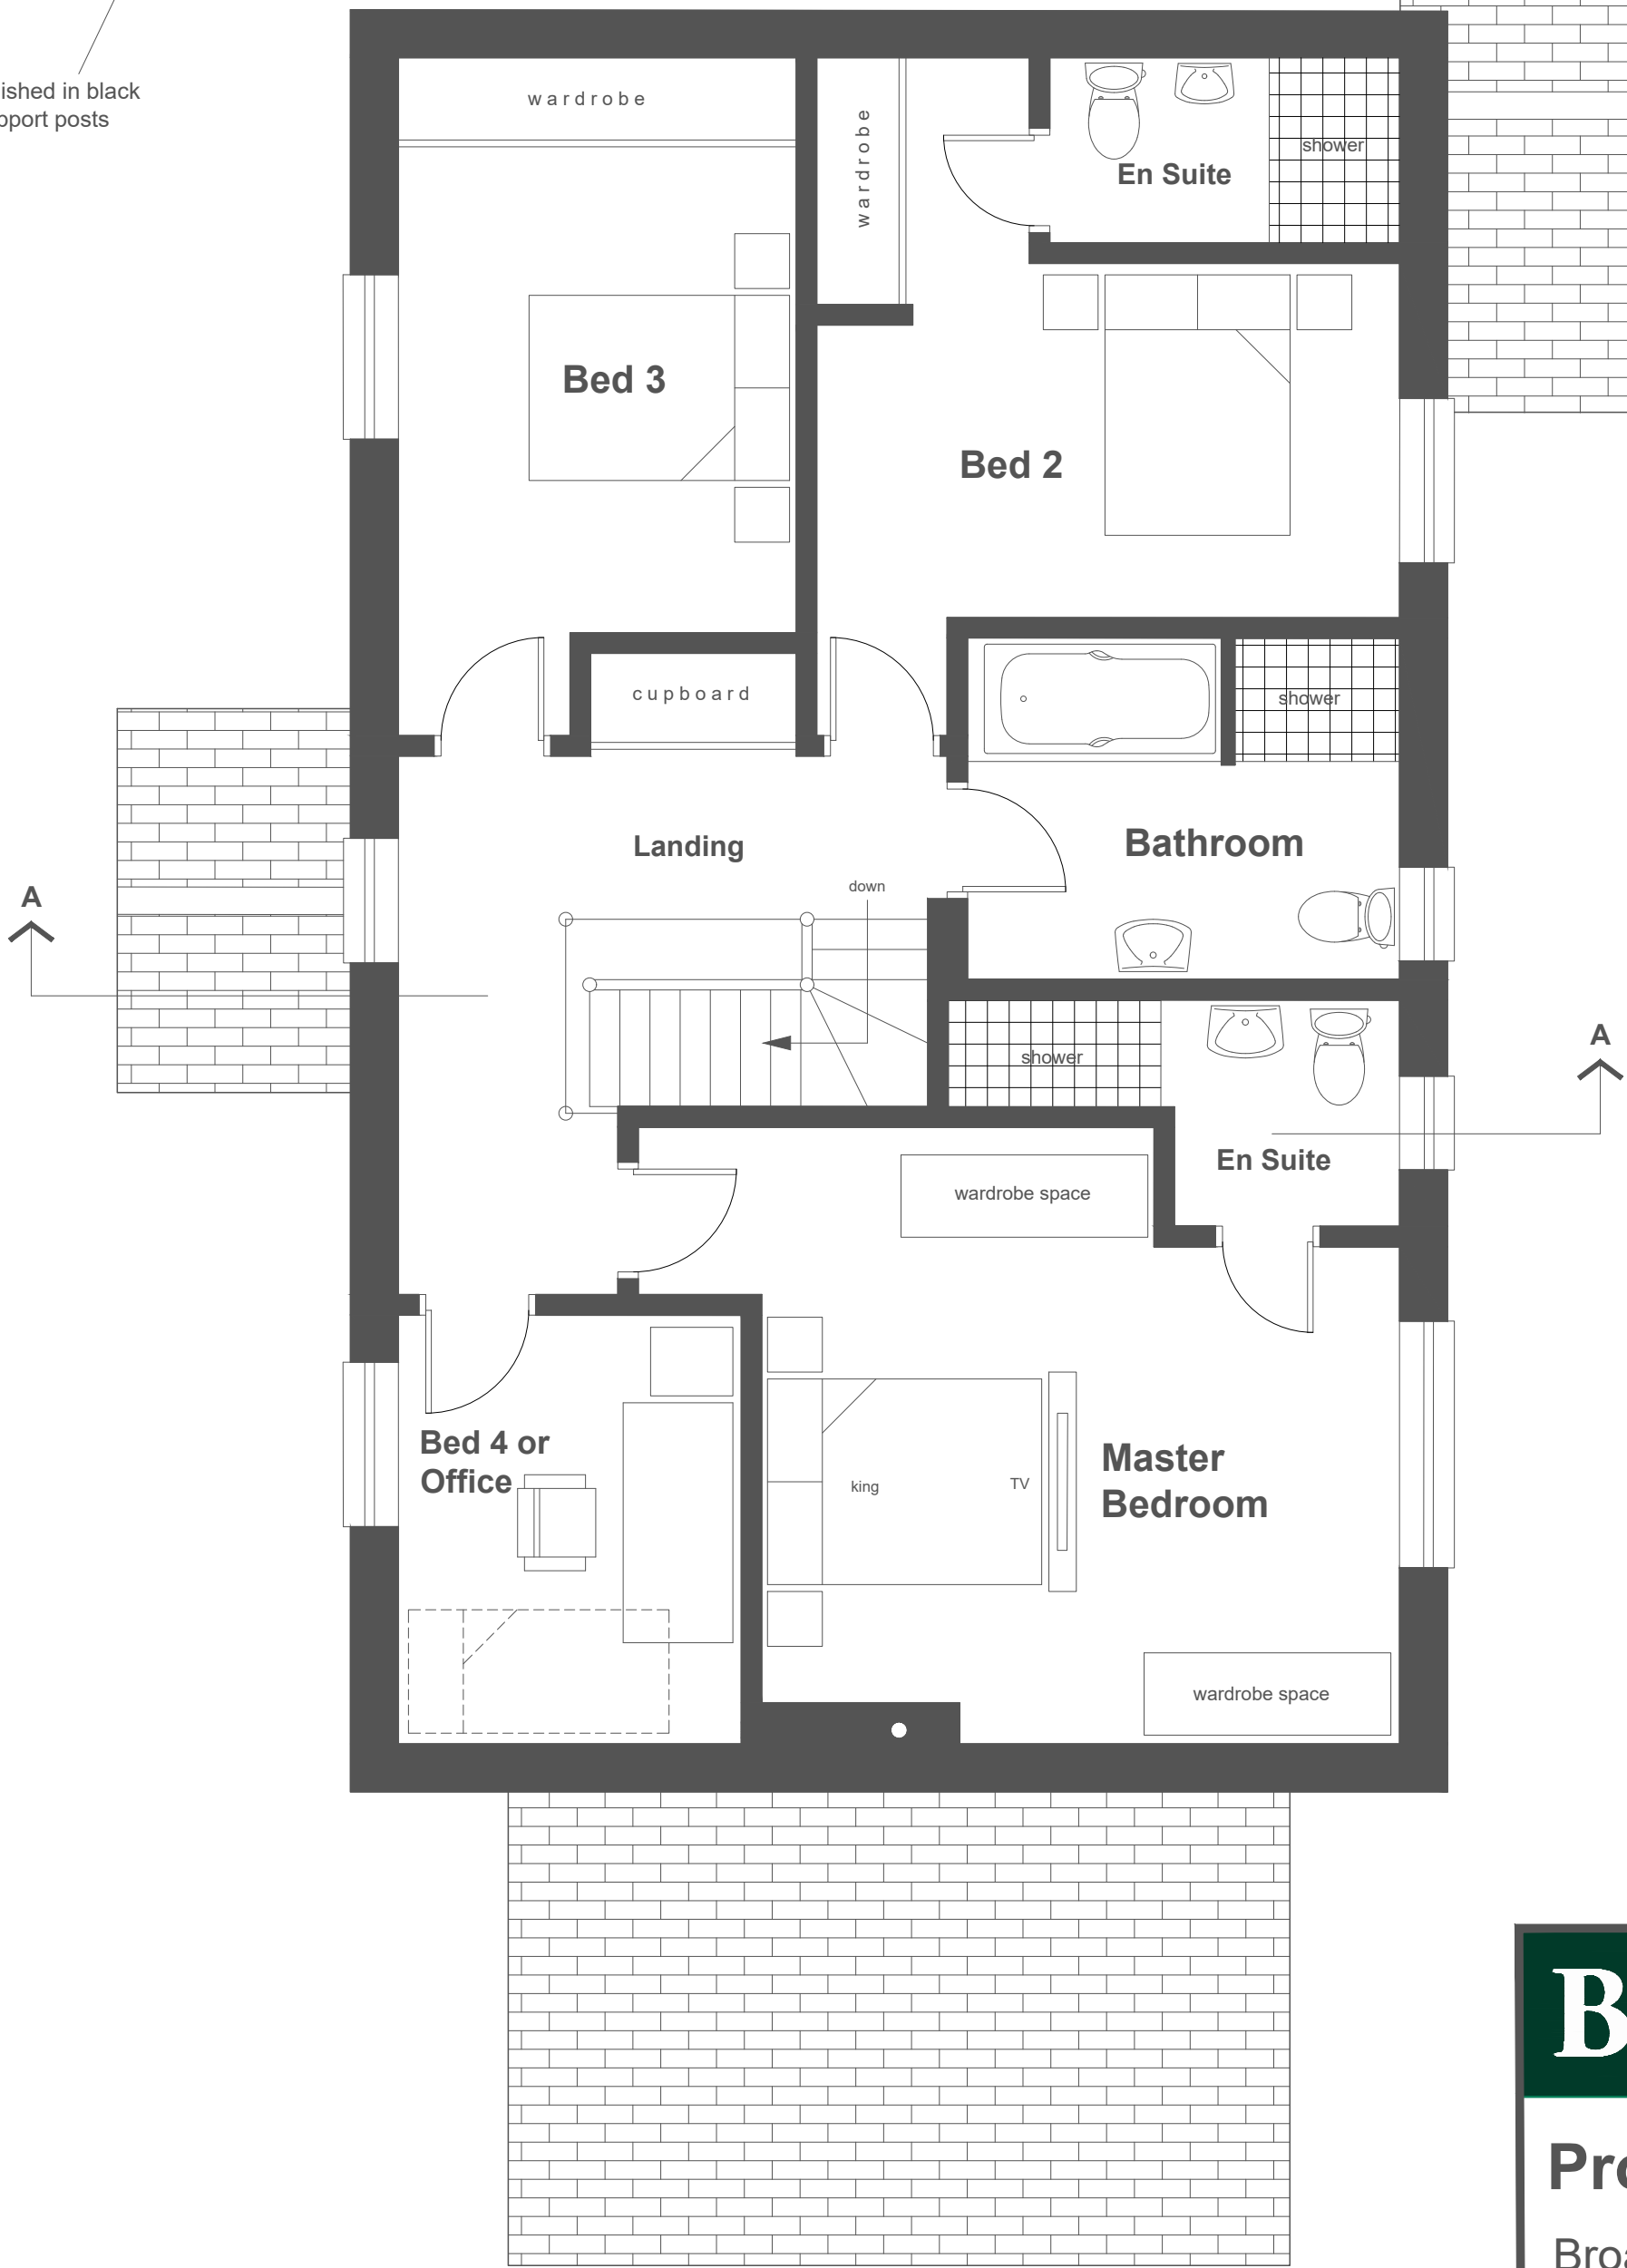

BROWN & CO JH Walter

Proposed Dwellings

Broadgate Nurseries, Bullock's Short Gate, Gedney Broadgate

**Plots 1 Dwellinghouse
Floor Plans**

Scale: 1:50	Revision 26/03/2024 B
Sheet Size: A1	
AP043259-3-P1-05	

