


Plot 1




North West Elevation (front)




North East Elevation

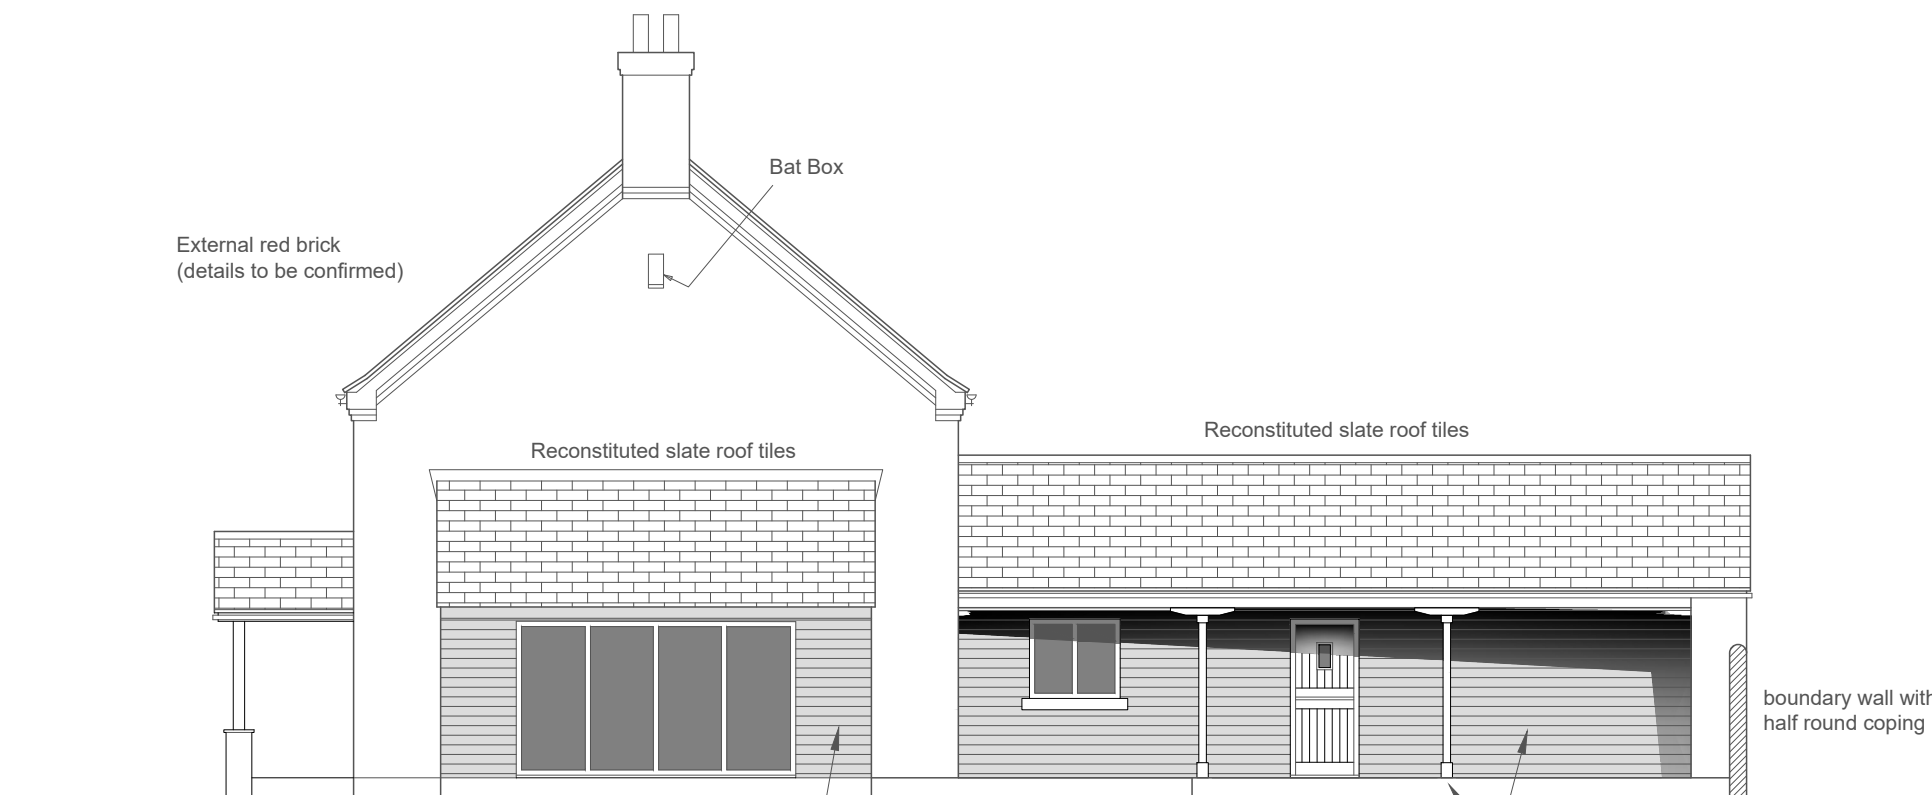

South West Elevation

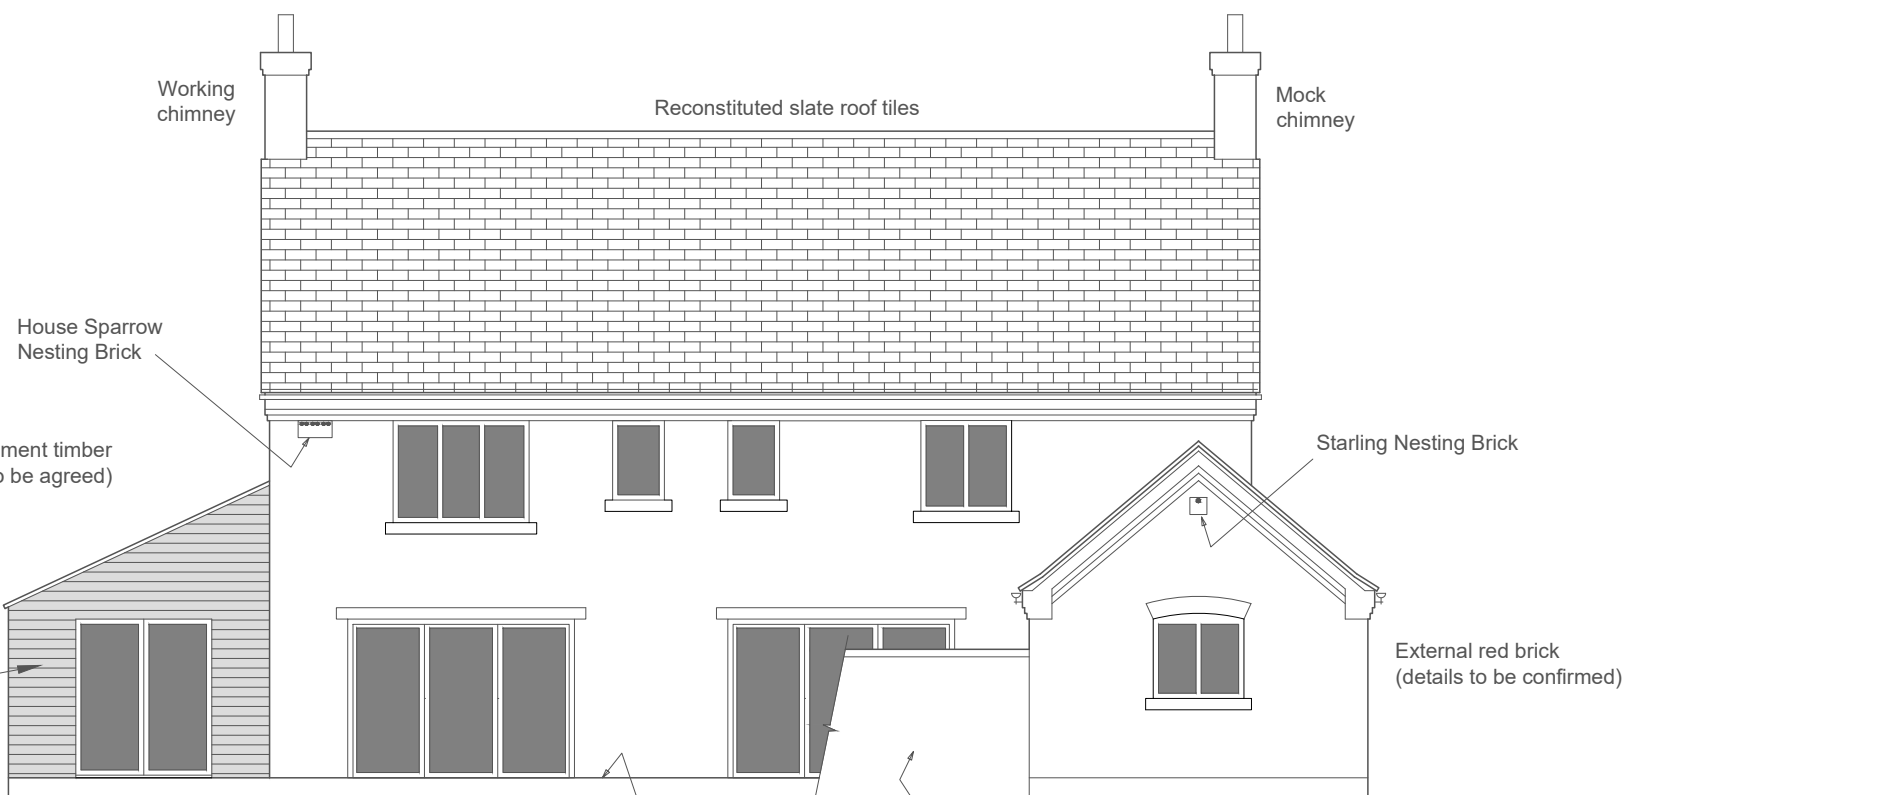

South East Elevation

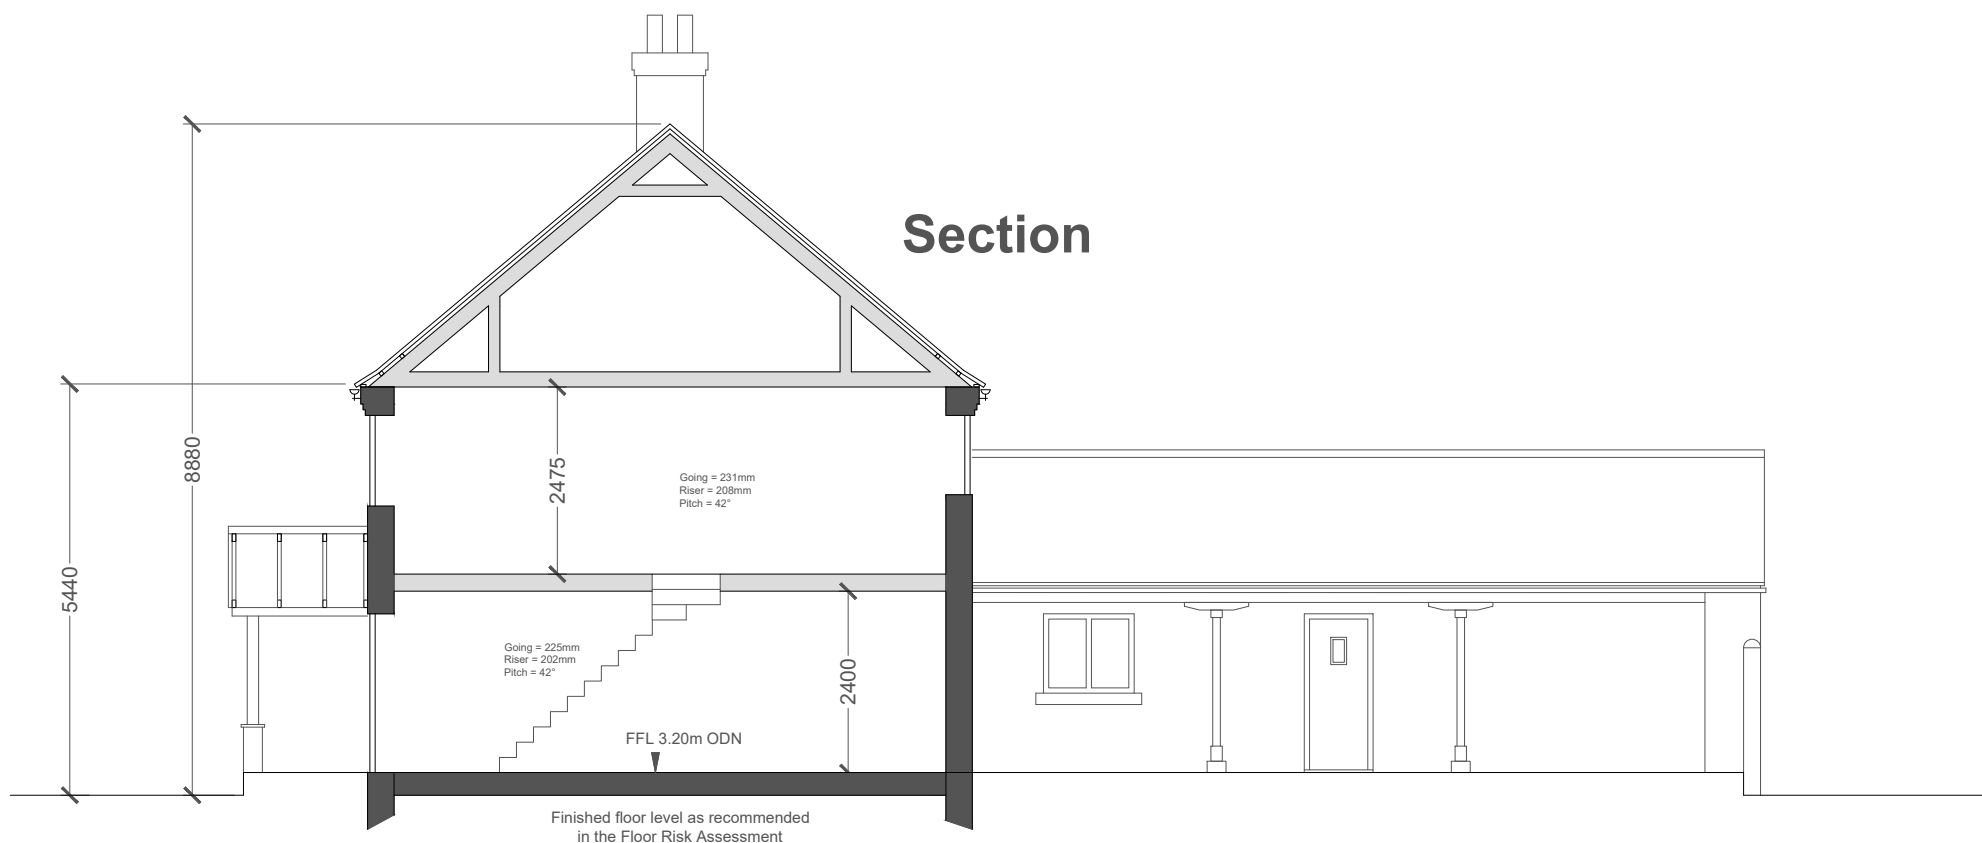

BROWN & CO JH Walter

Proposed Dwellings

Broadgate Nurseries, Bullock's Short Gate, Gedney Broadgate

Plots 1 Dwellinghouse Elevations & Section	Scale: 1:100	Revision
	Sheet Size: A2	26/03/2024
	AP043259-3-P1-06	B