





First Floor Plan

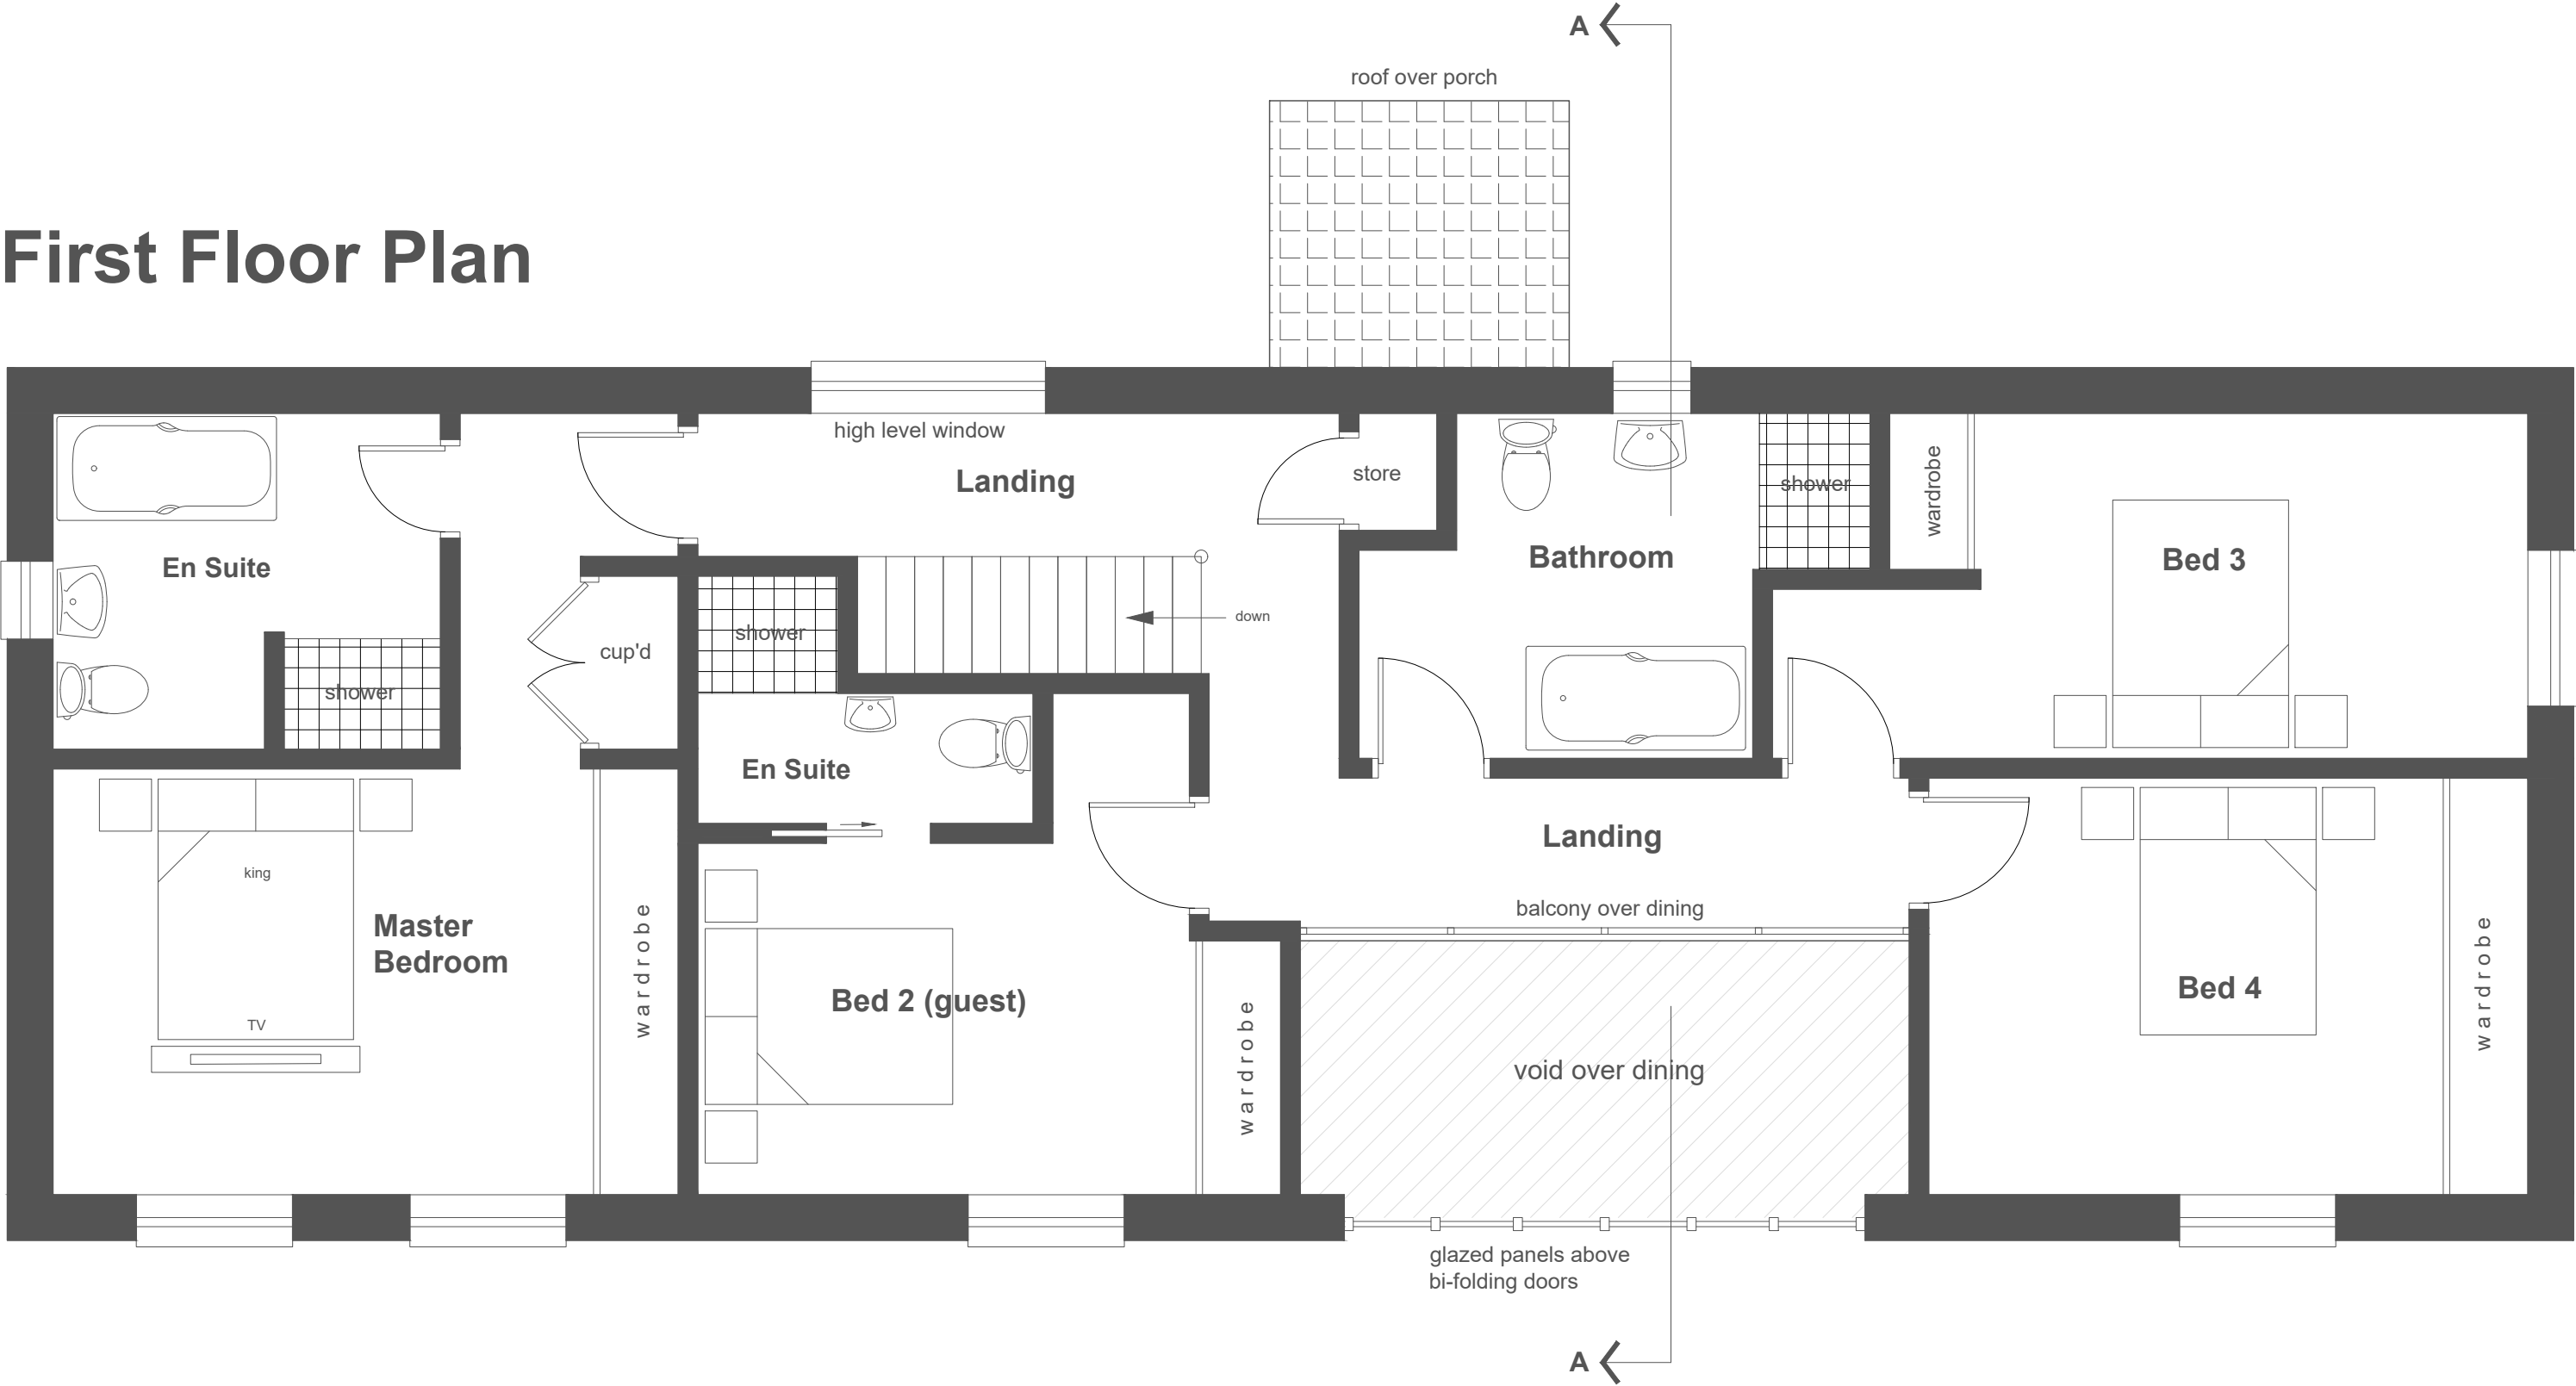

Ground Floor Plan

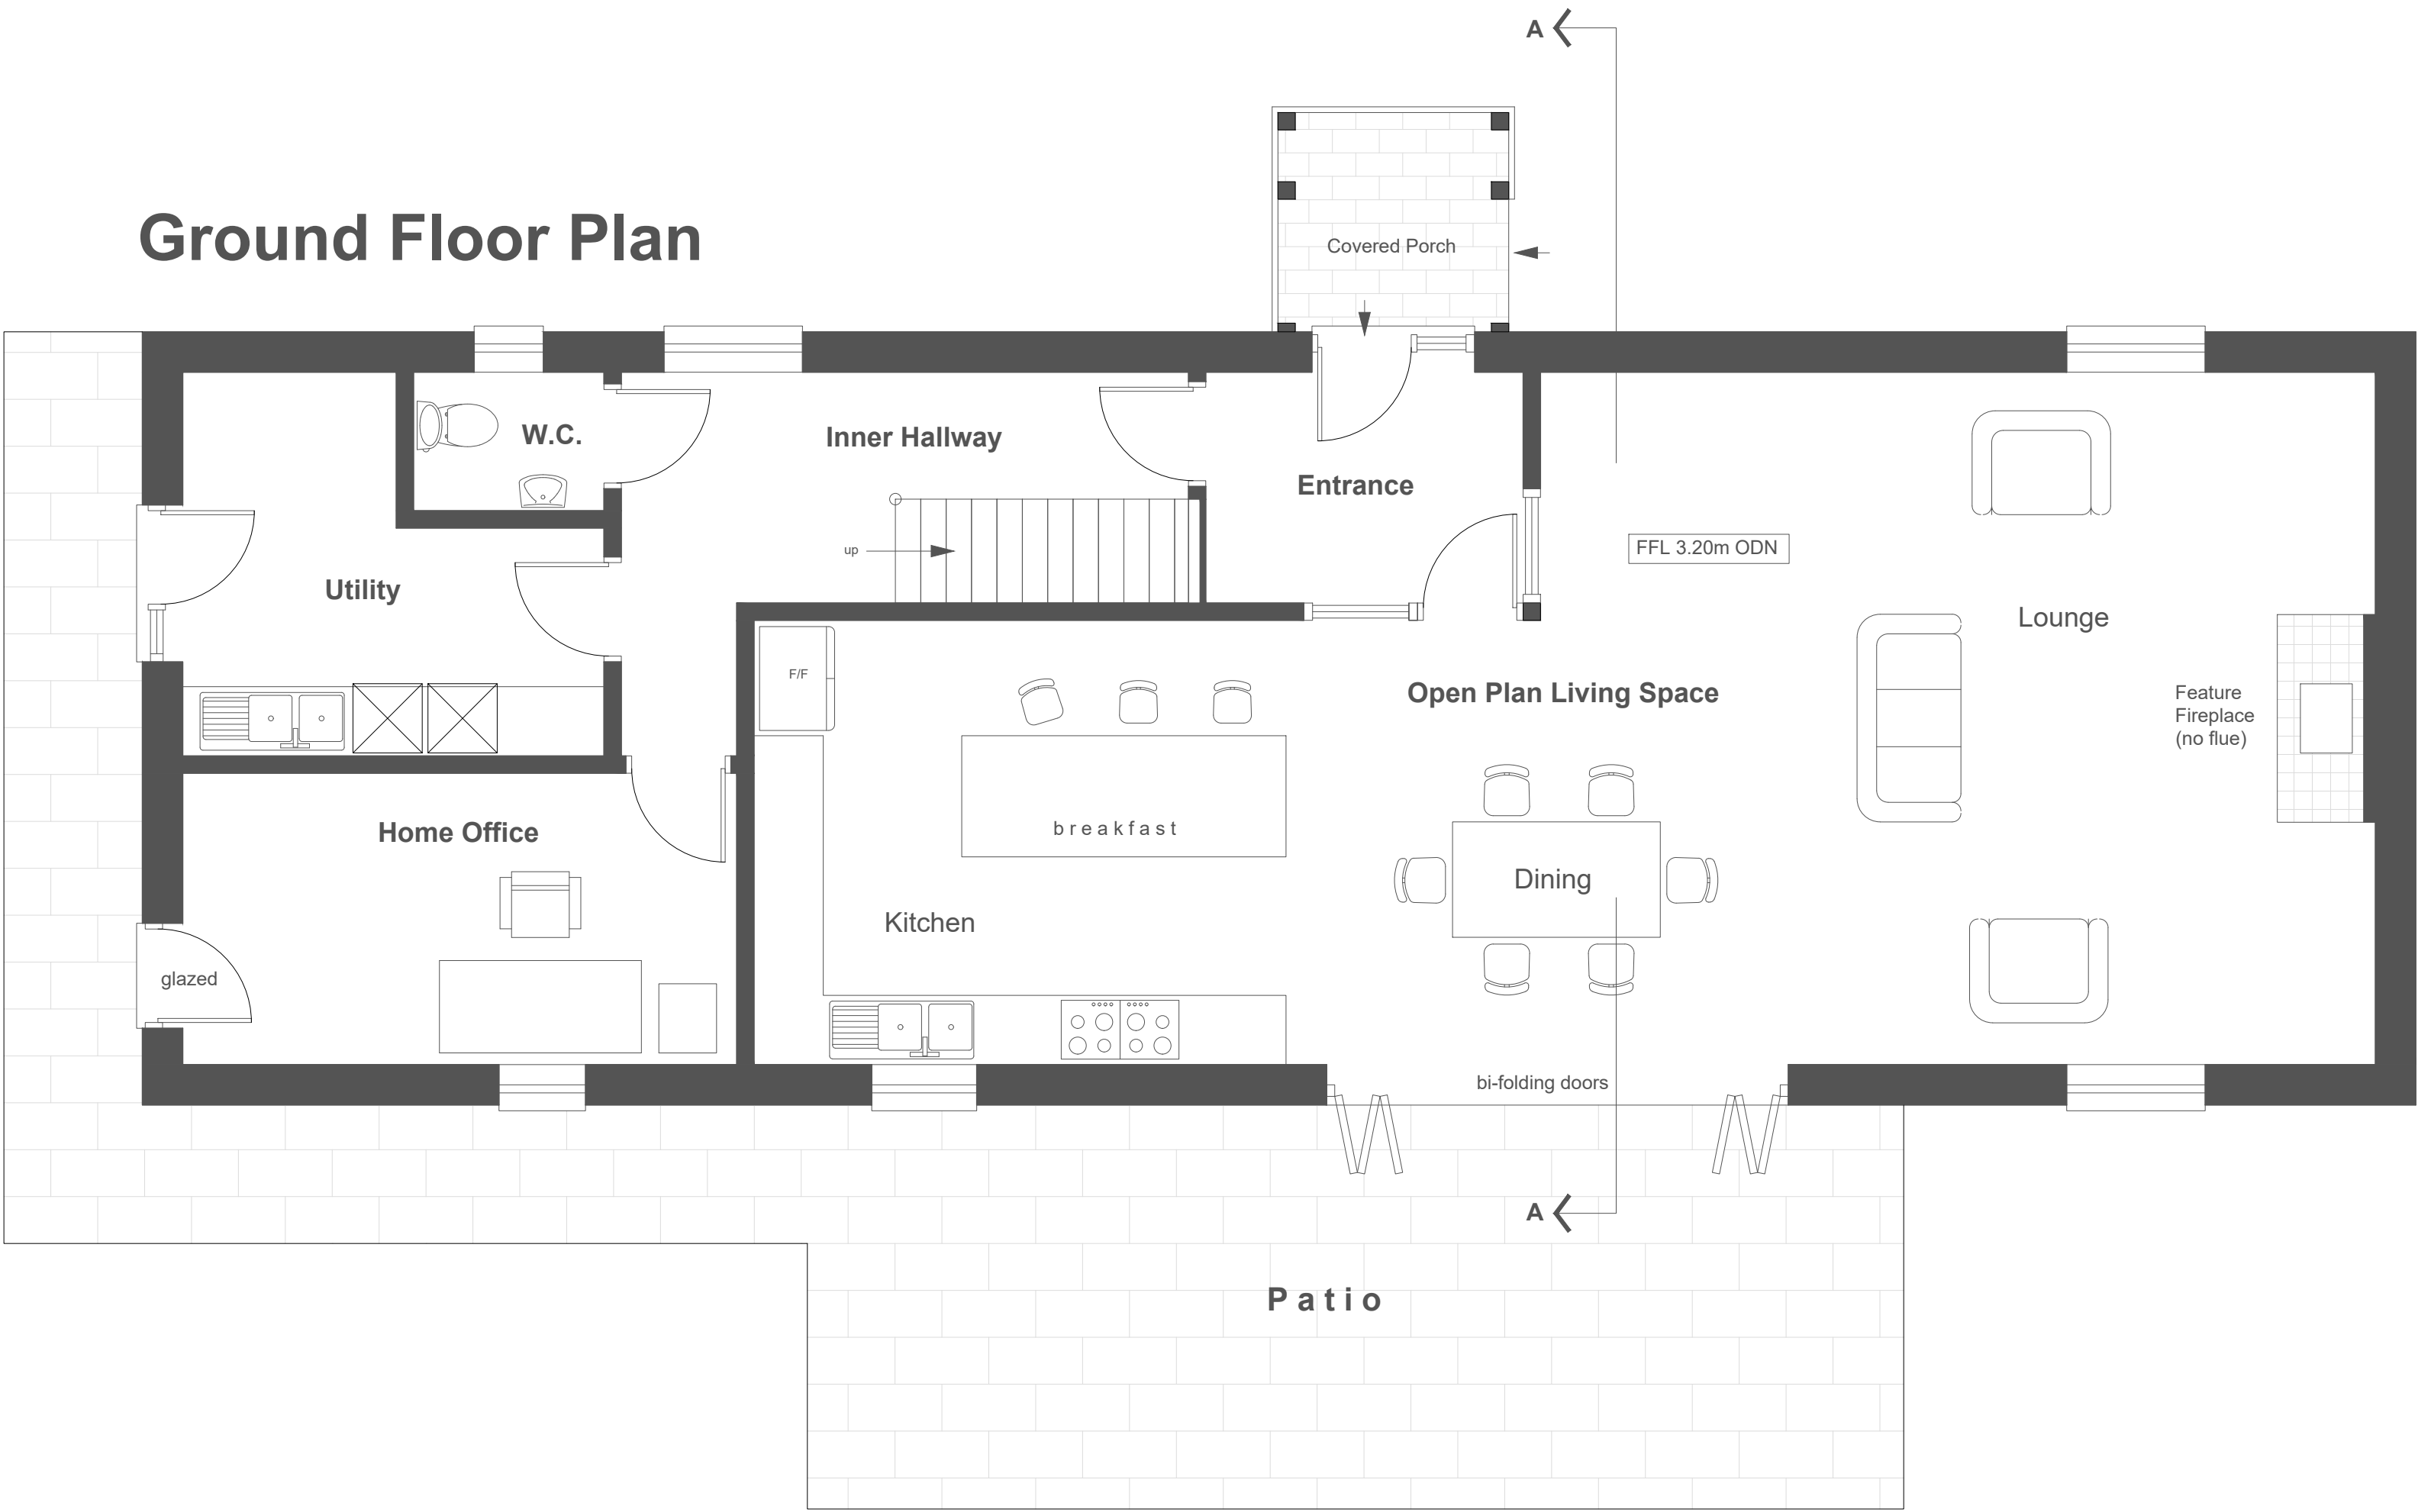

Gross internal Floor Area = 219sqM or 2357sqft

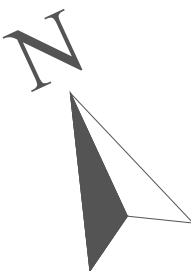 

BROWN & CO JH Walter

Proposed Dwellings

Broadgate Nurseries, Bullock's Short Gate, Gedney Broadgate

**Plots 2 Dwellinghouse
Floor Plans**

Scale: 1:50	Revision 26/03/2024 D
Sheet Size: A1	
AP043259-3-P2-05	