




DO NOT SCALE THIS DRAWING. THE CONTRACTOR IS DEEMED TO HAVE CHECKED ALL DIMENSIONS ON SITE AND REPORT ANY DISCREPANCIES TO OGLESBY & LUMB LTD. THE CONTENTS OF THIS DRAWING ARE COVERED BY COPYRIGHT AND REMAIN THE PROPERTY OF OGLESBY & LUMB LTD. WRITTEN APPROVAL MUST BE OBTAINED FROM OGLESBY & LUMB LTD PRIOR TO DUPLICATION OR REPRODUCTION OF THIS DRAWING OR ITS CONTENTS. ANY DIMENSIONS NOT SHOWN ARE TO BE CHECKED AND AGREED WITH OGLESBY & LUMB LTD.

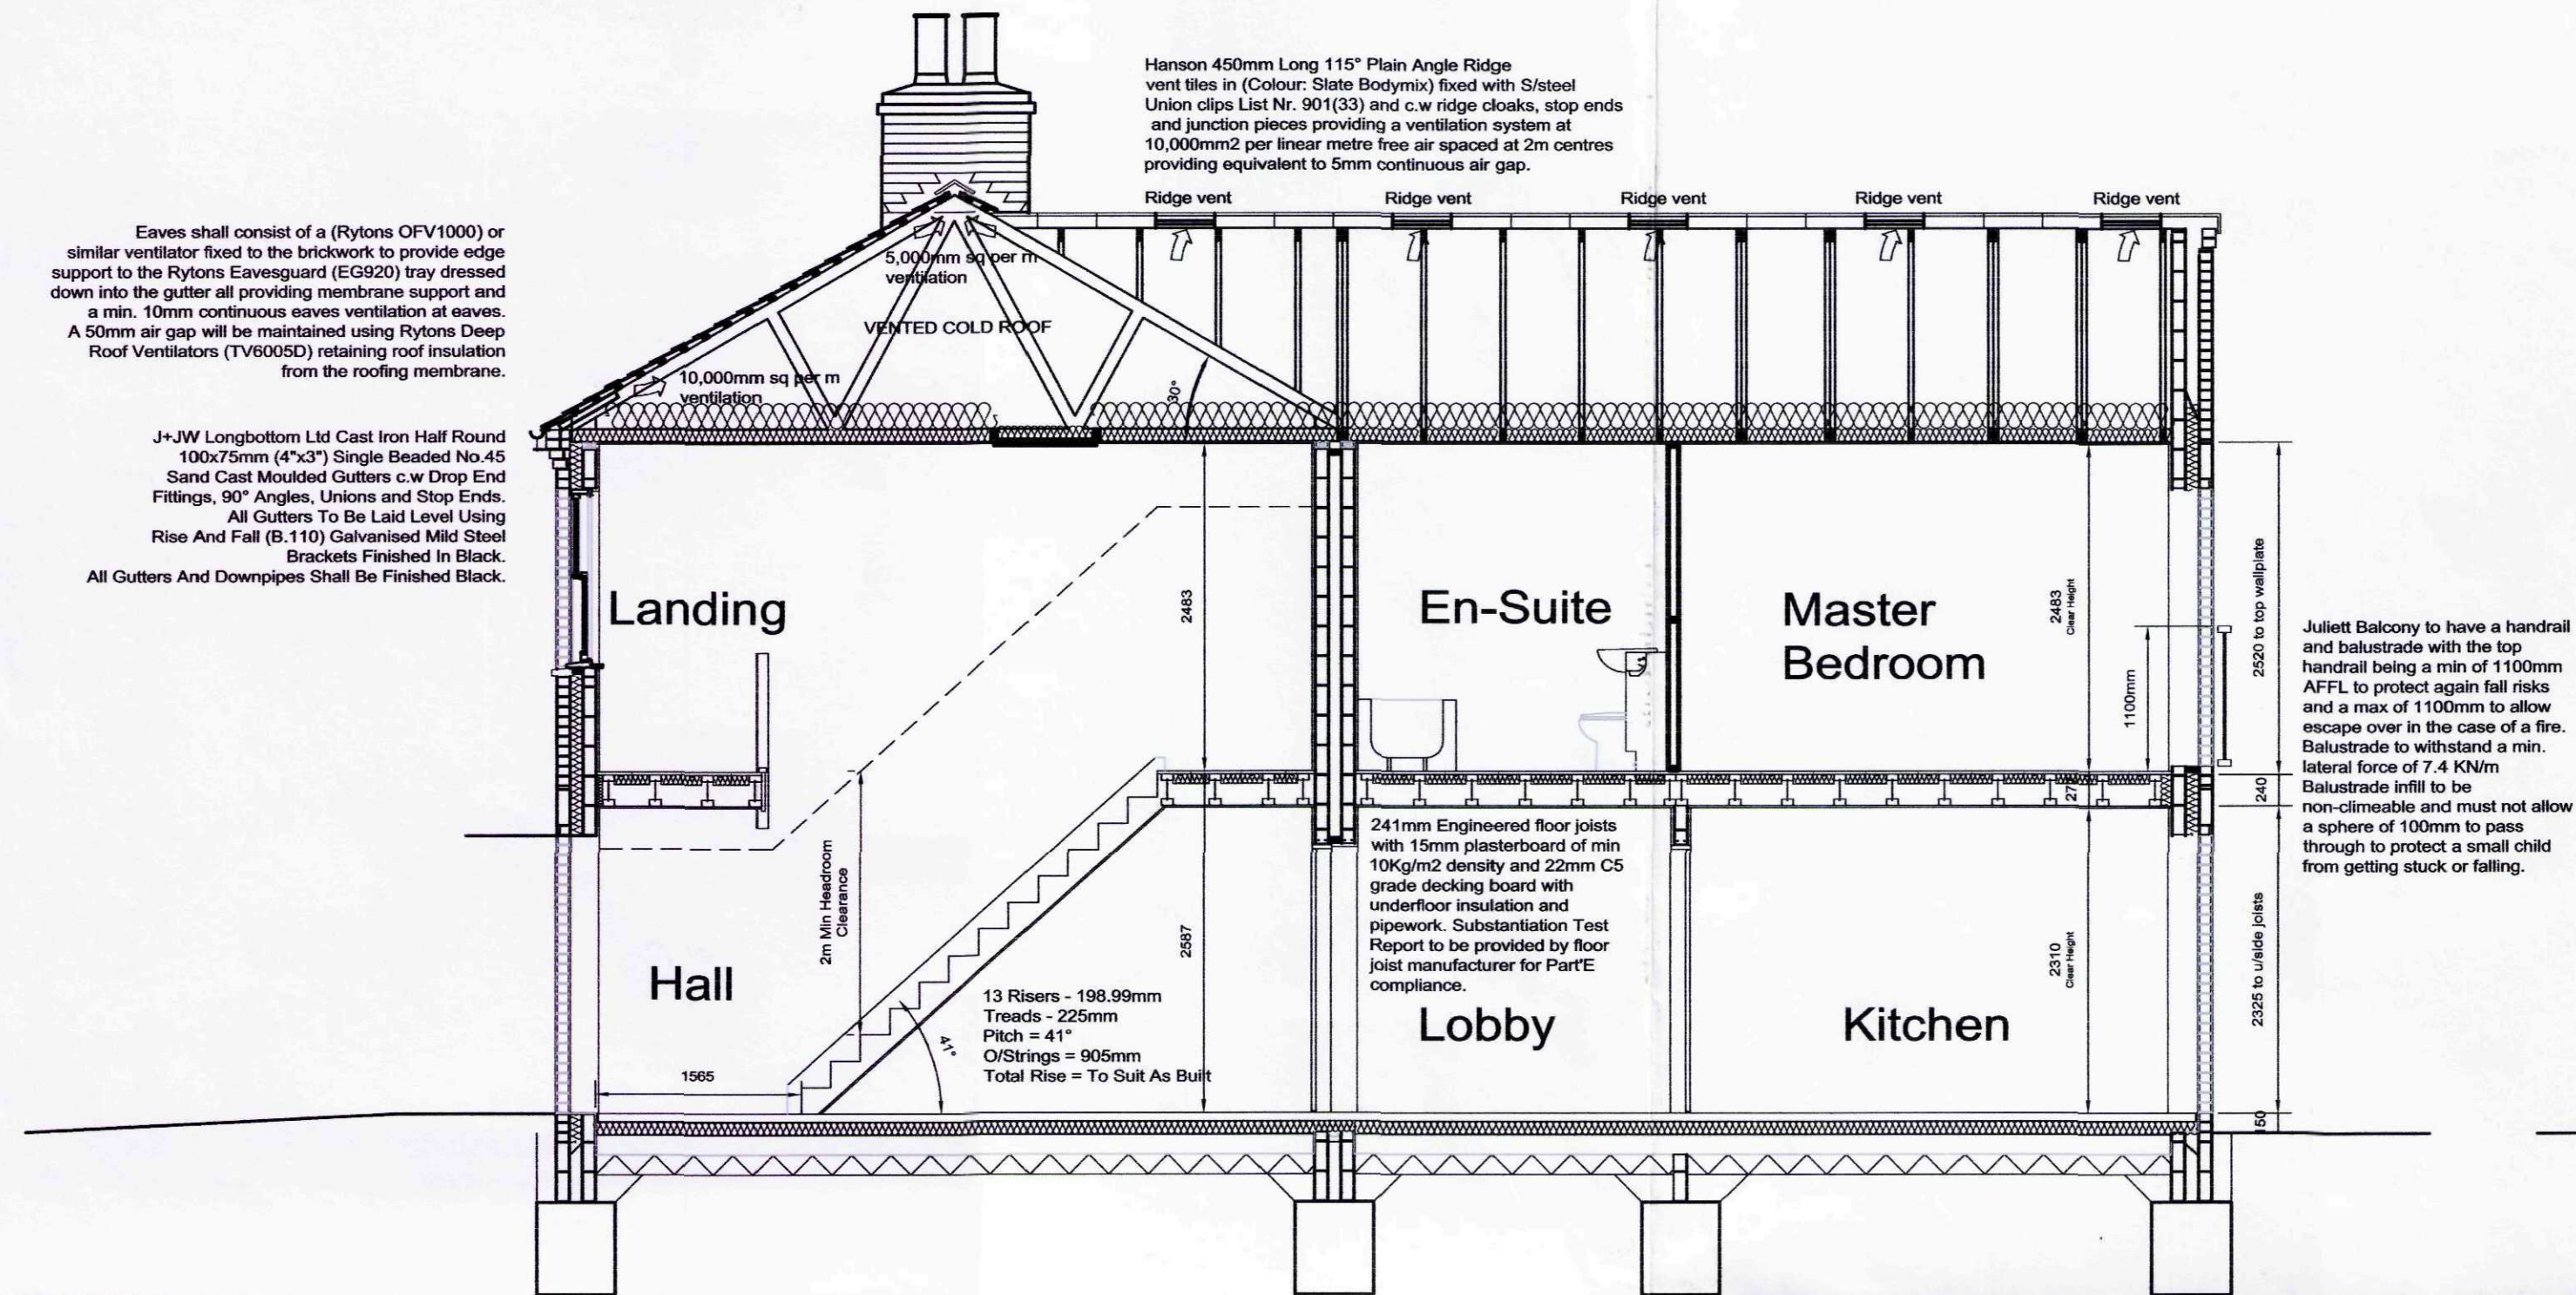

SECTION A - A

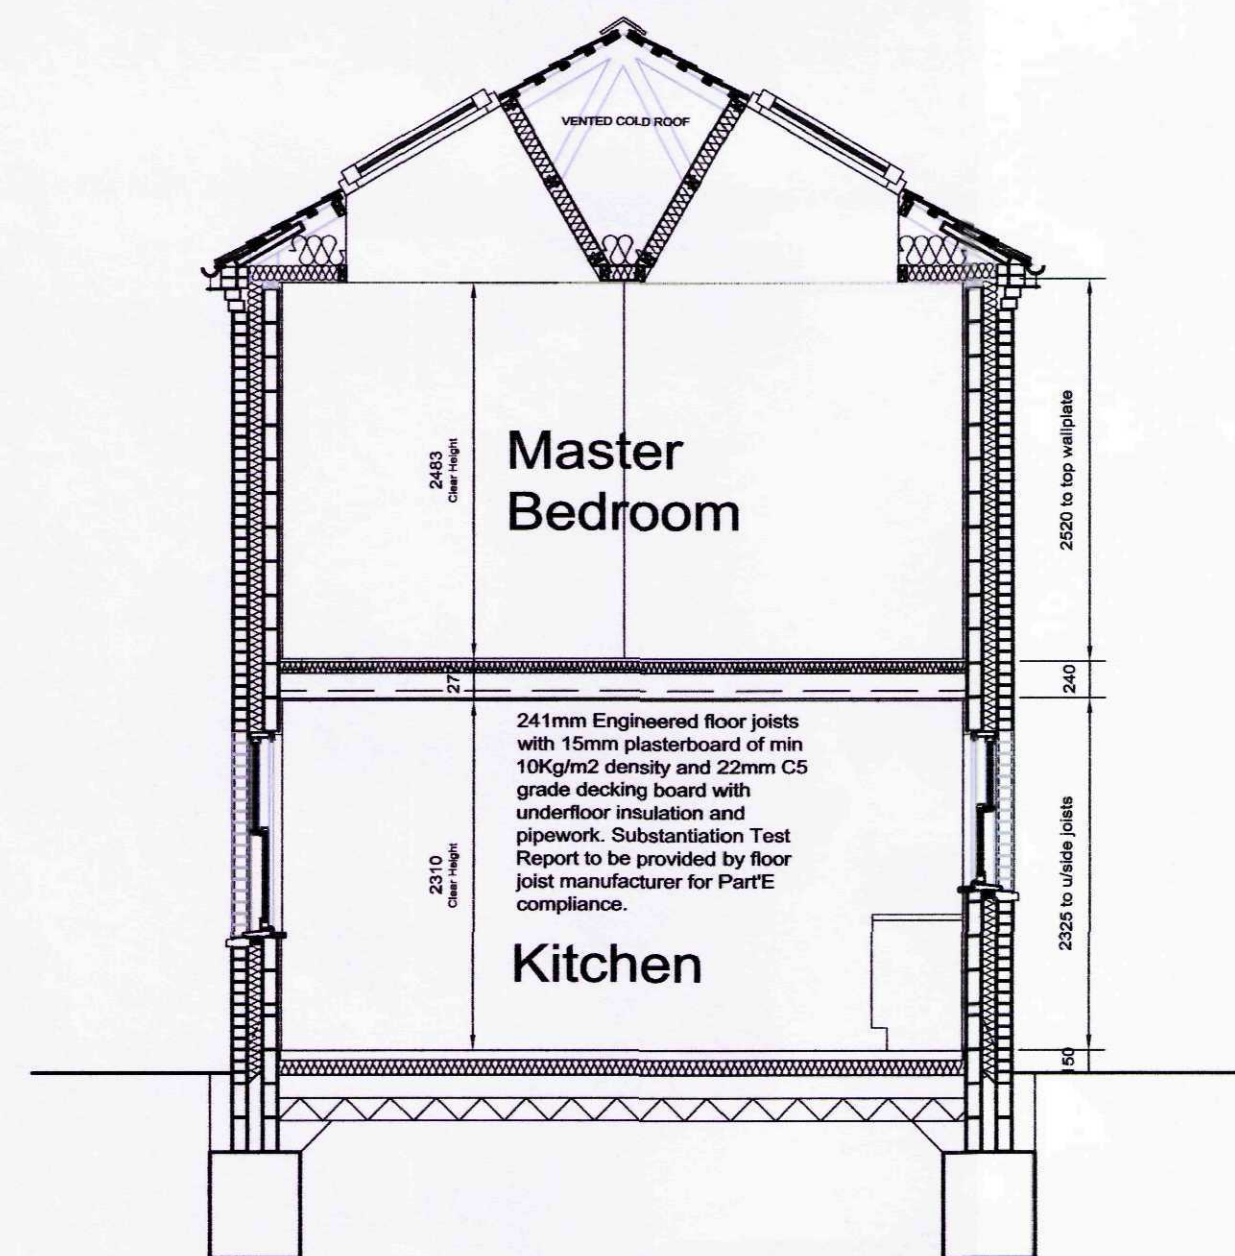

SECTION B - B

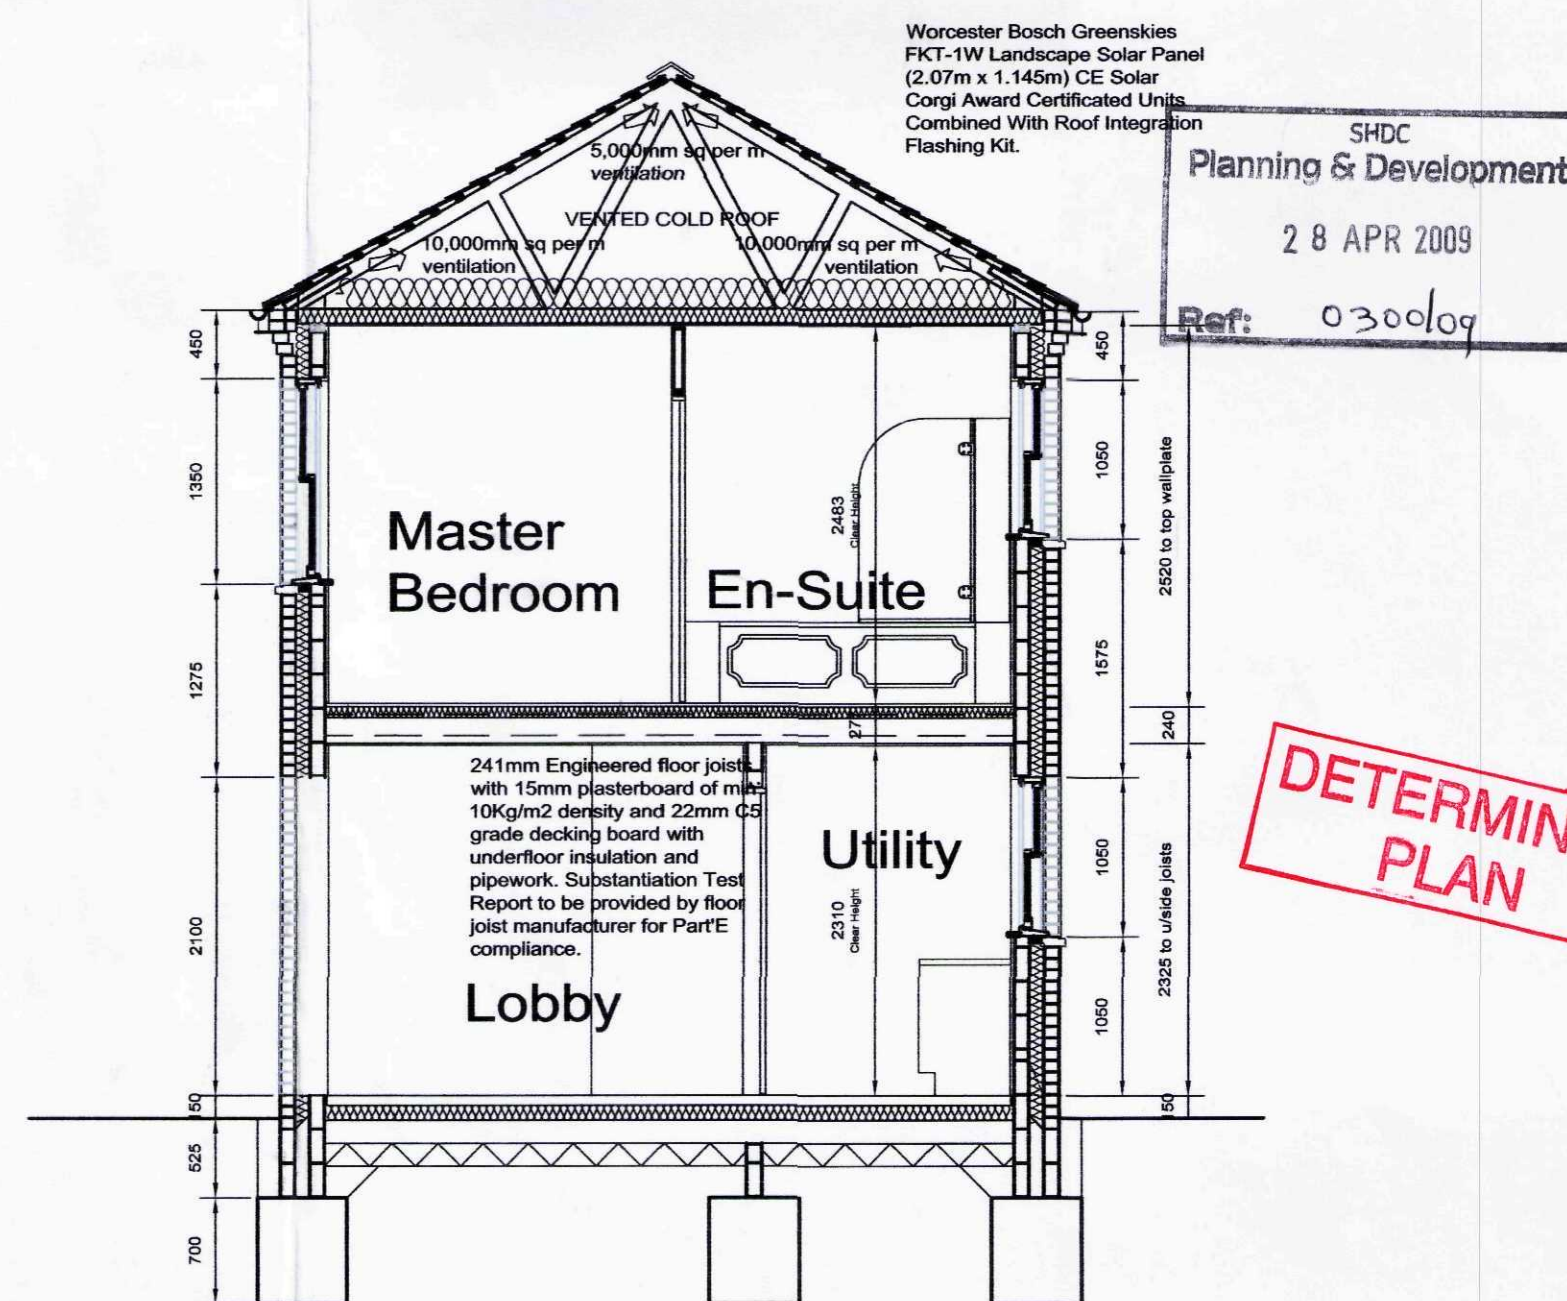

SECTION C - C

**Client:**

Mr & Mrs A Gillett

Project:

Hallgate, Gedney,  
Nr Spalding,  
Lincolnshire,  
PE12 0AH

Drawing Title:

Sections A-a, B-b and C-c

Date: 11.02.09

|        |           |
|--------|-----------|
| Scale: | 1:50 @ A2 |
|--------|-----------|


Drawn by: cls

Checked by: ajo


Drawing Number:

Rev:


A0760-23

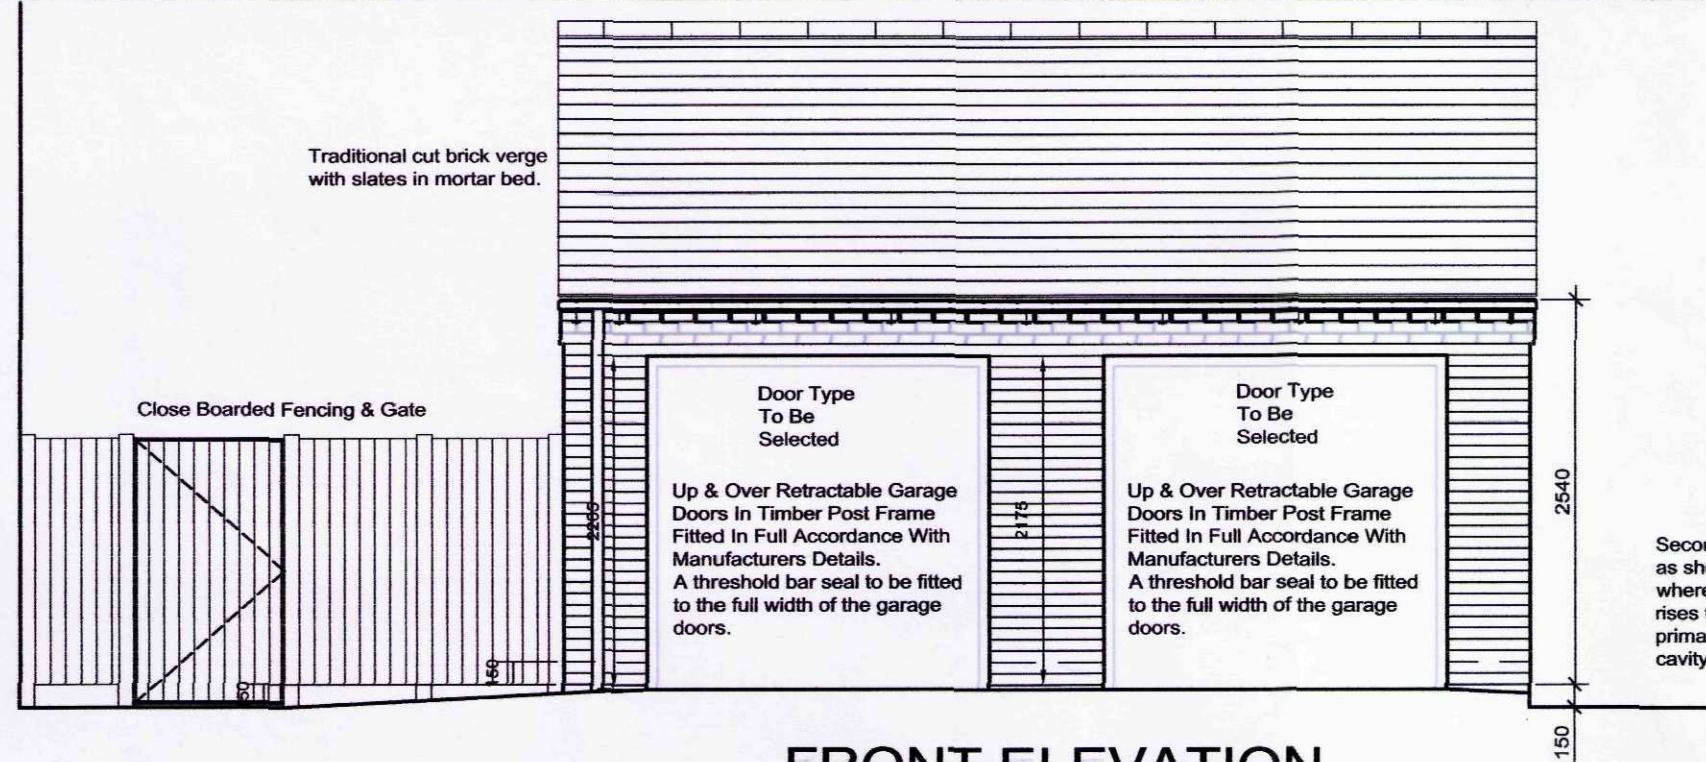


FRONT ELEVATION  
(Facing South East)

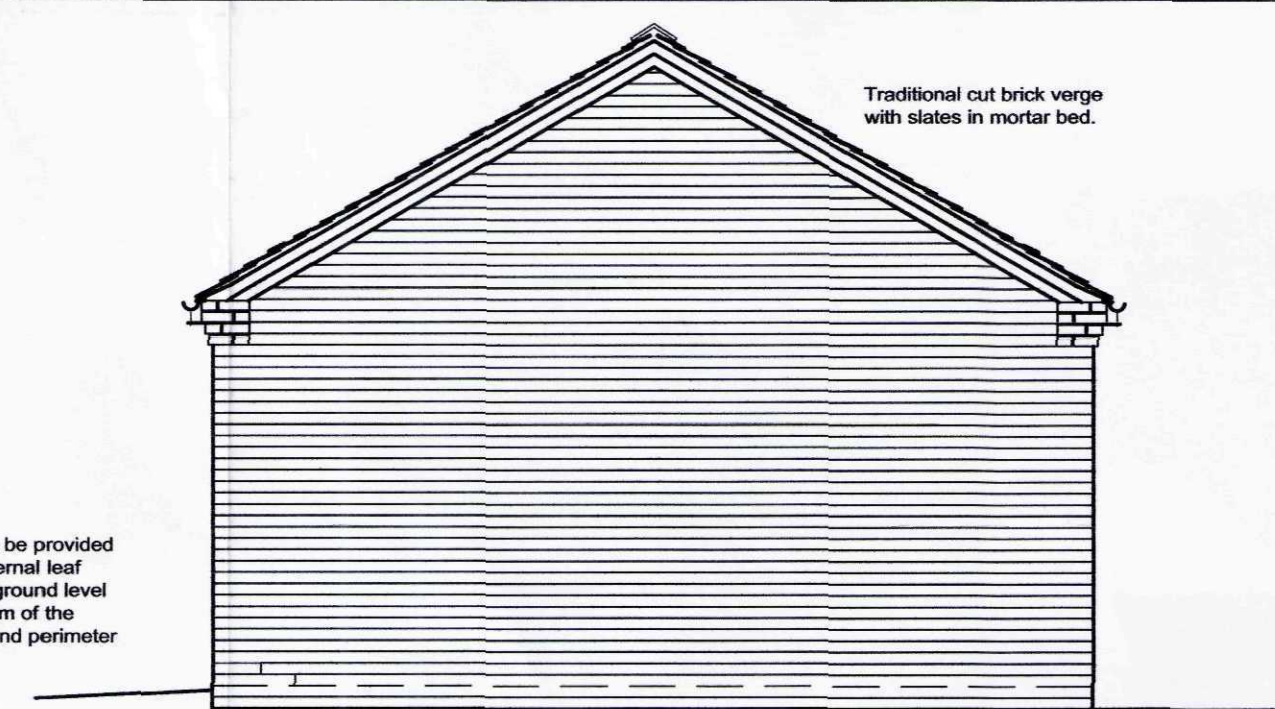


SIDE ELEVATION  
(Facing North East)

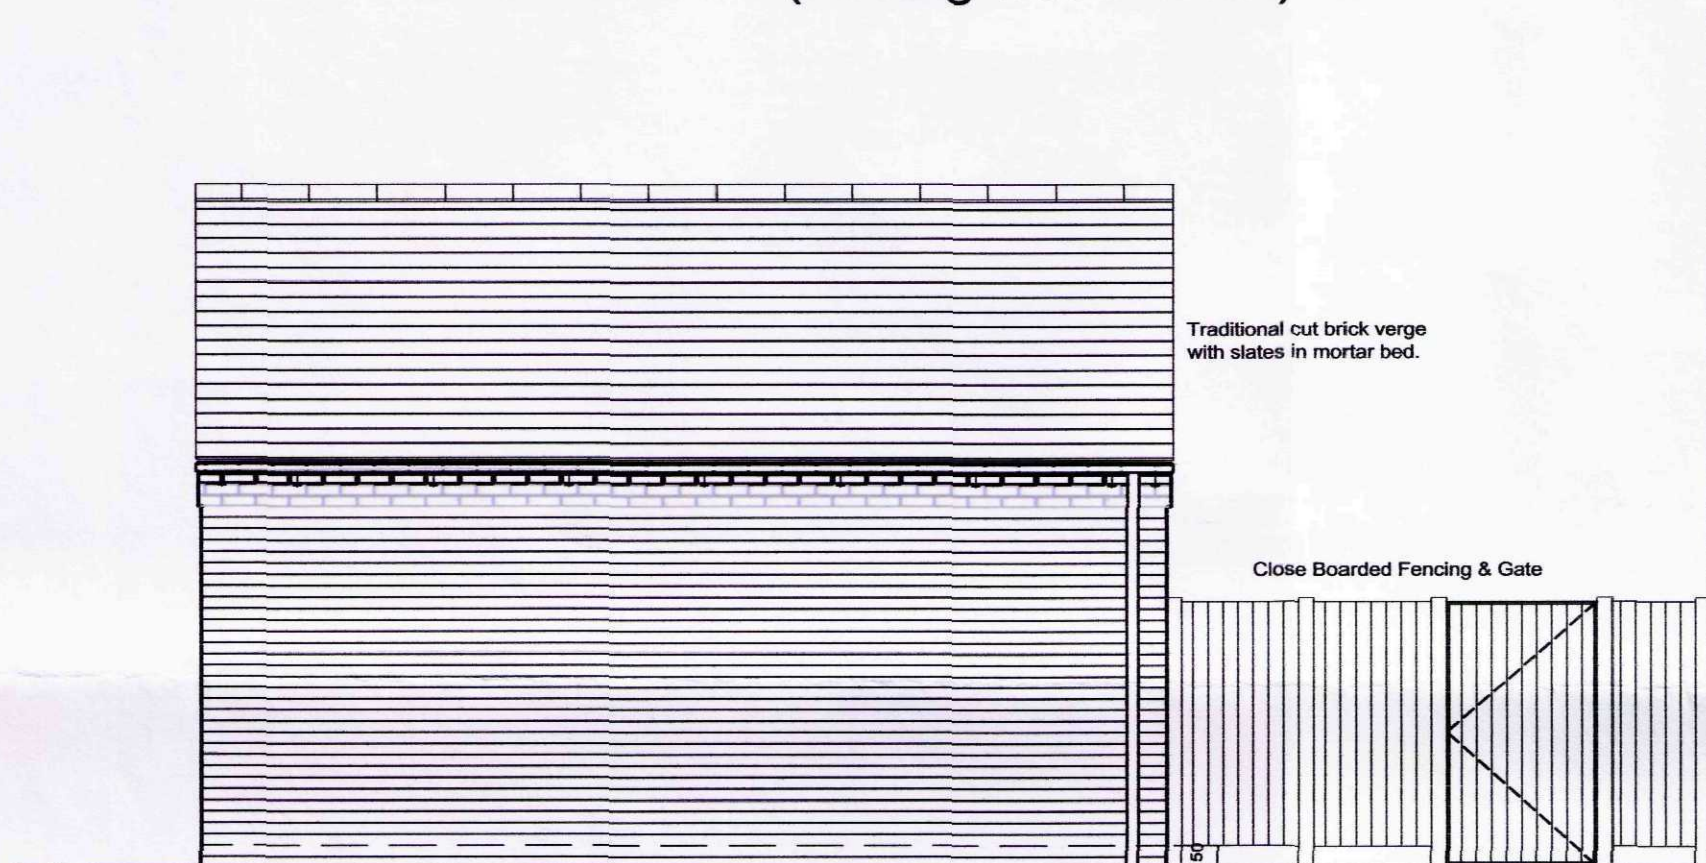

REAR ELEVATION  
(Facing North West)

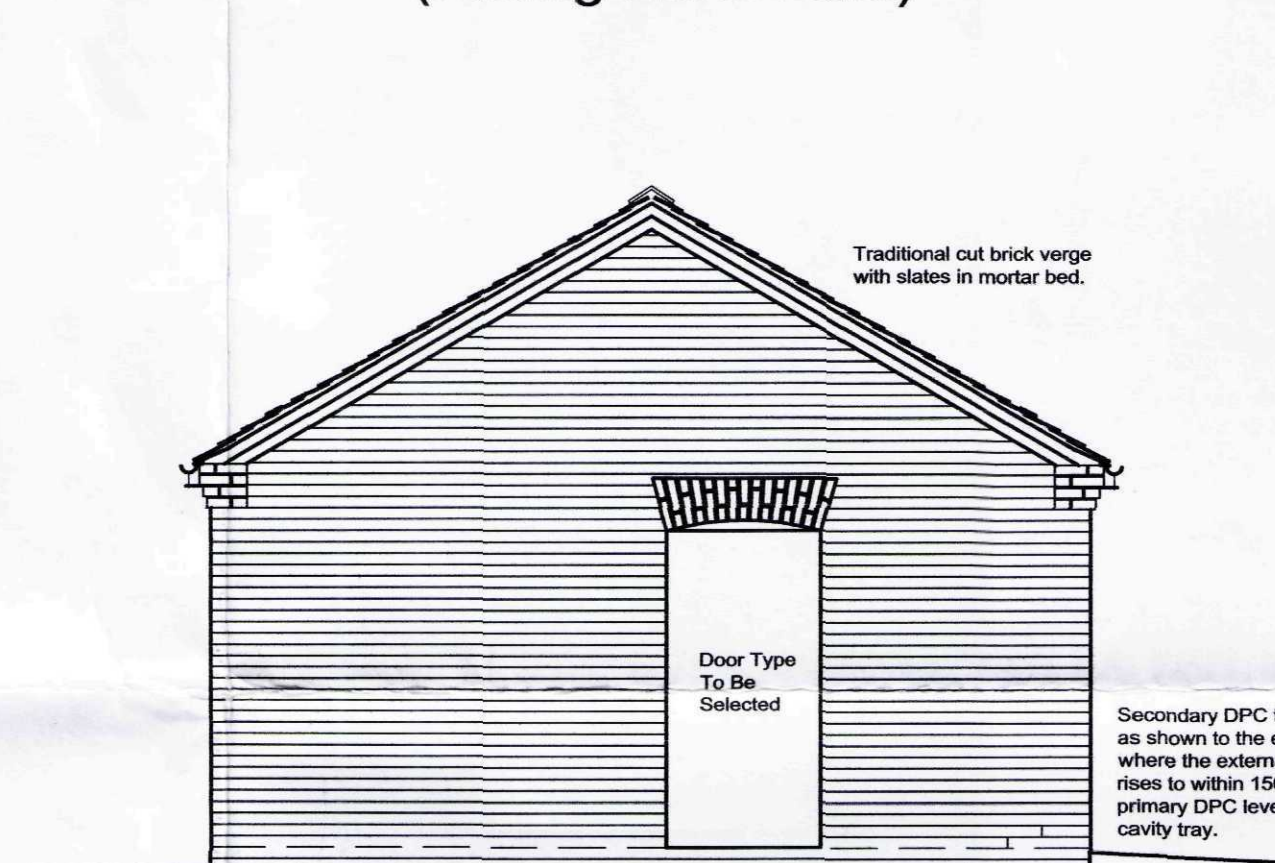

SIDE ELEVATION  
(Facing South West)

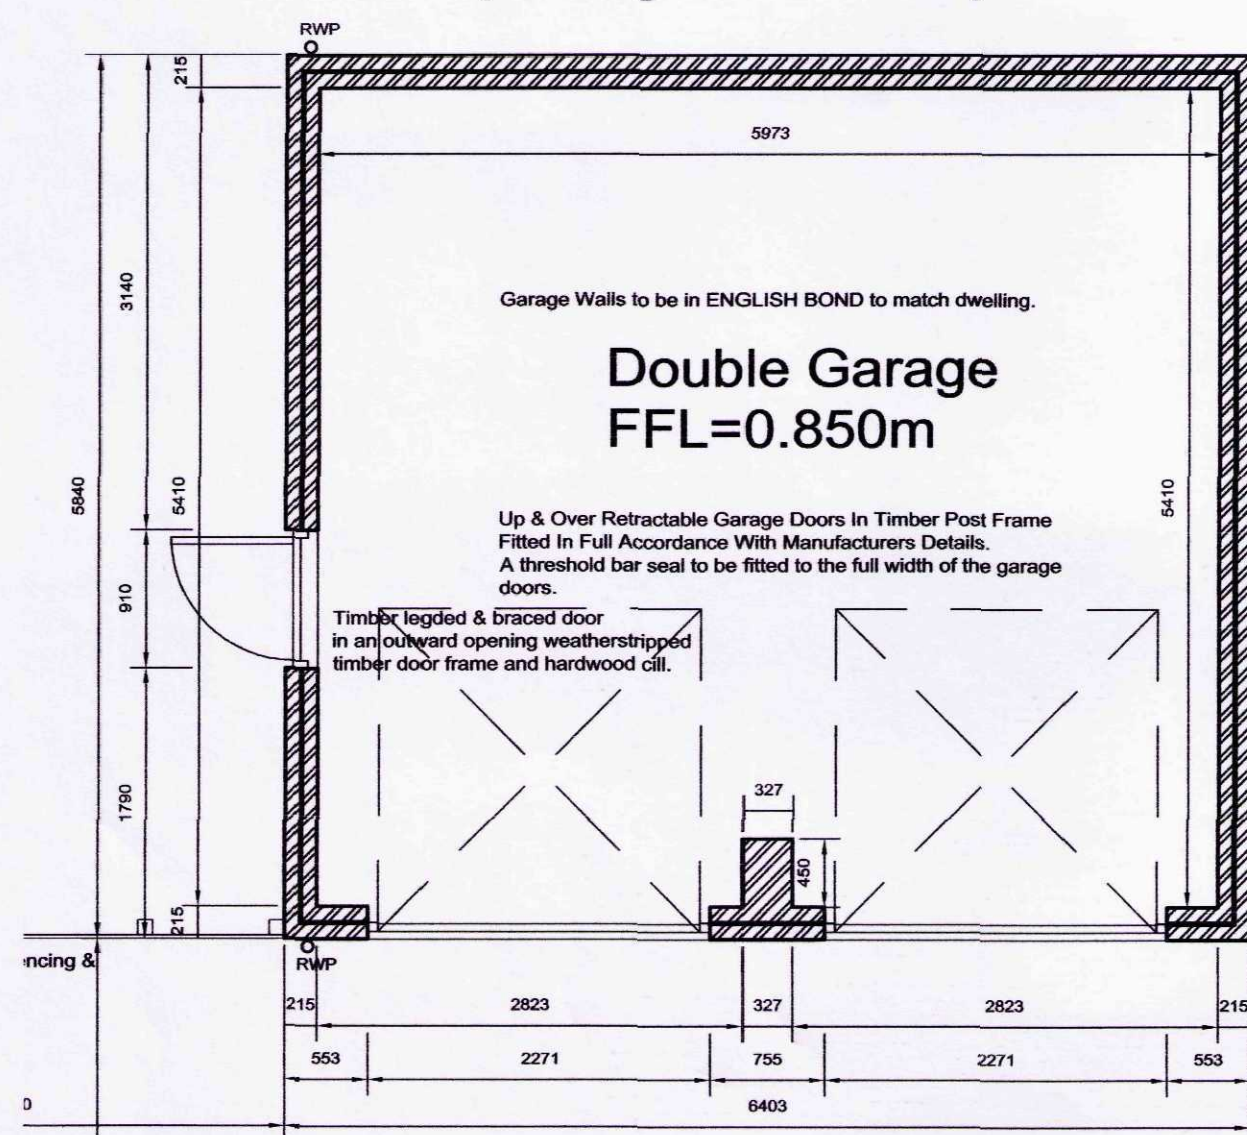

DO NOT SCALE THIS DRAWING. THE CONTRACTOR IS DEEMED TO HAVE CHECKED ALL DIMENSIONS ON SITE AND REPORT ANY DISCREPANCIES TO OGLESBY & LIMB LTD. THE CONTENTS OF THIS DRAWING ARE COVERED BY COPYRIGHT AND REMAIN THE PROPERTY OF OGLESBY & LIMB LTD. WRITTEN APPROVAL MUST BE OBTAINED FROM OGLESBY & LIMB LTD PRIOR TO DUPLICATION OR REPRODUCTION OF THIS DRAWING OR ITS CONTENTS. ANY DIMENSIONS NOT SHOWN ARE TO BE CHECKED AND AGREED WITH OGLESBY & LIMB LTD.

Oglesby & Limb Ltd

Chartered Architects  
and Building Surveyors

67 London Road  
Newark, Notts  
NG24 1RZ

Tel: 01636 702030  
Fax: 01636 703740  
e-mail: design@o-l-ltd.co.uk



Client:

Mr & Mrs A Gillett

Project:

Hallgate, Gedney,  
Nr Spalding,  
Lincolnshire,  
PE12 0AH

Drawing Title:

Garage Plans And Elevations

Date: 11.02.09

Scale: 1:50 @ A2



Drawn by: cls

Checked by: ajo

Drawing Number:

A0760-27

Rev:

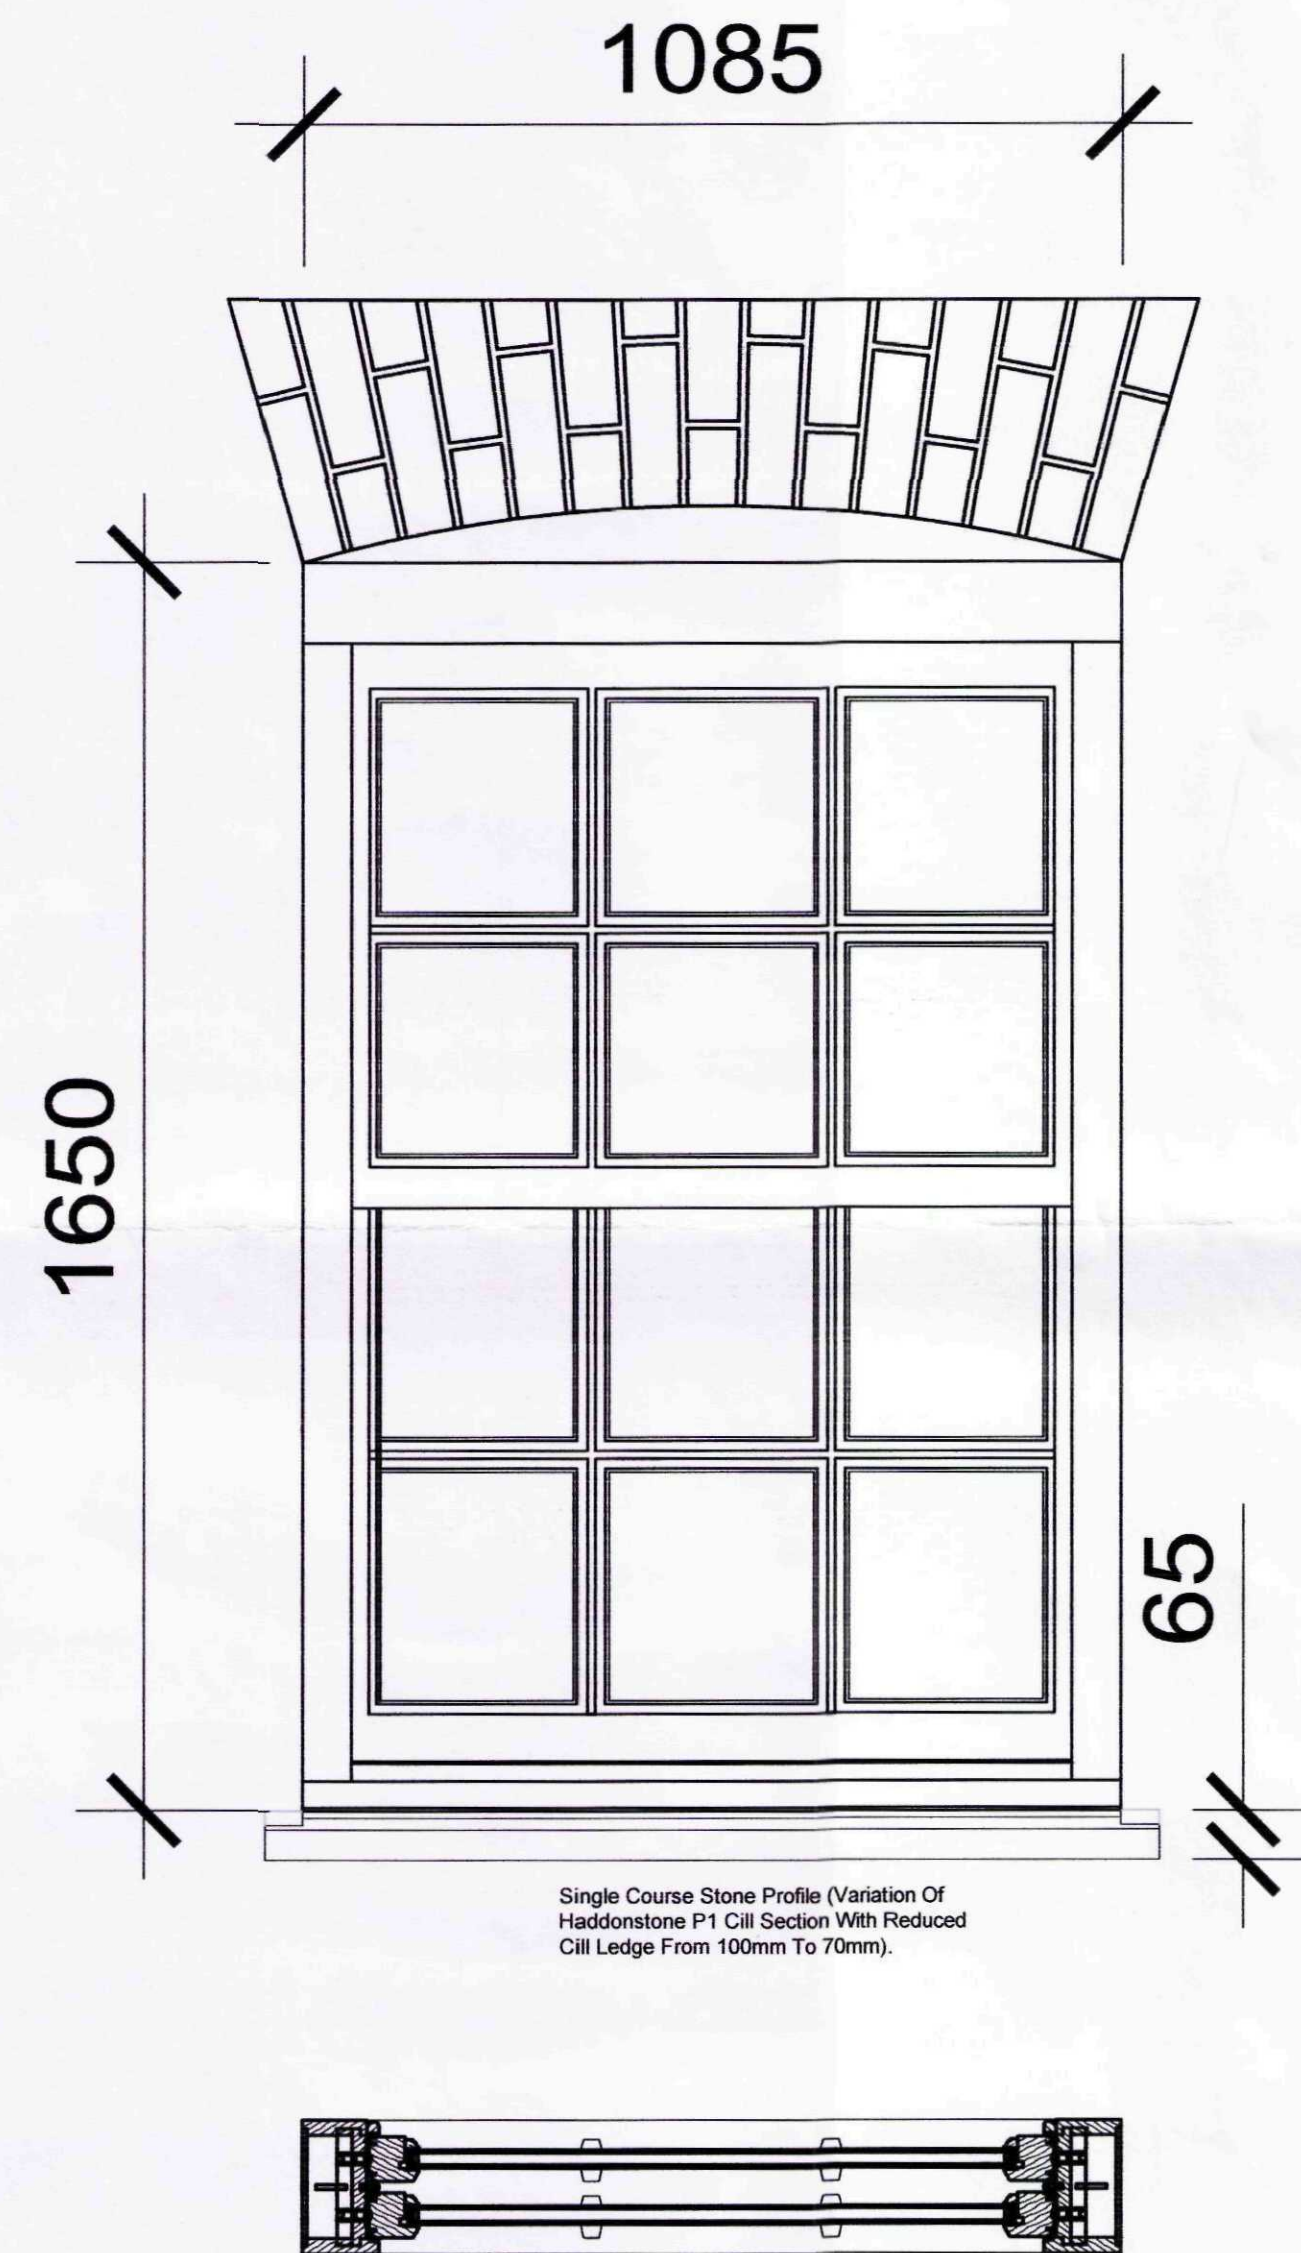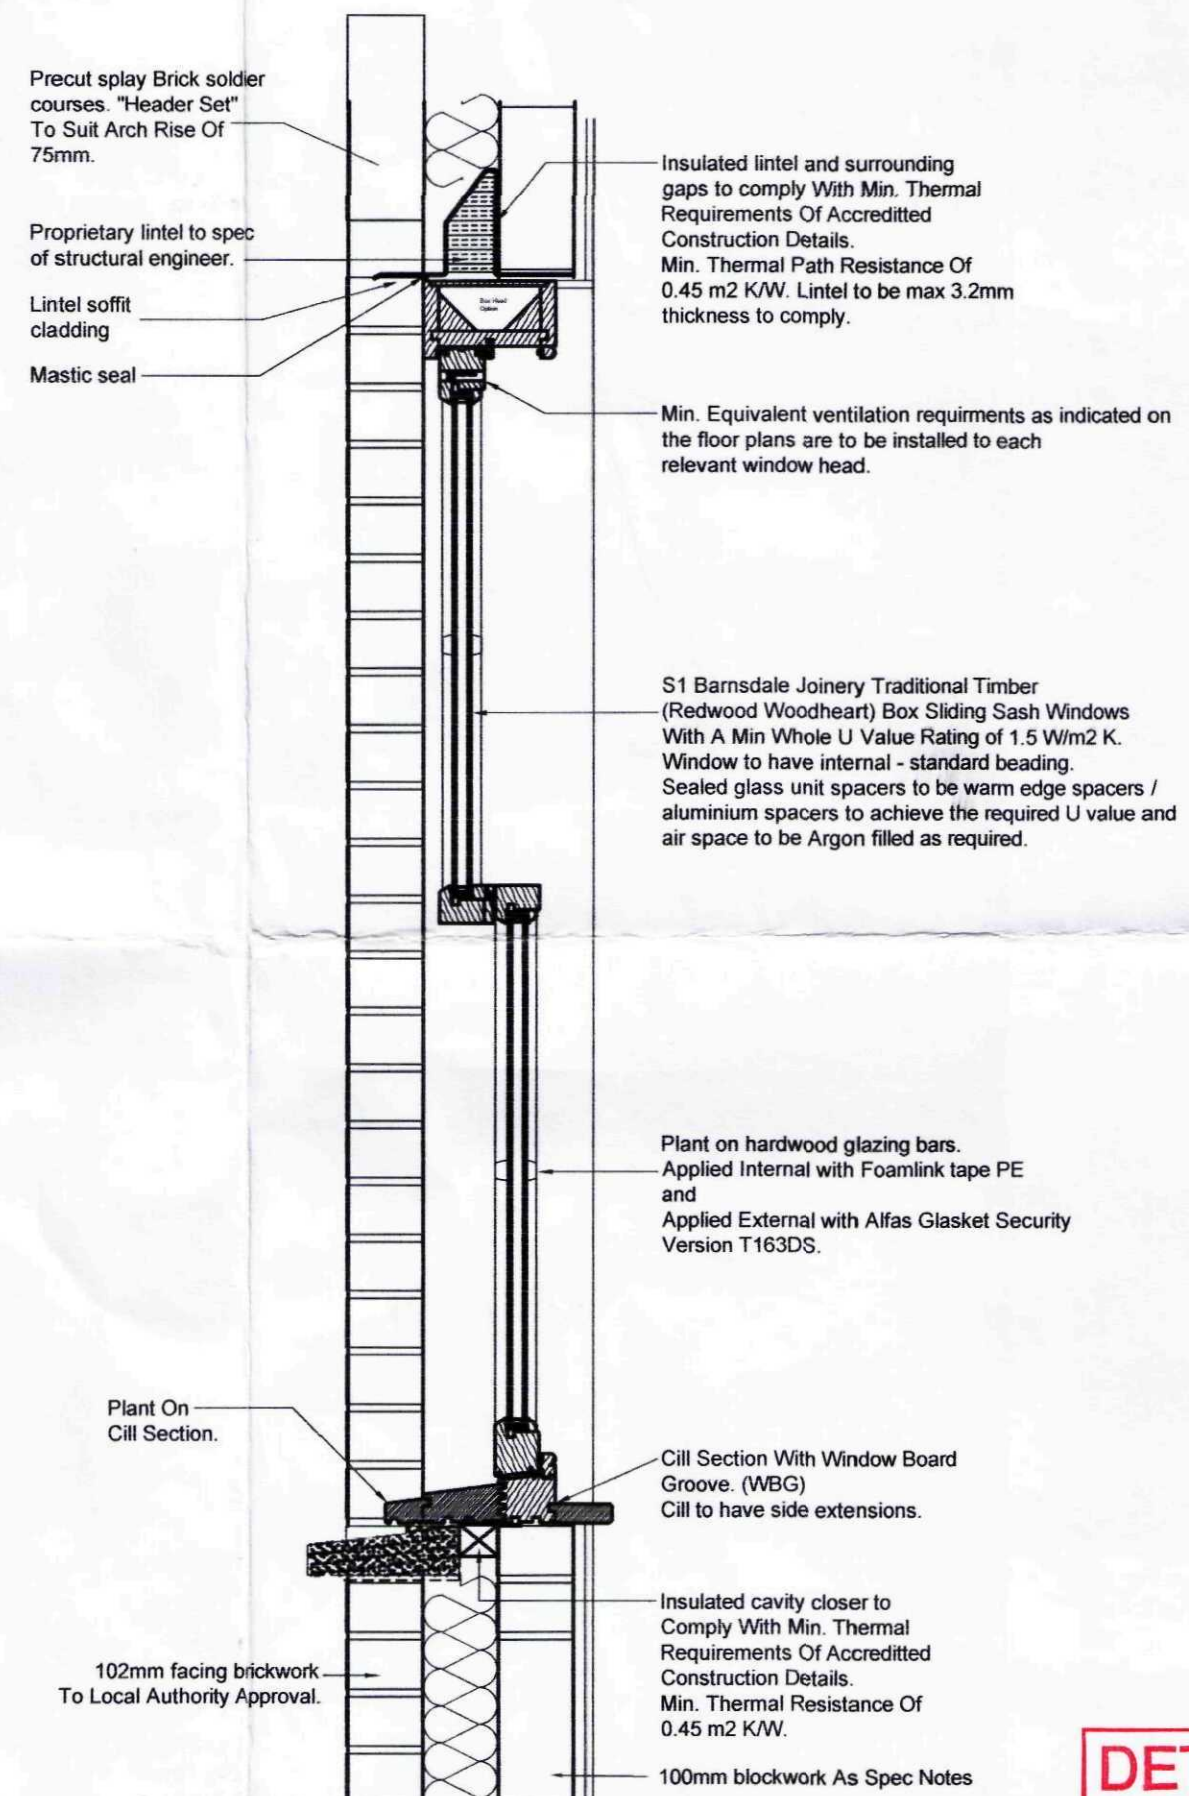

**DETERMINED  
PLAN**



DO NOT SCALE THIS DRAWING. THE CONTRACTOR IS DEEMED TO HAVE CHECKED ALL DIMENSIONS ON SITE AND REPORT ANY DISCREPANCIES TO OGLESBY & LIMB LTD. THE CONTENTS OF THIS DRAWING ARE COVERED BY COPYRIGHT AND REMAIN THE PROPERTY OF OGLESBY & LIMB LTD. WRITTEN APPROVAL MUST BE OBTAINED FROM OGLESBY & LIMB LTD PRIOR TO DUPLICATION OR REPRODUCTION OF THIS DRAWING OR ITS CONTENTS. ANY DIMENSIONS NOT SHOWN ARE TO BE CHECKED AND AGREED WITH OGLESBY & LIMB LTD.

Oglesby & Limb Ltd

Chartered Architects  
and Building Surveyors

67 London Road  
Newark, Notts  
NG24 1RZ

Tel: 01636 702030  
Fax: 01636 703740  
e-mail: design@o-l-ltd.co.uk



Client:

Mr & Mrs A Gillett

Project:

Hallgate, Gedney,  
Nr Spalding,  
Lincolnshire,  
PE12 0AH


Drawing Title:

Typical Window Detail  
(Barnsdale Joinery Details)



|           |          |             |           |
|-----------|----------|-------------|-----------|
| Date:     | 23.04.09 | Scale:      | 1:10 @ A2 |
| Drawn by: | cls      | Checked by: | ajo       |

|                 |      |
|-----------------|------|
| Drawing Number: | Rev: |
| A0760-28        |      |


This Drawing Is A Representation Of Barnsdale Joinery Windows. On Planning Approval An Order May Be Placed And Full Fabrication Drawings Provided Along With Costings.

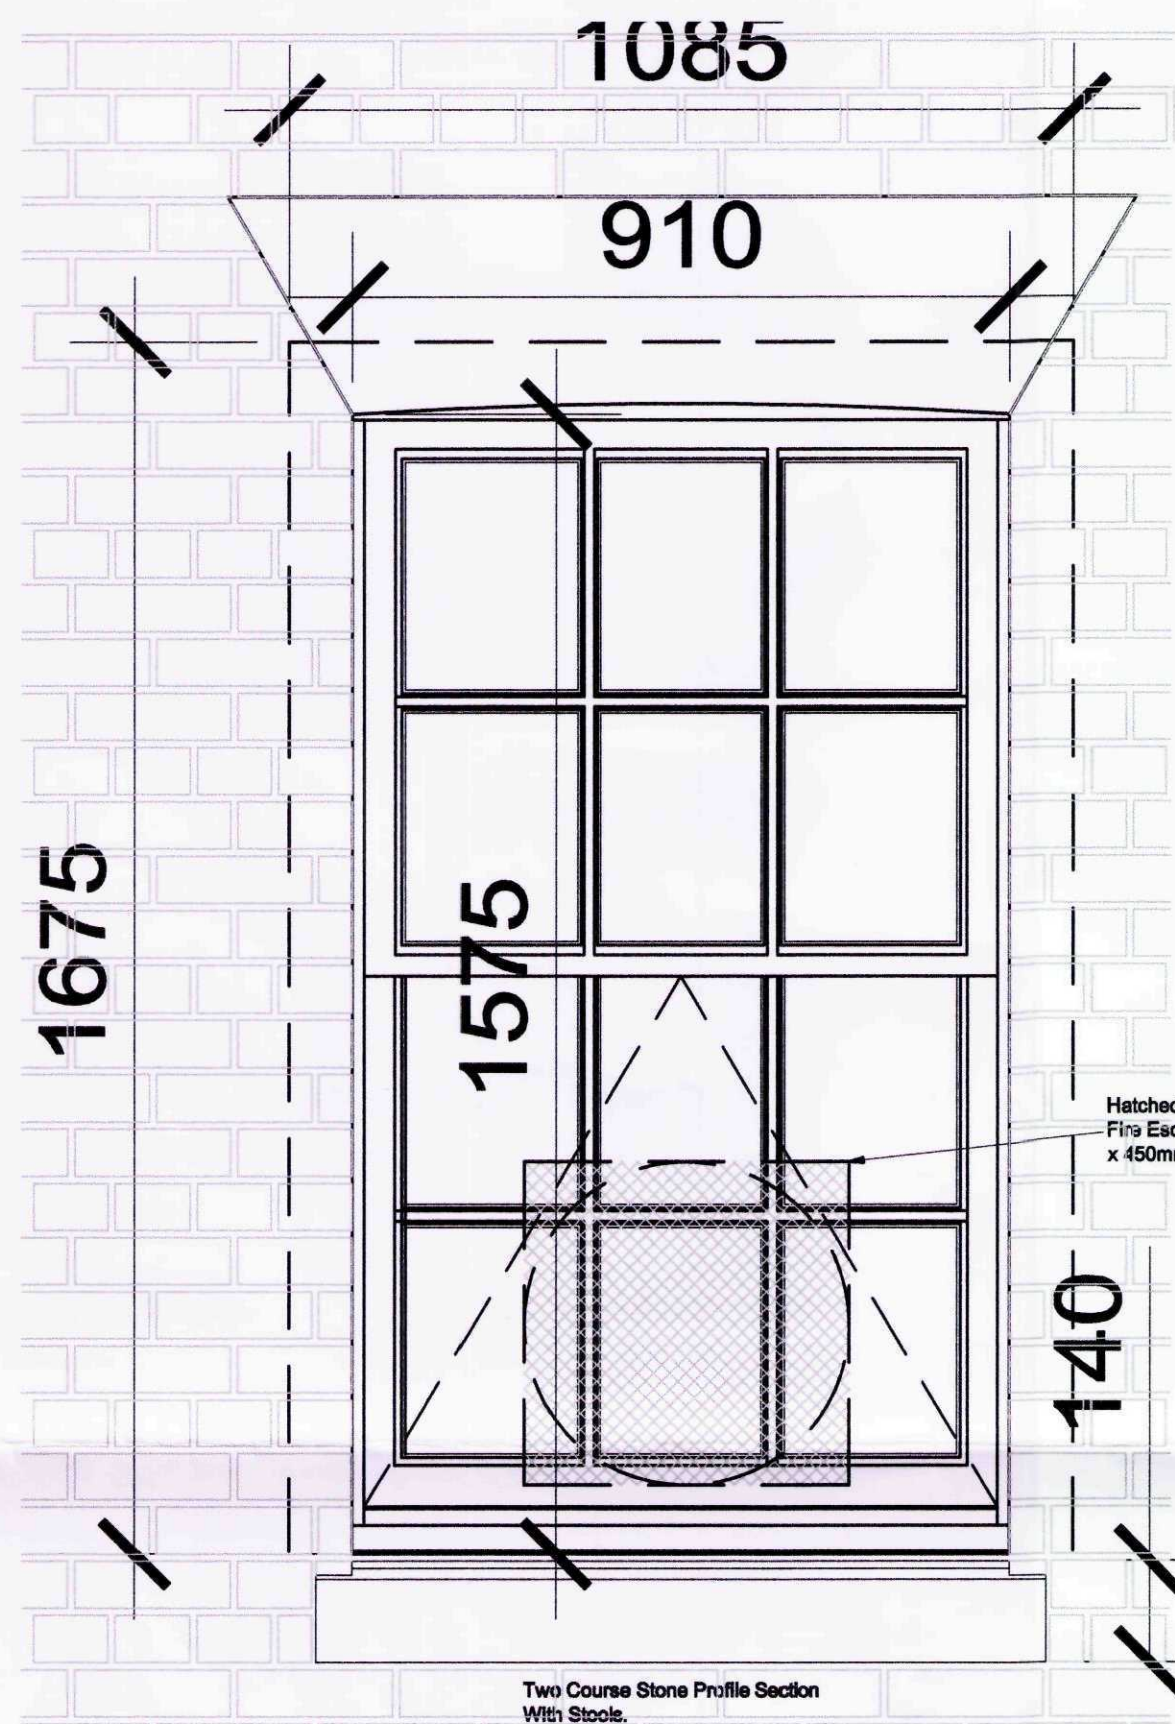

Windows Identified On The Floor Plans As "FIRE ESCAPE" Shall Be Compliant With Paragraph 2.8 Of Approved Document B1.

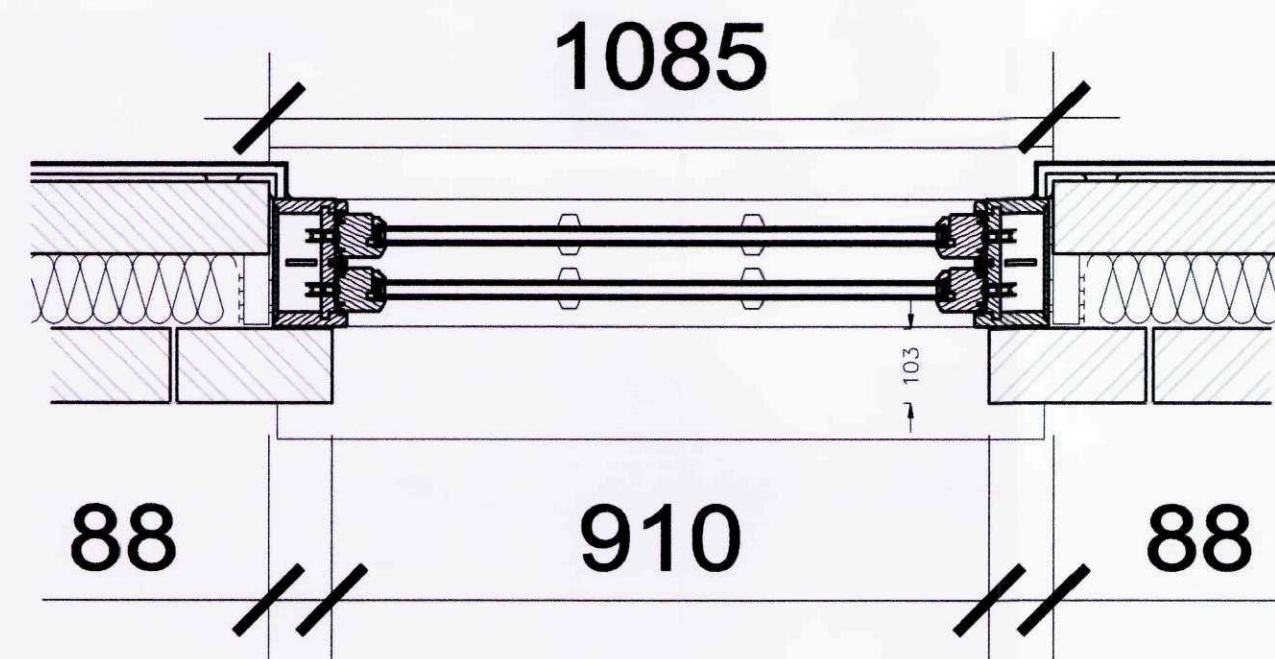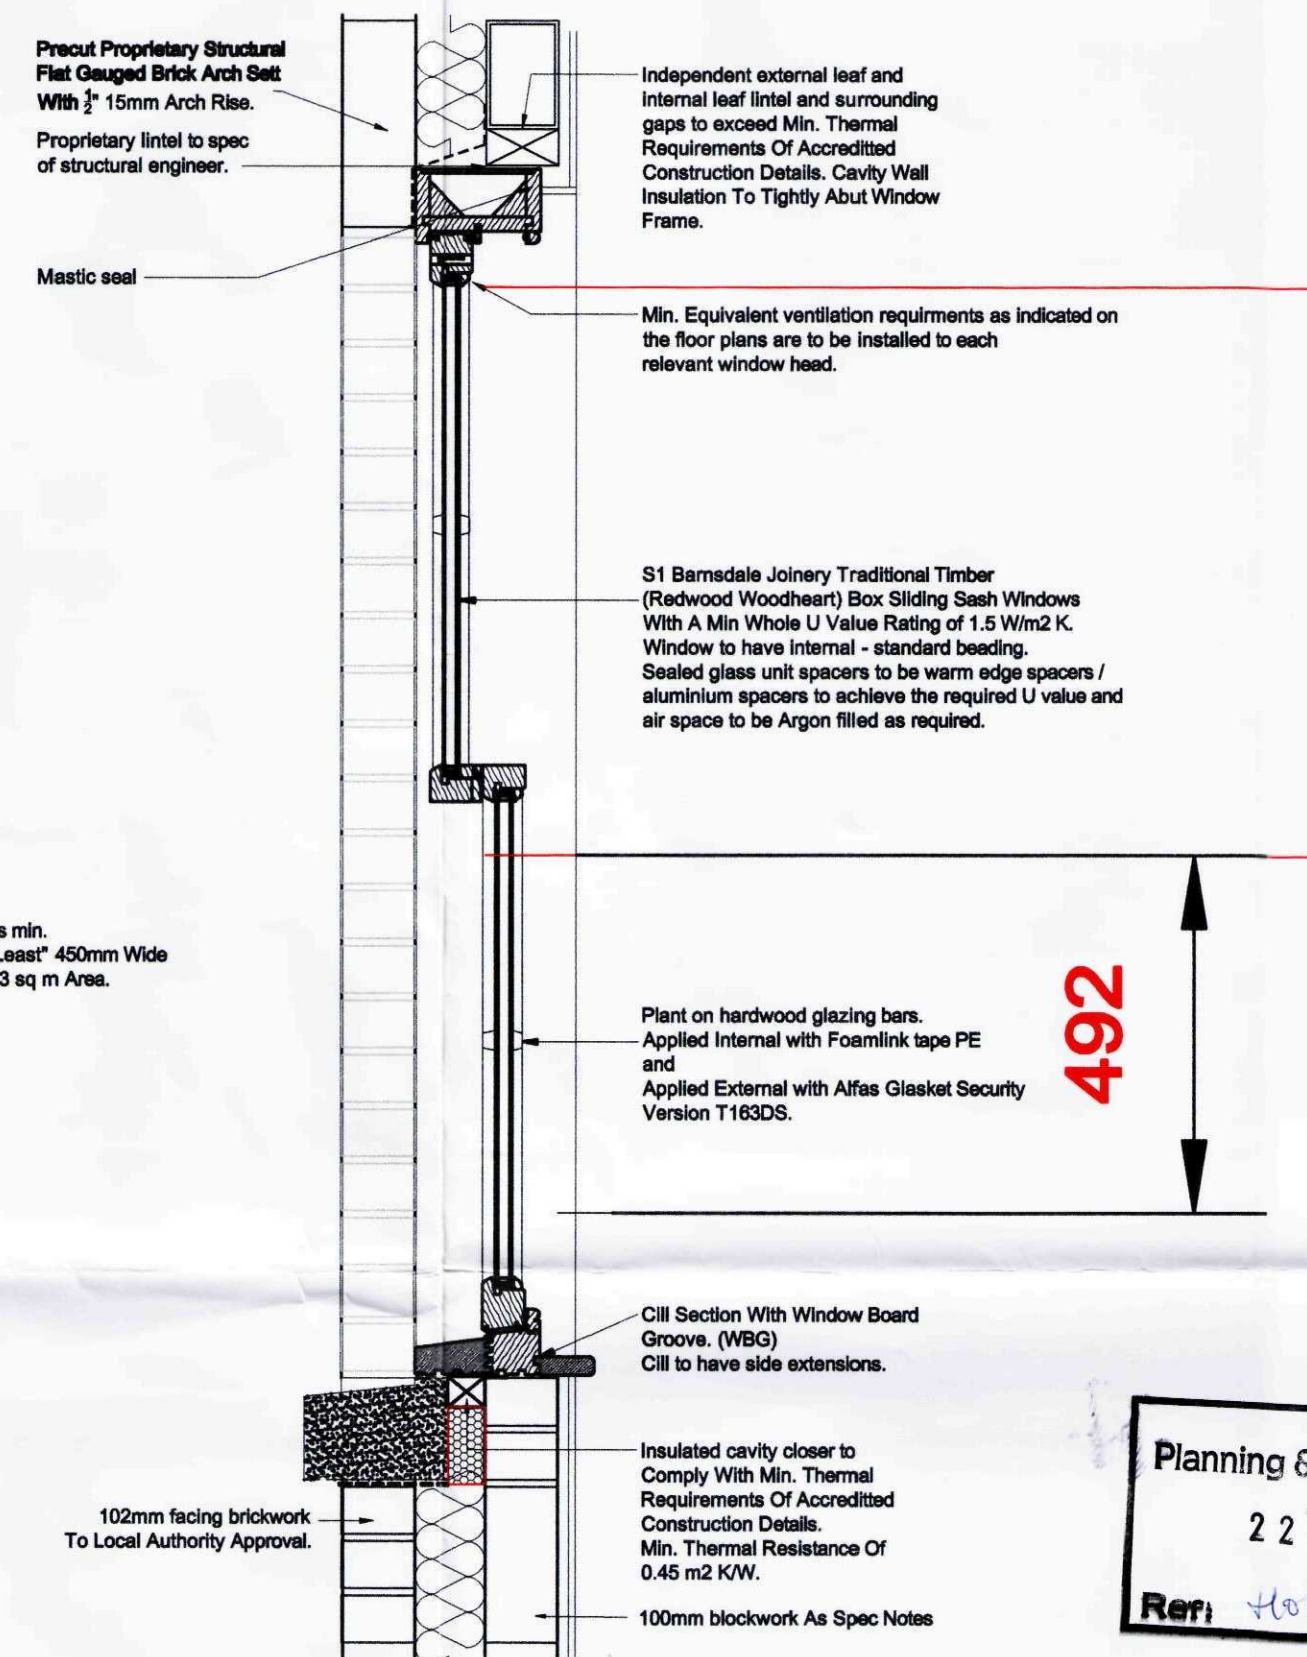

SHDC  
Planning & Development  
22 JUL 2009  
Ref: 406/0300/09

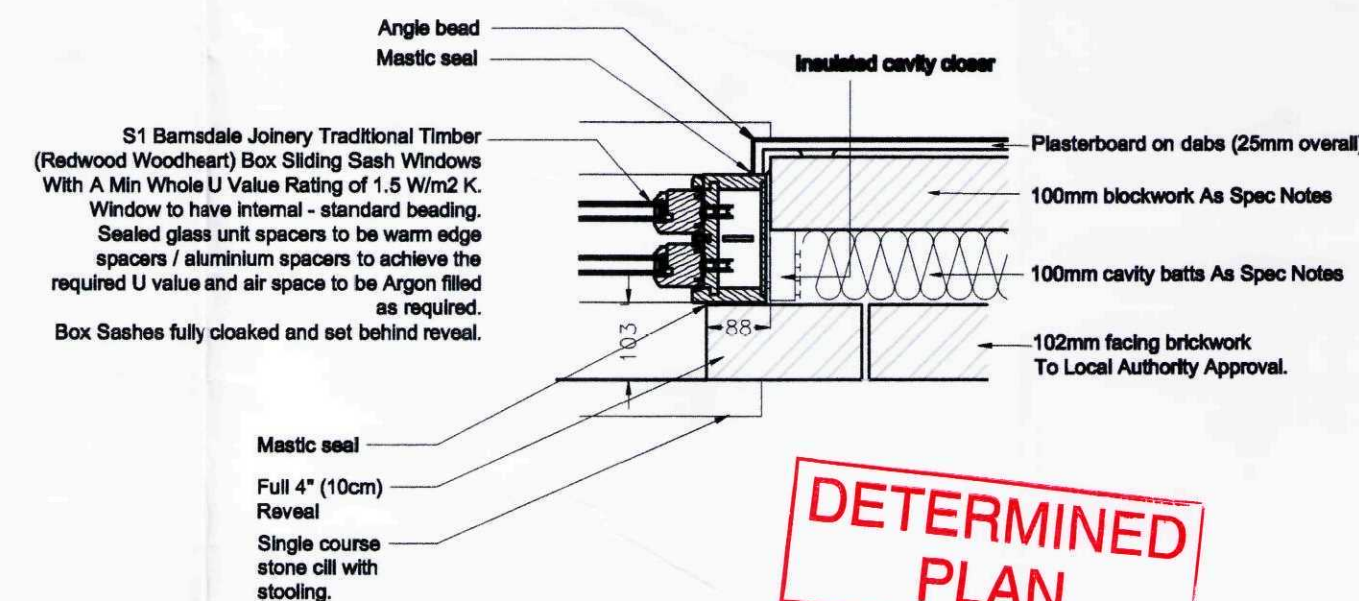

DETERMINED PLAN  
TYPICAL PLAN JAMB SECTION  
DETAIL OVER STONE CILL  
(FRONT ELEVATIONAL WINDOWS ONLY)

UNLESS OTHERWISE SPECIFIED TO OGLESBY & LIMB LTD.  
THE CONTENTS OF THIS DRAWING ARE COVERED BY COPYRIGHT AND REMAIN THE PROPERTY OF OGLESBY & LIMB LTD. WRITTEN APPROVAL MUST BE OBTAINED FROM OGLESBY & LIMB LTD PRIOR TO DUPLICATION OR REPRODUCTION OF THIS DRAWING OR ITS CONTENTS.  
ANY DIMENSIONS NOT SHOWN ARE TO BE CHECKED AND AGREED WITH OGLESBY & LIMB LTD.

Rev\_C - Stub Cill Plant On Removed So Sash Is Flush Throughout. Stone Cill Adjusted To Suit - 10-06-09 - CLS.  
Rev\_B - Window Sizes Adjusted To All Be Cloaked Reveal And Box Sash Style Windows - 27-05-09 - CLS.

Oglesby & Limb Ltd

Chartered Architects  
and Building Surveyors

67 London Road  
Newark, Notts  
NG24 1RZ

Tel: 01636 702030  
Fax: 01636 703740  
e-mail: design@o-l-ltd.co.uk



Client:

Mr & Mrs A Gillett

Project:

Hallgate, Gedney,  
Nr Spalding,  
Lincolnshire,  
PE12 0AH

Drawing Title:

Front Elevation Windows  
ONLY  
(Traditional Box Sash Details)

Date:

23.04.09

Scale:

1:10 @ A2

Drawn by:

cls

Checked by:

ajc


Drawing Number:

A0760-29

Rev:

C

This Drawing Is A Representation Of Barnsdale Joinery Windows. On Planning Approval An Order May Be Placed And Full Fabrication Drawings Provided Along With Costings.  
REFER TO DRAWING A0760-28 FOR GENERAL ELEVATIONAL WINDOW DETAILS

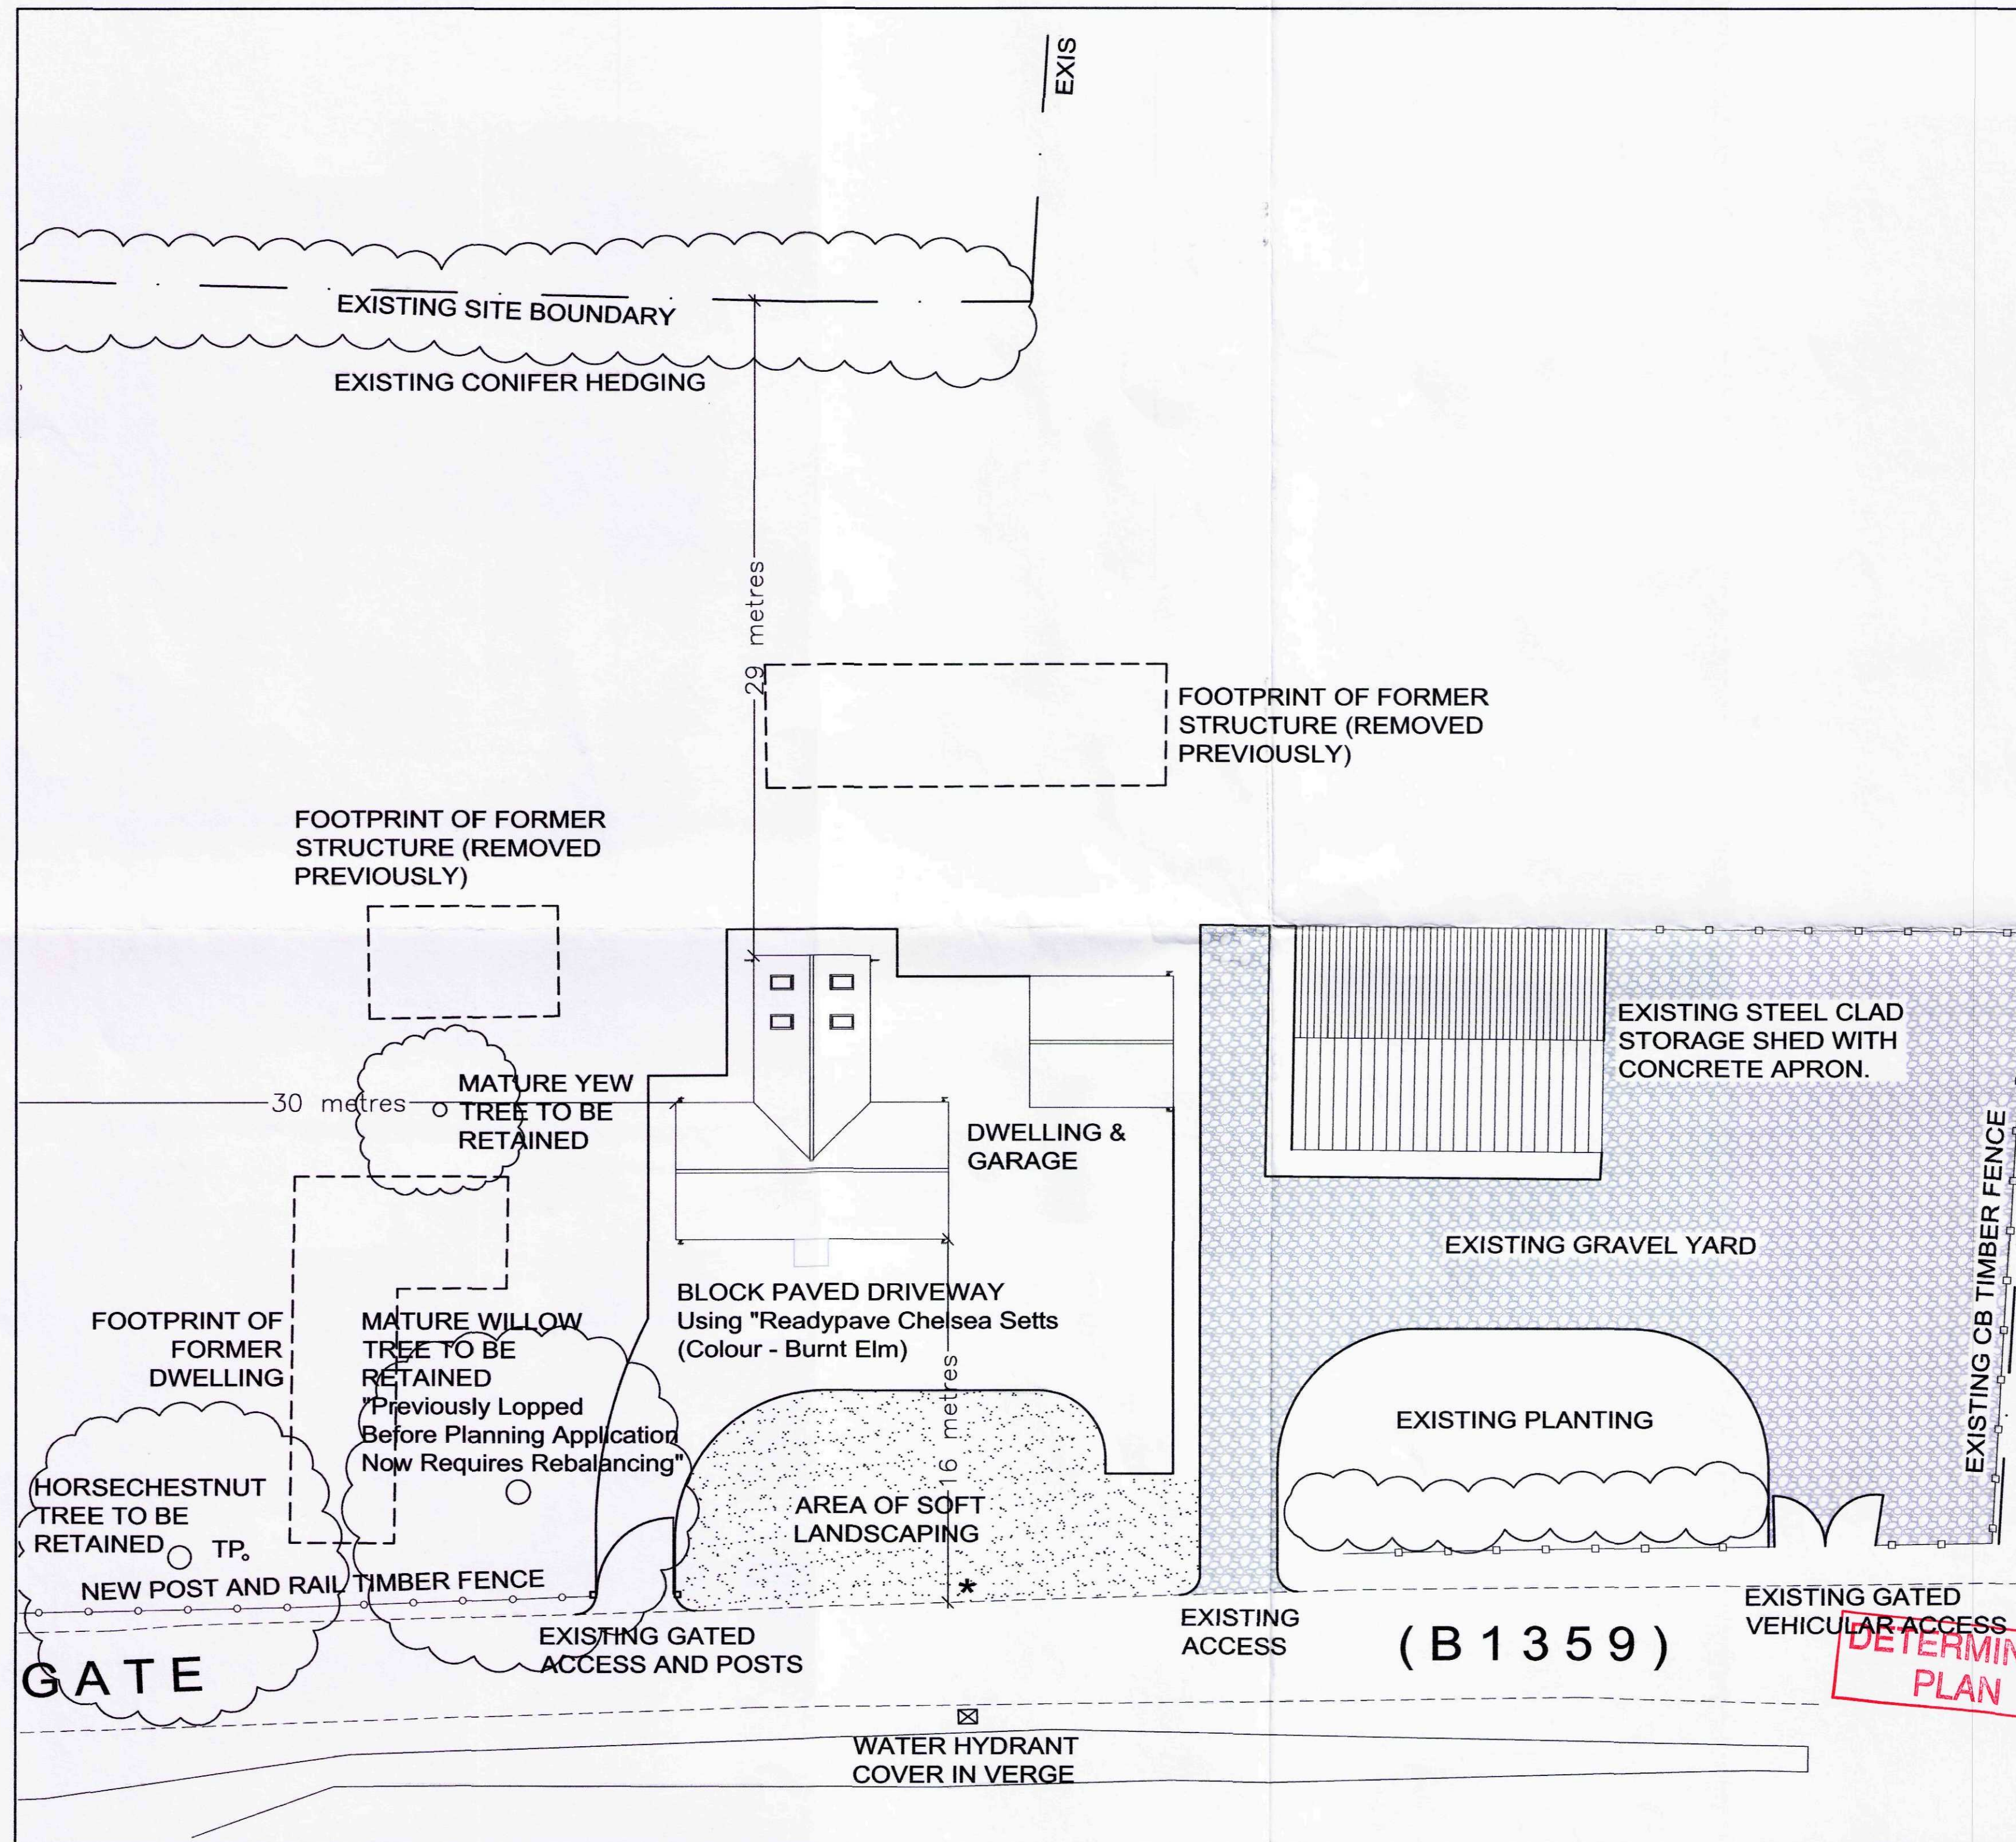

DO NOT SCALE THIS DRAWING. THE CONTRACTOR IS DEEMED TO HAVE CHECKED ALL DIMENSIONS ON SITE AND REPORT ANY DISCREPANCIES TO OGLESBY & LIMB LTD.  
THE CONTENTS OF THIS DRAWING ARE COVERED BY COPYRIGHT AND REMAIN THE PROPERTY OF OGLESBY & LIMB LTD. WRITTEN APPROVAL MUST BE OBTAINED FROM OGLESBY & LIMB LTD PRIOR TO DUPLICATION OR REPRODUCTION OF THIS DRAWING OR ITS CONTENTS.  
ANY DIMENSIONS NOT SHOWN ARE TO BE CHECKED AND AGREED WITH OGLESBY & LIMB LTD.

Oglesby & Limb Ltd

Chartered Architects  
and Building Surveyors

67 London Road  
Newark, Notts  
NG24 1RZ

Tel: 01636 702030  
Fax: 01636 703740  
e-mail: design@o-ltd.co.uk

O&L

Client:

Mr & Mrs A Gillett

Project:

Hallgate, Gedney,  
Nr Spalding,  
Lincolnshire,  
PE12 0AH

SHDC  
Planning & Development  
28 APR 2009  
Ref: 03.00.09

Drawing Title:

Proposed Hardlandscaping  
Layout

Date: 23.04.09

Scale: 1:200 @ A2


Drawn by: cls

Checked by: ajo


Drawing Number:

A0760-30

Rev:

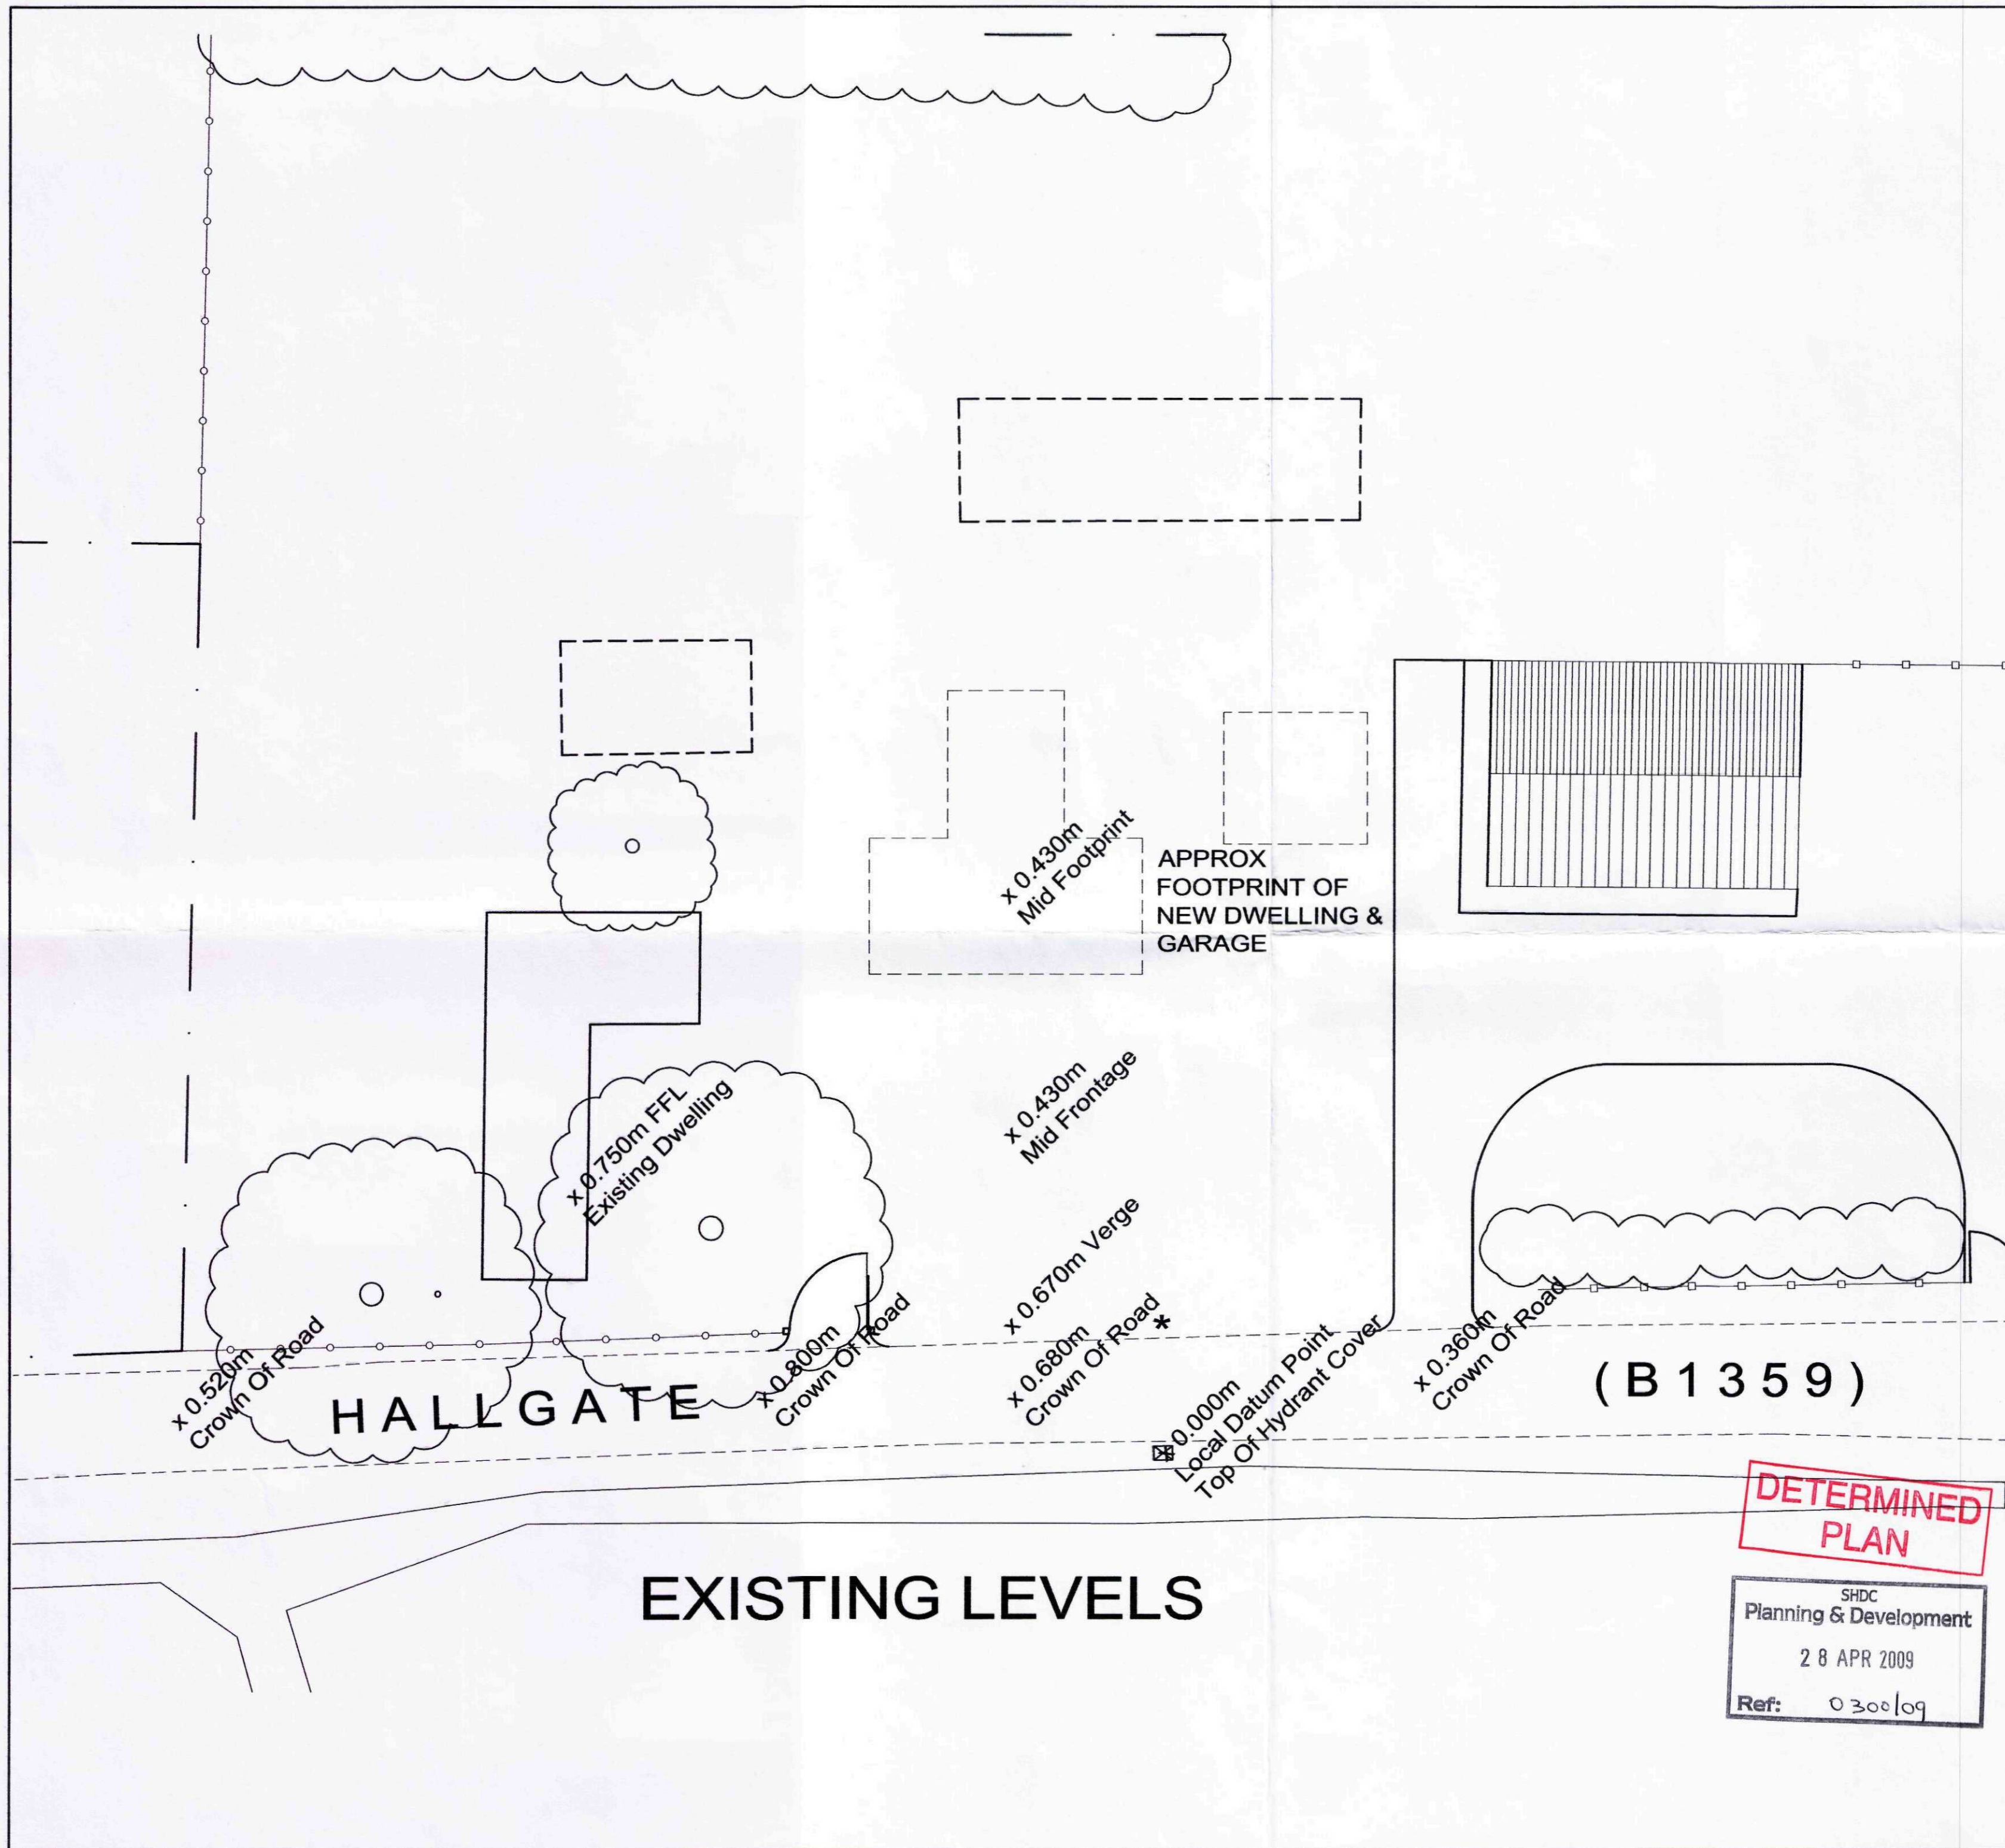



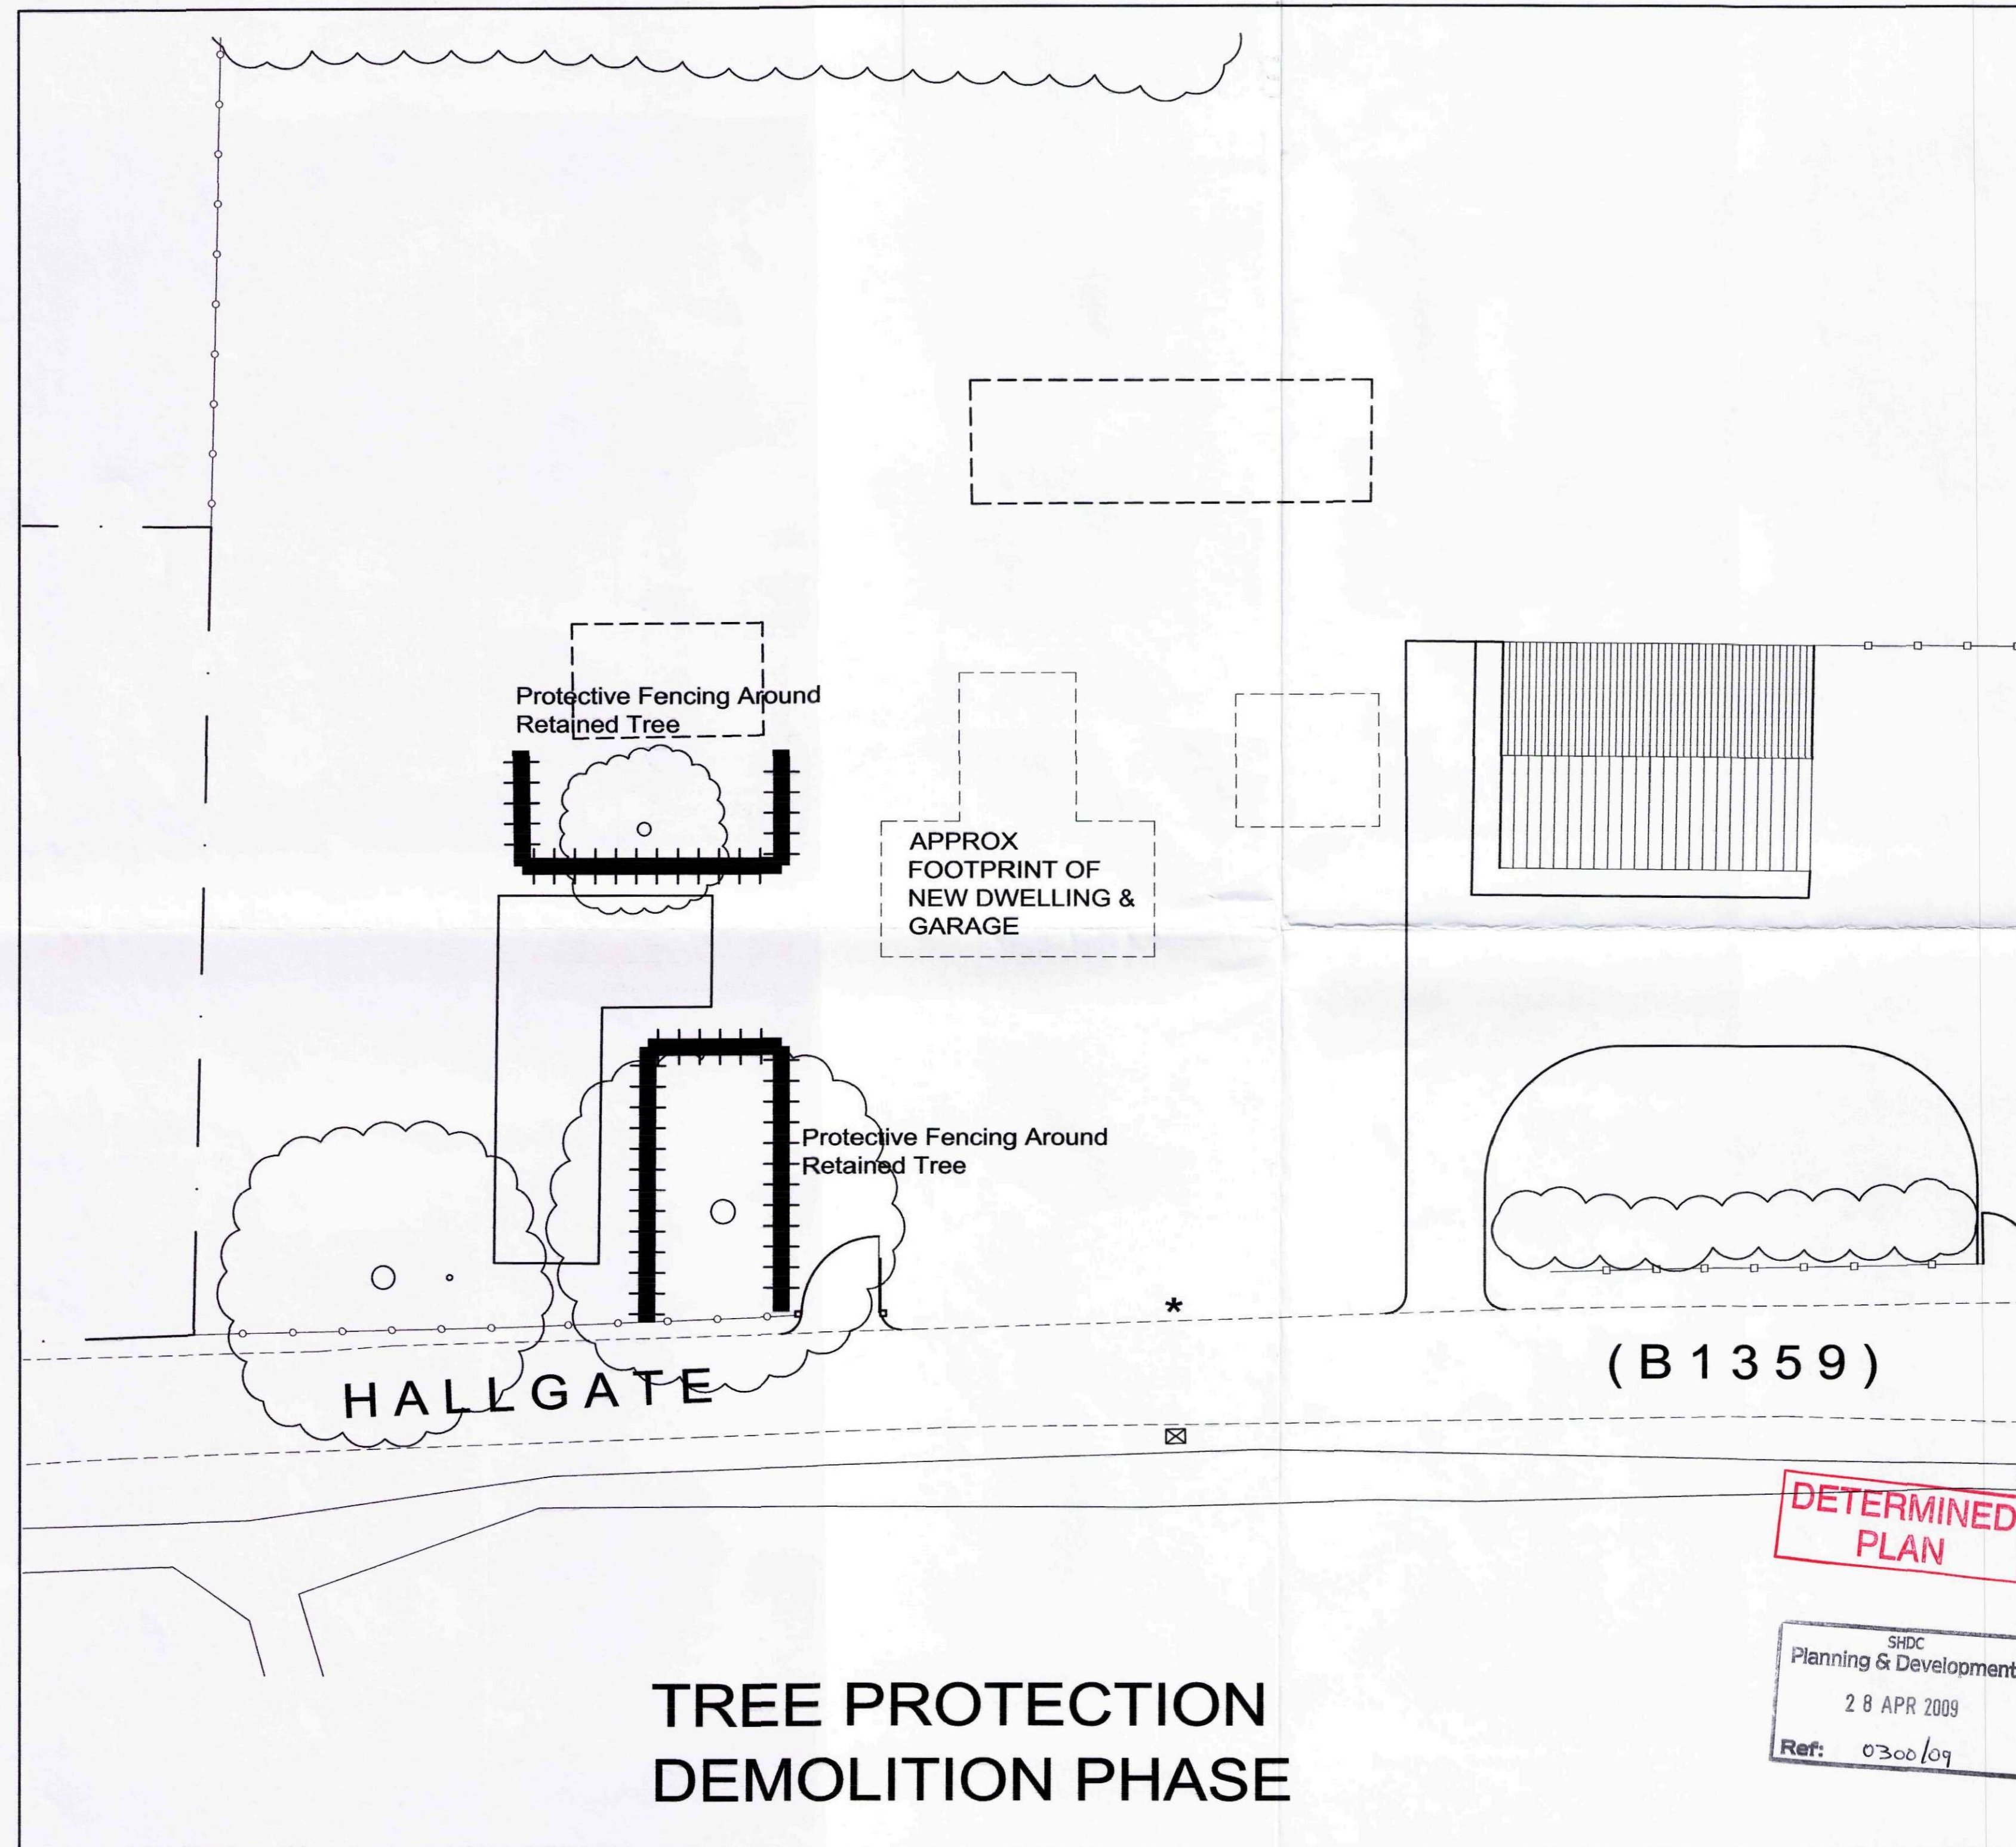

DO NOT SCALE THIS DRAWING. THE CONTRACTOR IS DEEMED TO HAVE CHECKED ALL DIMENSIONS ON SITE AND REPORT ANY DISCREPANCIES TO OGLESBY & LIMB LTD.  
THE CONTENTS OF THIS DRAWING ARE COVERED BY COPYRIGHT AND REMAIN THE PROPERTY OF OGLESBY & LIMB LTD. WRITTEN APPROVAL MUST BE OBTAINED FROM OGLESBY & LIMB LTD PRIOR TO DUPLICATION OR REPRODUCTION OF THIS DRAWING OR ITS CONTENTS.  
ANY DIMENSIONS NOT SHOWN ARE TO BE CHECKED AND AGREED WITH OGLESBY & LIMB LTD.

Oglesby & Limb Ltd

Chartered Architects  
and Building Surveyors

67 London Road  
Newark, Notts  
NG24 1RZ

Tel: 01636 702030  
Fax: 01636 703740  
e-mail: design@o-l-ltd.co.uk

O&L

Client:

Mr & Mrs A Gillett

Project:

Hallgate, Gedney,  
Nr Spalding,  
Lincolnshire,  
PE12 0AH

Drawing Title:

Tree Protection Plan  
During Demolition

Date: 23.04.09

Scale: 1:200 @ A2


Drawn by: cls

Checked by: ajo

Drawing Number:

A0760-33

Rev:

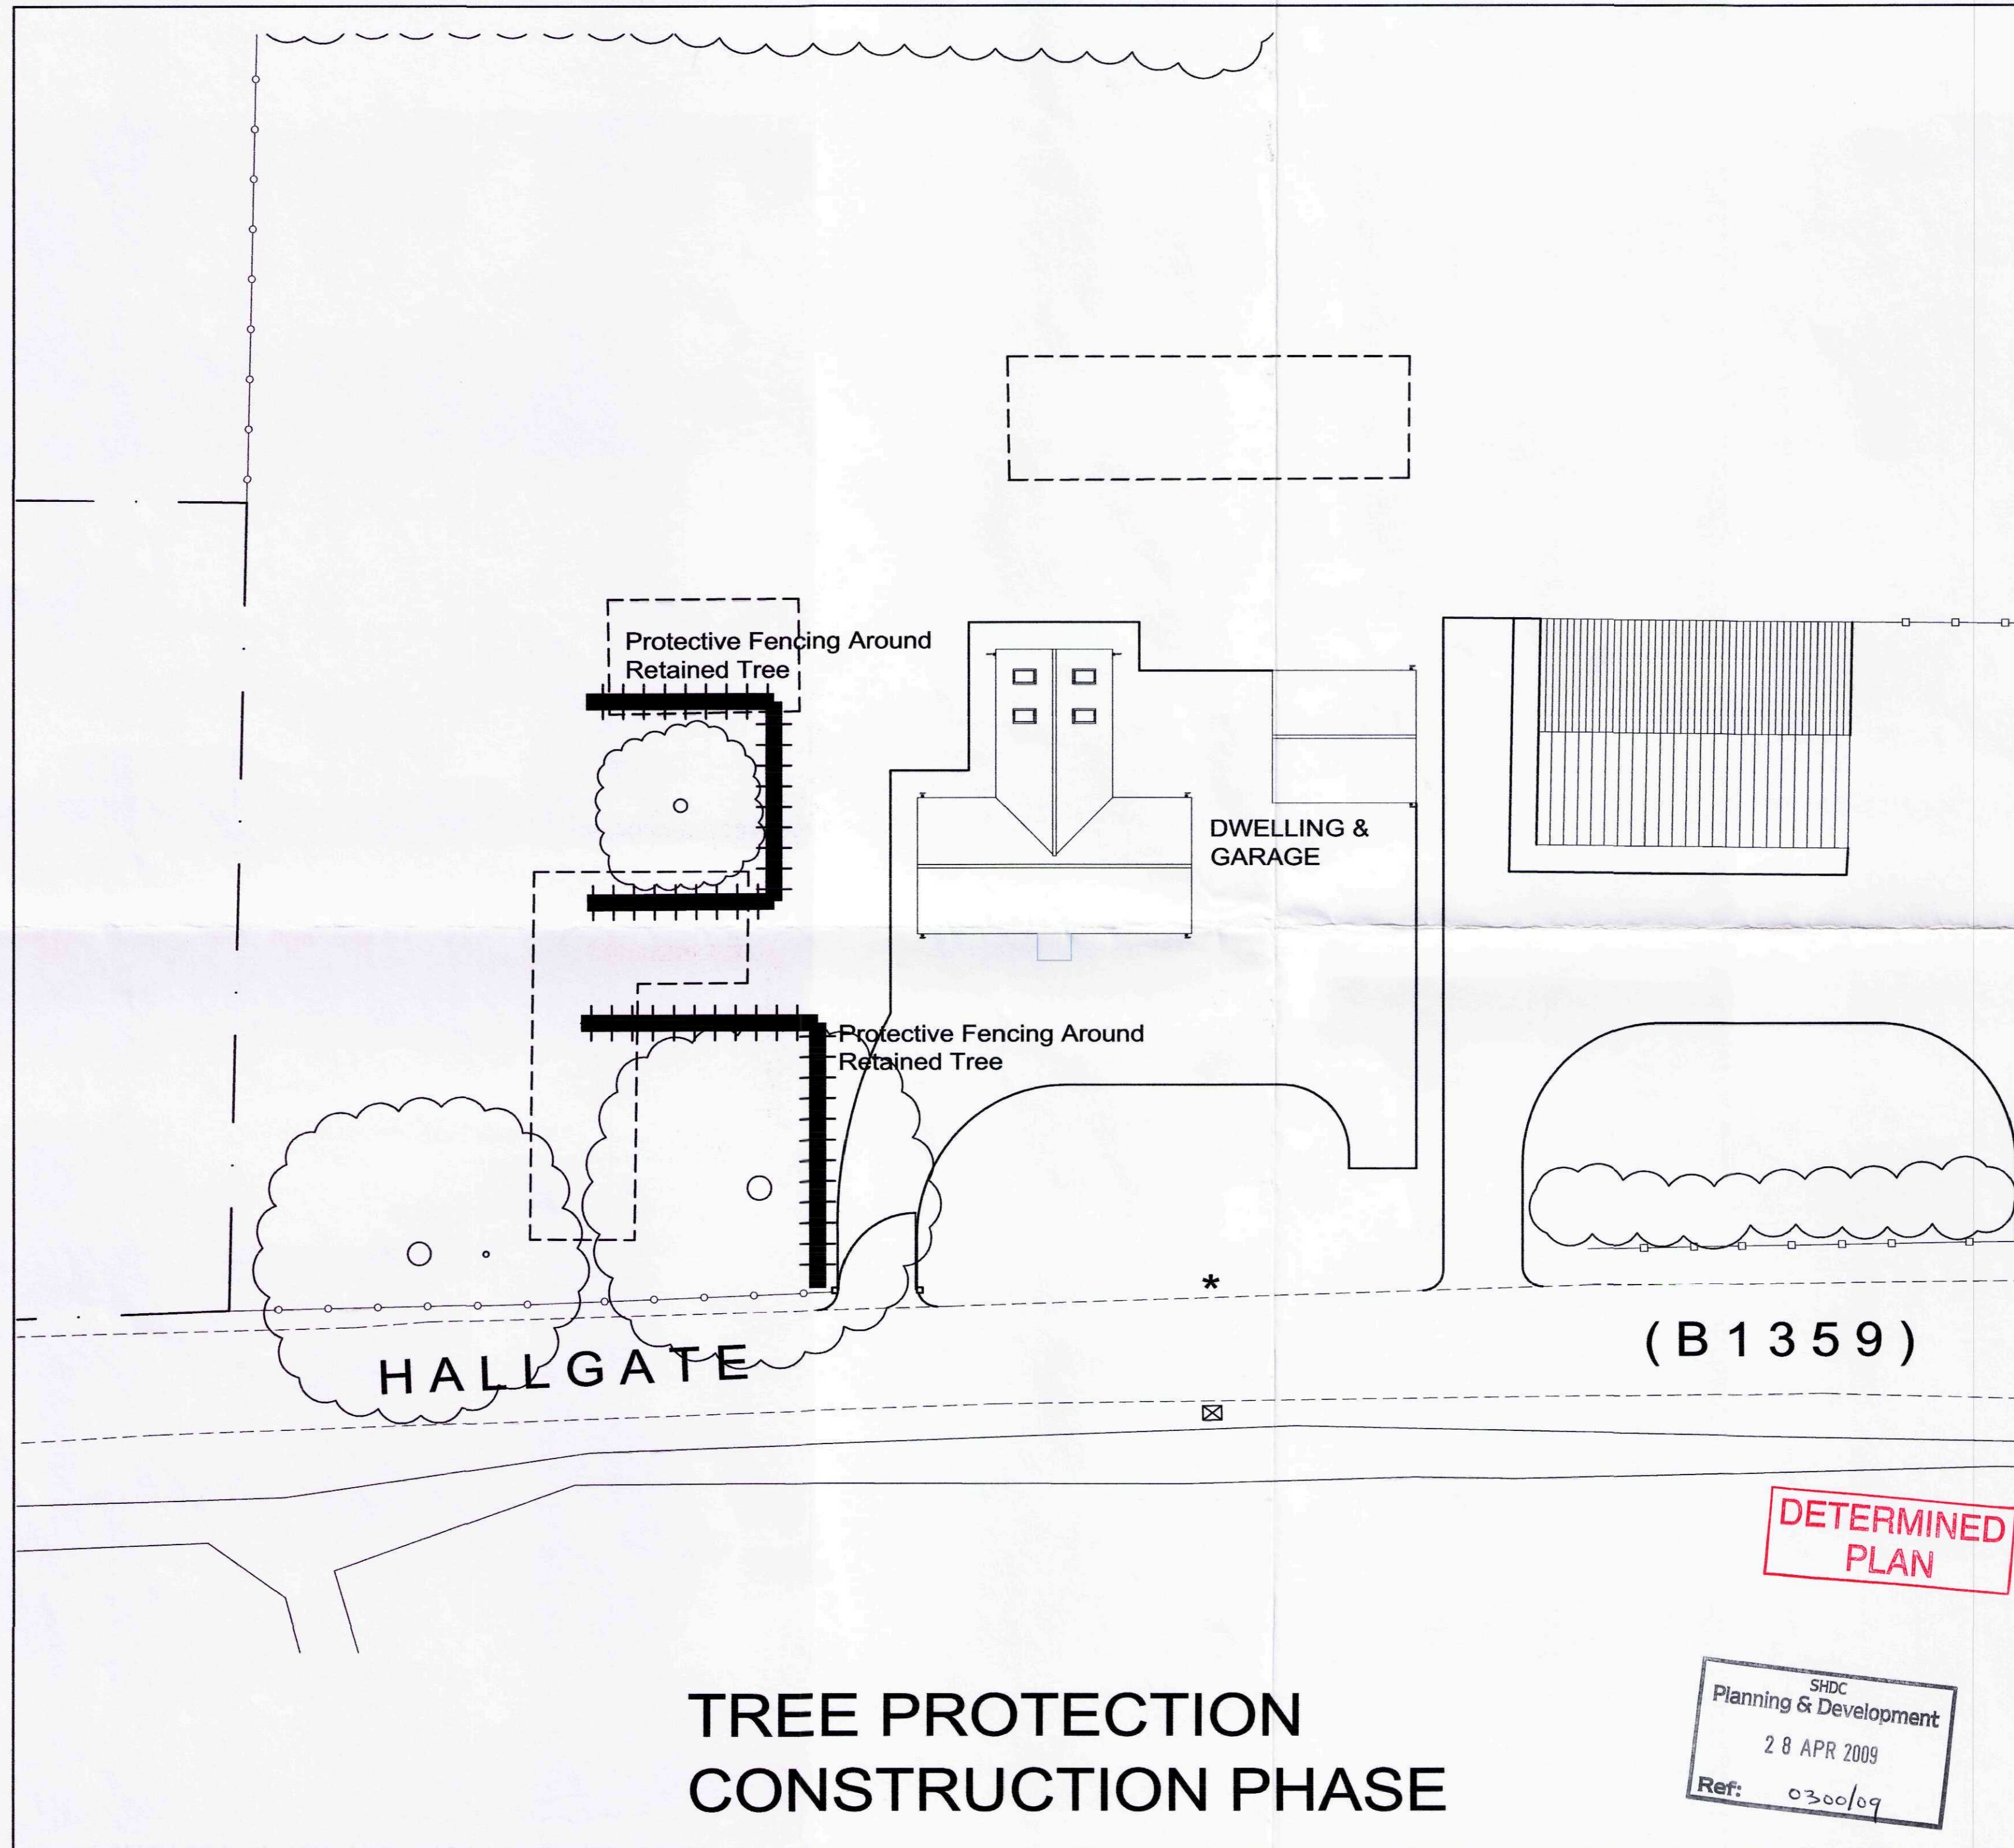

DO NOT SCALE THIS DRAWING. THE CONTRACTOR IS DEEMED TO HAVE CHECKED ALL DIMENSIONS ON SITE AND REPORT ANY DISCREPANCIES TO OGLESBY & LIMB LTD.  
THE CONTENTS OF THIS DRAWING ARE COVERED BY COPYRIGHT AND REMAIN THE PROPERTY OF OGLESBY & LIMB LTD. WRITTEN APPROVAL MUST BE OBTAINED FROM OGLESBY & LIMB LTD PRIOR TO DUPLICATION OR REPRODUCTION OF THIS DRAWING OR ITS CONTENTS.  
ANY DIMENSIONS NOT SHOWN ARE TO BE CHECKED AND AGREED WITH OGLESBY & LIMB LTD.

Oglesby & Limb Ltd  
Chartered Architects  
and Building Surveyors

67 London Road  
Newark, Notts  
NG24 1RZ

Tel: 01636 702030  
Fax: 01636 703740  
e-mail: design@o-l-ltd.co.uk



Client:

Mr & Mrs A Gillett

Project:

Hallgate, Gedney,  
Nr Spalding,  
Lincolnshire,  
PE12 0AH

Drawing Title:

Tree Protection Plan  
During Construction Phase

Date: 23.04.09

Scale: 1:200 @ A2

Drawn by: cls

Checked by: ajo

Drawing Number:

A0760-34

Rev: