


Project  
**PROPOSED REPLACEMENT OF  
EXISTING COTTAGE WITH NEW  
HOUSE, 'THE FORGE', MARSH ROAD,  
BLACK BARN CORNER,  
GEDNEY MARSH.  
SITE LAYOUT**

**ALAN HORNSBY**  
ARCHITECTURAL SERVICES LTD  
"Little Acre"  
35 Peak Hill, Cowbit,  
Spalding, Lincs. PE12 6AW  
Tel. Holbeach (01406) 380591


Client  
**FOR MR H WRIGHT**

Scale 1:250      Drg. no. 11/09/01  
Date April 2011


SHDC  
Planning & Development  
  
21 APR 2011  
  
Ref: 0300-11

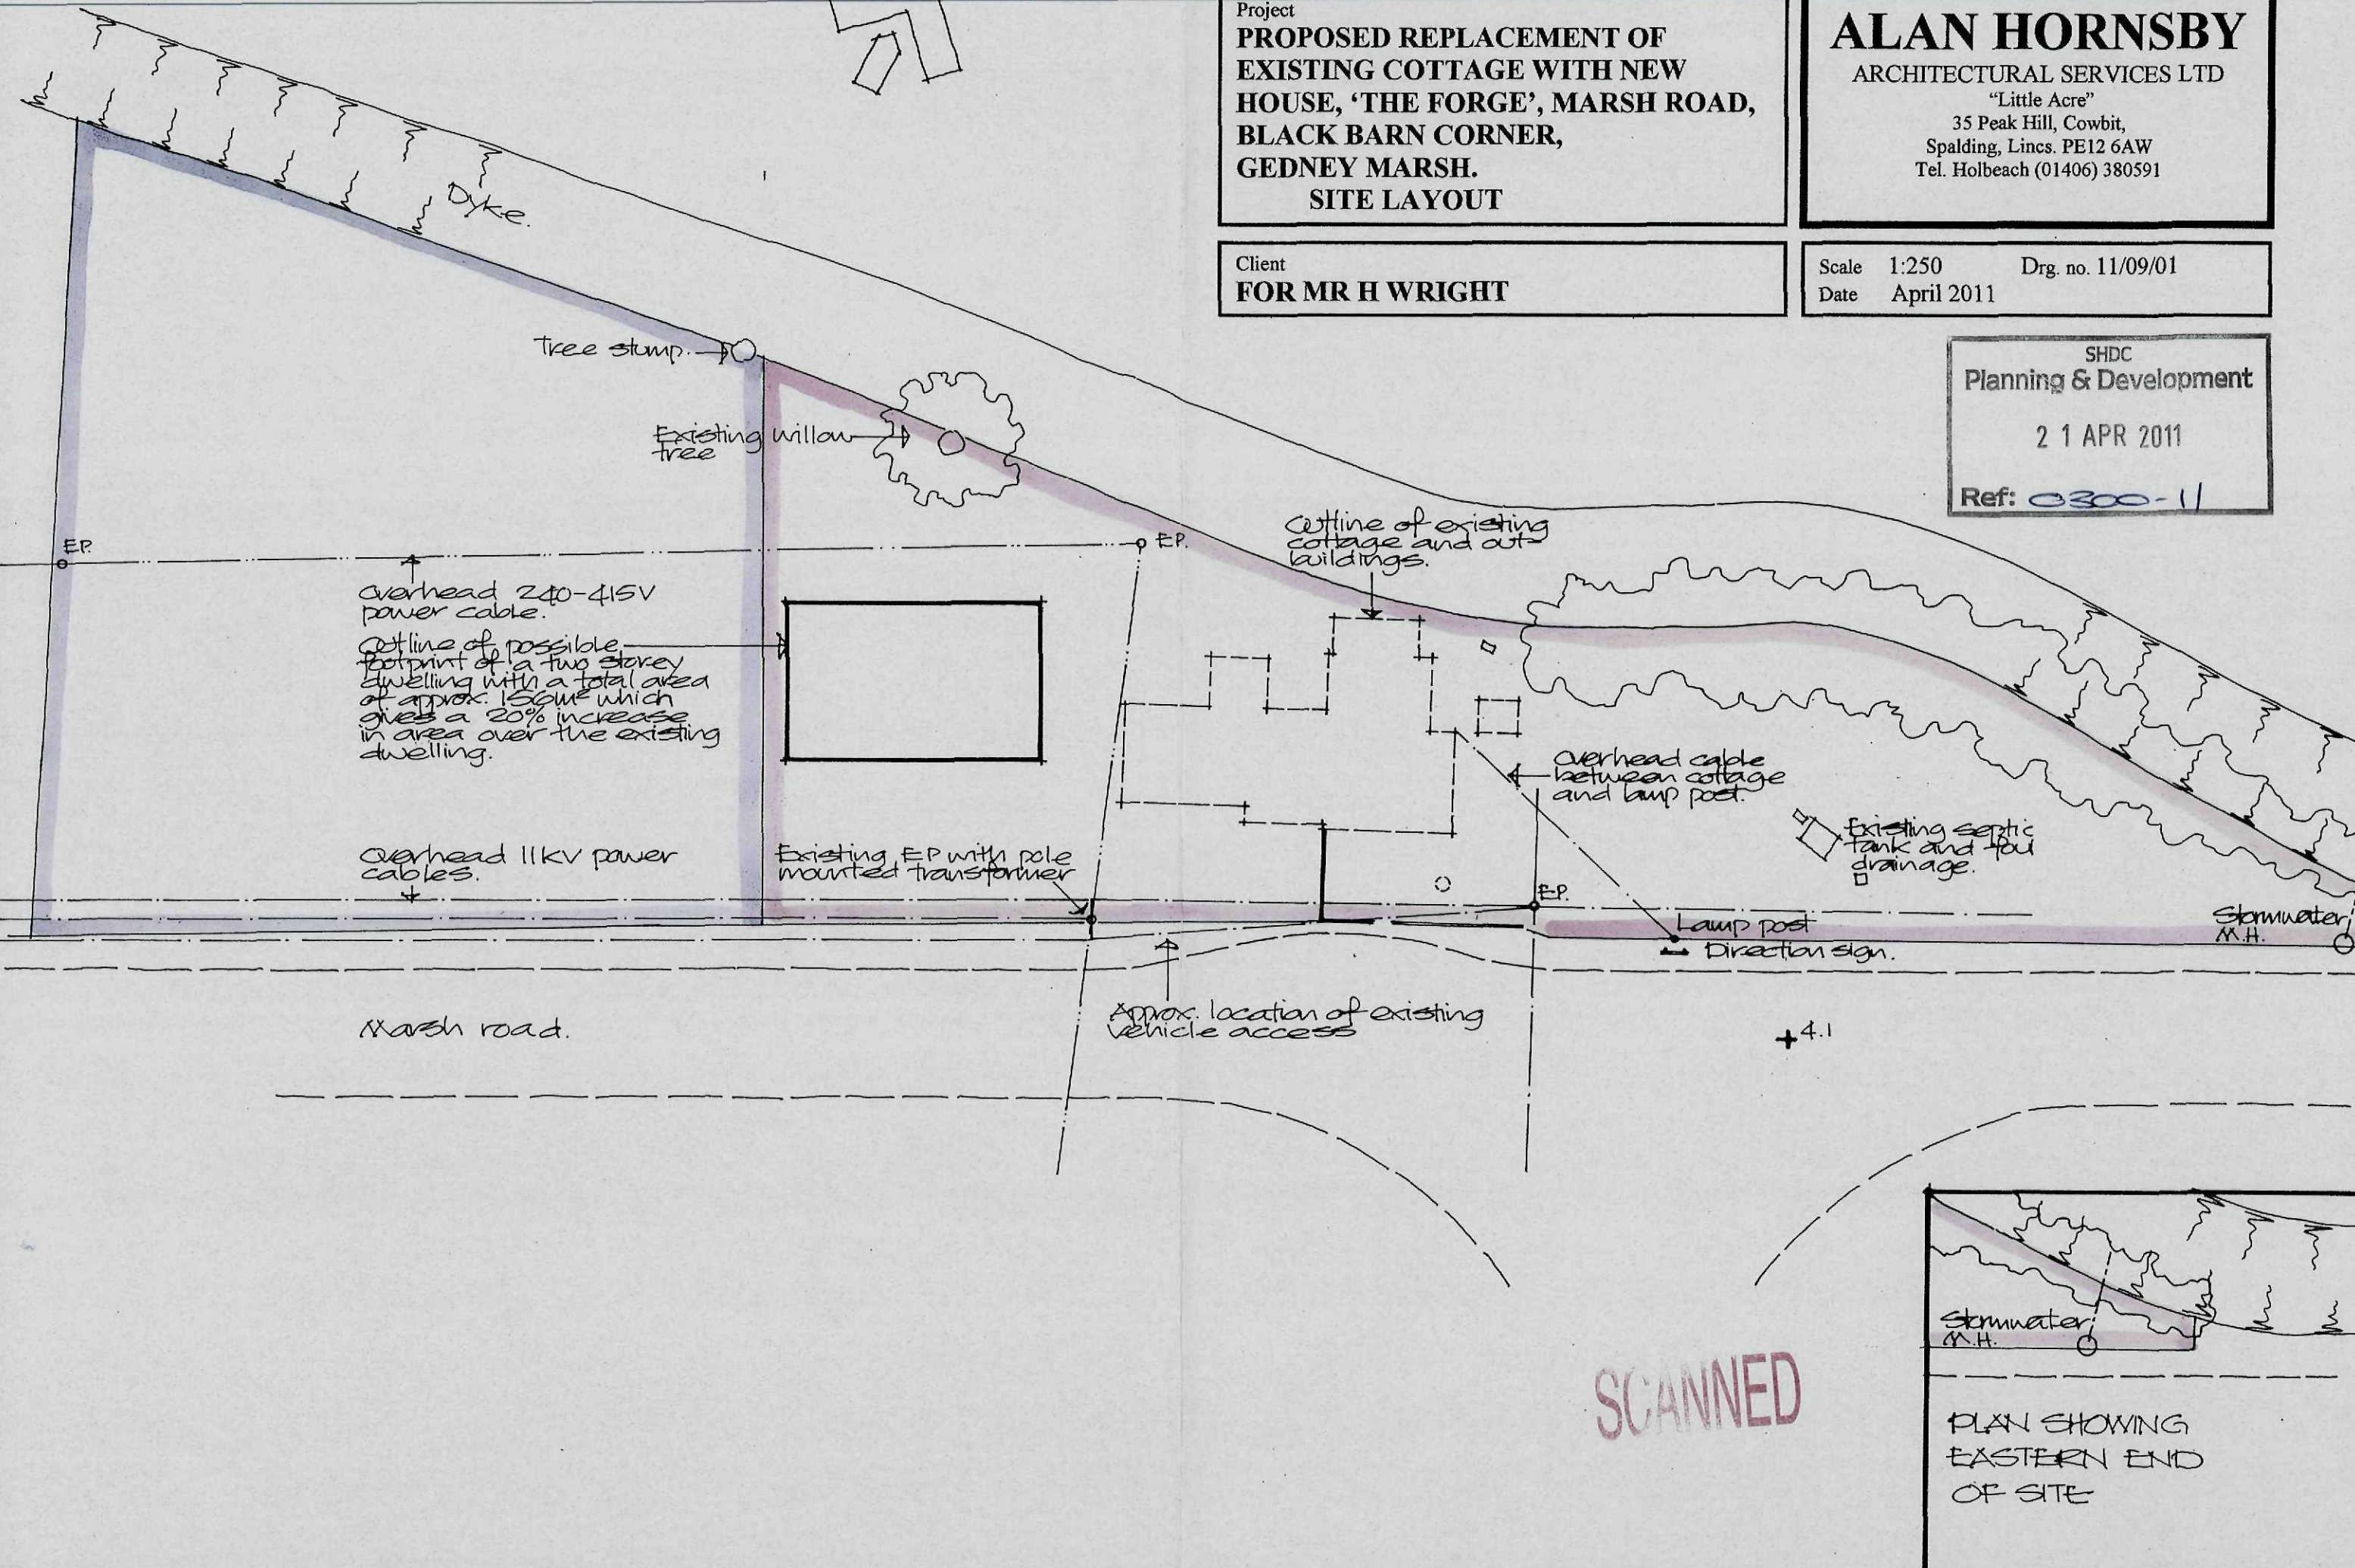

SCANNED

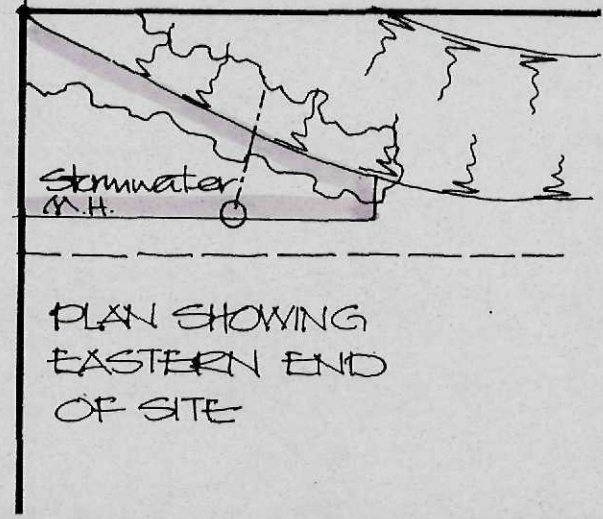

PLAN SHOWING  
EASTERN END  
OF SITE

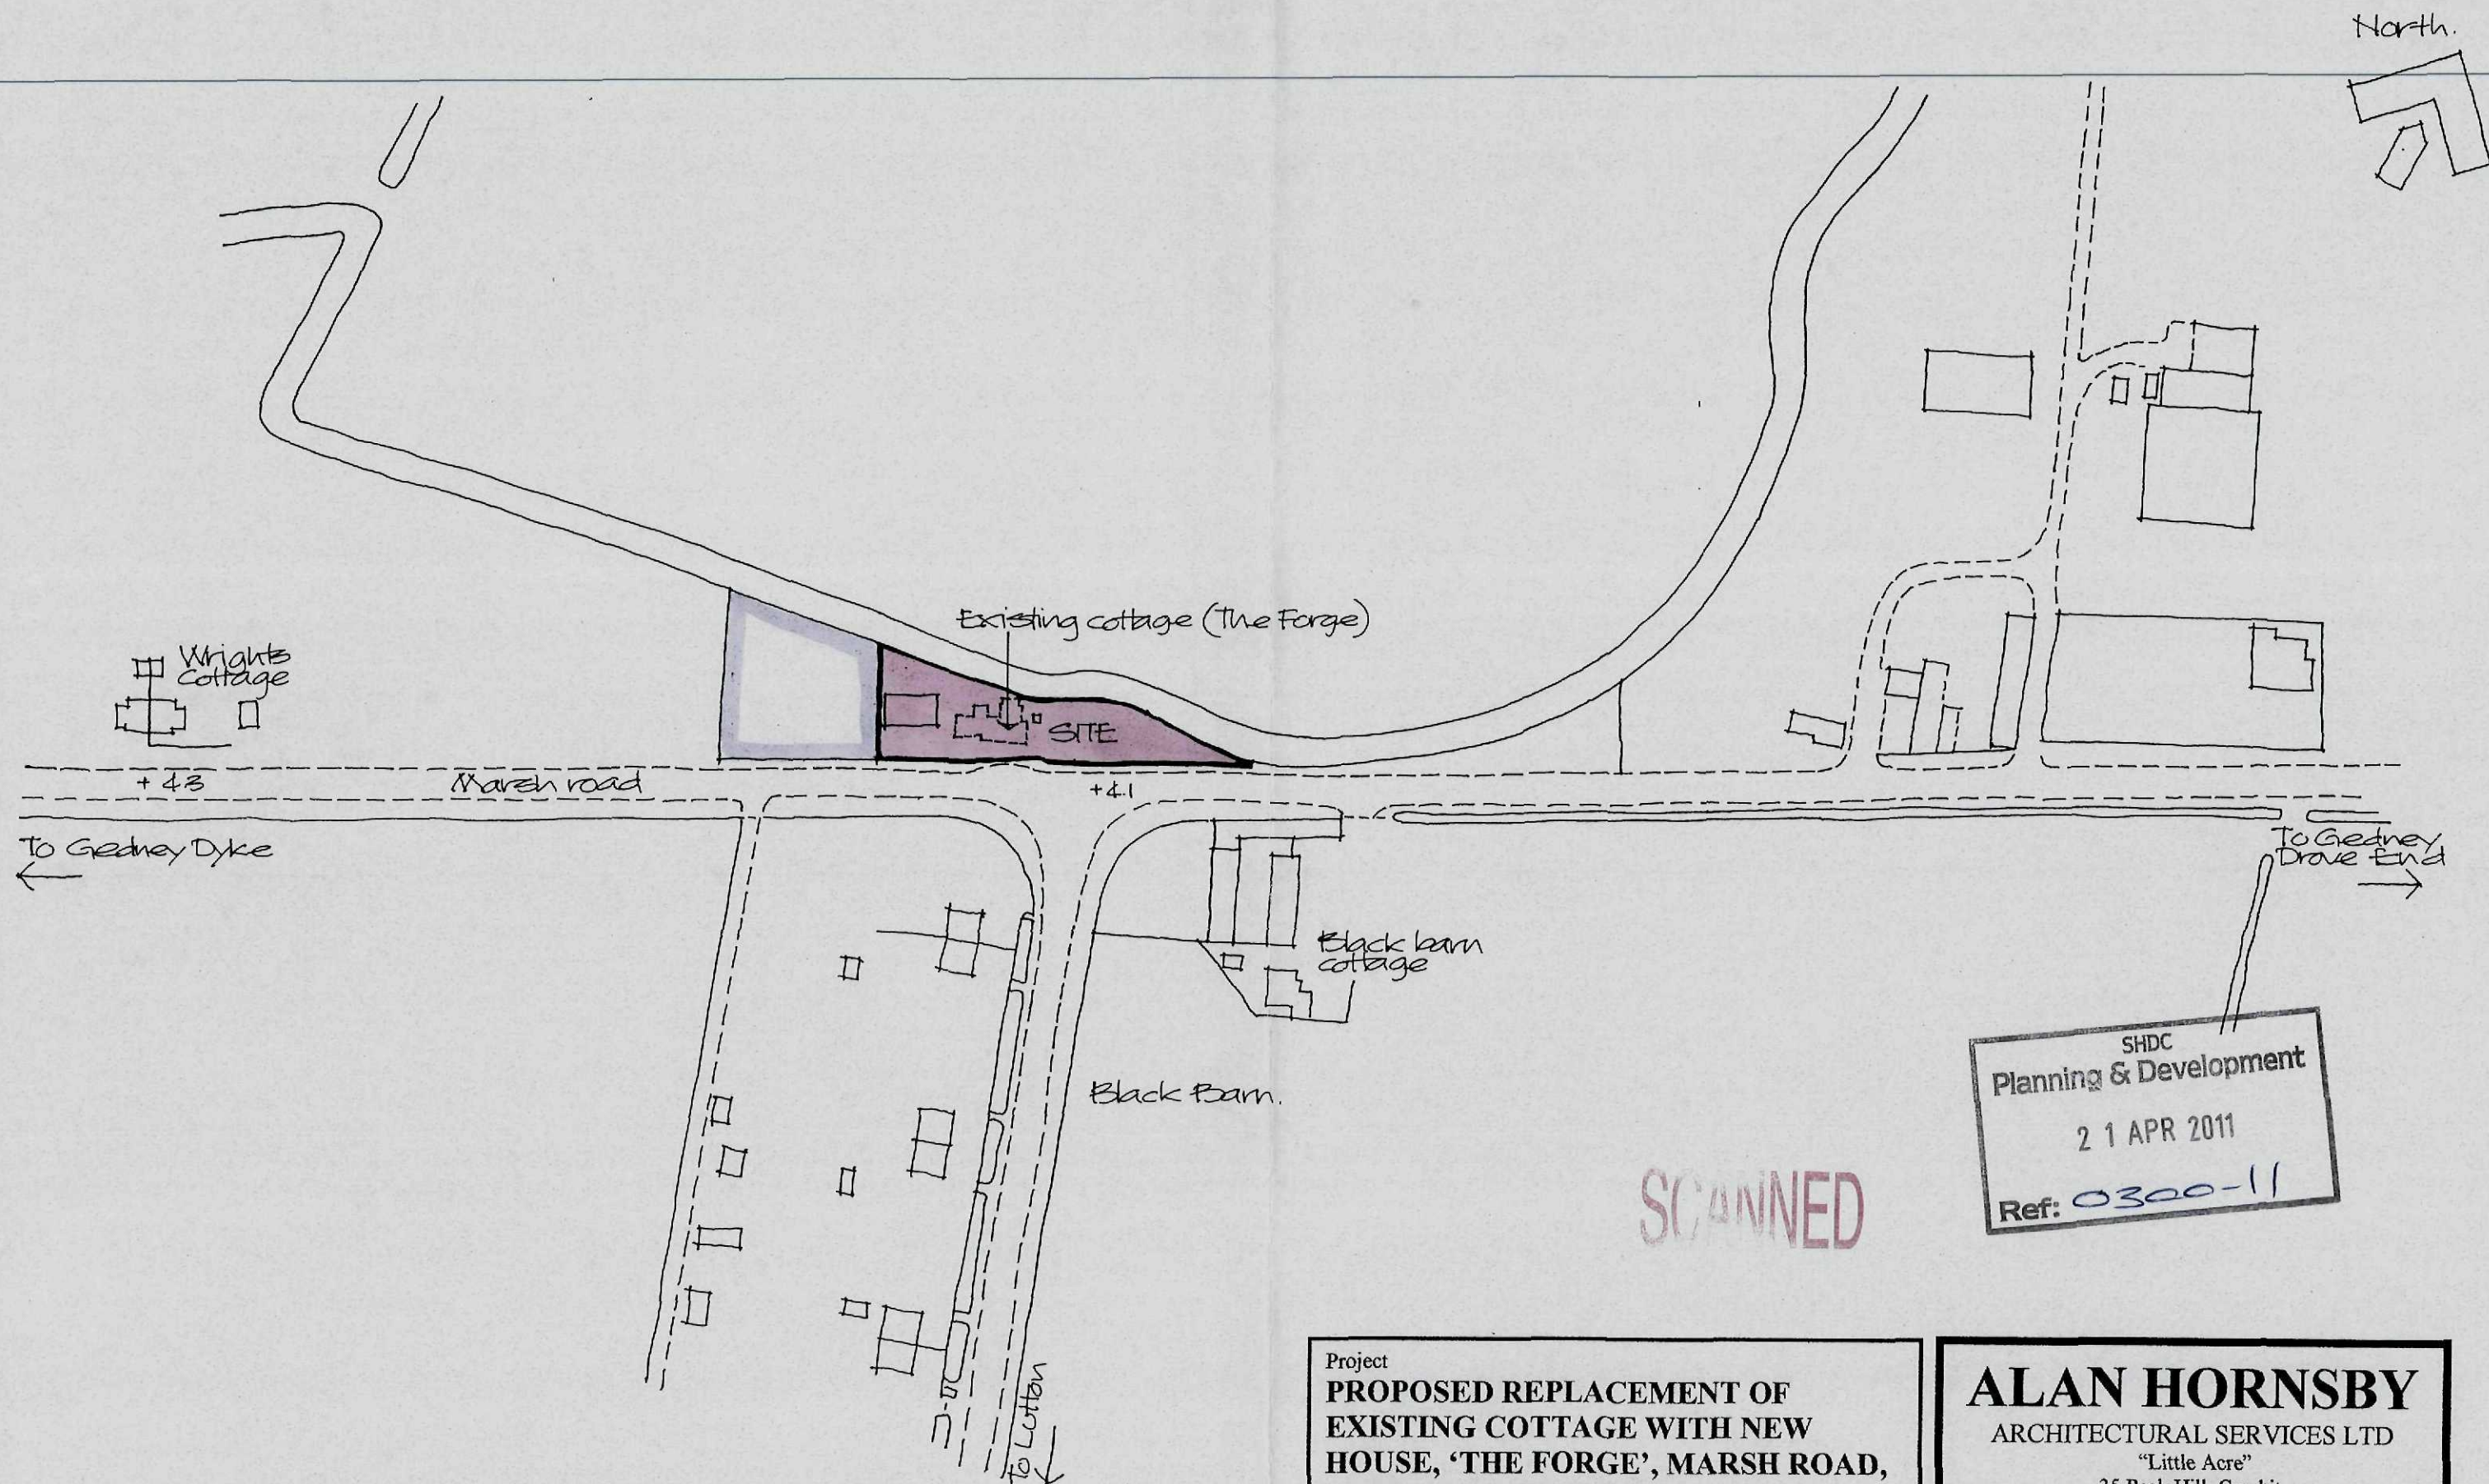


Project  
**PROPOSED REPLACEMENT OF  
 EXISTING COTTAGE WITH NEW  
 HOUSE, 'THE FORGE', MARSH ROAD,  
 BLACK BARN CORNER,  
 GEDNEY MARSH.**  
 LOCATION PLAN

Client  
**FOR MR H WRIGHT**


**ALAN HORNSBY**  
 ARCHITECTURAL SERVICES LTD  
 "Little Acre"  
 35 Peak Hill, Cowbit,  
 Spalding, Lincs. PE12 6AW  
 Tel. Holbeach (01406) 380591

Scale 1:1250 Drg. no. 11/09/02  
 Date April 2011

SHDC  
 Planning & Development  
 21 APR 2011  
 Ref: 0300-11

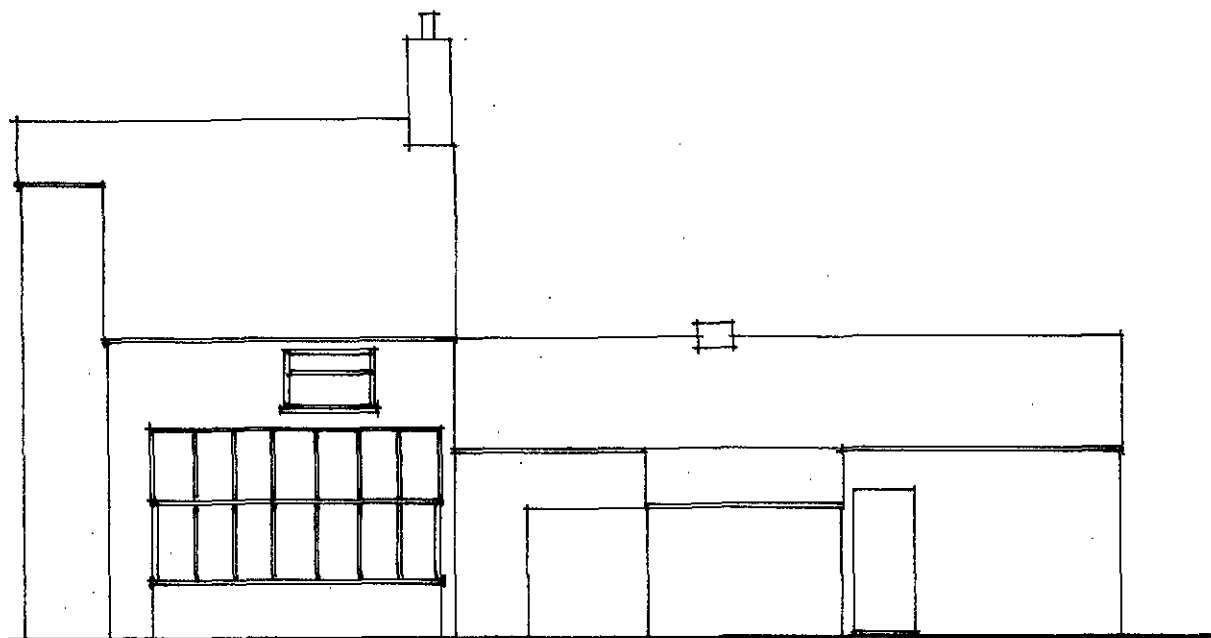


REAR ELEVATION

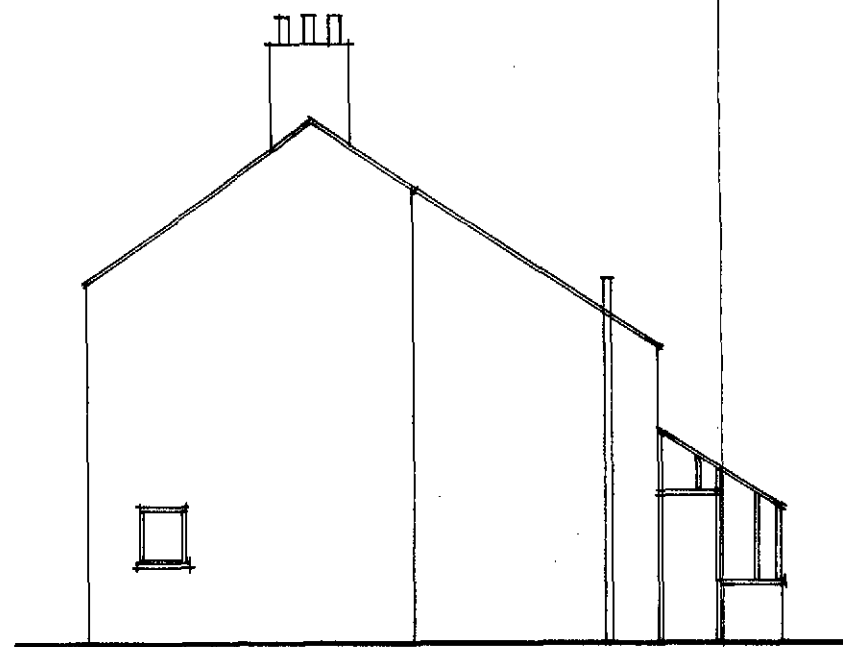


SIDE ELEVATION (EAST)




FRONT ELEVATION

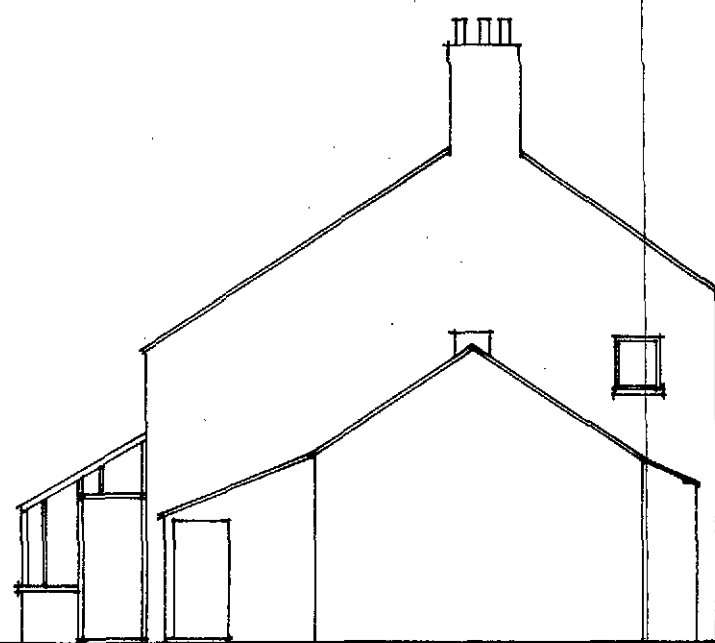


SIDE ELEVATION (WEST)

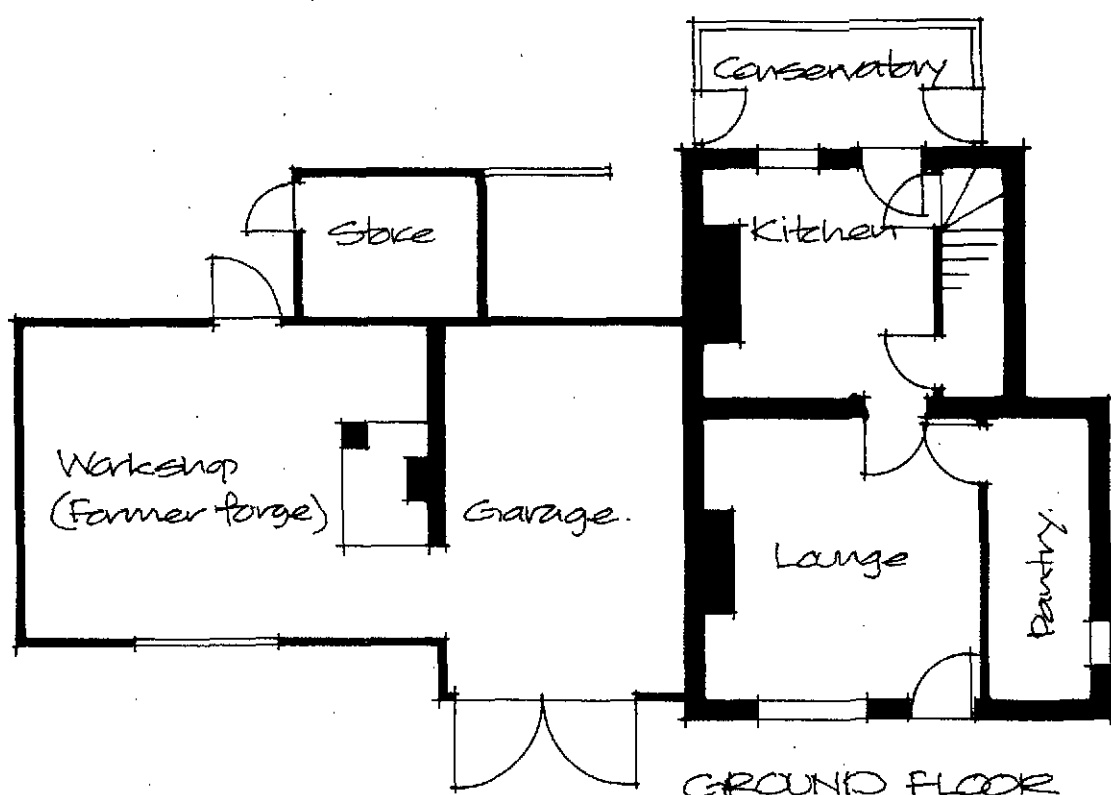

GROUND FLOOR

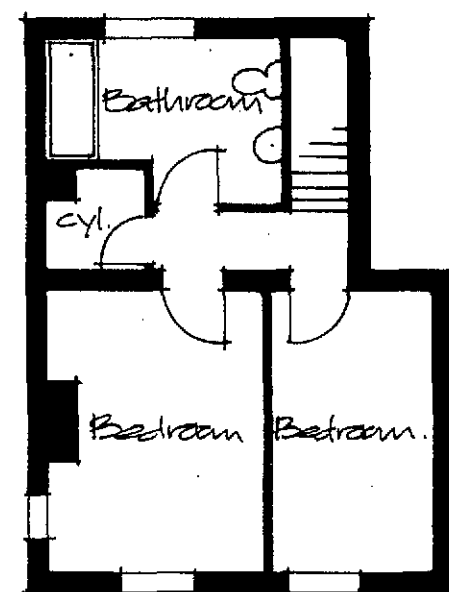

FIRST FLOOR

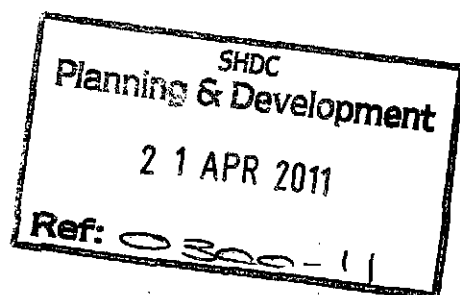

Project  
**PROPOSED REPLACEMENT OF  
 EXISTING COTTAGE WITH NEW  
 HOUSE, 'THE FORGE', MARSH ROAD,  
 BLACK BARN CORNER,  
 GEDNEY MARSH.**  
 PLANS AS EXISTING

Client  
**FOR MR H WRIGHT**

**ALAN HORNSBY**  
 ARCHITECTURAL SERVICES LTD  
 "Little Acre"  
 35 Peak Hill, Cowbit,  
 Spalding, Lincs. PE12 6AW  
 Tel. Holbeach (01406) 380591

Scale 1:100 Drg. no. 11/09/03  
 Date April 2011