


GENERAL NOTES

1. This drawing and the works depicted thereon are the copyright of BHA Consulting Ltd. Unauthorised reproduction infringes copyright.
2. This drawing should be read in conjunction with BHA Consulting Ltd engineering related drawings and all relevant drawings by the Architect and other specialists.
3. All dimensions are in millimetres unless stated otherwise.
4. All levels are in metres above ordnance datum (AOD) unless stated otherwise.
5. All co-ordinates are in metres to UK National Grid unless stated otherwise.
6. Do not scale from this drawing. All dimensions are to be checked and verified on site. Any discrepancy between this drawing and condition existing on site shall be reported to the Engineer.

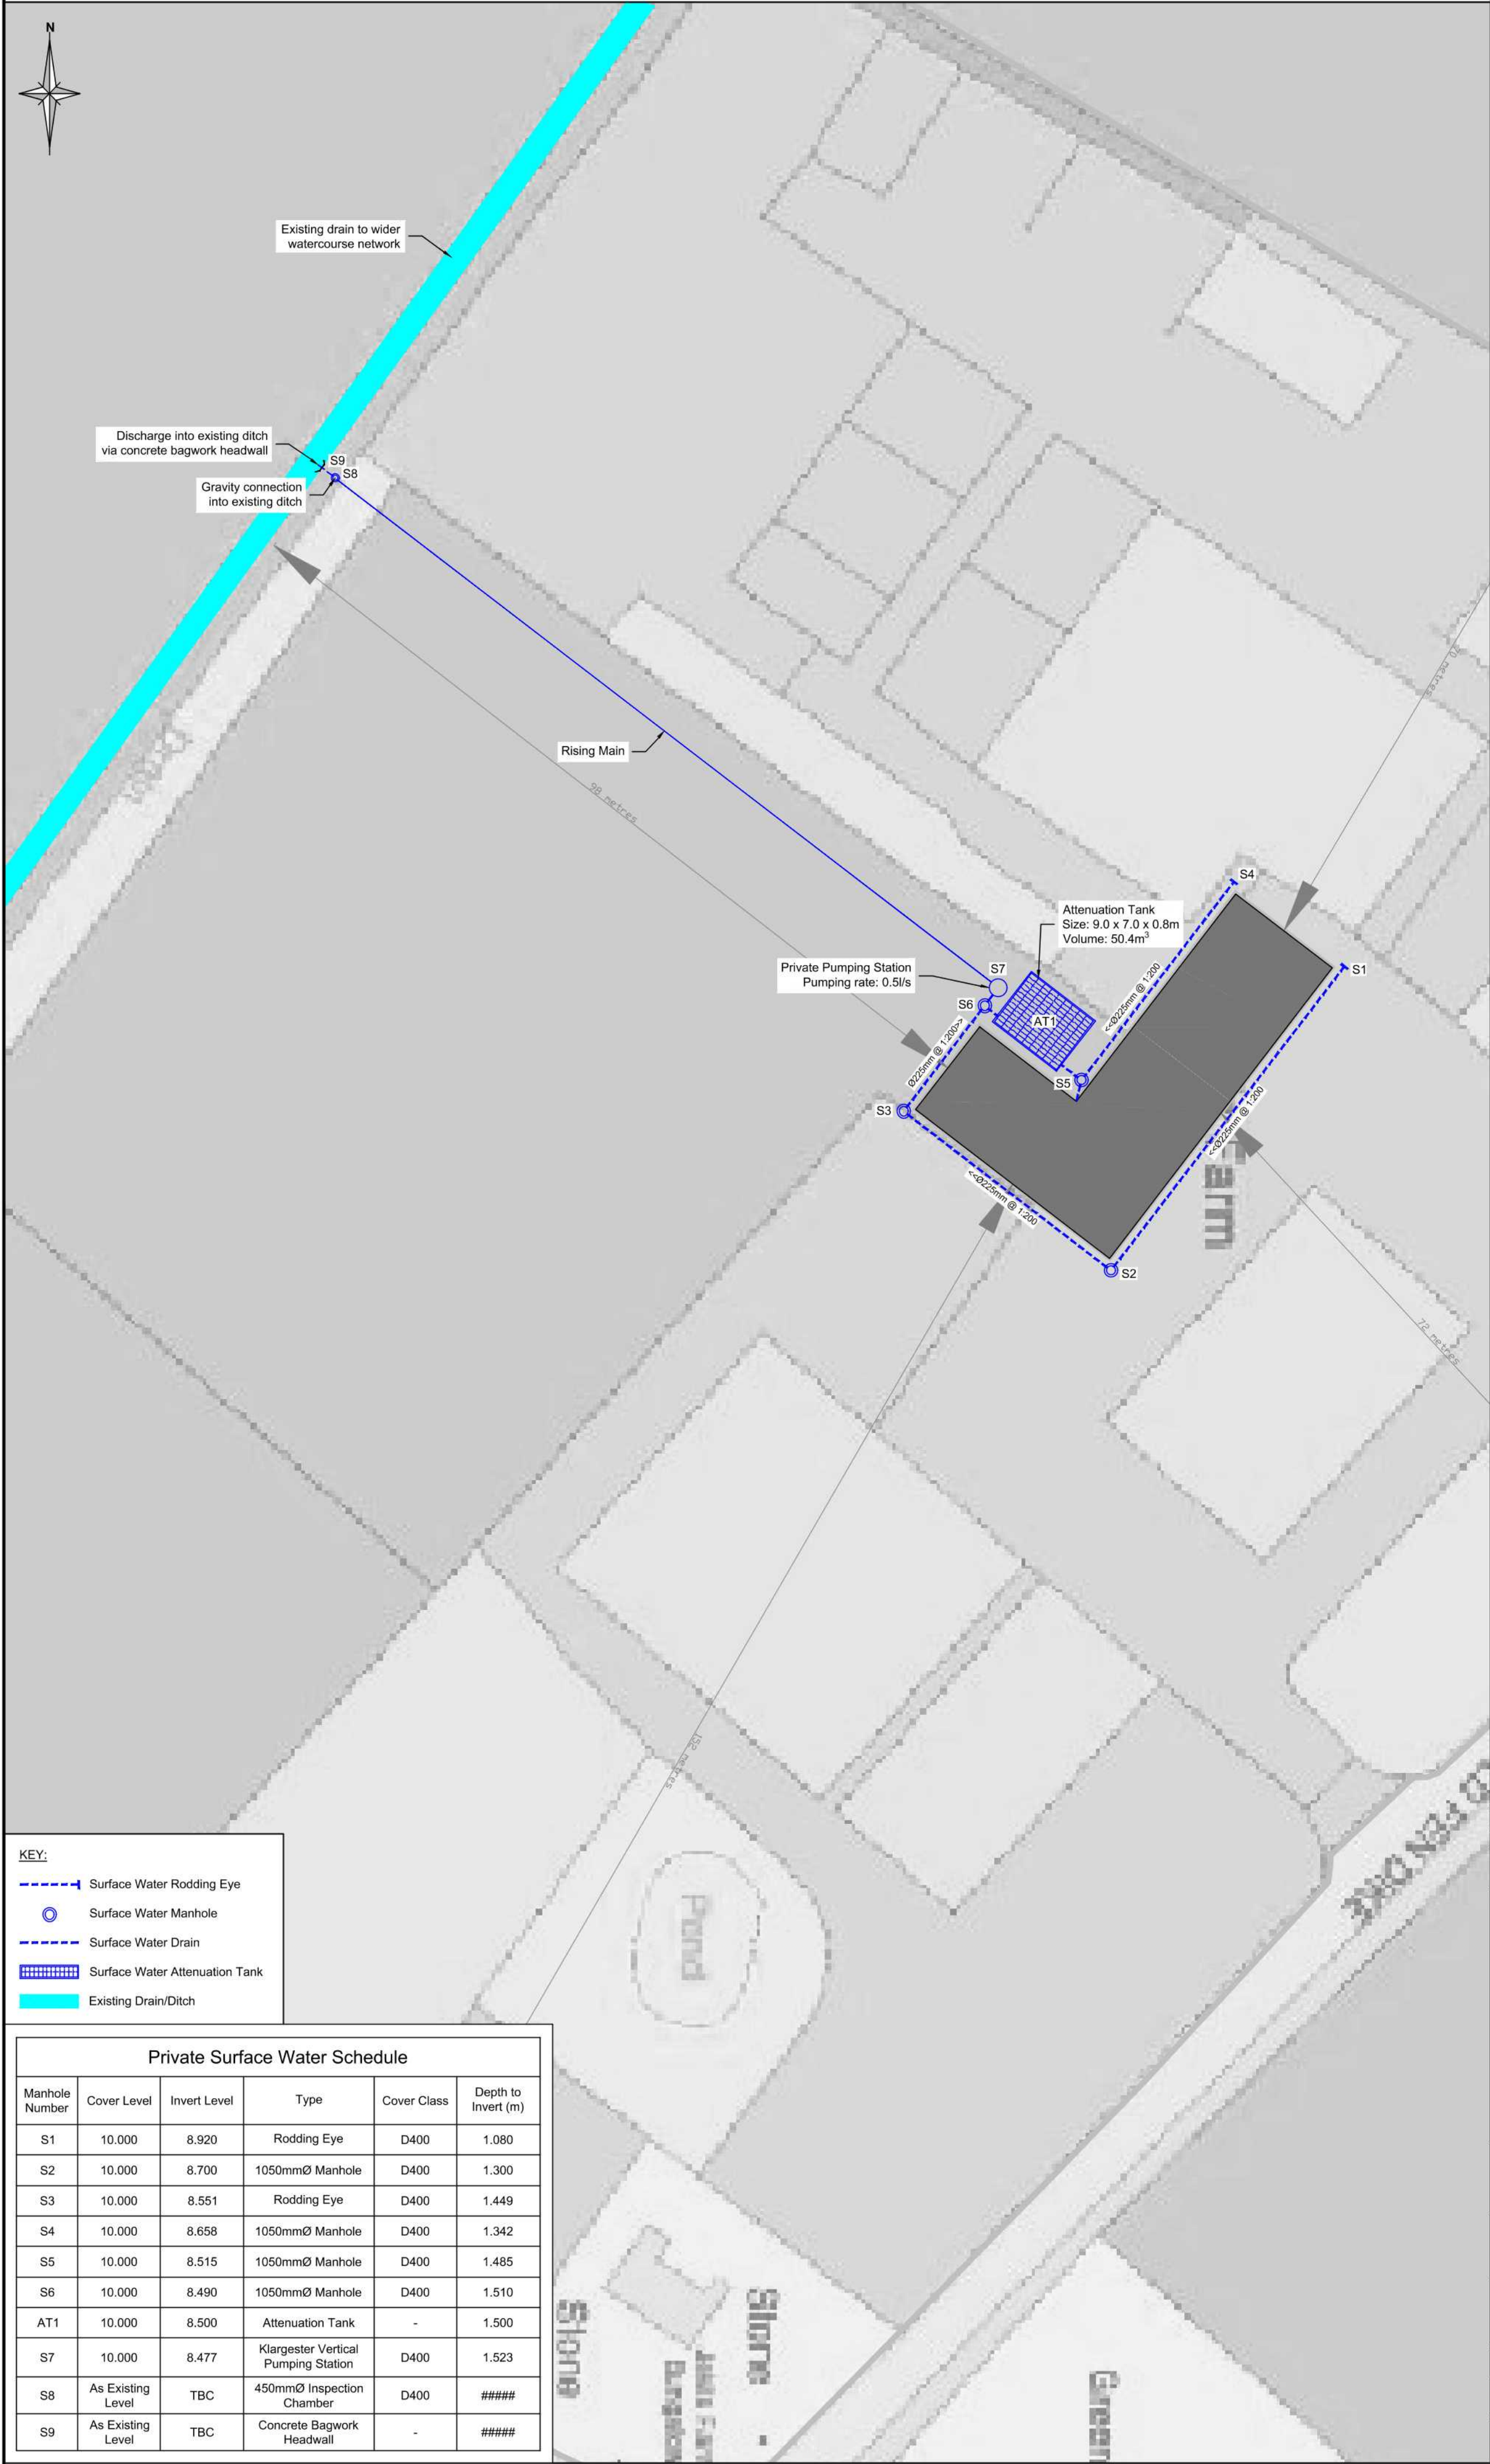

**Preliminary Drawing**  
This drawing is for preliminary purposes only and must not be read as a construction issue. It indicates design intent only and is subject to amendment during final design development

|     |             |          |    |     |  |
|-----|-------------|----------|----|-----|--|
|     |             |          |    |     |  |
| P1  | First Issue | 05.01.21 | RB | KE  |  |
| Rev | Description | Date     | By | App |  |

P - Preliminary  
C - For Construction

**BHA**  
CONSULTING  
CIVIL - STRUCTURAL - ENVIRONMENTAL

30 Connaught Rd  
Attleborough  
Norfolk  
NR17 2BW  
Tel : 01953 456806  
email: office@b-h-a-consulting.co.uk  
website: www.b-h-a-consulting.co.uk

Client  
K L Ringer Groundworks Ltd.

Project Title  
Doubledays Agricultural Engineers,  
Holbeach St John

Drawing Title  
Drainage Layout

|                |                  |                   |
|----------------|------------------|-------------------|
| Drawn by<br>RB | Checked by<br>GH | Approved By<br>KE |
| Size<br>A2     | Scale<br>1:500   | Date<br>JAN 2021  |

|                         |           |
|-------------------------|-----------|
| Drawing No.<br>3591.100 | Rev<br>P1 |
|-------------------------|-----------|