




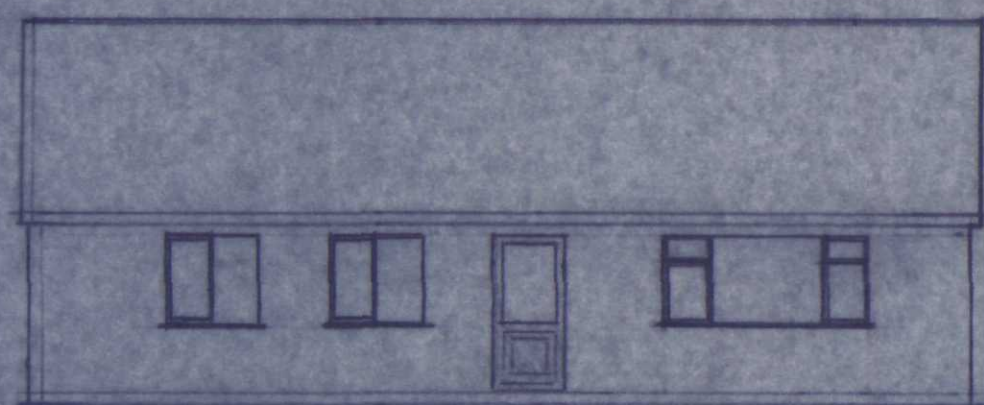


Existing Front Elevation

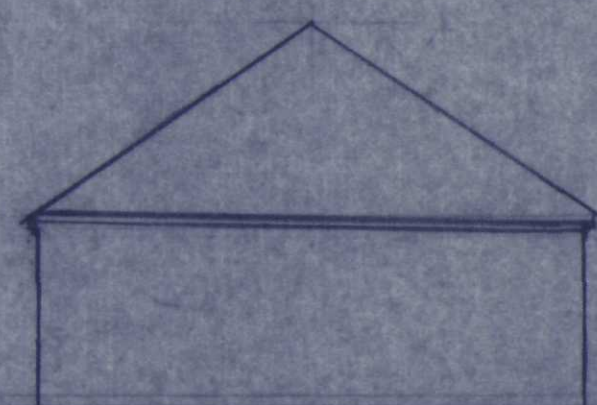


Existing side I

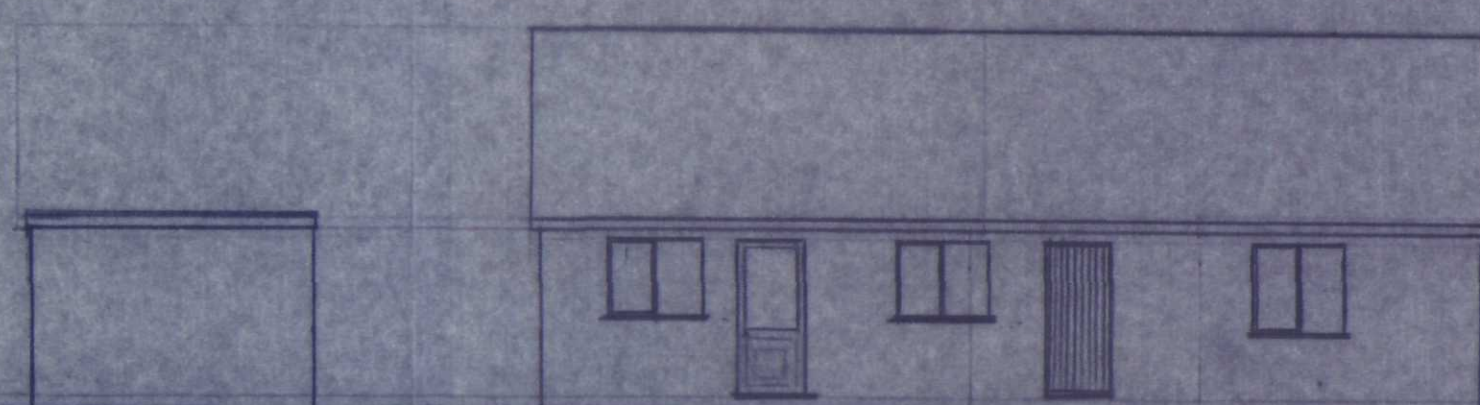


Existing Rear Elevation

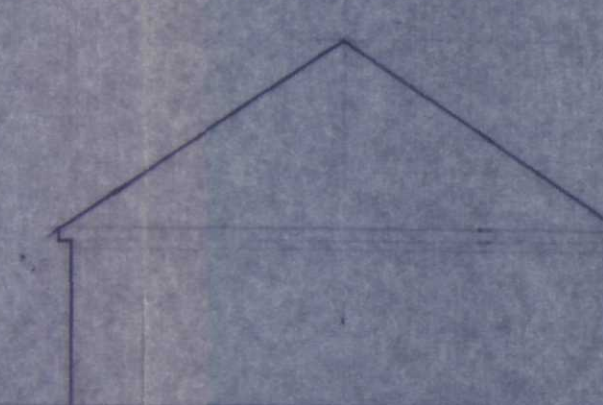


Existing side II

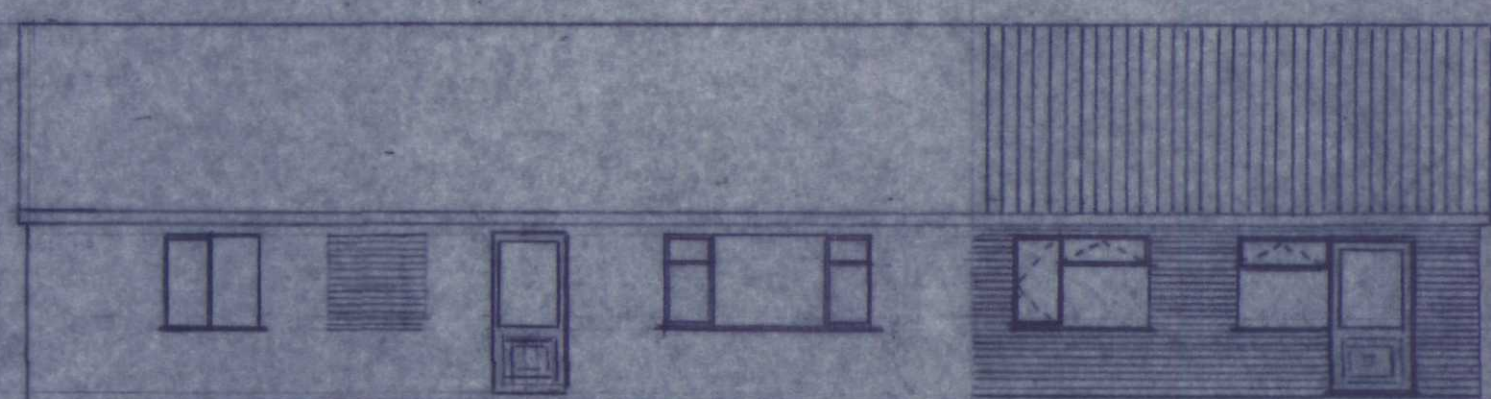


Proposed Front Elevation

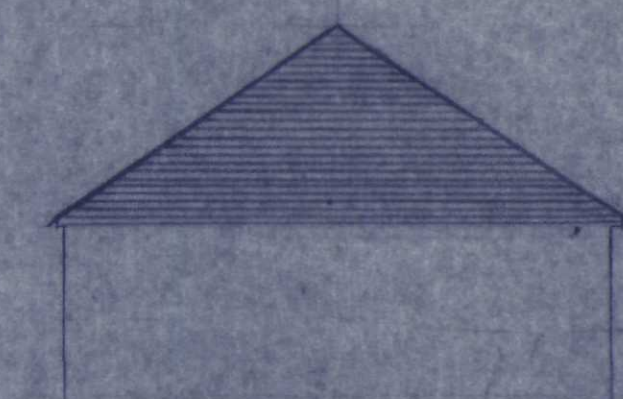




Proposed side I

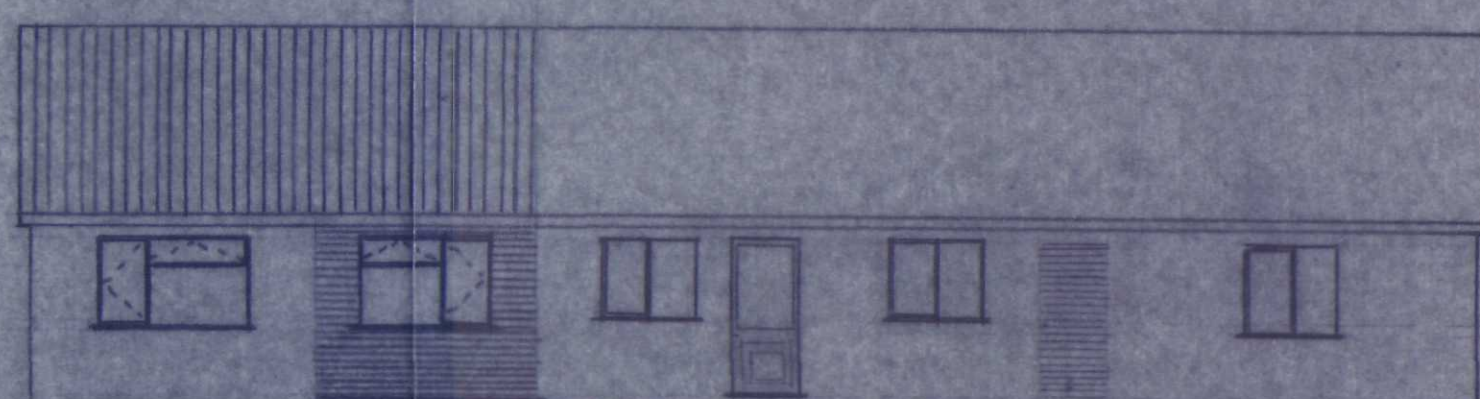

Proposed Rear Elevation

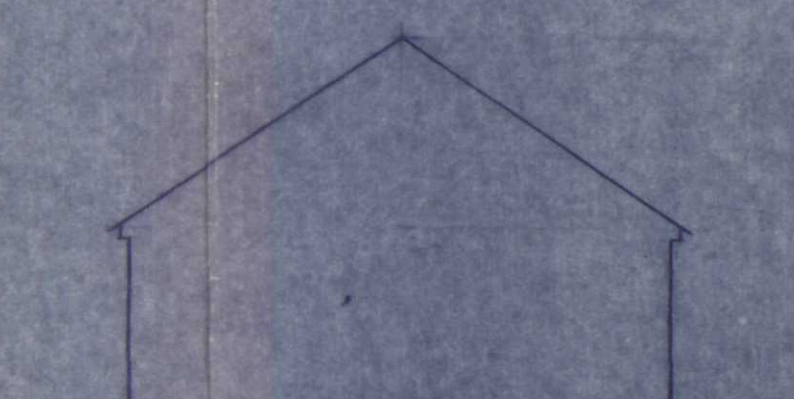

Proposed side II

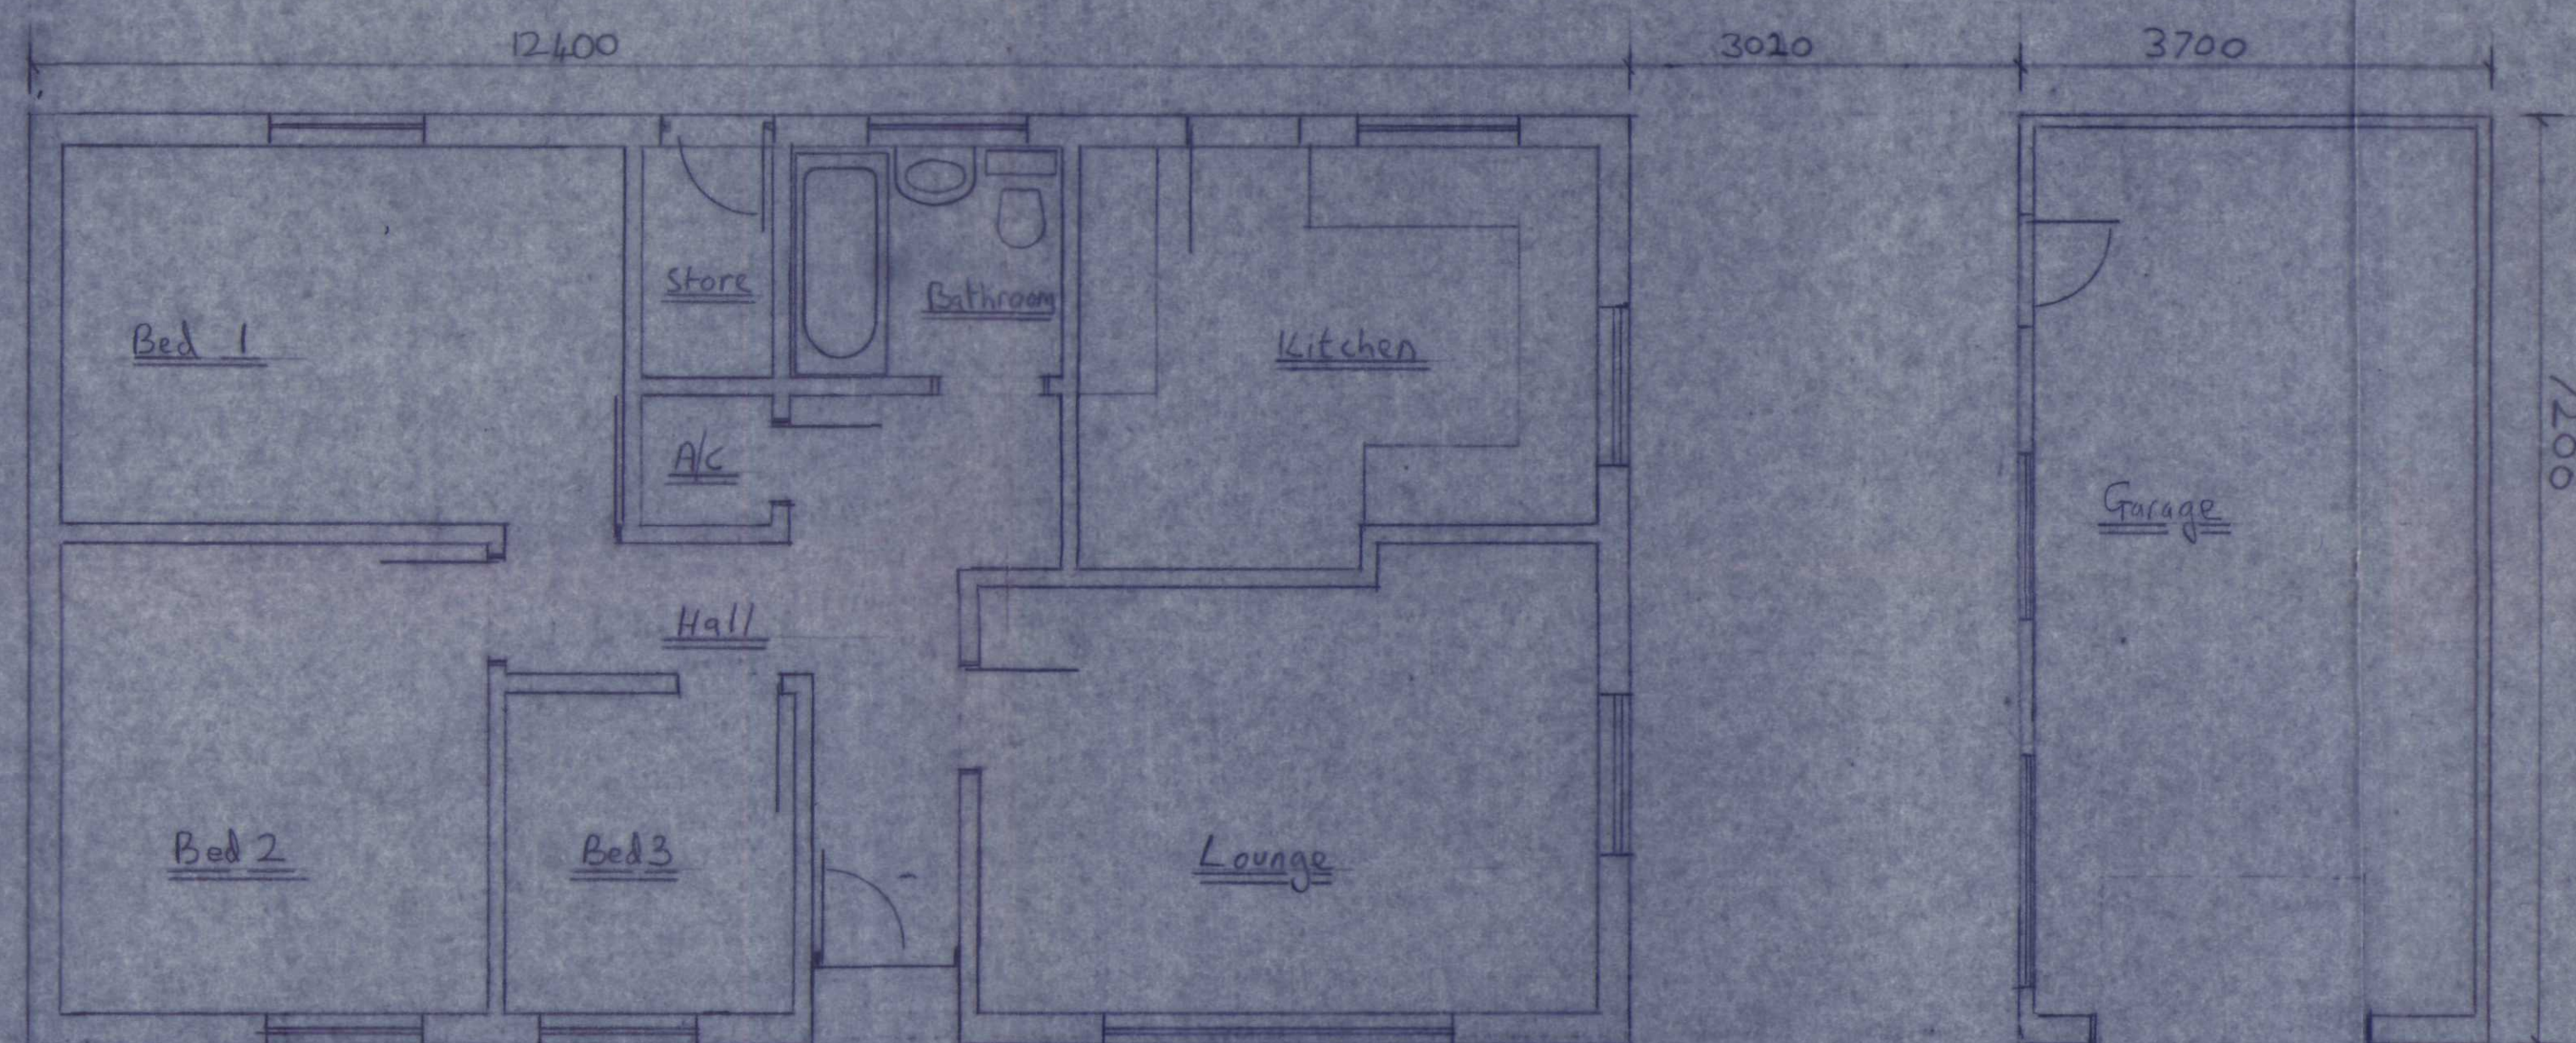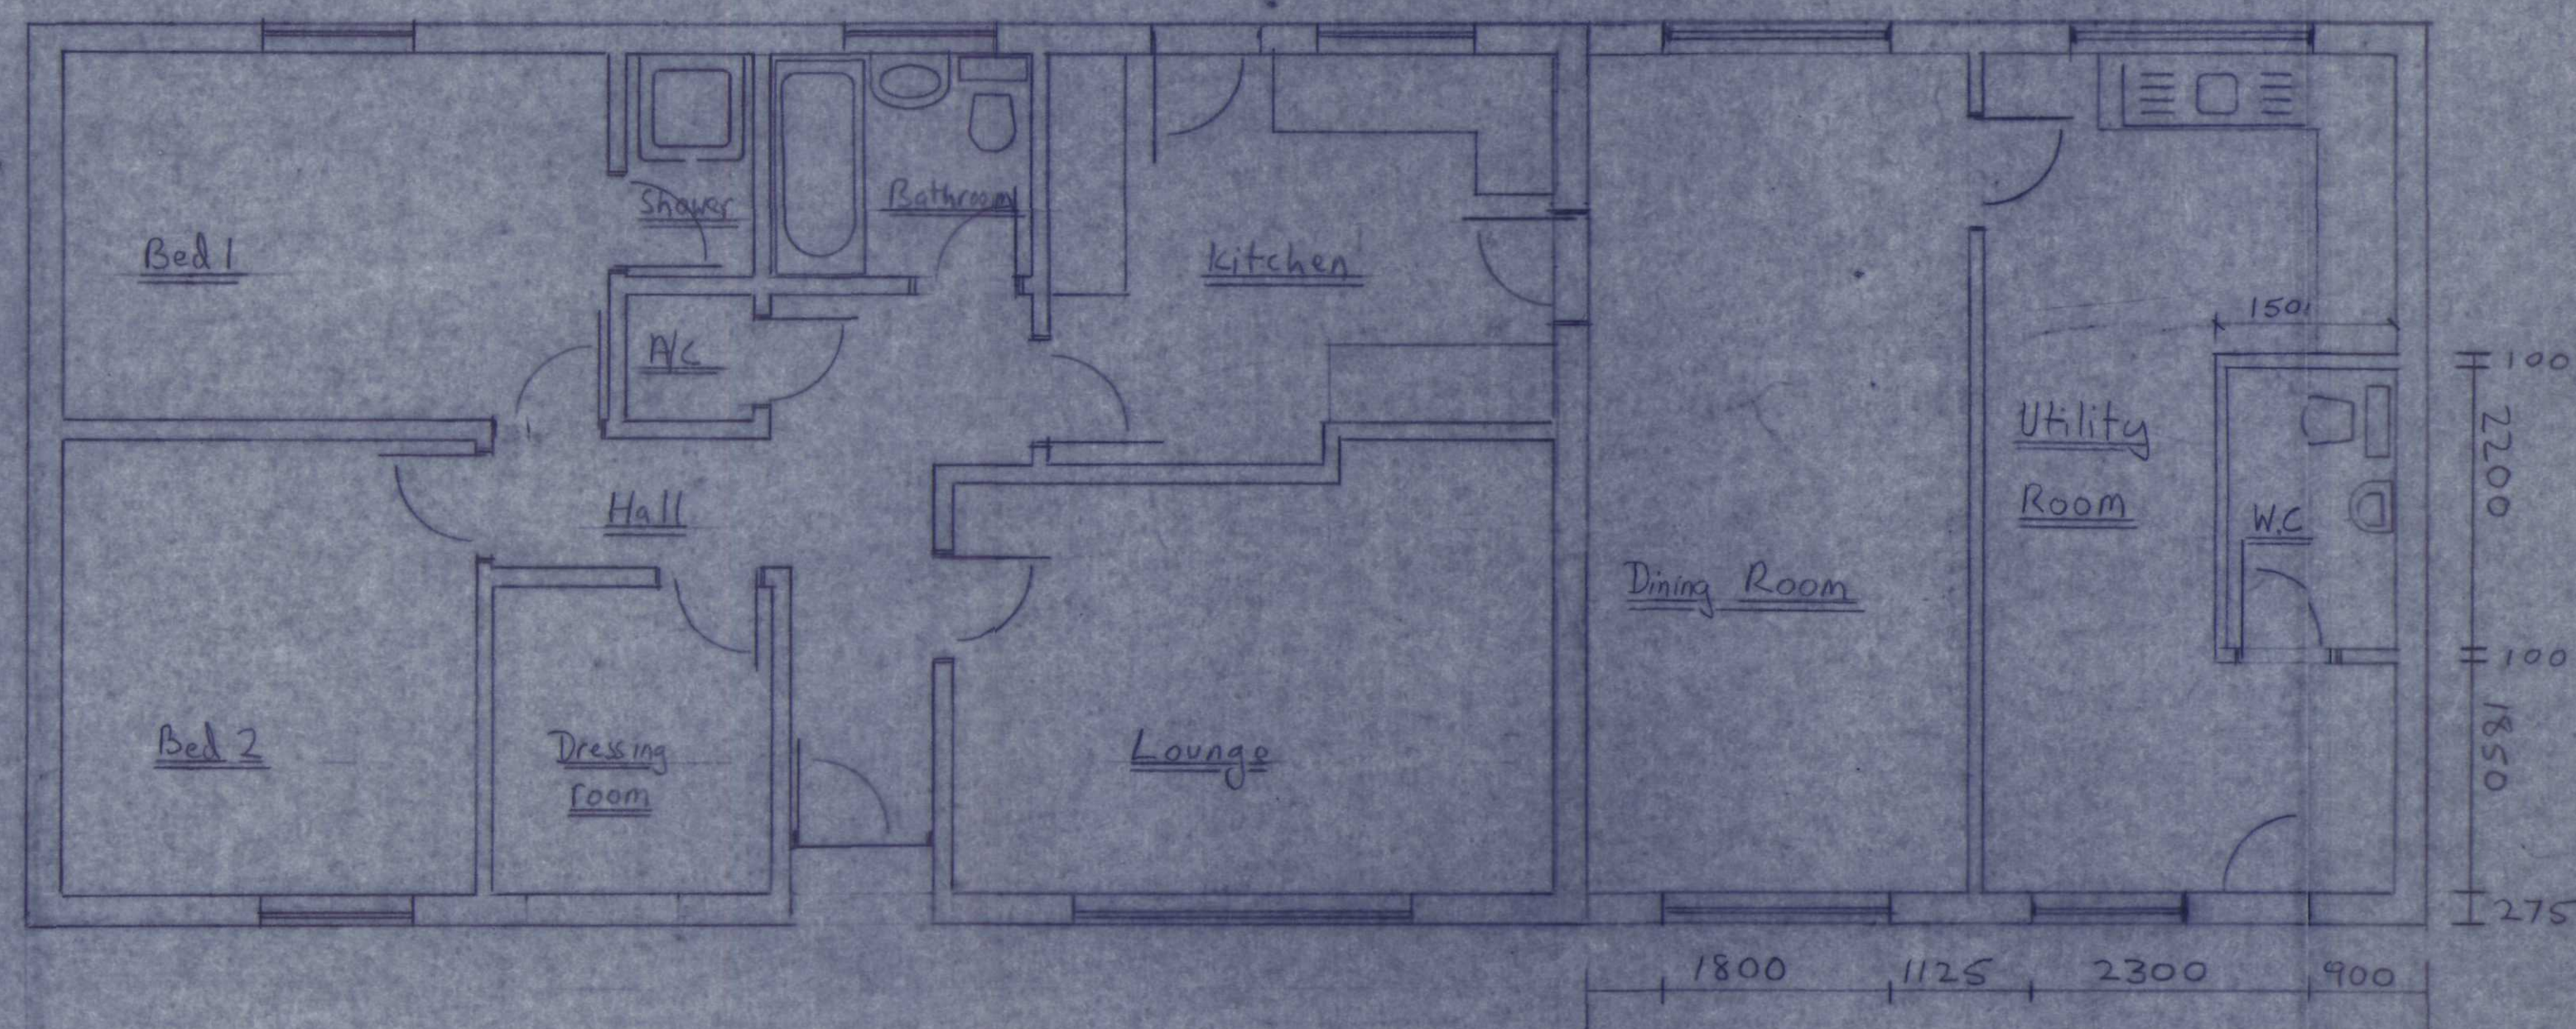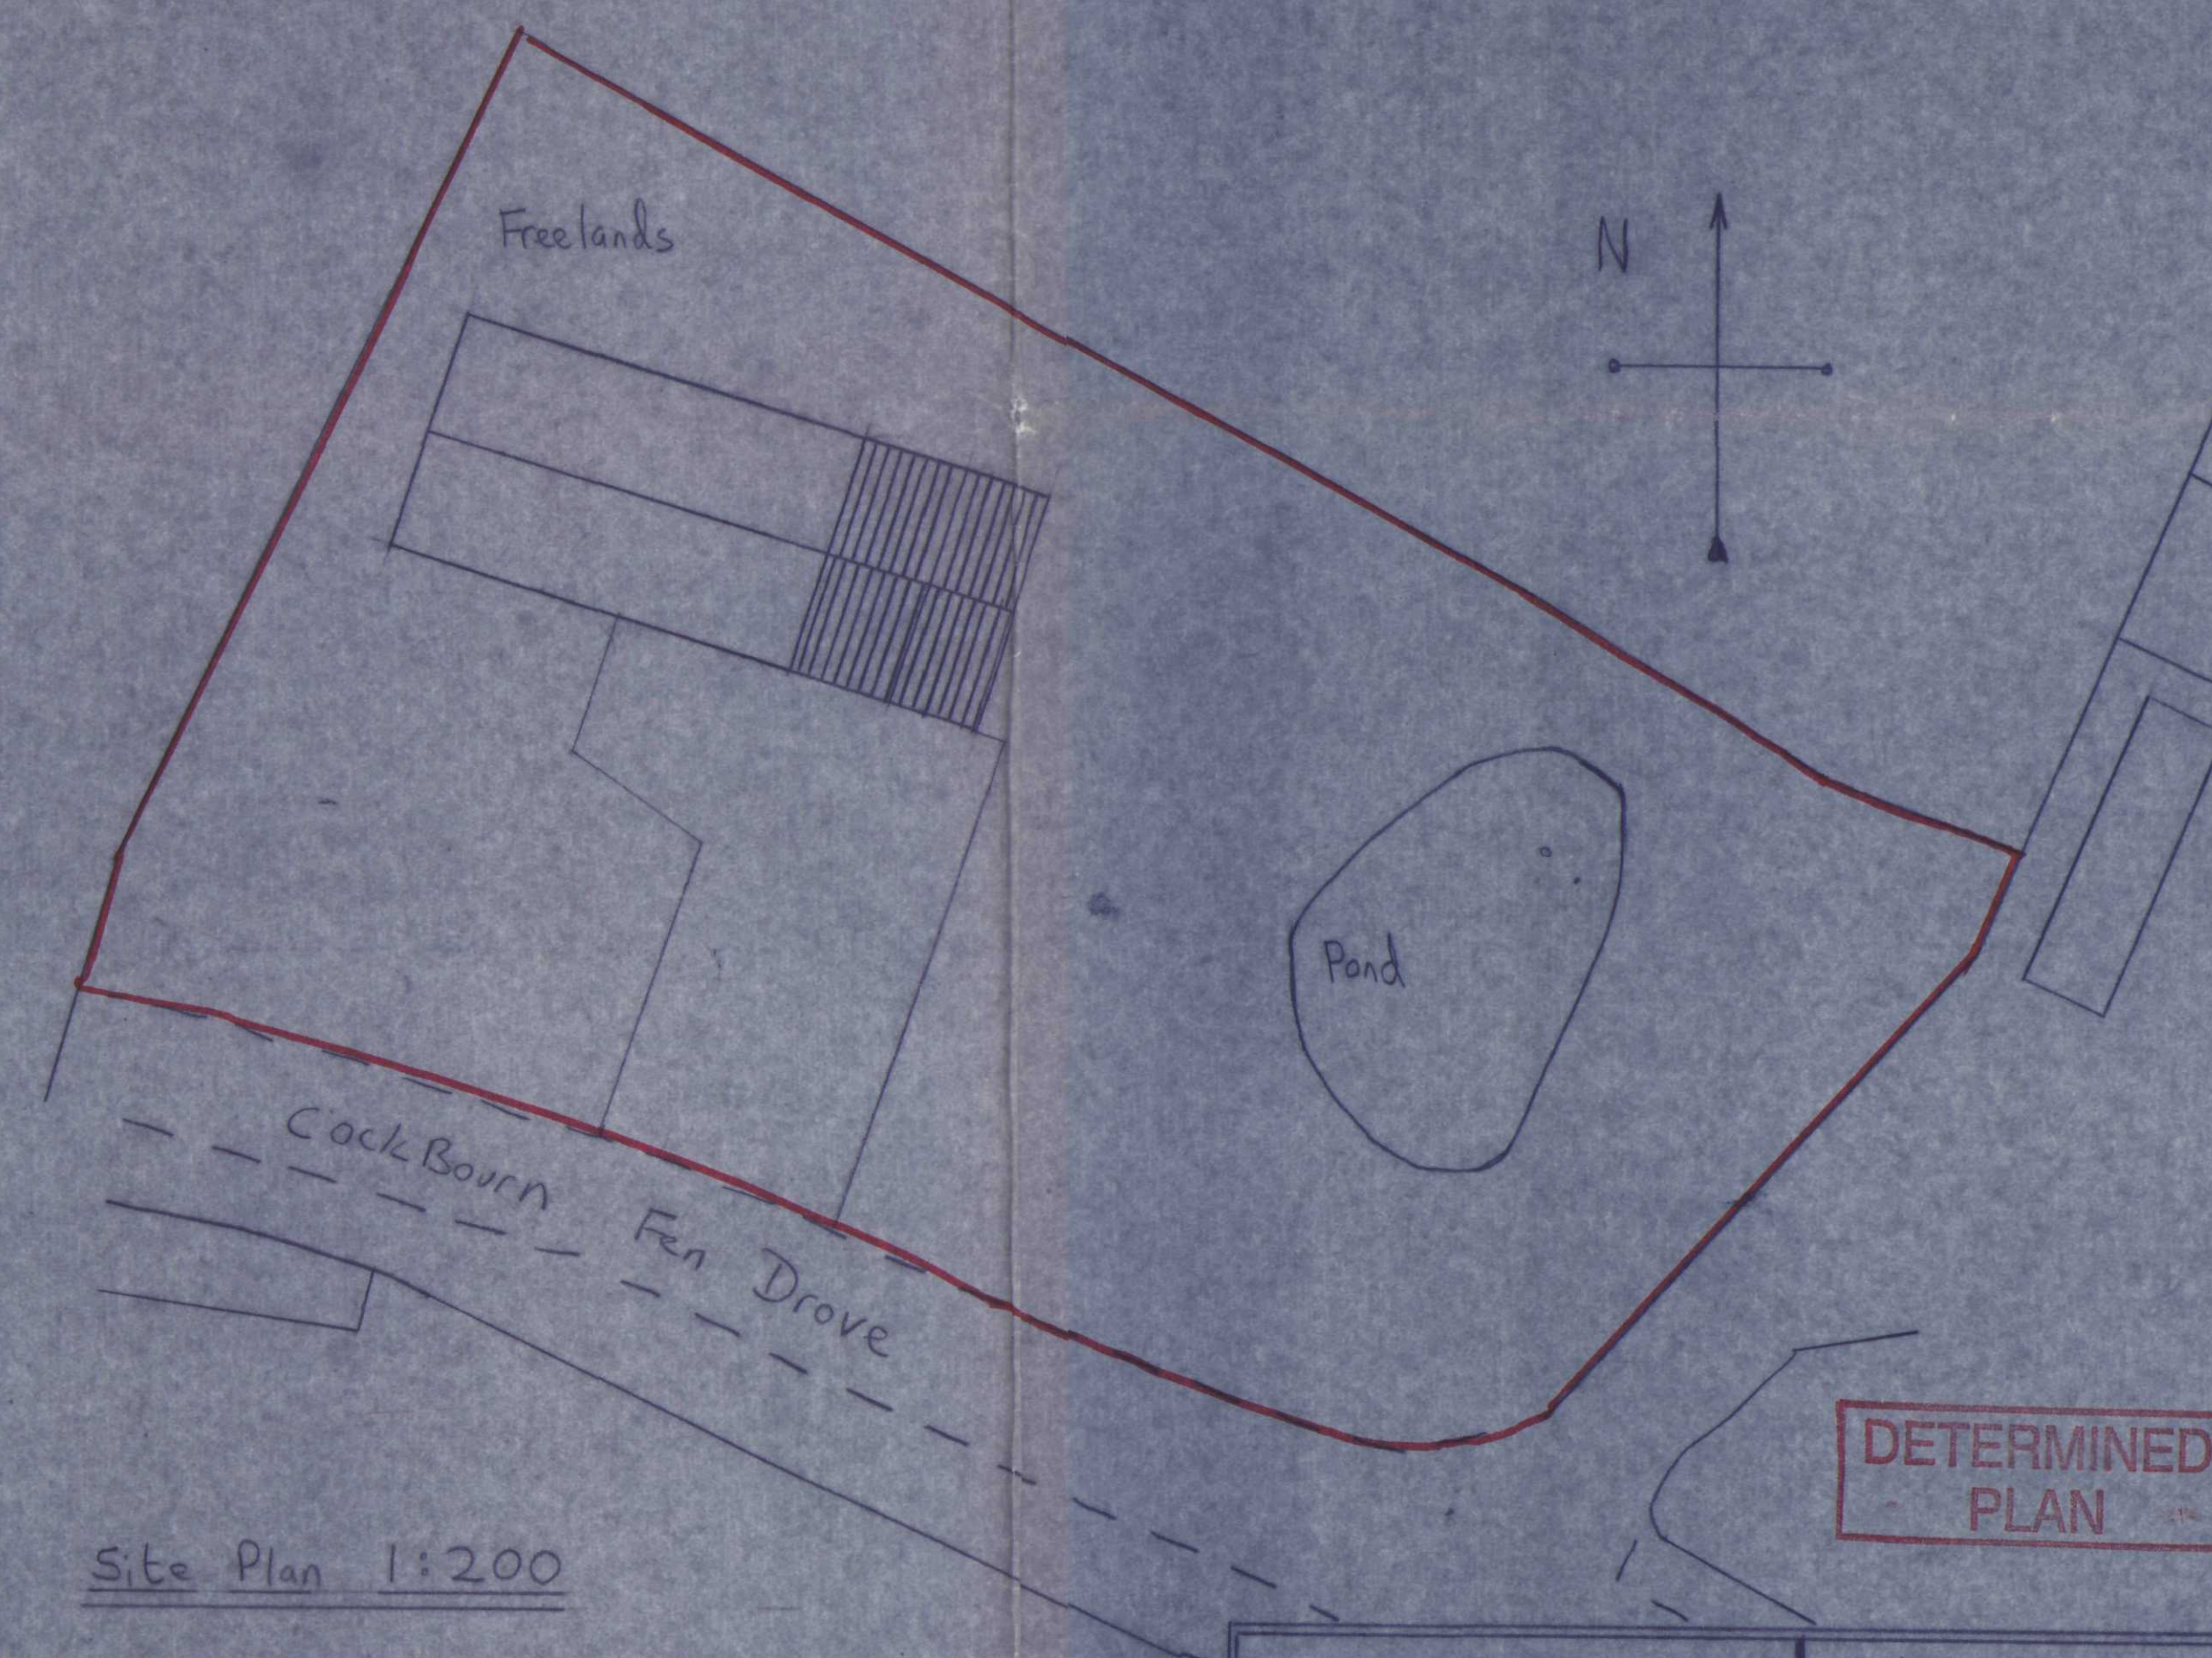

DETERMINED PLAN

<p>Proposed Extension at Freeland's, Clarkshill, Gedney Fen, Spalding Lines PE12 0DQ For Mr. D Waters</p> <p>Drawn by Martin Williams, 87, Leverington Common, Leverington.</p>	<p>Scale 1:50 and 1:100</p> <p>Planning - Development - 9 MAR 2004 Ref 0313/04</p>
---	--