




Proposed Front Elevation 1:100

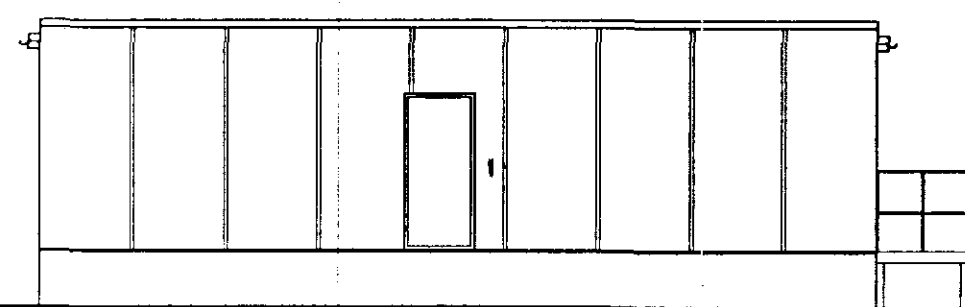


Proposed Side Elevation 1:100

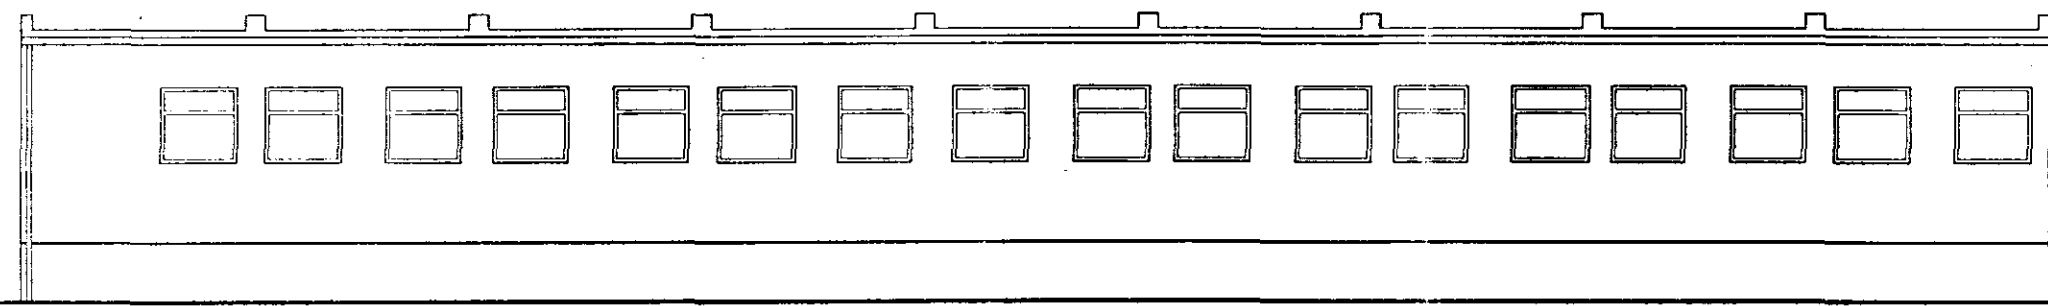

Proposed Rear Elevation 1:100

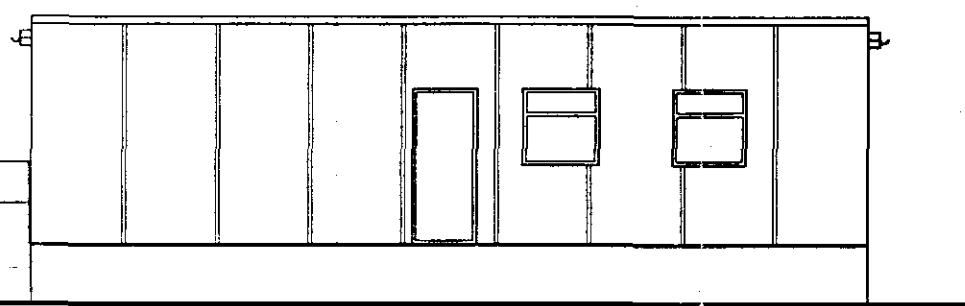

Proposed Side Elevation 1:100

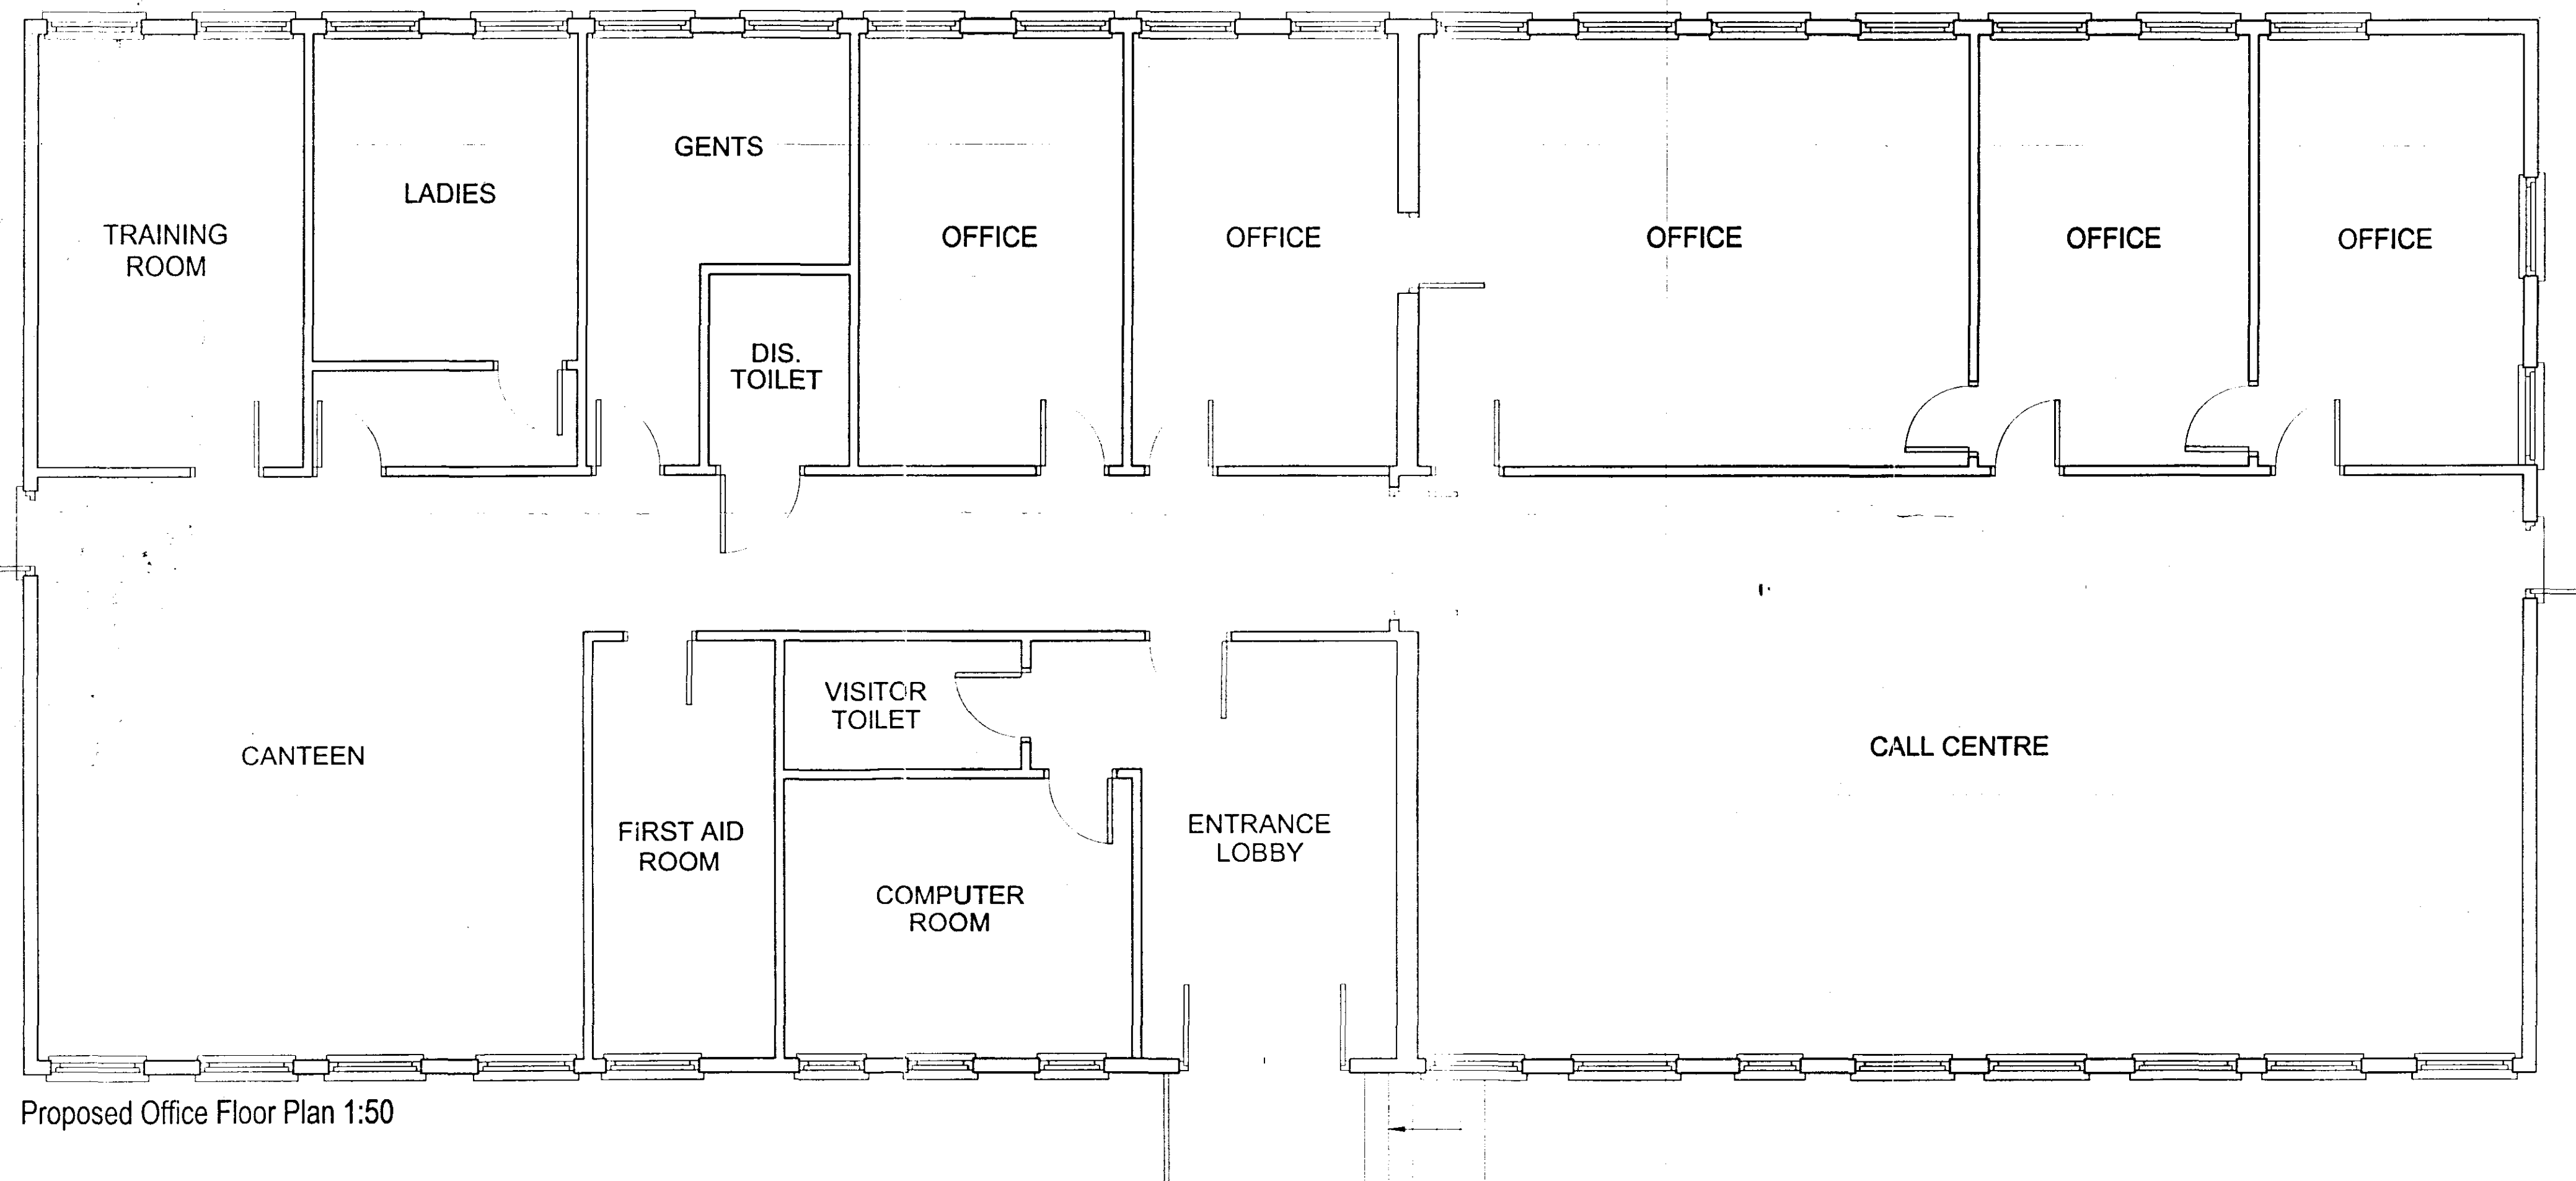

Proposed Office Floor Plan 1:50

0343/06

Peter Humphrey Associates Ltd.
ARCHITECTURAL DESIGN AND BUILDING


PROJECT
PROPOSED OFFICE
ROOKERY FARM
JOYS BANK
HOLBEACH ST JOHNS
SPALDING
LINCS

**DETERMINED
END PLAN**

CLIENT
Mr Robinson

DATE Jan 06 SCALE As Shown JOB No. 3793/01

DO NOT SCALE FROM THIS DRAWING
COPYRIGHT: THIS DRAWING MUST NOT BE ISSUED, LOANED OR COPIED
WITHOUT THE CONSENT OF PETER HUMPHREY ASSOCIATES

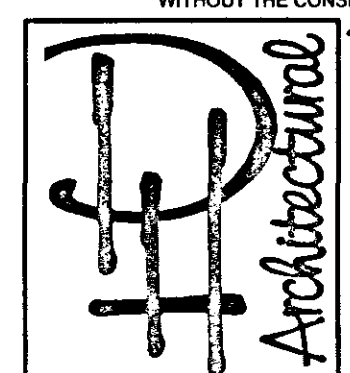

Peter Humphrey Associates
ARCHITECTURAL DESIGN AND BUILDING
TELEPHONE 01945 468 966
FAX 01945 468 433
E-MAIL: pha_ld@btconnect.com
30 OLD MARKET WISBECH CAMBS PE13 1NB
Chartered Institute of
Architectural Technologists