


18m New extension

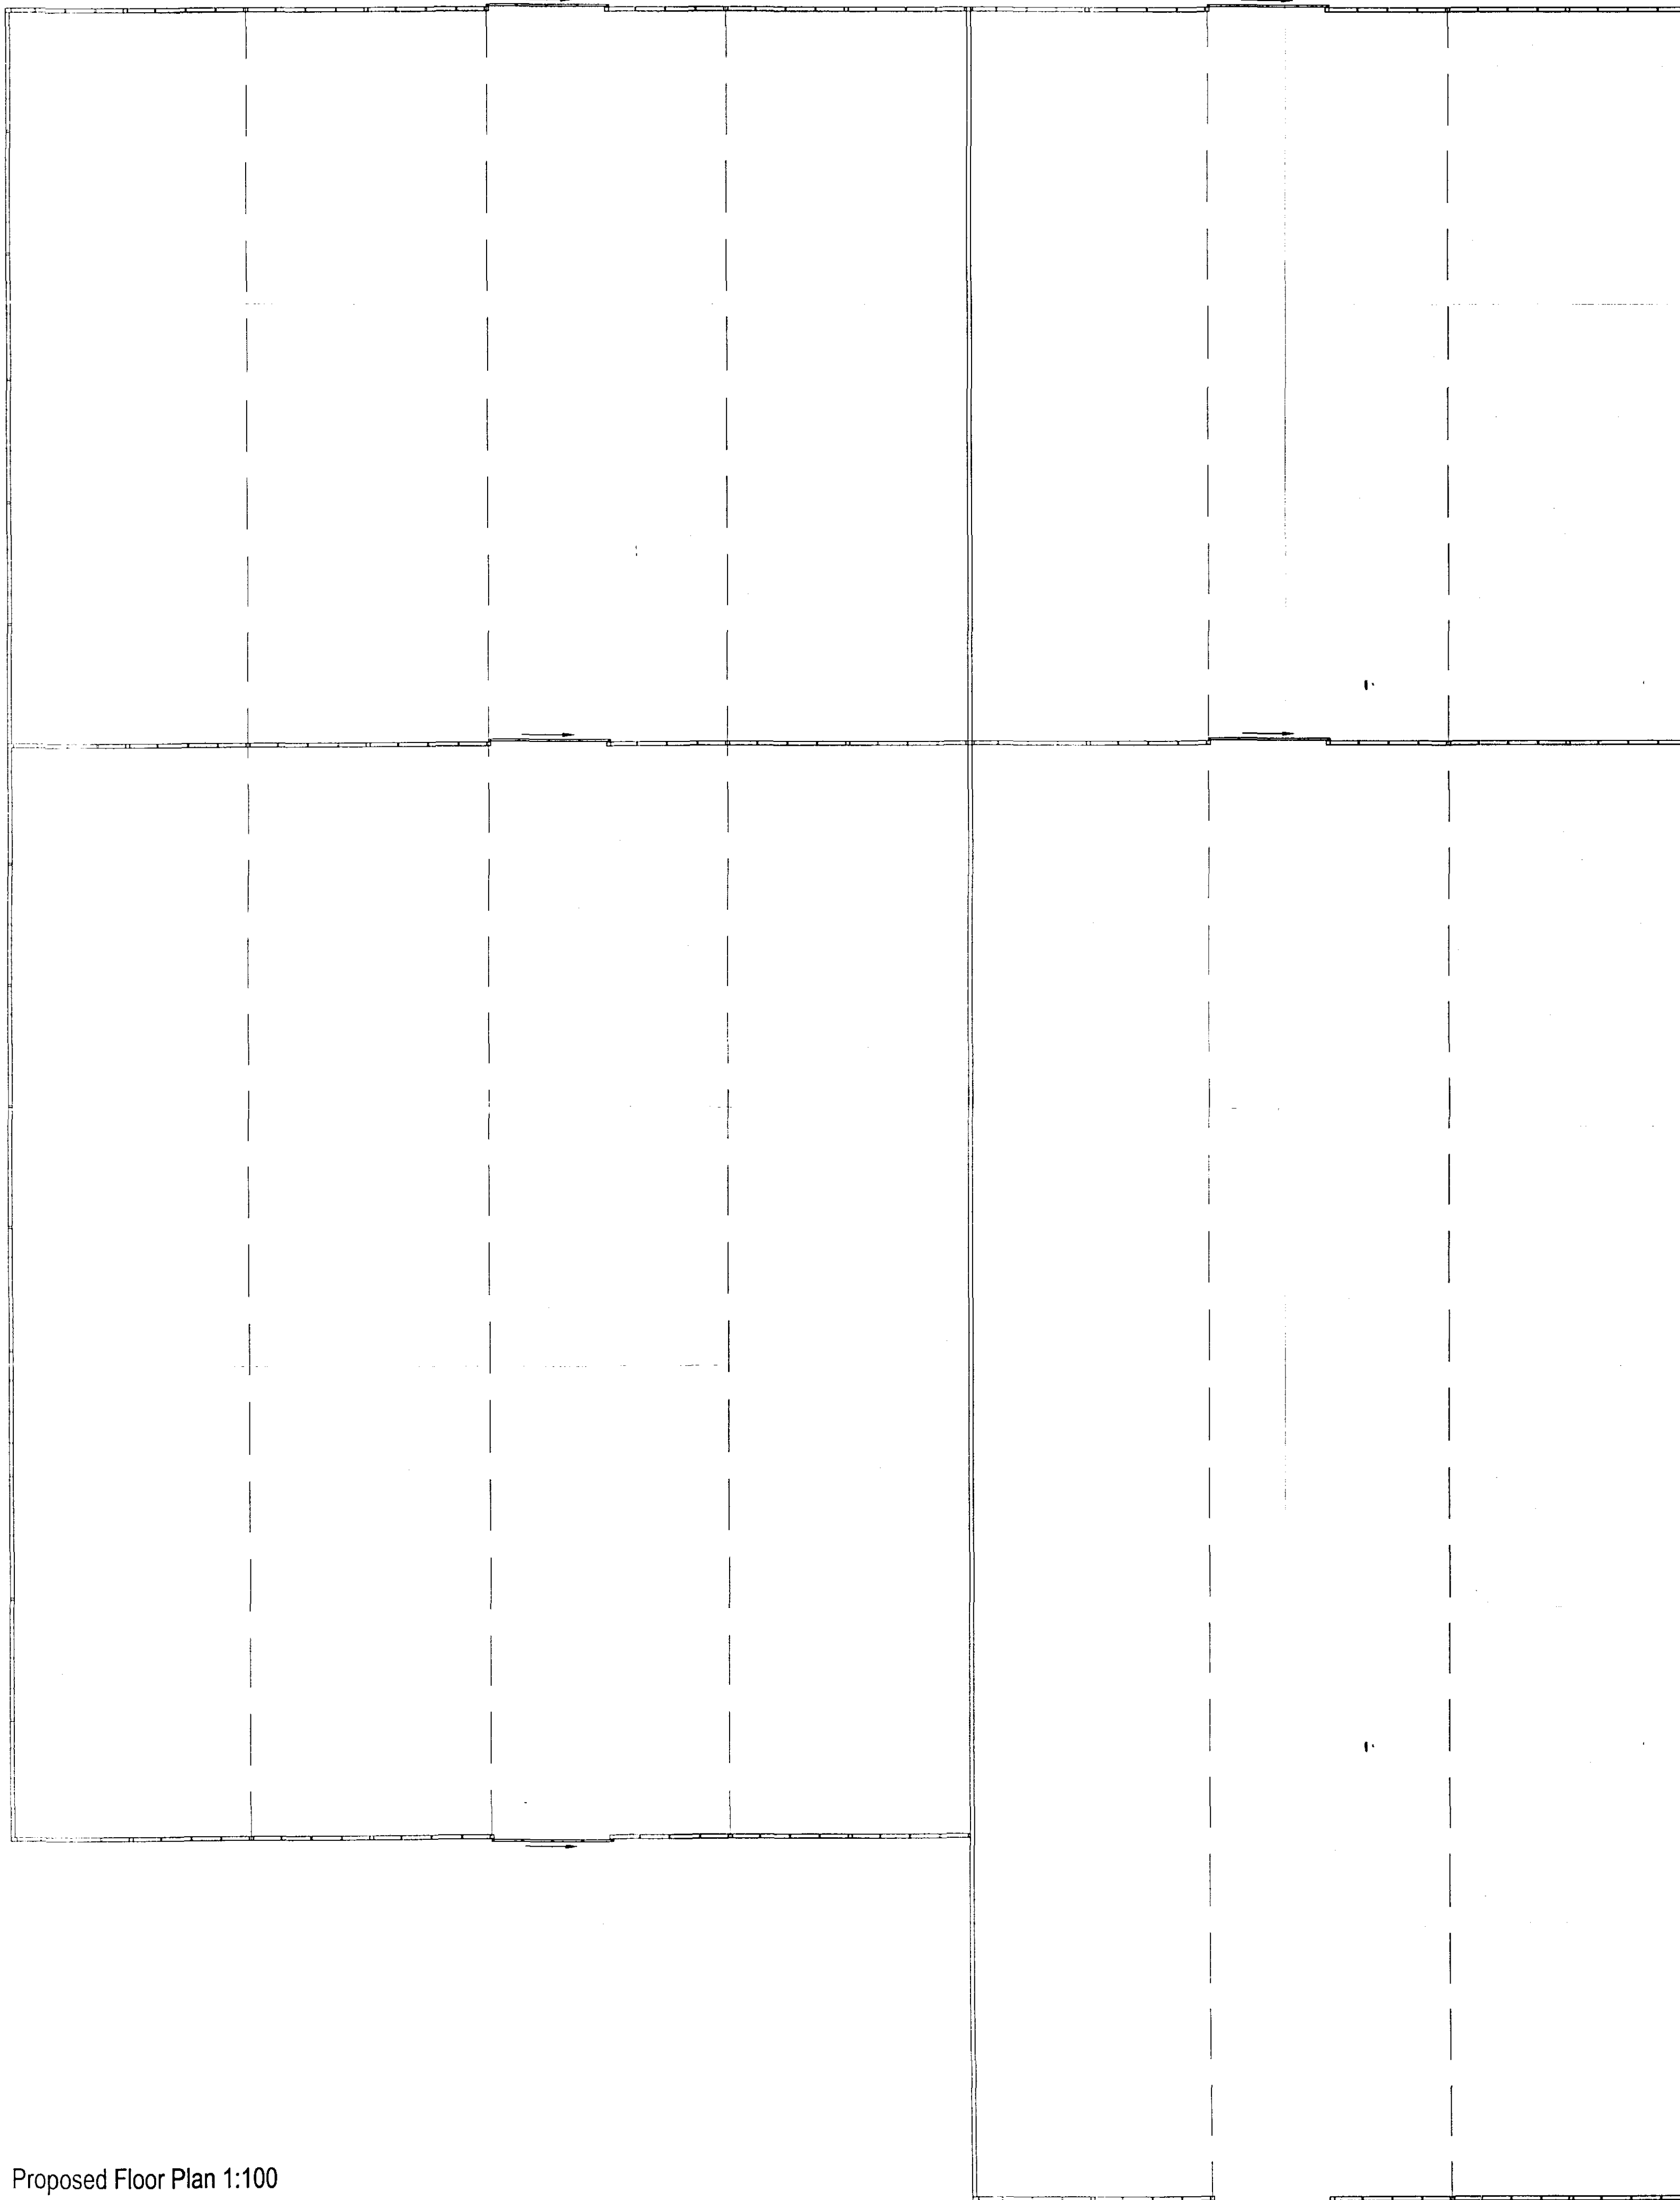

Proposed Floor Plan 1:100

0343/06

Peter Humphrey Associates Ltd.
ARCHITECTURAL DESIGN AND BUILDING

PROJECT
PROPOSED GLASSHOUSE EXTENSION
ROOKERY FARM
JOYS BANK
HOLBEACH ST JOHNS
SPALDING
LINCS

**DETERMINED
PLAN**

CLIENT
Mr Robinson

DATE Jan 06 SCALE As Shown JOB No. 3793/03

DO NOT SCALE FROM THIS DRAWING
COPYRIGHT: THIS DRAWING MUST NOT BE ISSUED, LOANED OR COPIED
WITHOUT THE CONSENT OF PETER HUMPHREY ASSOCIATES

Peter Humphrey Associates
ARCHITECTURAL DESIGN AND BUILDING
TELEPHONE 01945 466 966
FAX 01945 466 433
E-MAIL: pha_hd@btconnect.com
30 OLD MARKET WISBECH CAMBS PE13 1NB
Architectural
Chartered Institute of
Architectural Technologists