



Proposed Front Elevation 1:100

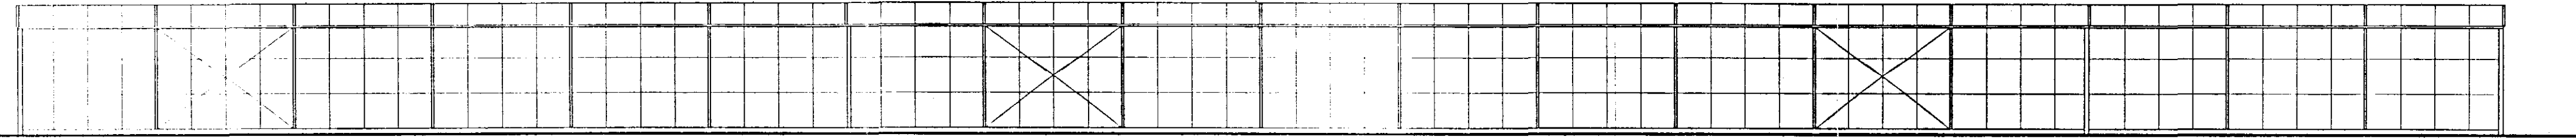


18m New extension

Proposed Side Elevation 1:100

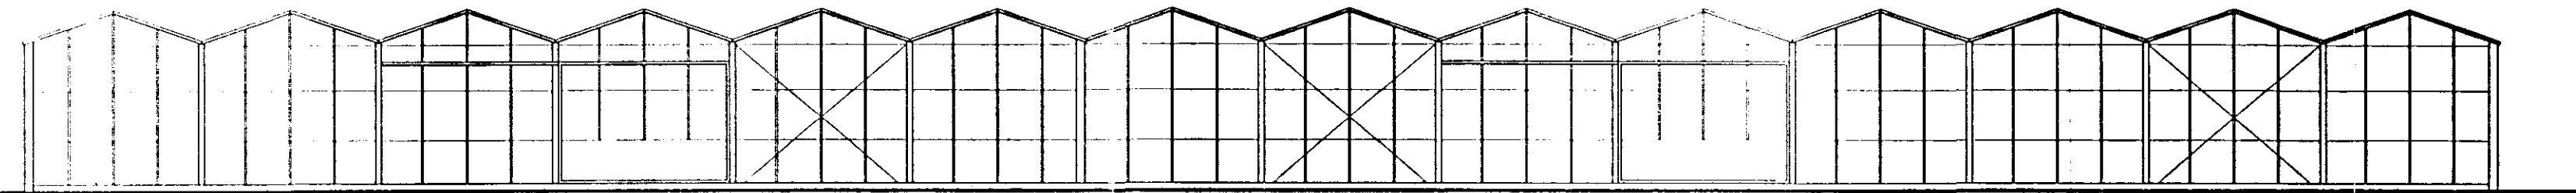

Proposed Front Elevation 1:100

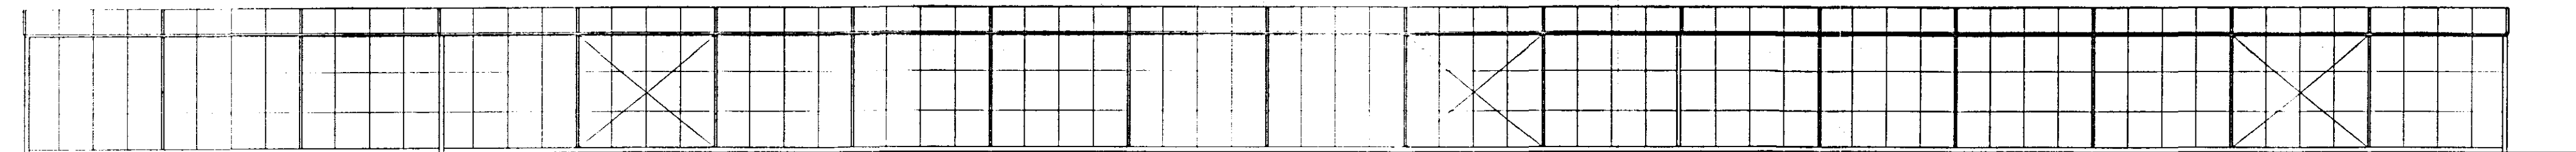

18m New extension

Proposed Side Elevation 1:100

Peter Humphrey Associates Ltd.
ARCHITECTURAL DESIGN AND BUILDING


PROJECT
PROPOSED GLASSHOUSE EXTENSION
ROOKERY FARM
JOYS BANK
HOLBEACH ST. JOHNS
SPALDING
Lincs

**DETERMINED
PLAN**

CLIENT
Mr Robinson

DATE Jan 06 SCALE As Shown JOB No. 3793/04

DO NOT SCALE FROM THIS DRAWING
COPYRIGHT: THIS DRAWING MUST NOT BE ISSUED, LOANED OR COPIED
WITHOUT THE CONSENT OF PETER HUMPHREY ASSOCIATES

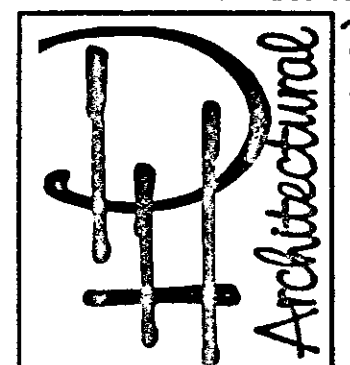

Peter Humphrey Associates
ARCHITECTURAL DESIGN AND BUILDING
TELEPHONE 01945 466 966
FAX 01945 466 433
E-MAIL: pha_tld@btconnect.com
30 OLD MARKET WISBECH CAMBS PE13 1NE
Chartered Institute of
Architectural Technologists