



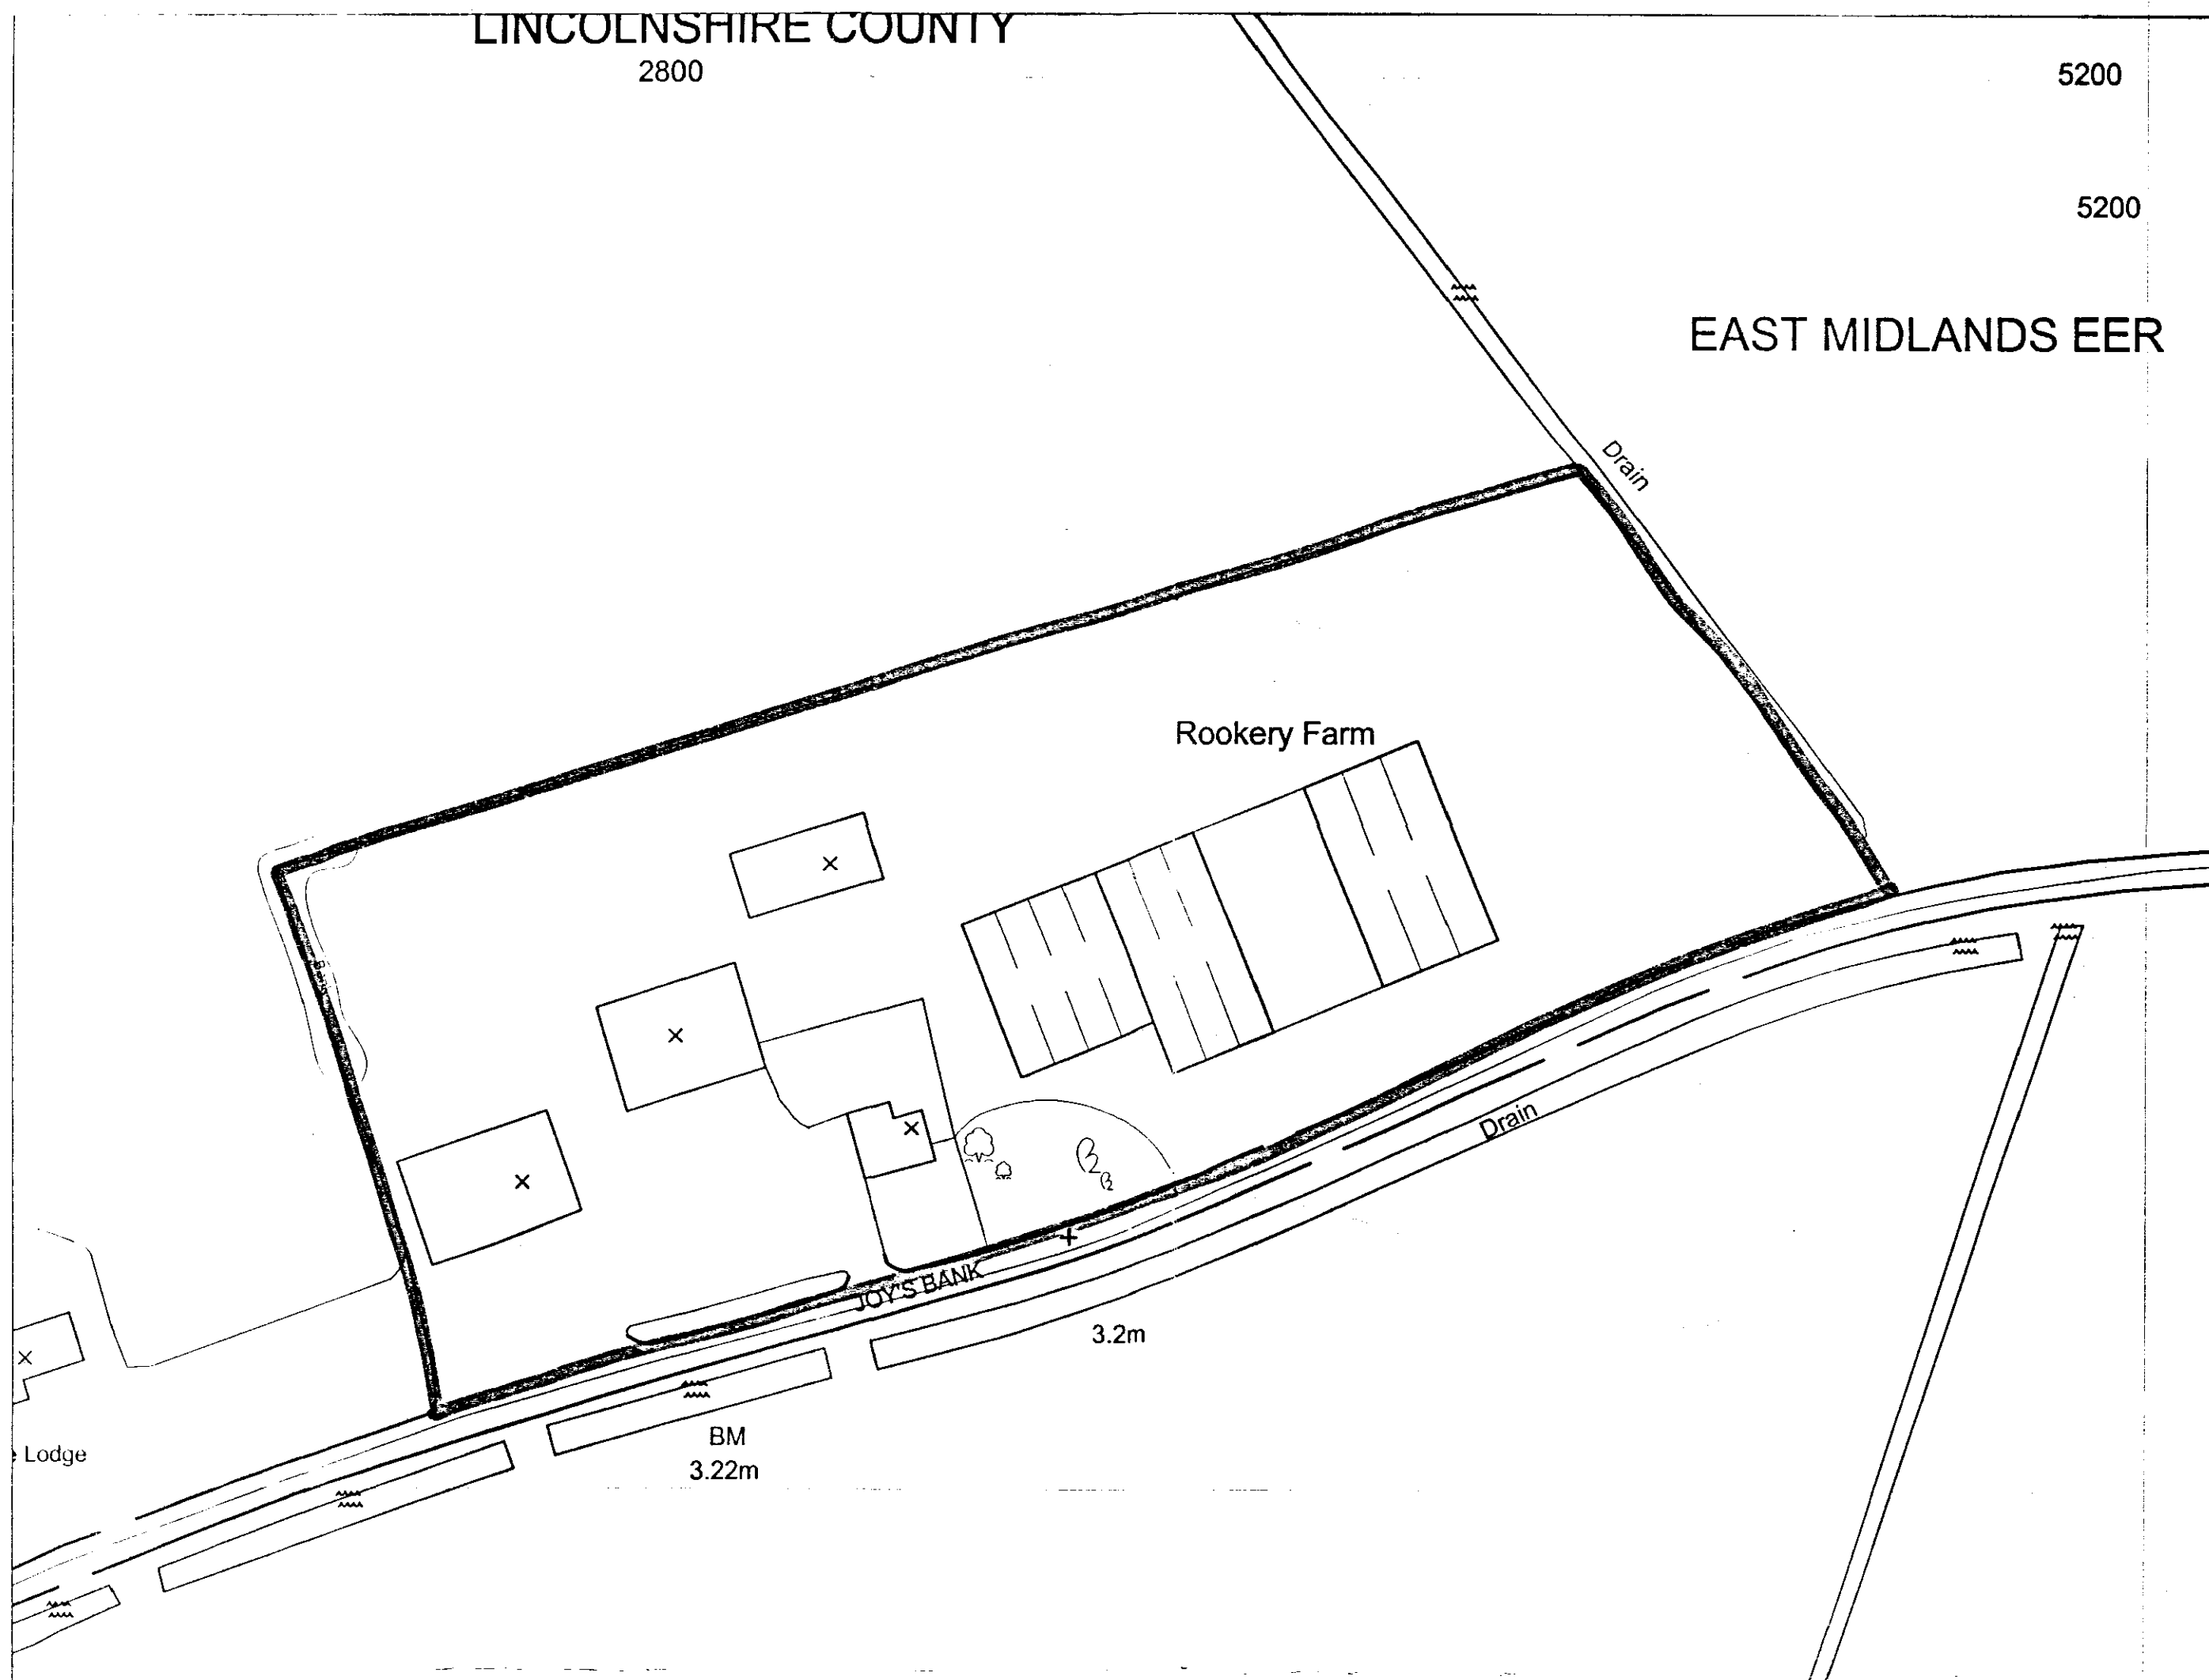


Existing Site Plan 1:1000

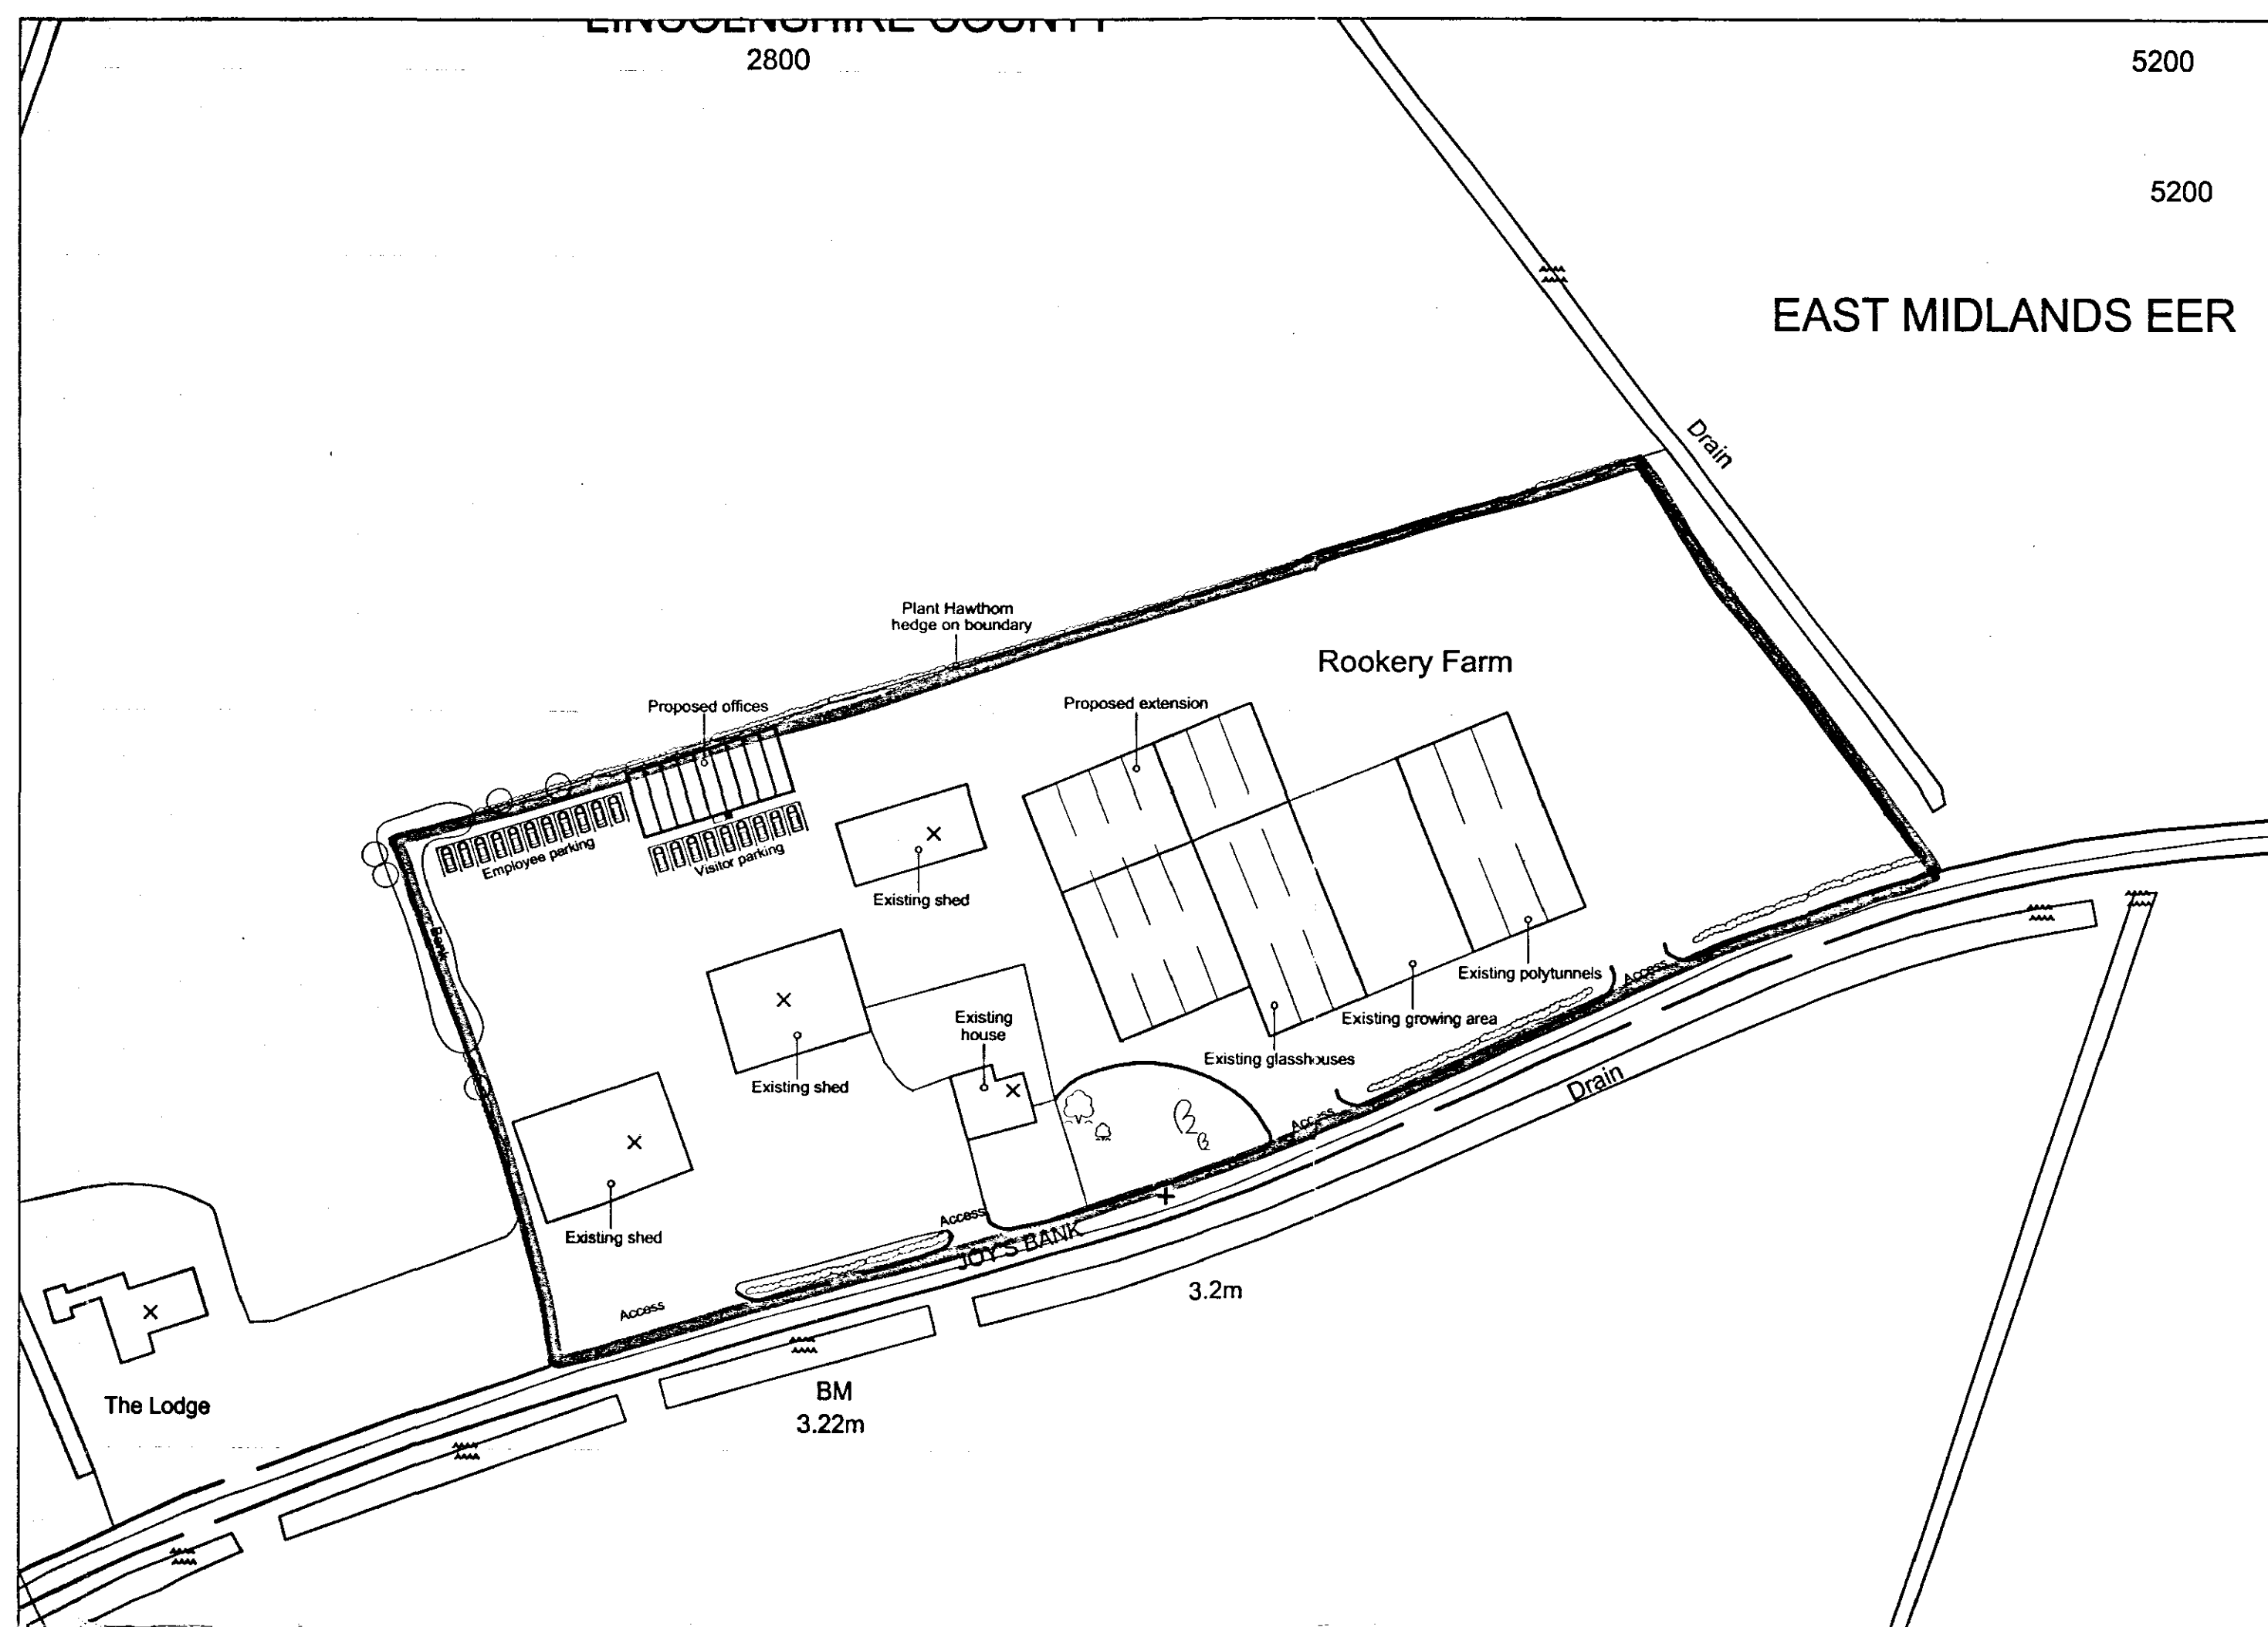

Proposed Site Plan 1:1000

NOTE:
 HEDGING-CRATAEGUS MONOGYNA
 PLANTING SIZE 30-60cm
 PLANTED IN DOUBLE ROWS, ROWS 30cm APART
 PLANTS TO BE 30cm APART IN THEIR ROWS
 AND STAGGERED (6 PLANTS PER METRE OF HEDGE)
 TREES- SYCAMORE (10 LITRE POT) 15-18cm GIRTH
 BIRD CHERRY (10 LITRE POT) 15-18cm GIRTH
 COMMON HAZEL (10 LITRE POT) 15-18cm GIRTH

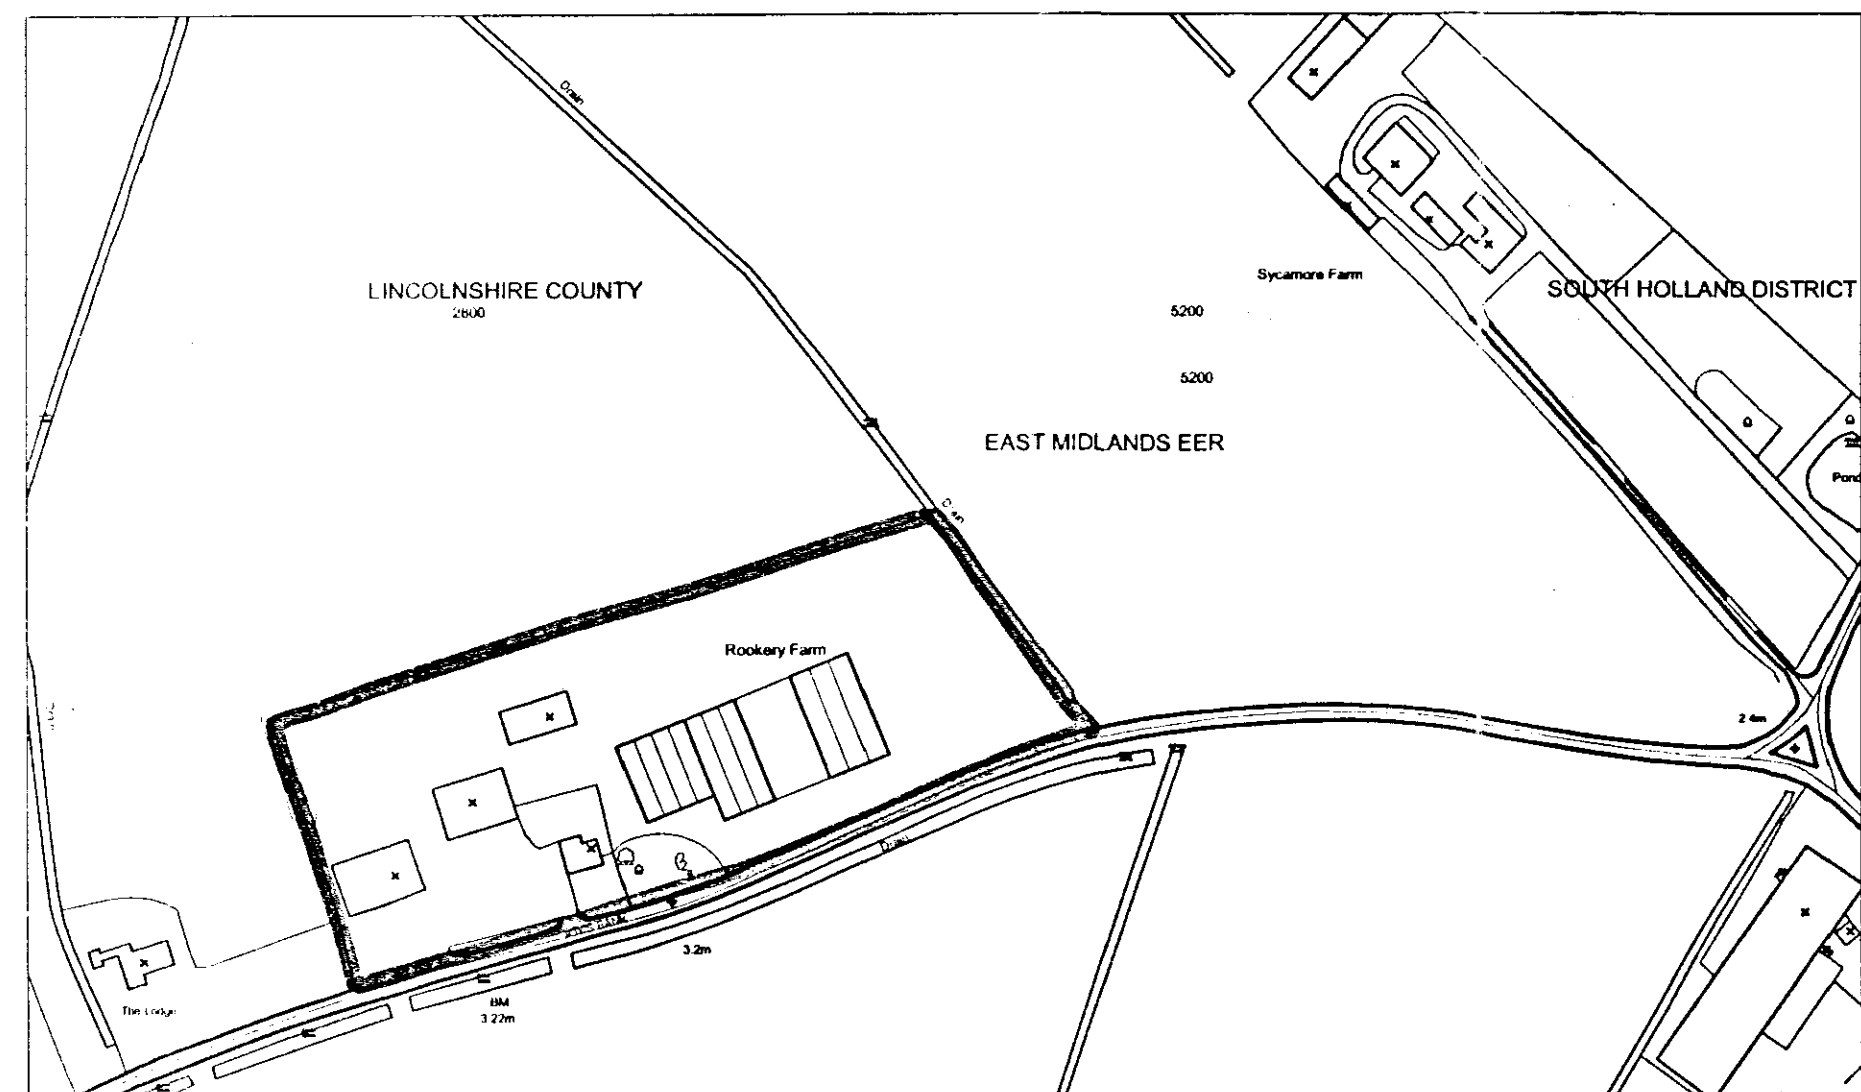

Location Plan 1:2500

Peter Humphrey Associates Ltd.
 ARCHITECTURAL DESIGN AND BUILDING

PROJECT
 SITE & LOCATION PLANS
 ROOKERY FARM
 JOYS BANK
 HOLBEACH ST JOHNS
 SPALDING
 Lincs

DETERMINE PLAN

CLIENT
 Mr Robinson

DATE Jan 06 SCALE As Shown JOB No. 3793/05

DO NOT SCALE FROM THIS DRAWING
 COPYRIGHT: THIS DRAWING MUST NOT BE ISSUED, LOANED OR COPIED
 WITHOUT THE CONSENT OF PETER HUMPHREY ASSOCIATES

Peter Humphrey Associates Ltd.
 ARCHITECTURAL DESIGN AND BUILDING
 TELEPHONE 01945 466 966
 FAX 01945 466 433
 E-MAIL: pha ltd@btconnect.com
 30 OLD MARKET WISBECH CAMBS PE13 1HB
 Chartered Institute of Architectural Technologists