



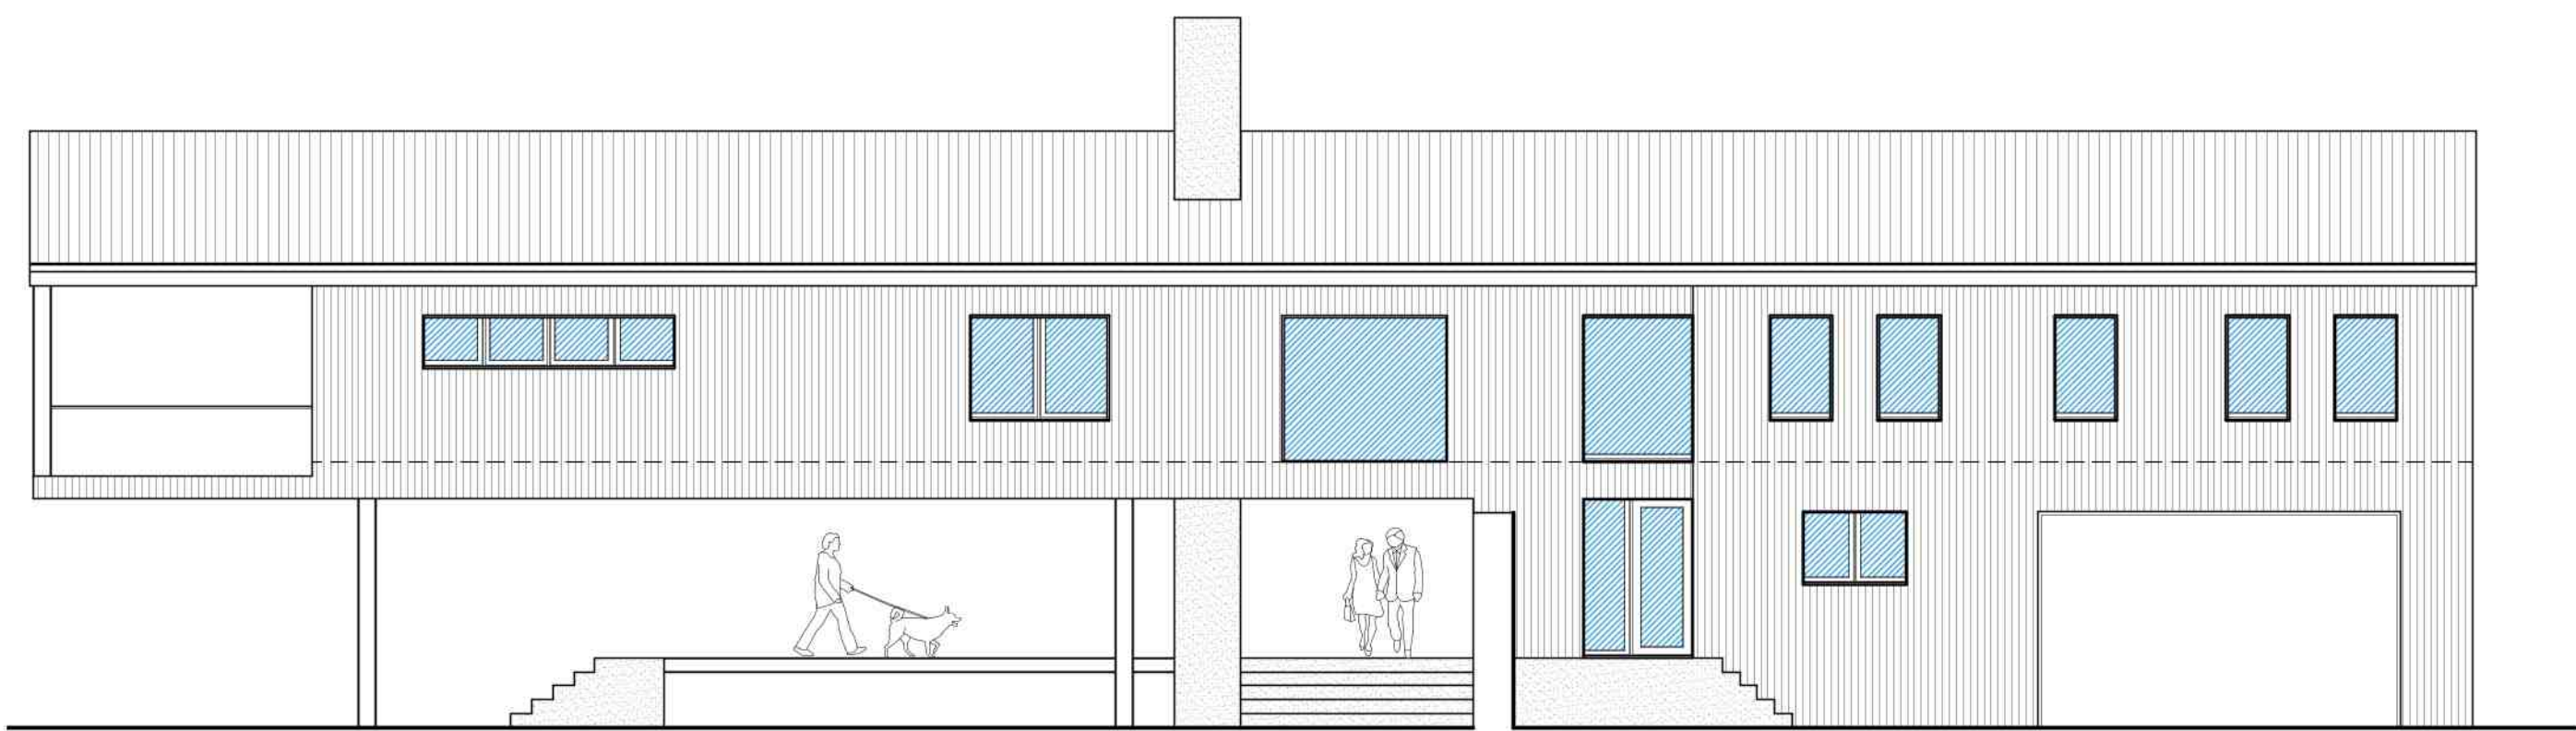


Front Elevation

Scale: 1:100

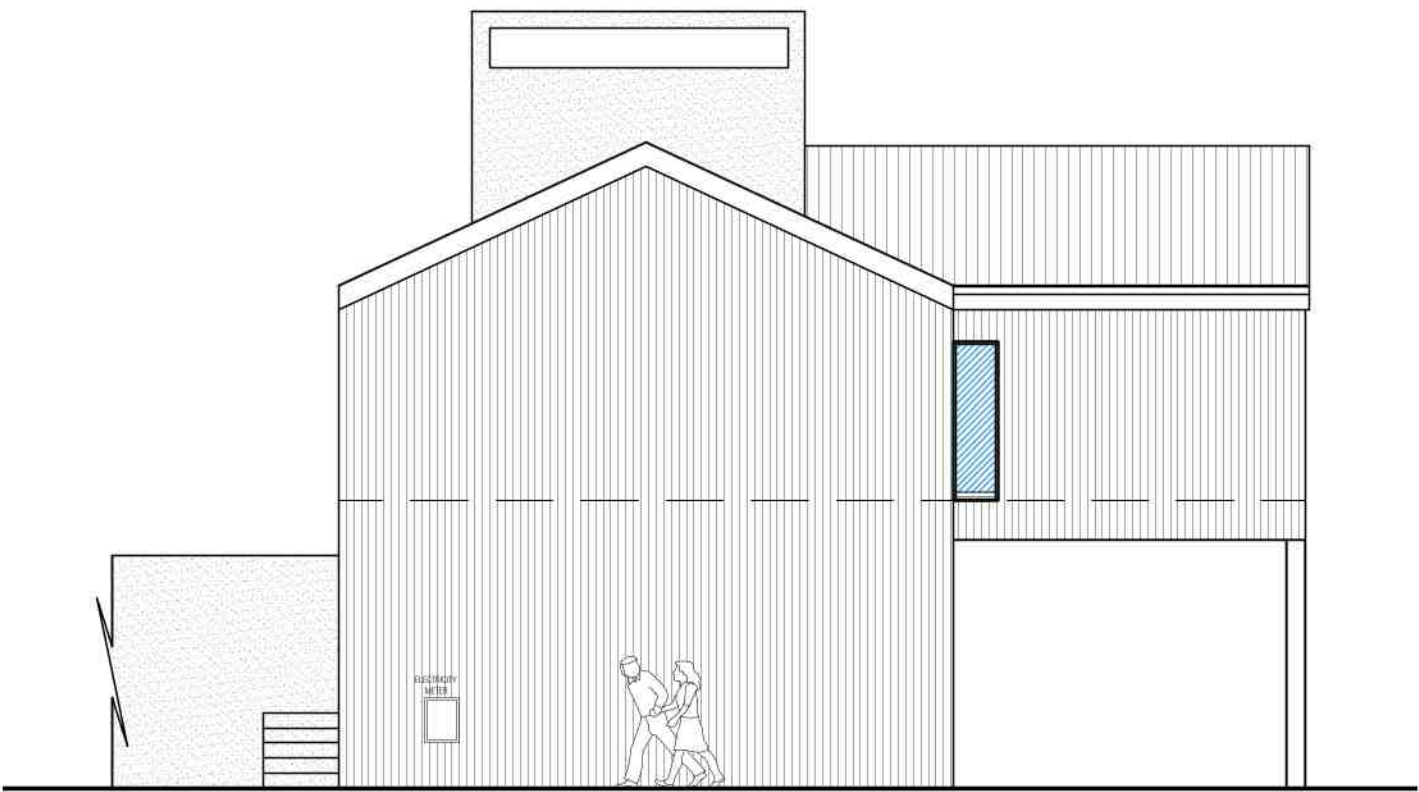

Side Elevation

Scale: 1:100

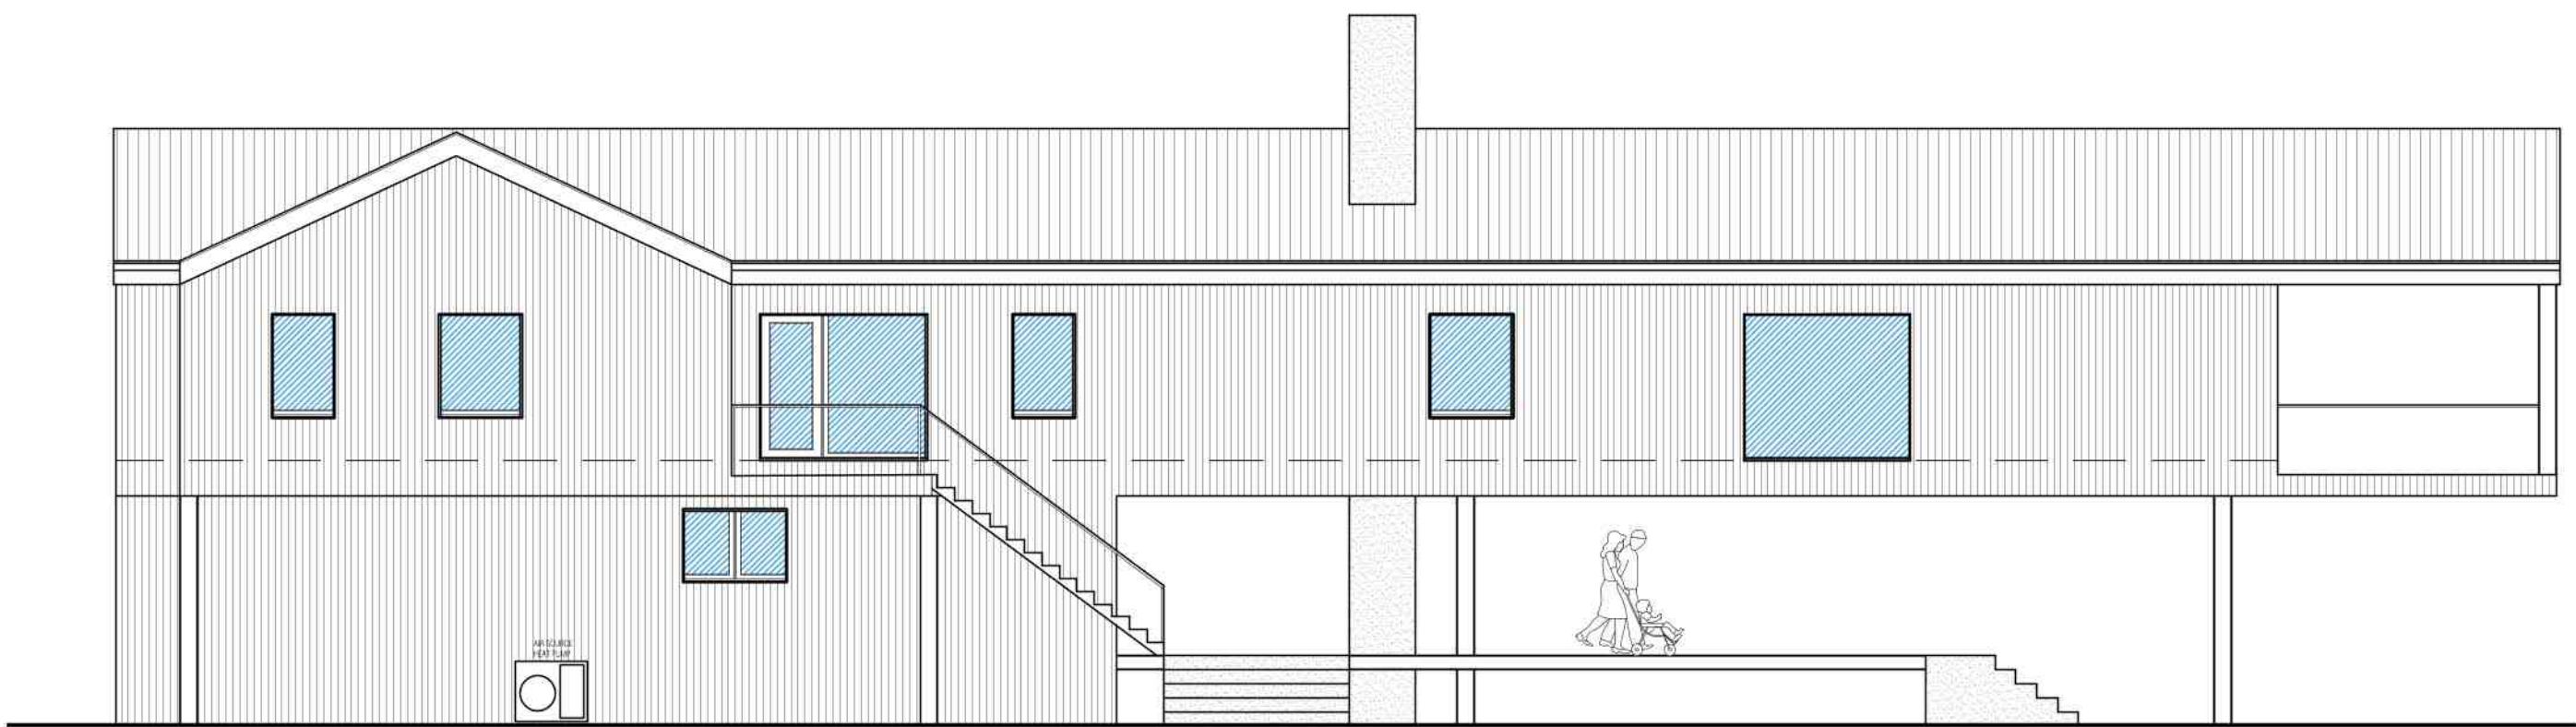

Rear Elevation

Scale: 1:100





Side Elevation

Scale: 1:100


- General Notes
1. This drawing shall not be scaled, figured dimensions only to be used.
 2. All dimensions are shown in 'mm' unless otherwise stated.
 3. The contractor, sub-contractors and suppliers must verify all dimensions on site prior to the commencement of any work.
 4. This drawing is to be read in conjunction with all relevant engineers and specialist sub-contractors drawings and specifications.
 5. Any discrepancies are to be brought to the designers attention.

ELEVATION KEY

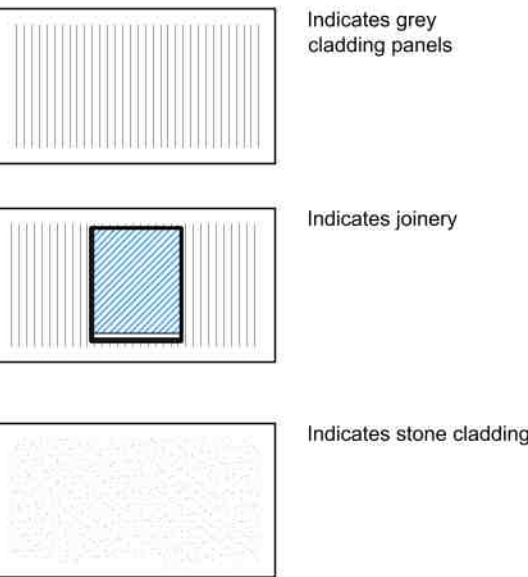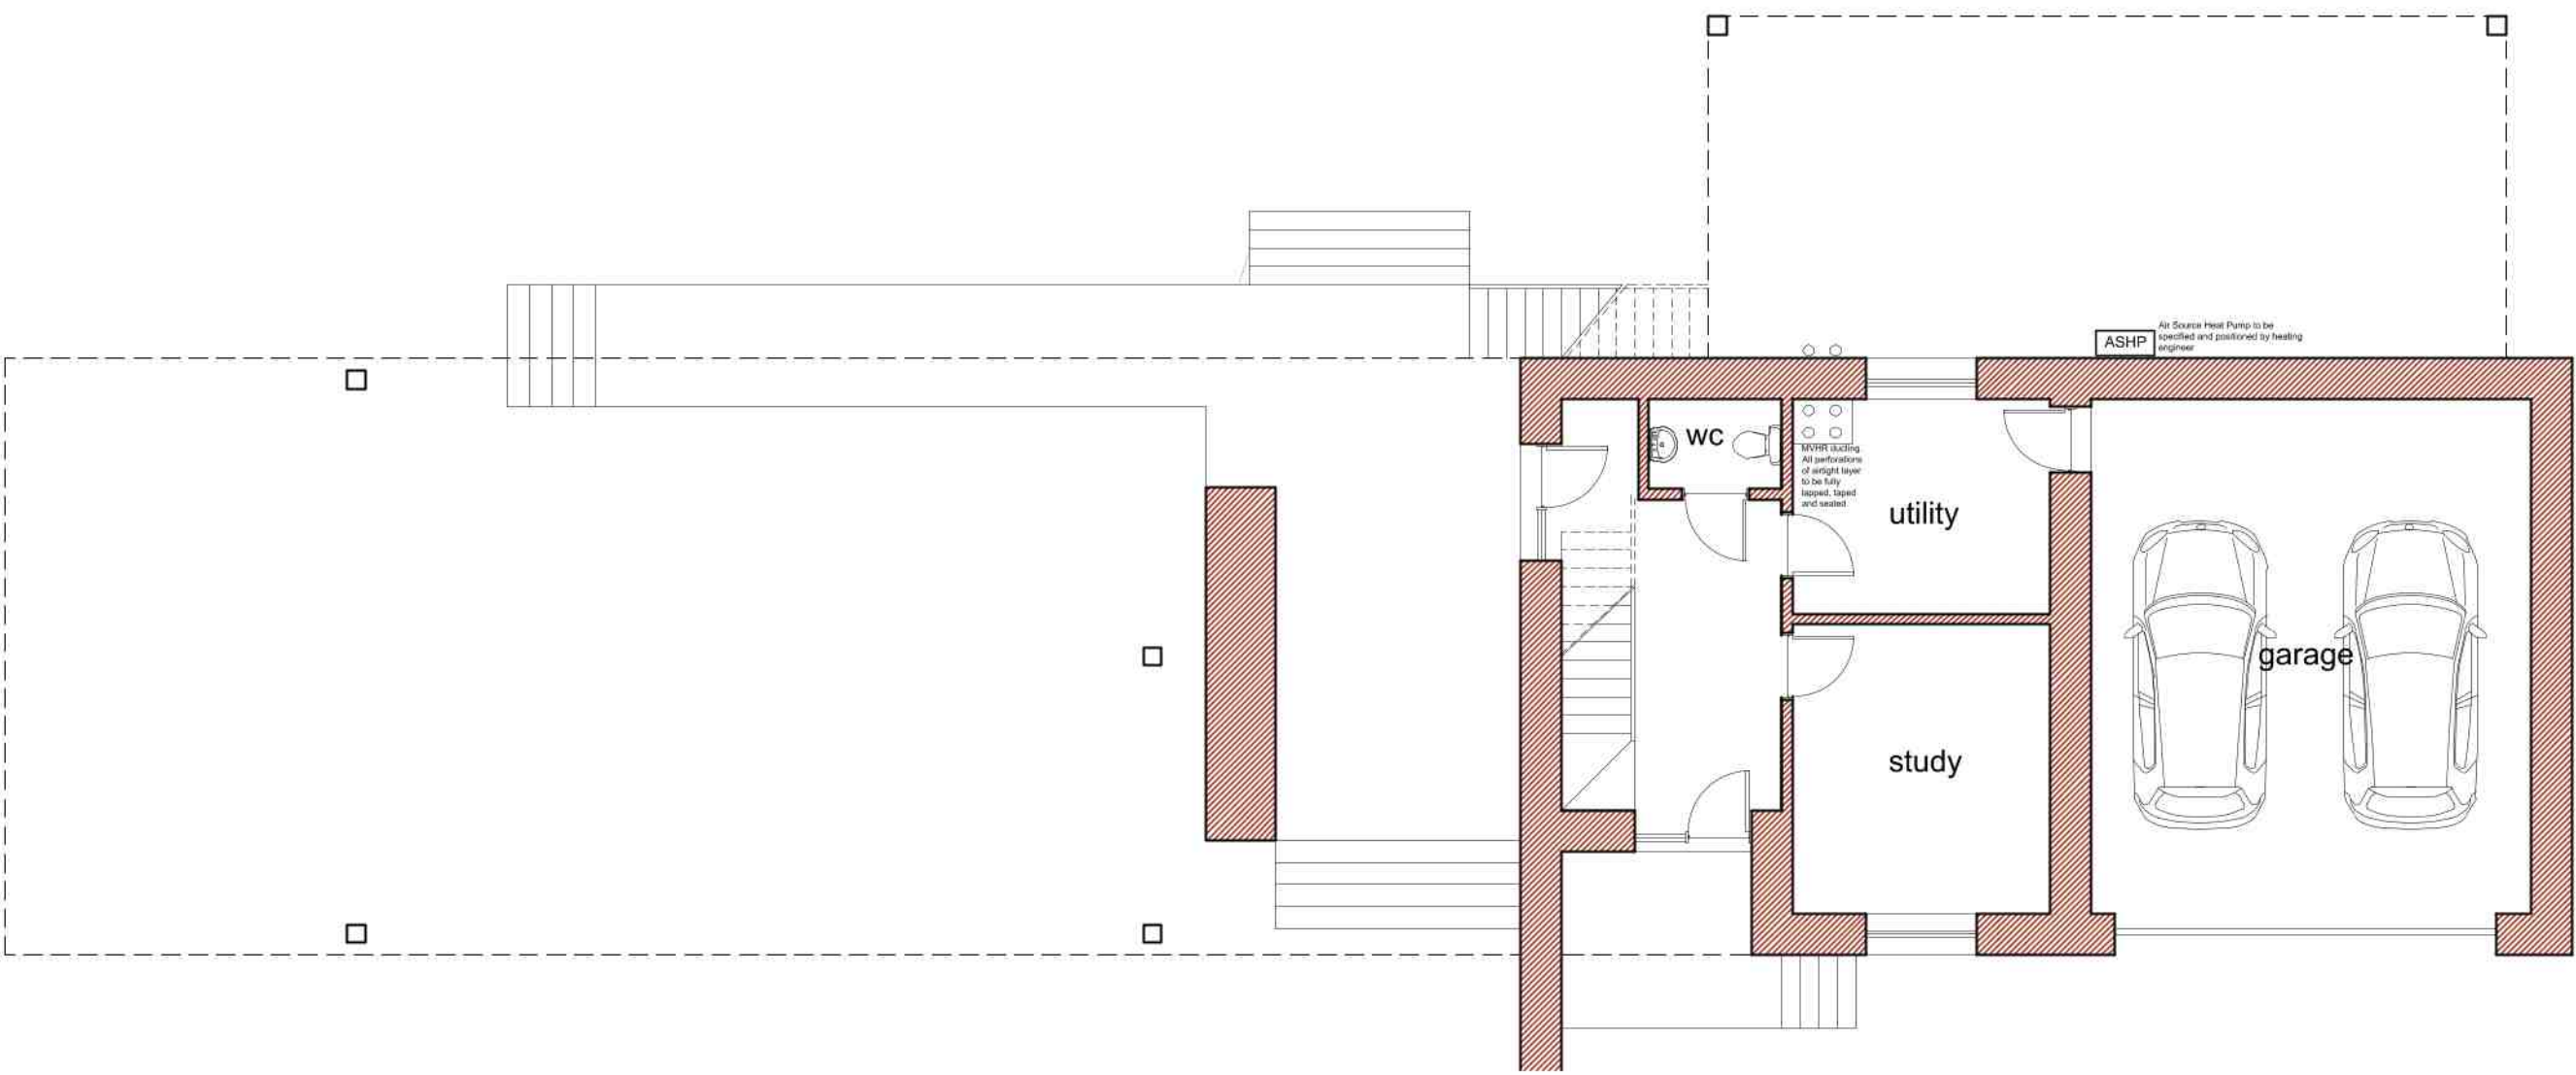

Ground Floor Plan

Scale: 1:100

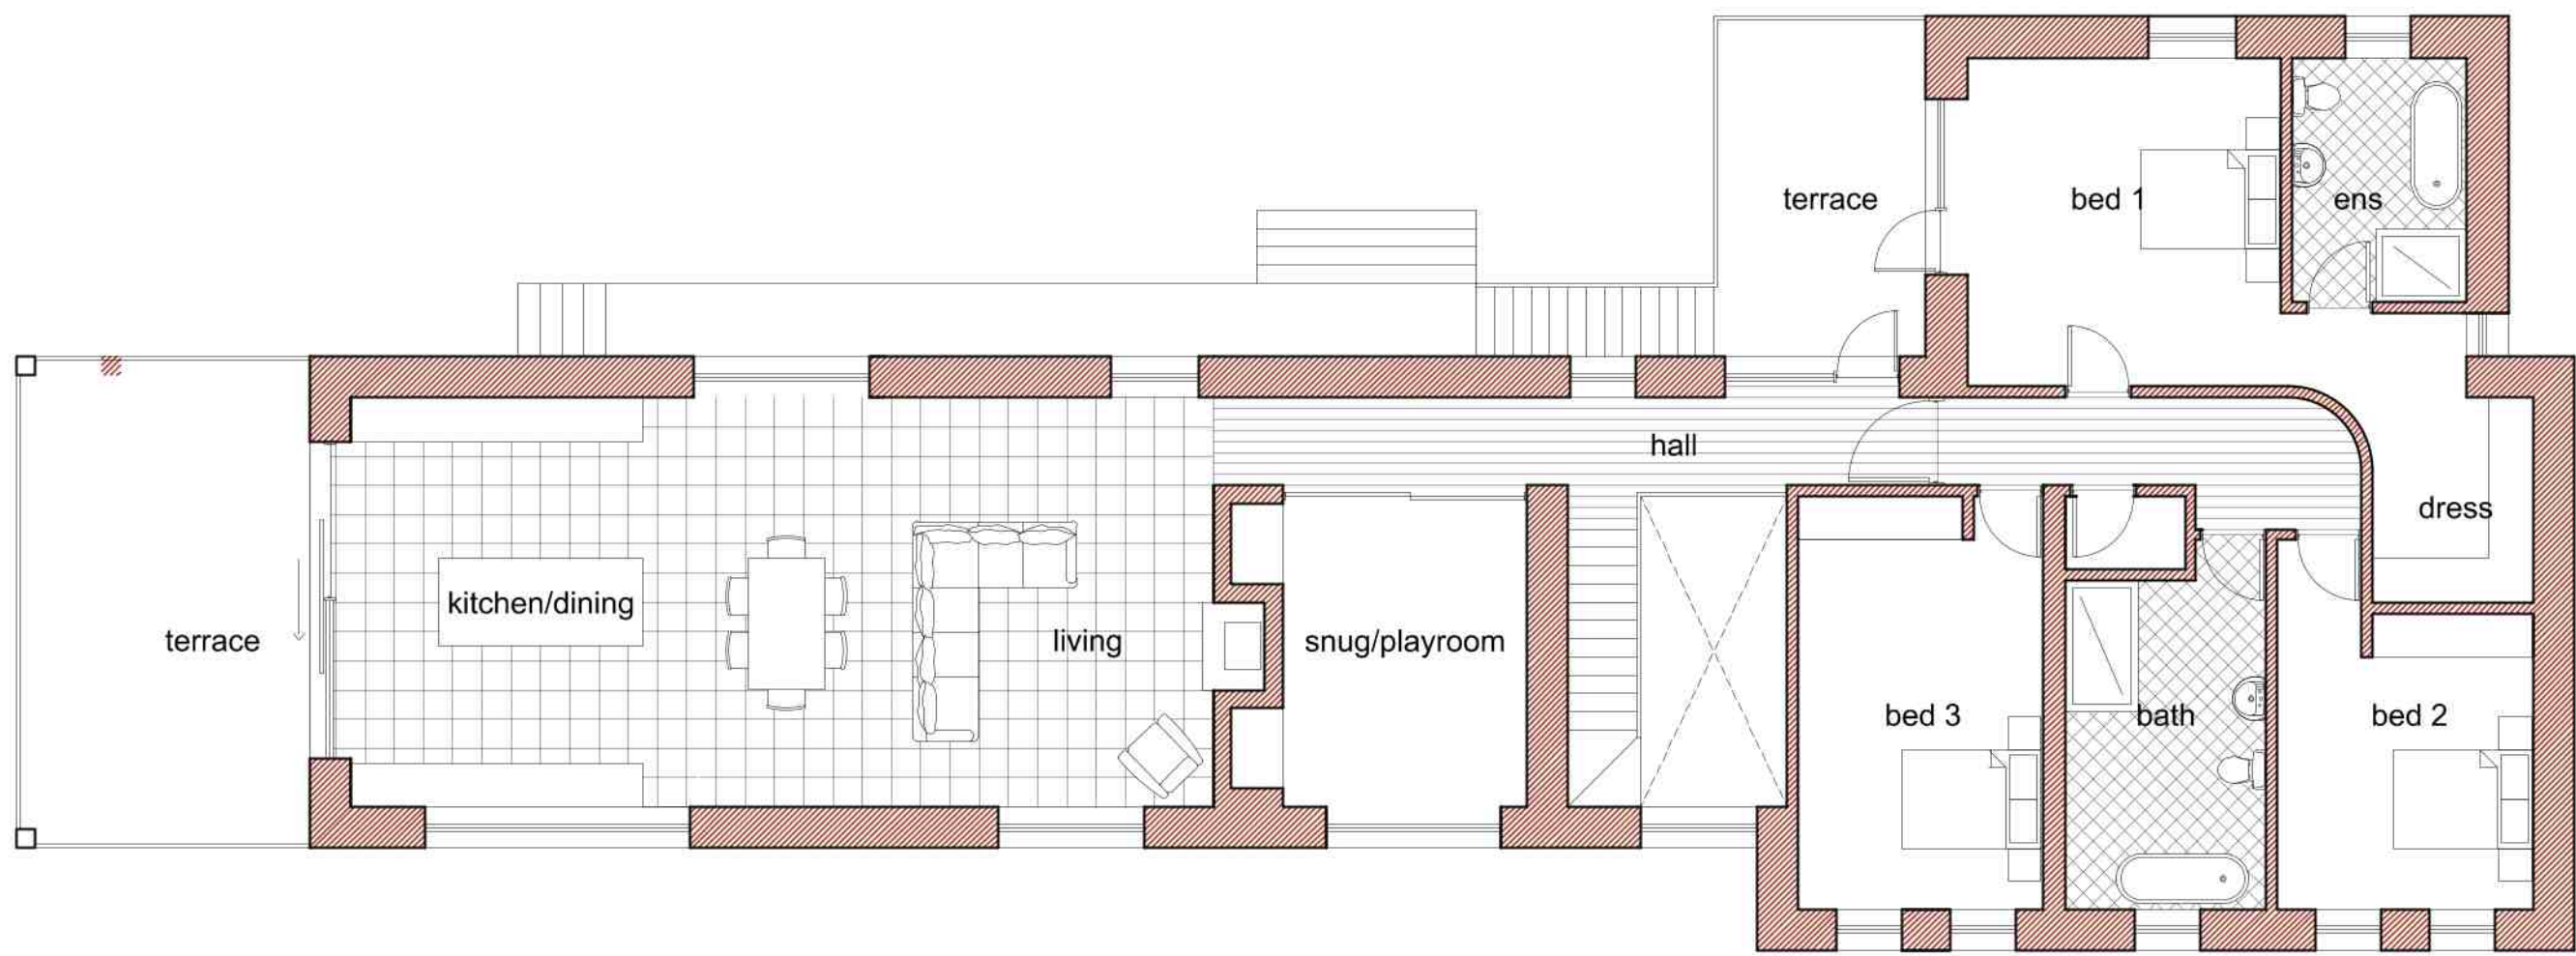

First Floor Plan

Scale: 1:100

Revisions		
B	June 2023	Heat Pump and Electricity Meter Shown

FOR APPROVAL

SWANN EDWARDS
ARCHITECTURE

Swann Edwards Architecture Limited, Swann Edwards Architecture,
Fen Road, Guyhirn, Wisbech, Cambs. PE13 4AA
t 01945 450694 e info@swannedwards.co.uk w www.swannedwards.co.uk

Job Title		Date	Drawn by
Proposed Para 79 House		July 2019	JRB
Land Adj. Tilsons Yard		Checked by	
Gedney Drove End		JB	
Drawing Title		Job No.	Sheet Size
Planning Drawing Elevations		SE-1111	A1
Dwg No.		Revision	
10		B	