



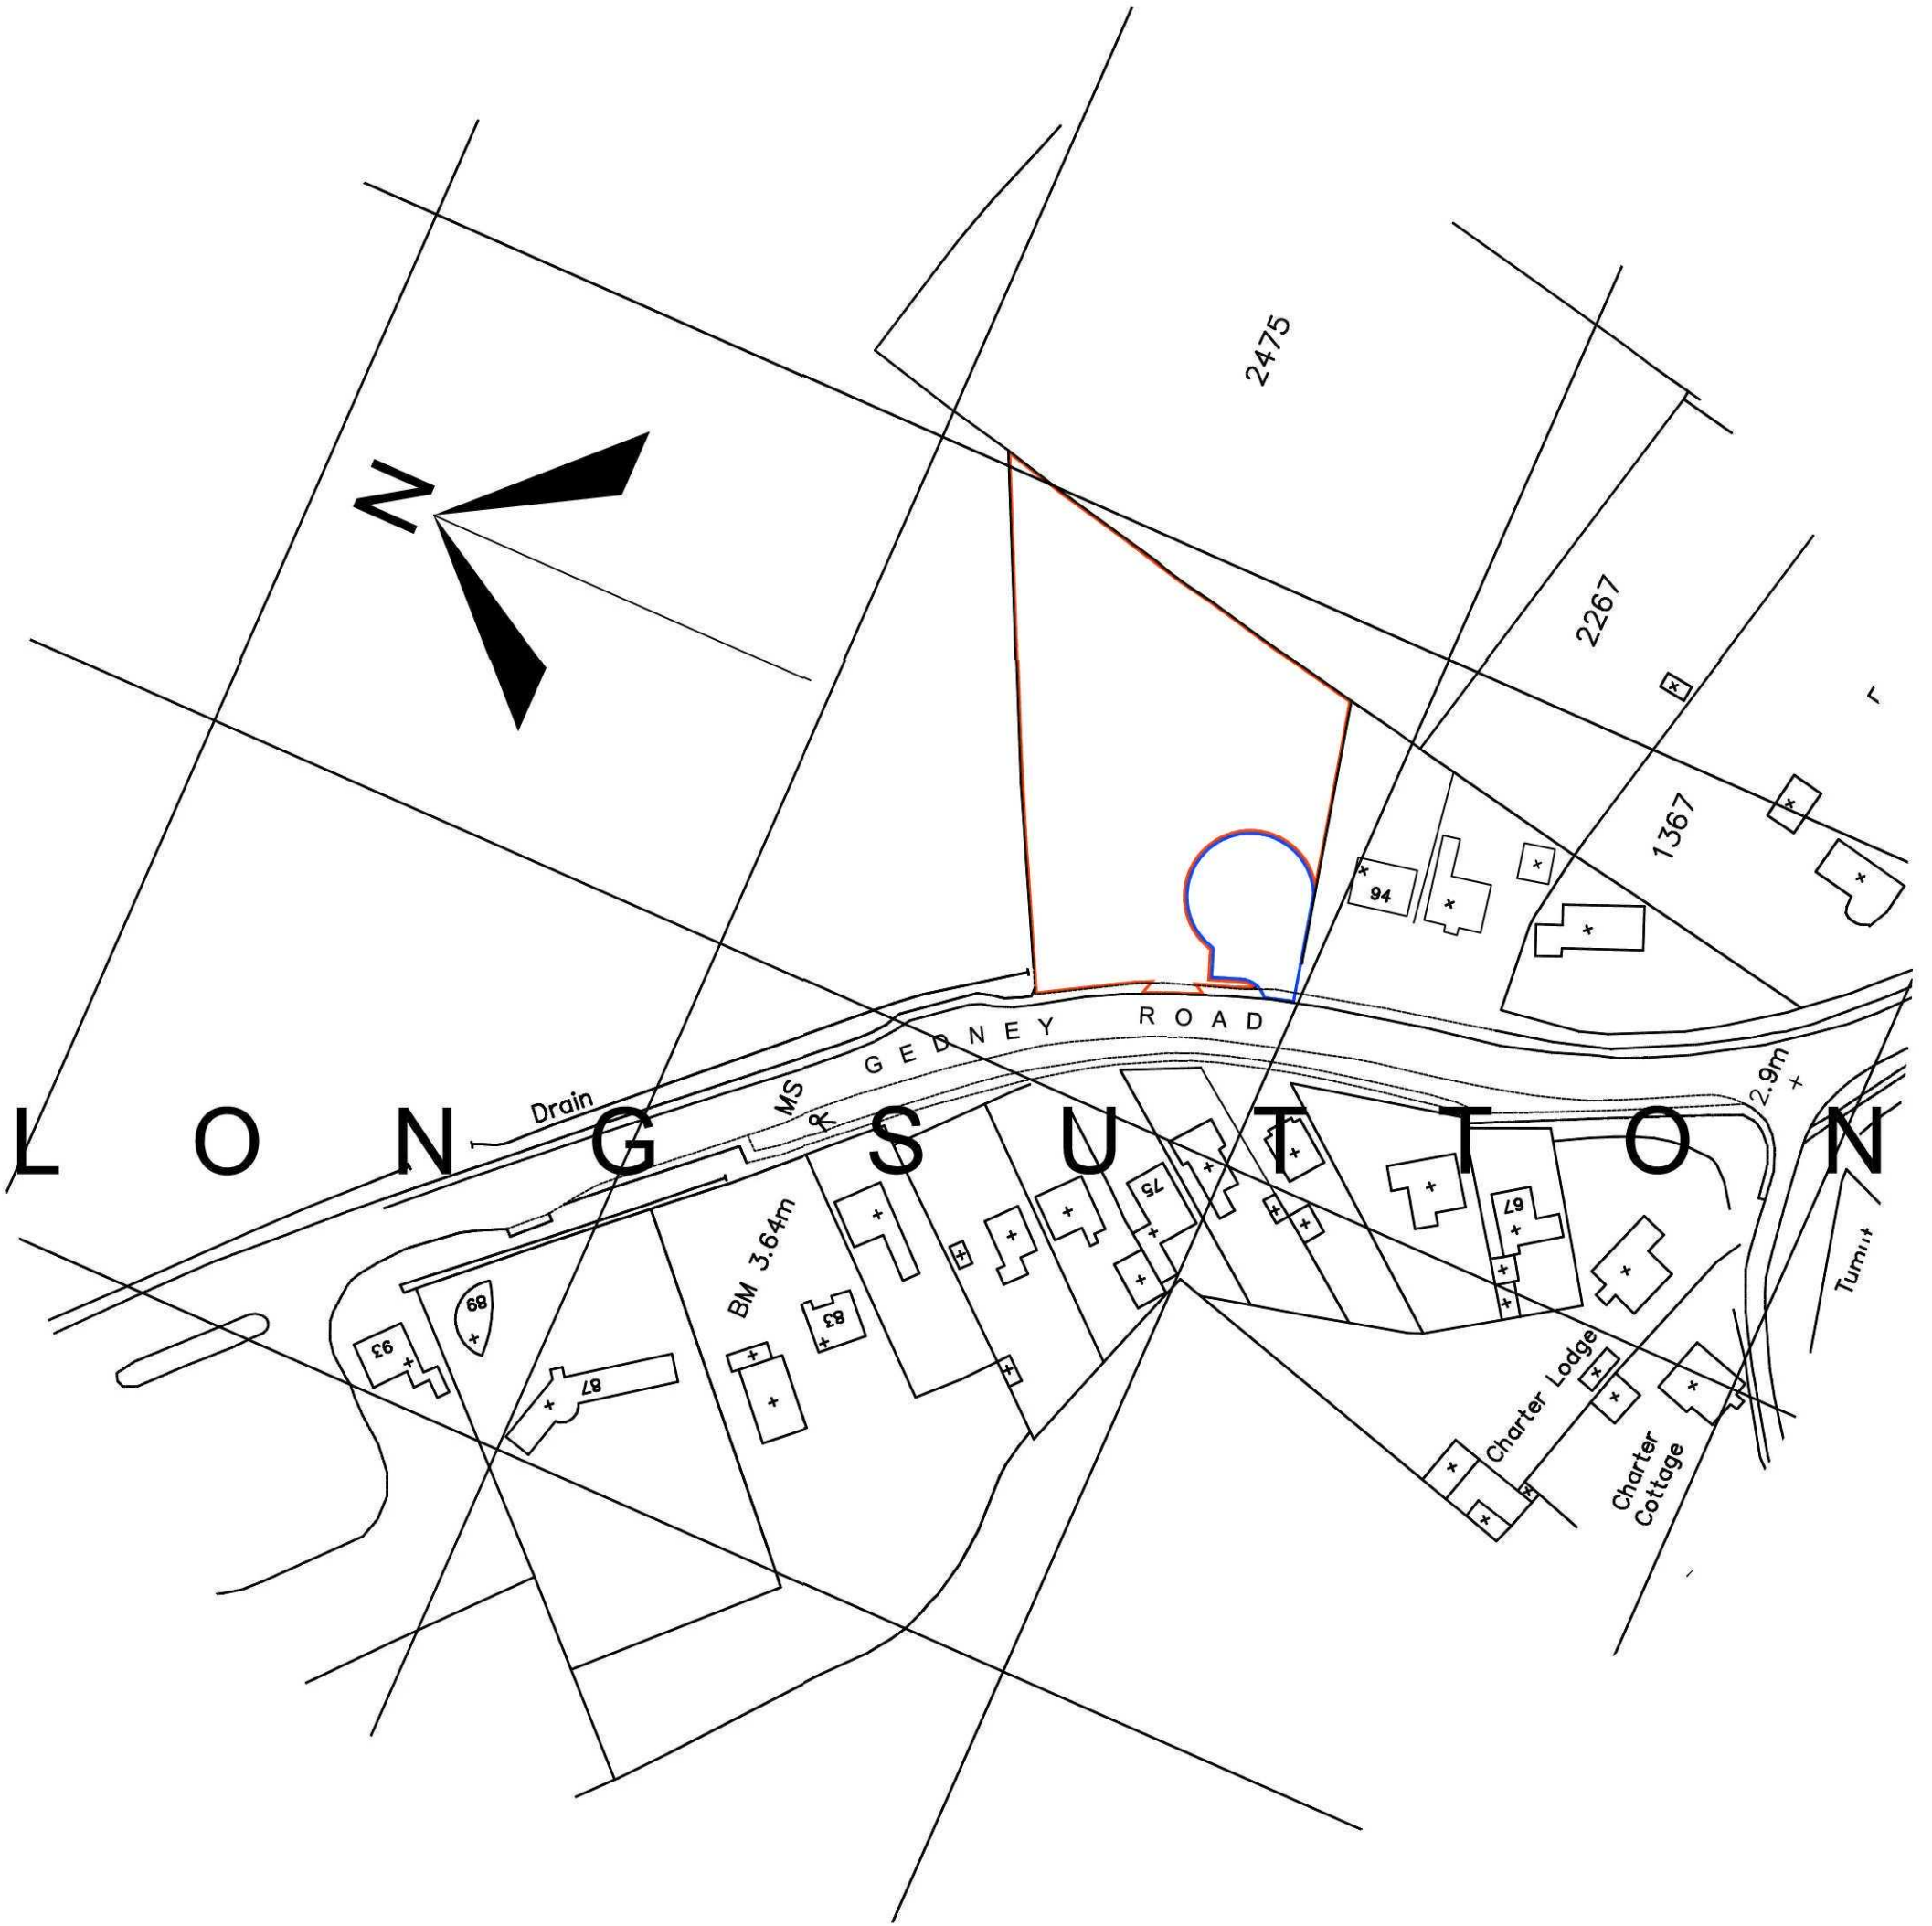

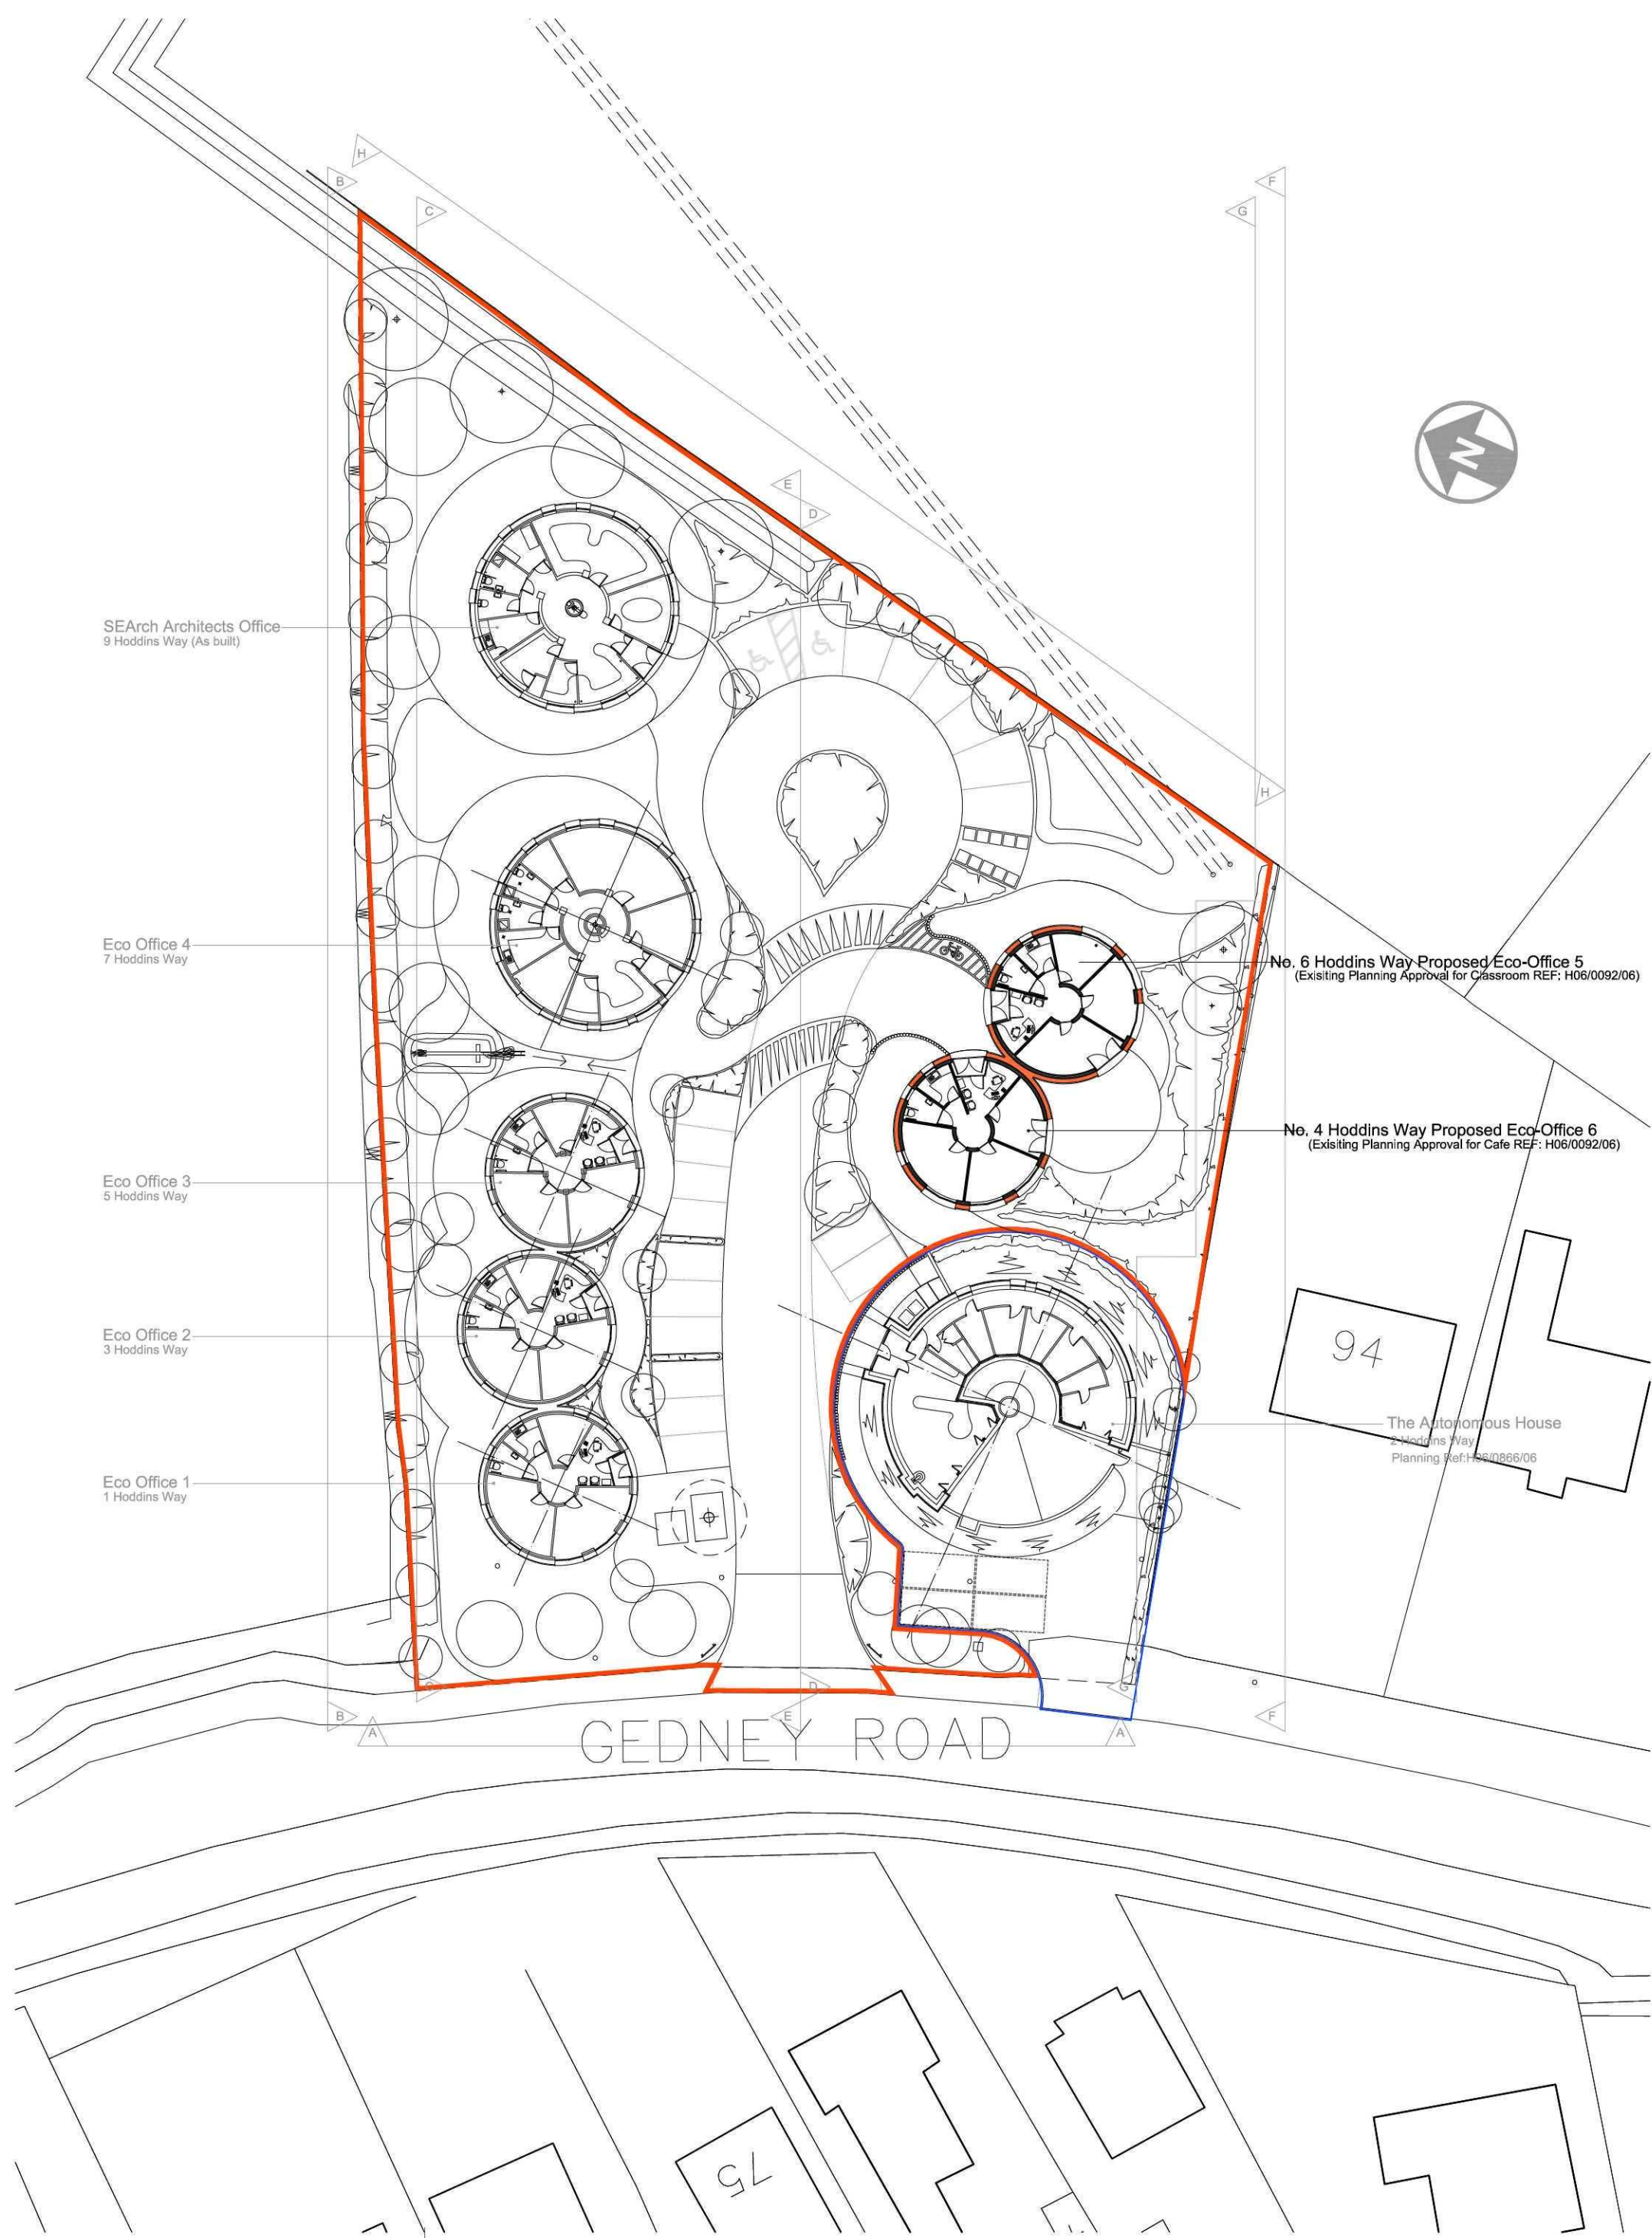

SEArch Architects Office
9 Hoddins Way (As built)

Eco Office 4
7 Hoddins Way

Eco Office 3
5 Hoddins Way

Eco Office 2
3 Hoddins Way

Eco Office 1
1 Hoddins Way


No. 6 Hoddins Way Proposed Eco-Office 5
(Existing Planning Approval for Classroom REF: H06/0092/06)

No. 4 Hoddins Way Proposed Eco-Office 6
(Existing Planning Approval for Cafe REF: H06/0092/06)


94
The Autonomous House
2 Hoddins Way
Planning Ref: H06/0866/06

GEDNEY ROAD


519.CU.02 DRAWN JR CHECKED RE DATE 23.03.2011	Site Plan DRAWING NO.	A Planning Application	13.05.11	RE	PROJECT Carbon Neutral Business Zone	SCALE 1:200 @ A1	LOCATION Hoddins Way, Long Sutton, Spalding, Lincs. PE12 9JB
					CLIENT SEArch Architects	THIS DRAWING IS THE COPYRIGHT OF THE ARCHITECT AND IS NOT TO BE REPRODUCED WITHOUT PRIOR PERMISSION. ALL DIMENSIONS AND PARTICULARS ARE TO BE CHECKED ON SITE BEFORE WORK COMMENCES. DO NOT SCALE OFF THIS DRAWING FOR CONSTRUCTION PURPOSES.	 SEARCH ARCHITECTS SUSTAINABLE ECOLOGICAL ARCHITECTURE LTD

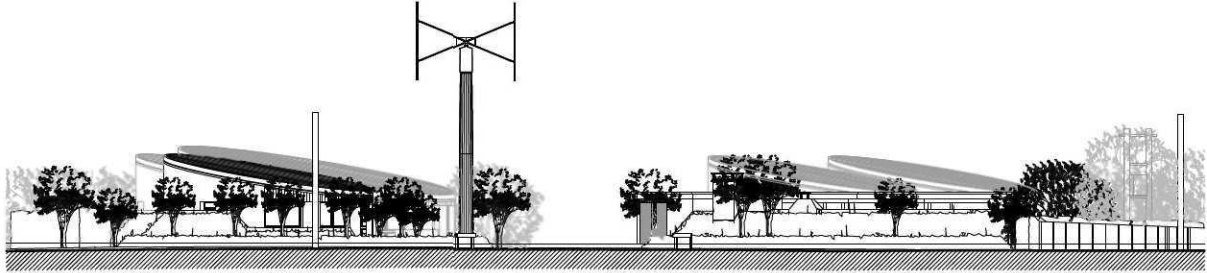


Sectional Elevation A-A

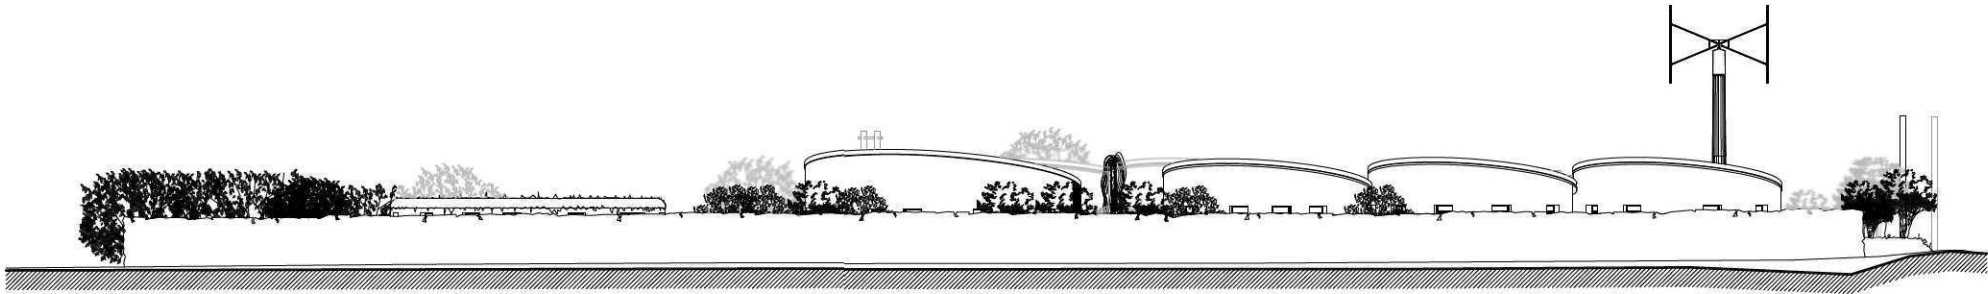


Sectional Elevation B-B

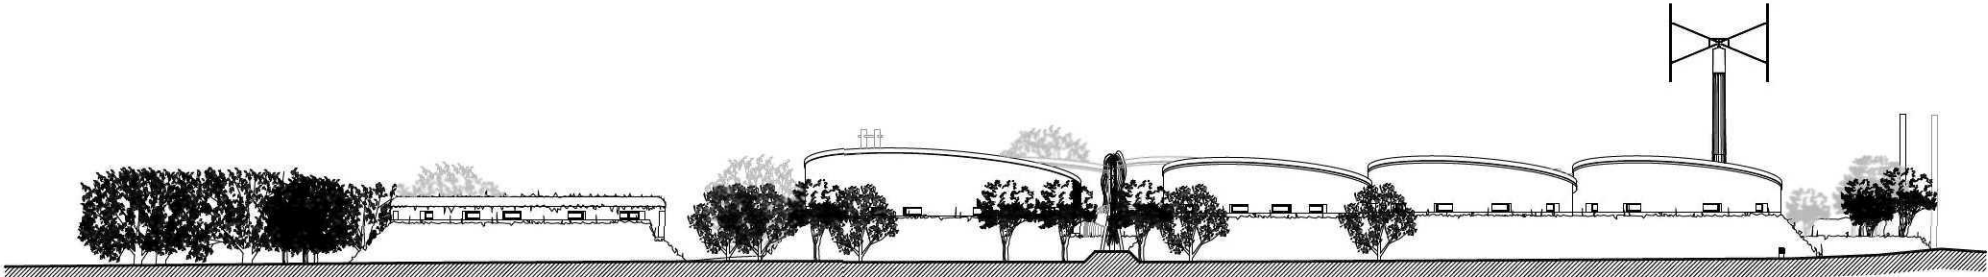


Sectional Elevation C-C

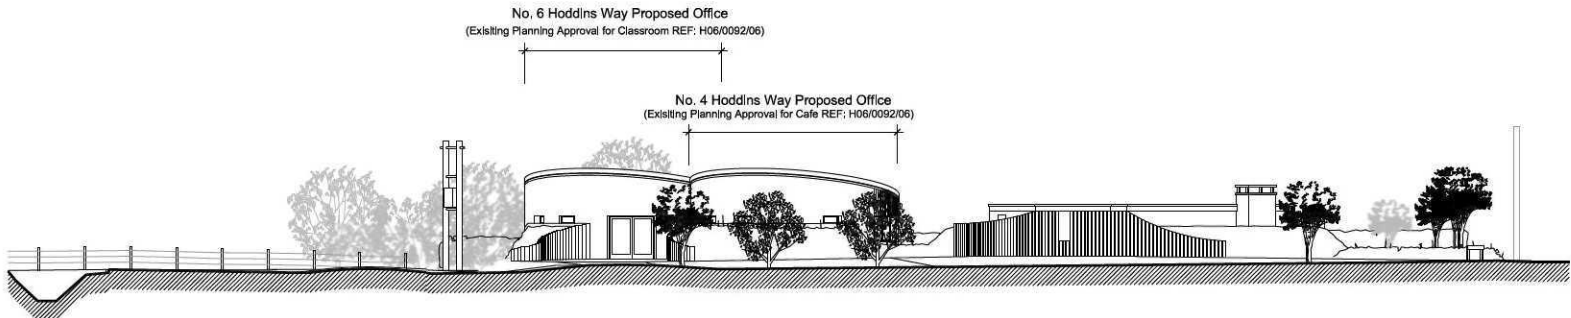

Sectional Elevation D-D

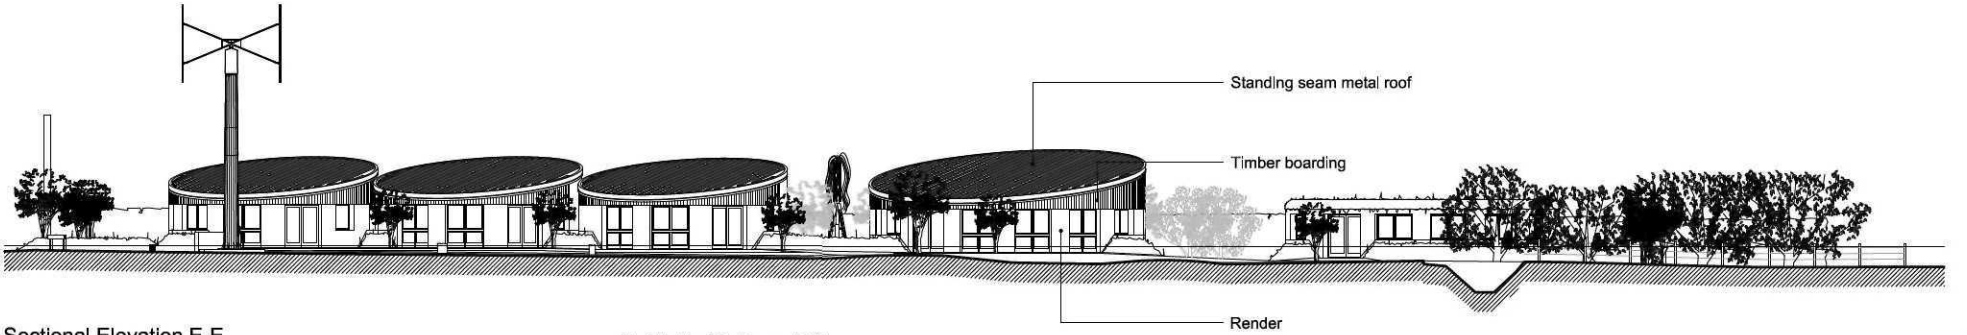


Sectional Elevation E-E

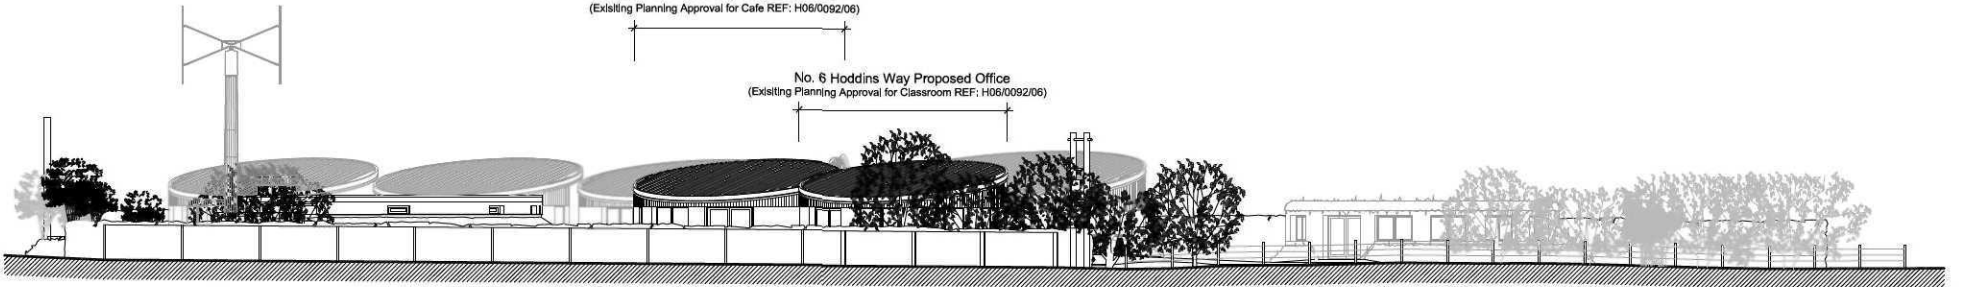

Sectional Elevation F-F



Sectional Elevation G-G

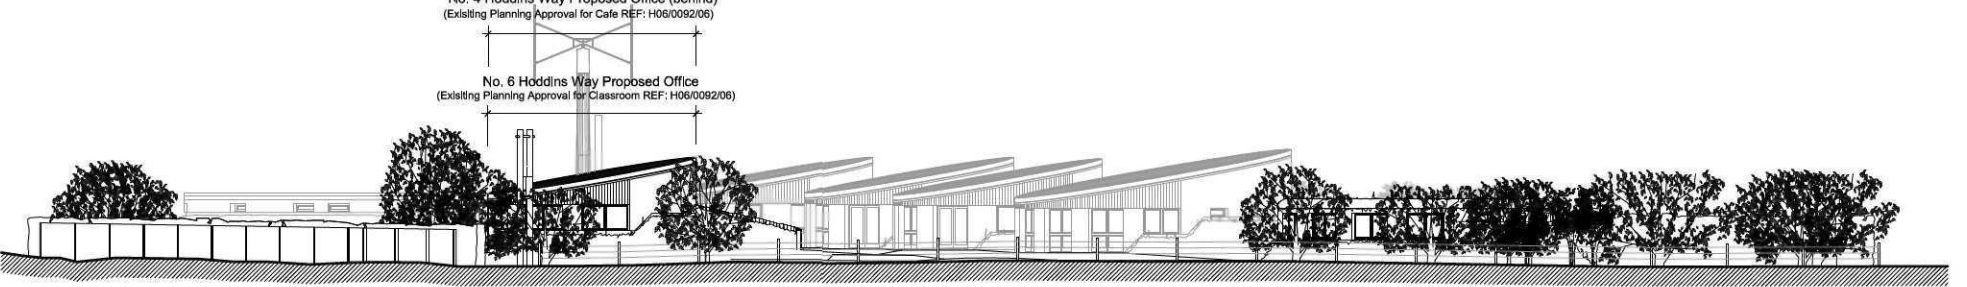

Sectional Elevation H-H