




STORAGE YARD FRONT ELEVATION

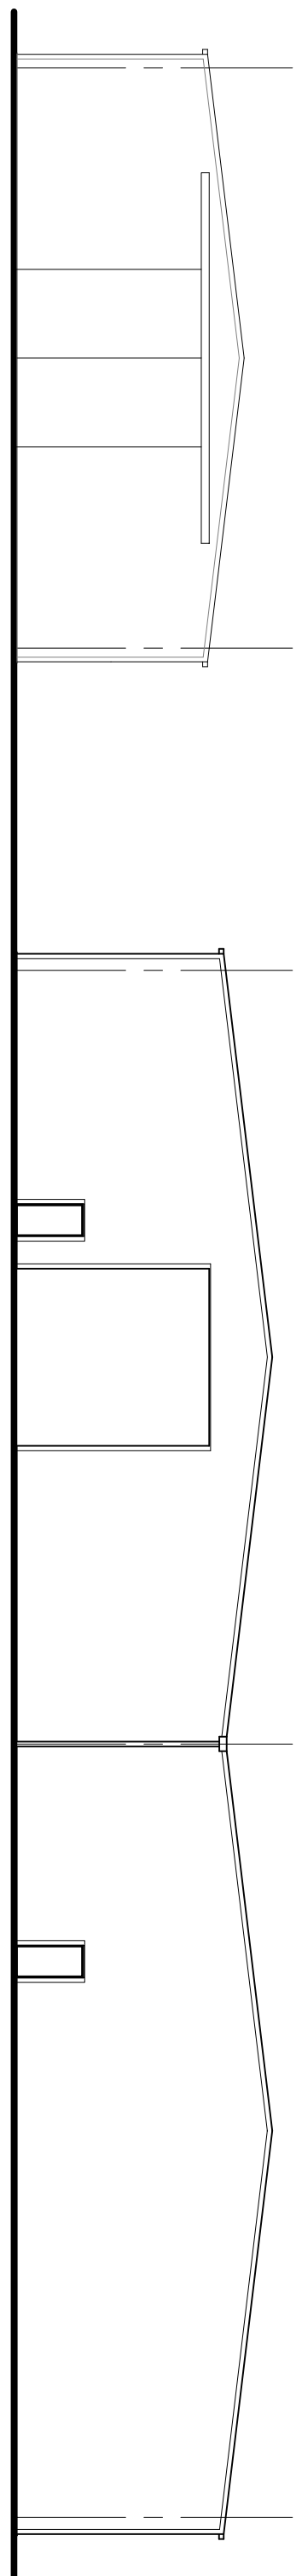


REAR ELEVATION

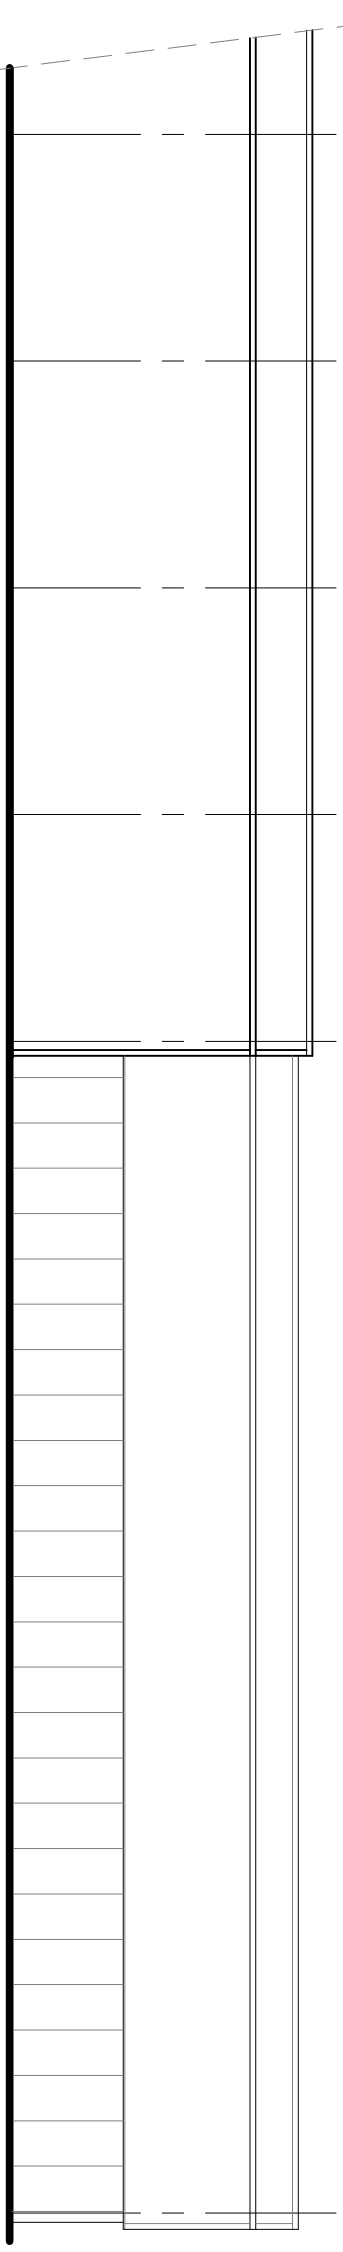


STORAGE YARD PART SIDE ELEVATION

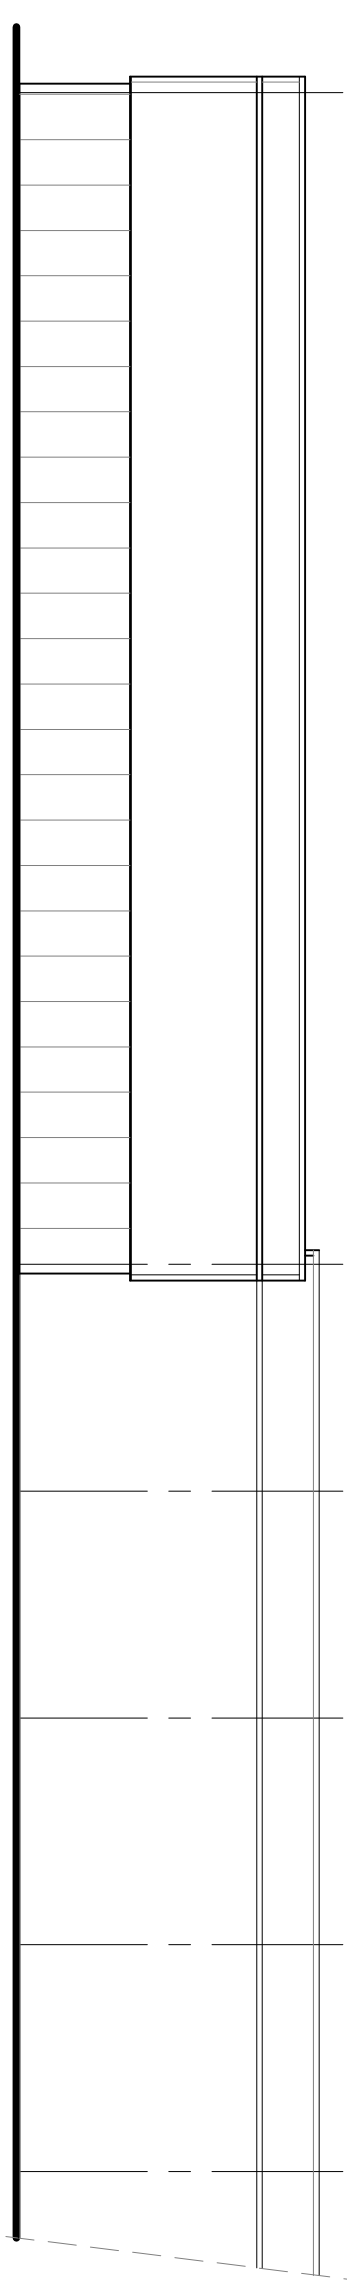


SIDE ELEVATION

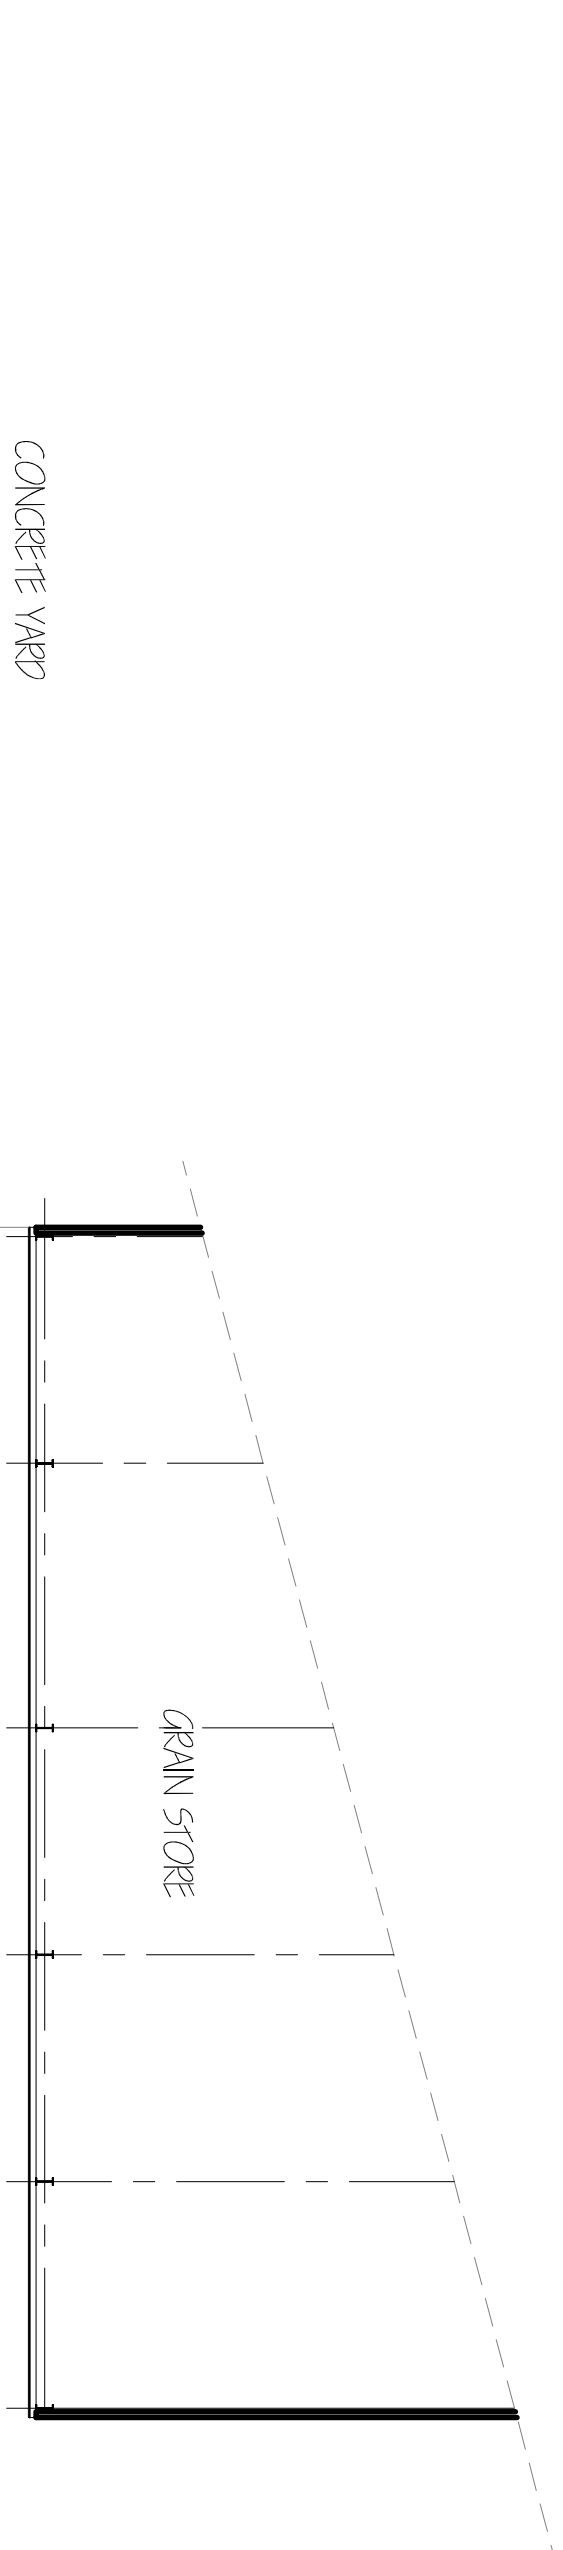

CONCRETE YARD

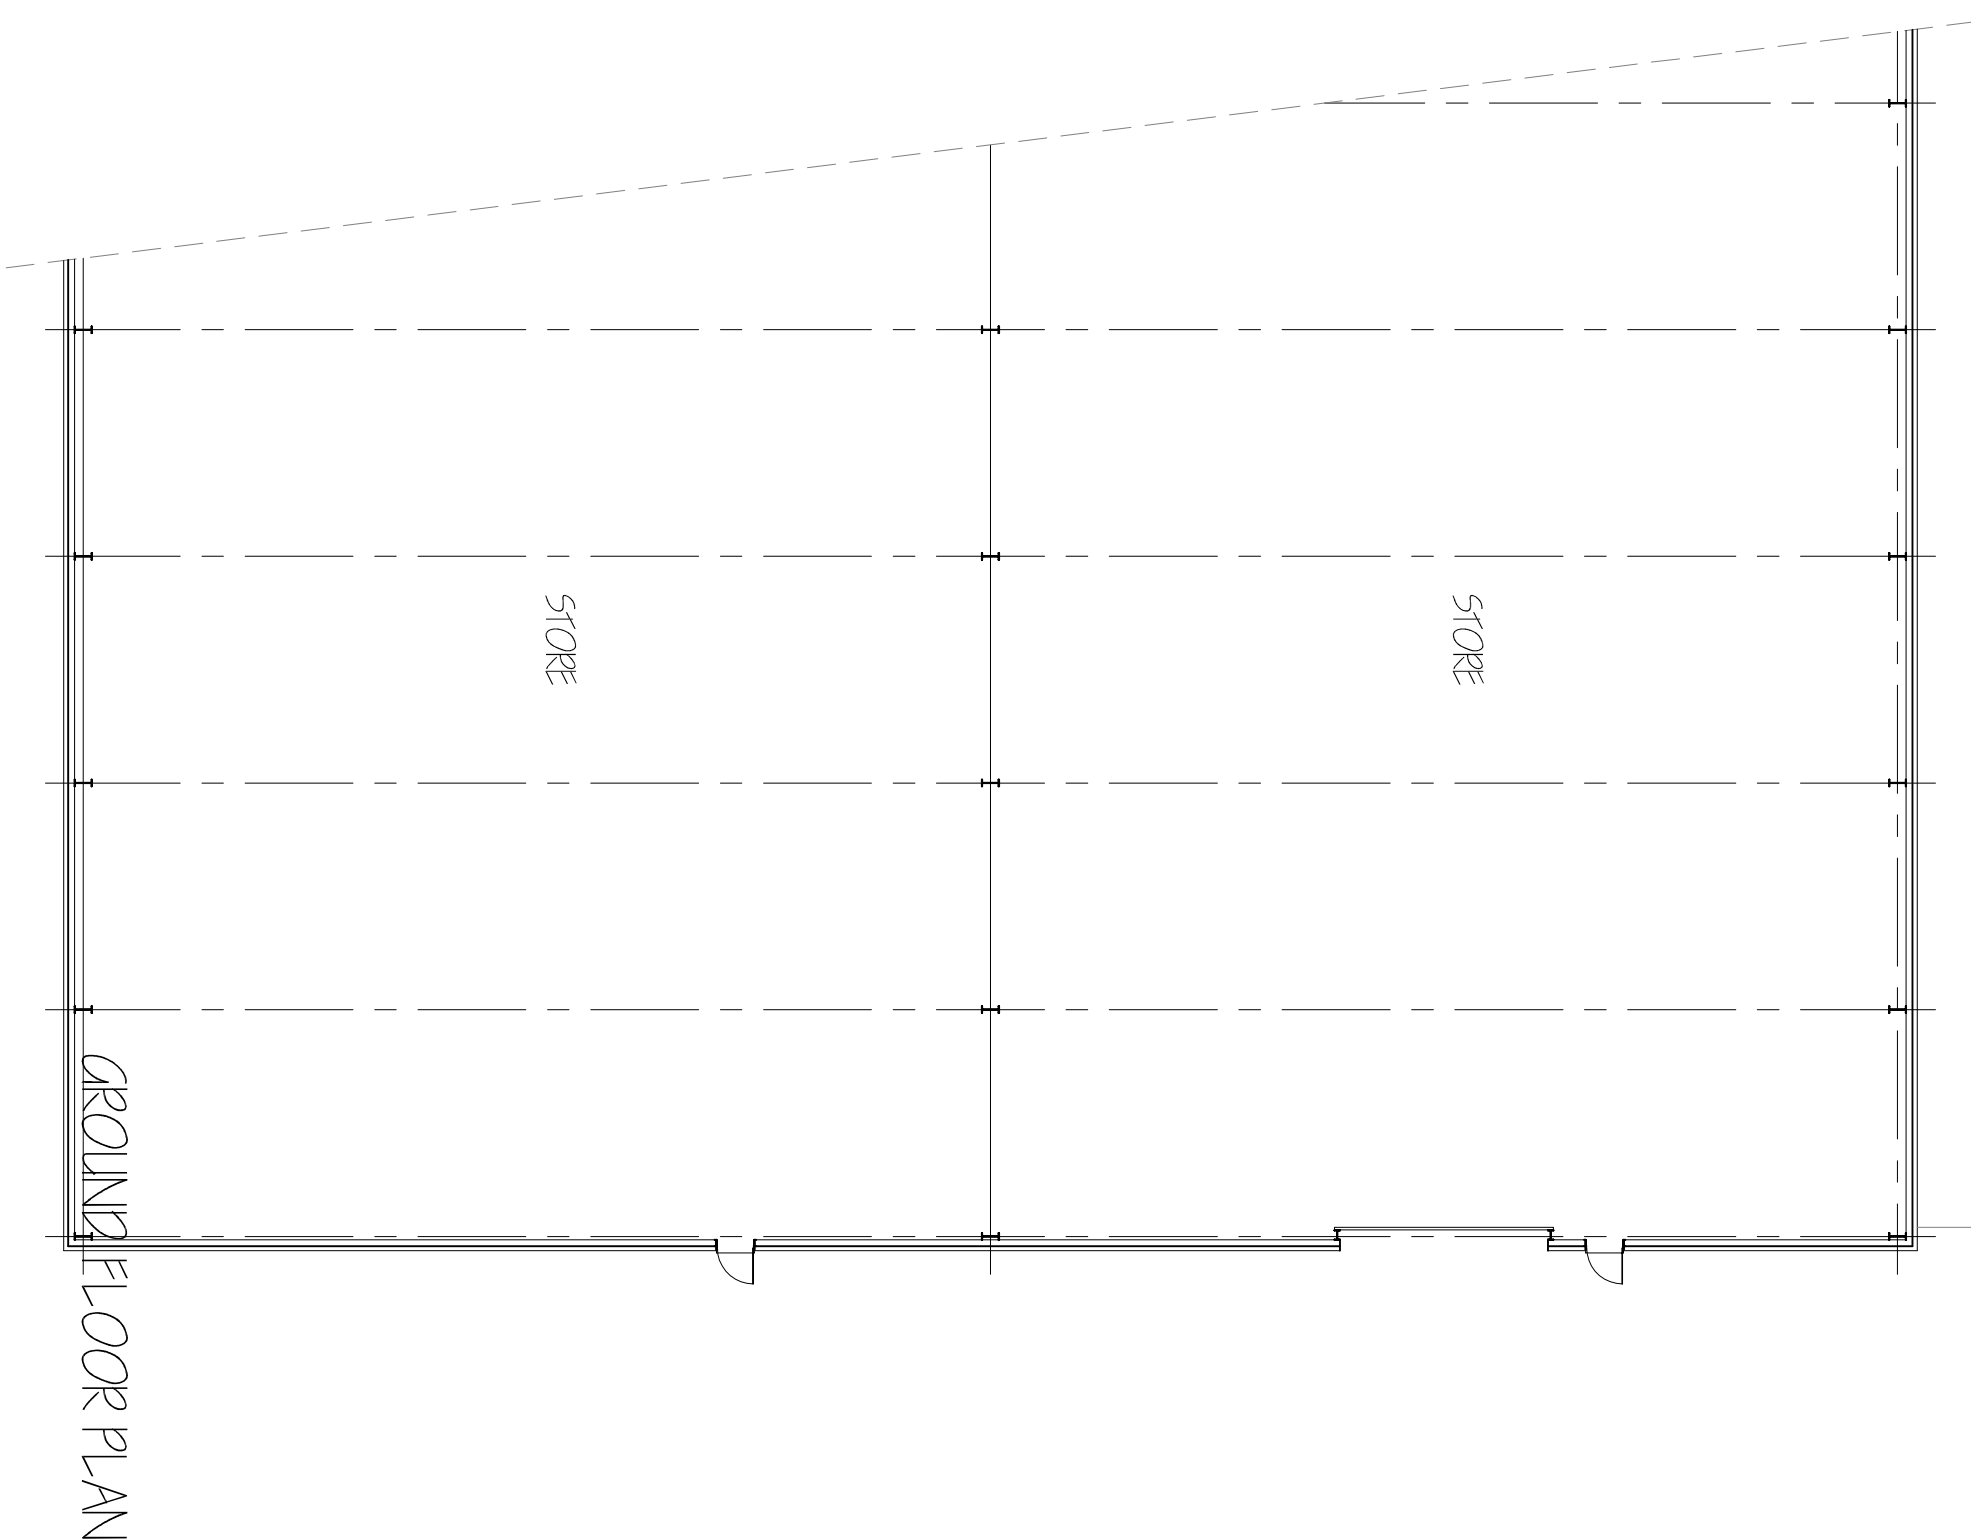

GROUND FLOOR PLAN

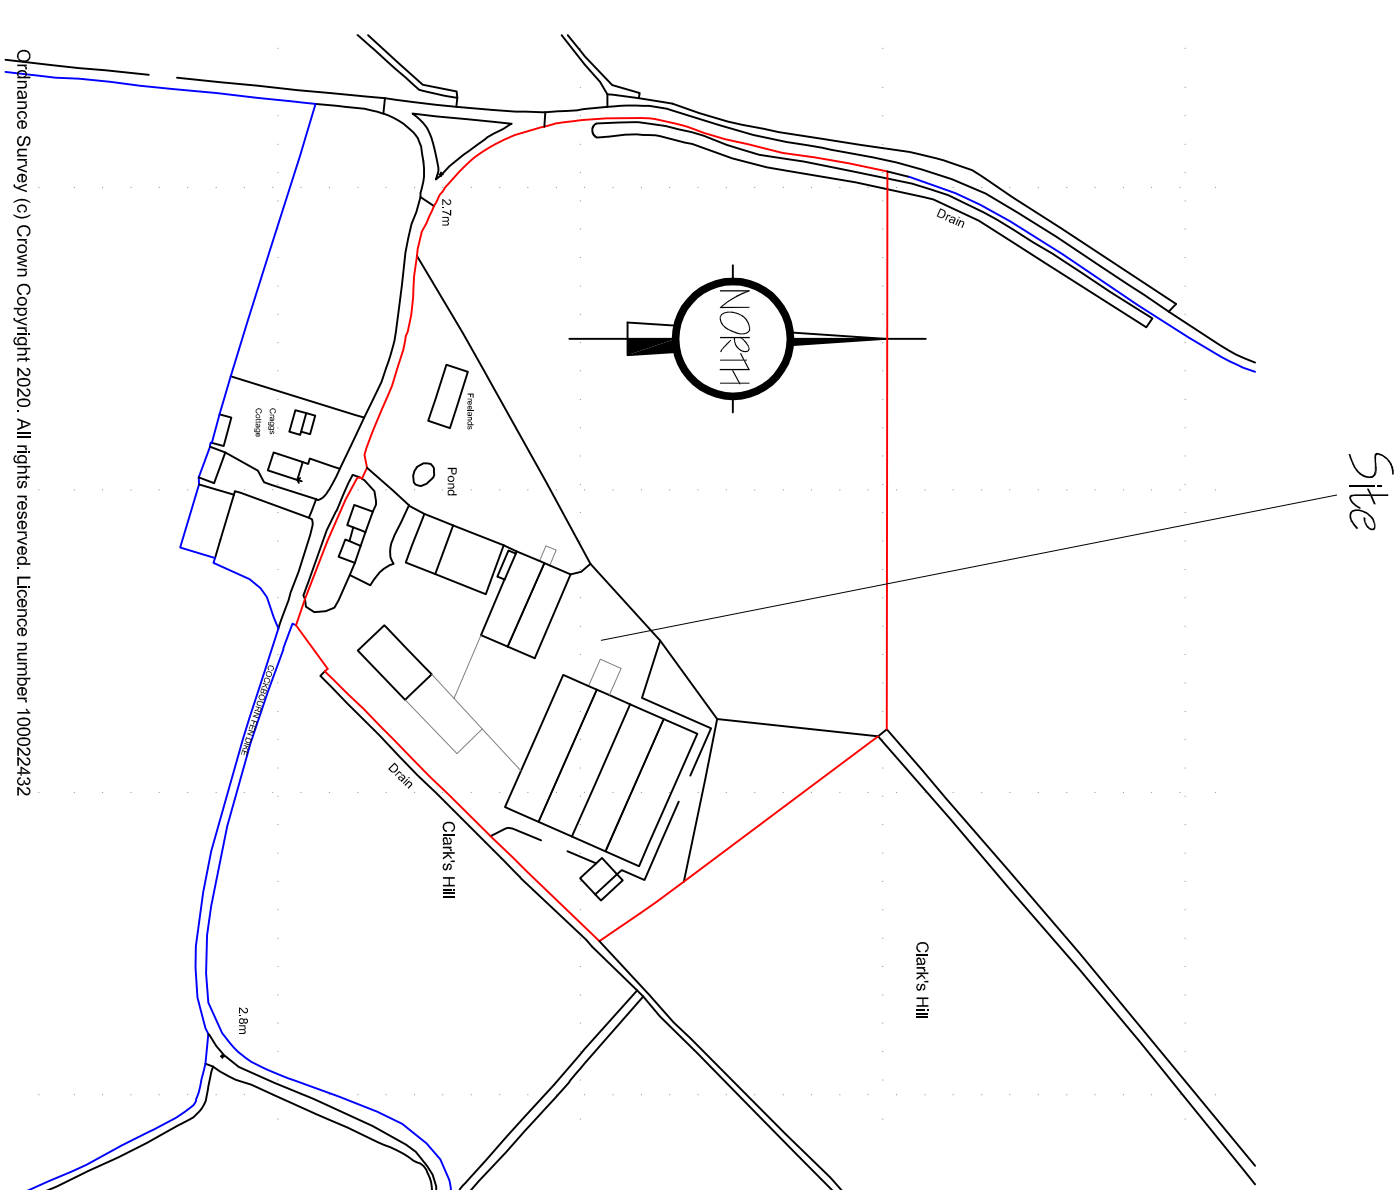LOCATION PLAN
1:2500

ref.	number	date
9	PLANNING APPLICATION	14th 2020
8	CITY AGREEMENTS	14th 2020

G. R. MERCHANT LTD.
I,ENG AMICE FWO

**ARCHITECTURAL, STRUCTURAL
AND LAND DRAINAGE
CONSULTANTS**
4 Wrights Mews
12A Park Road, Hobbach,
Spalding, Lincs. PE12 7EE
Tel 01 406 490800
Fax 01 406 425744
E-Mail: gr_merchant@btconnect.com

PROPOSED STORE EXTENSION
CLARKSHILL FARM
CLARKS HILL
SPALDING, Lincs. PE12 0DQ

ARCHIE WELLS LTD

FLOOR PLANS - EXISTING
ELEVATIONS - EXISTING
LOCATION PLAN

Job Ref.	Drawing No.
3656-20	01B

APR 2020	SLD
----------	-----

DO NOT SCALE FROM THIS DRAWING

[illegible]