

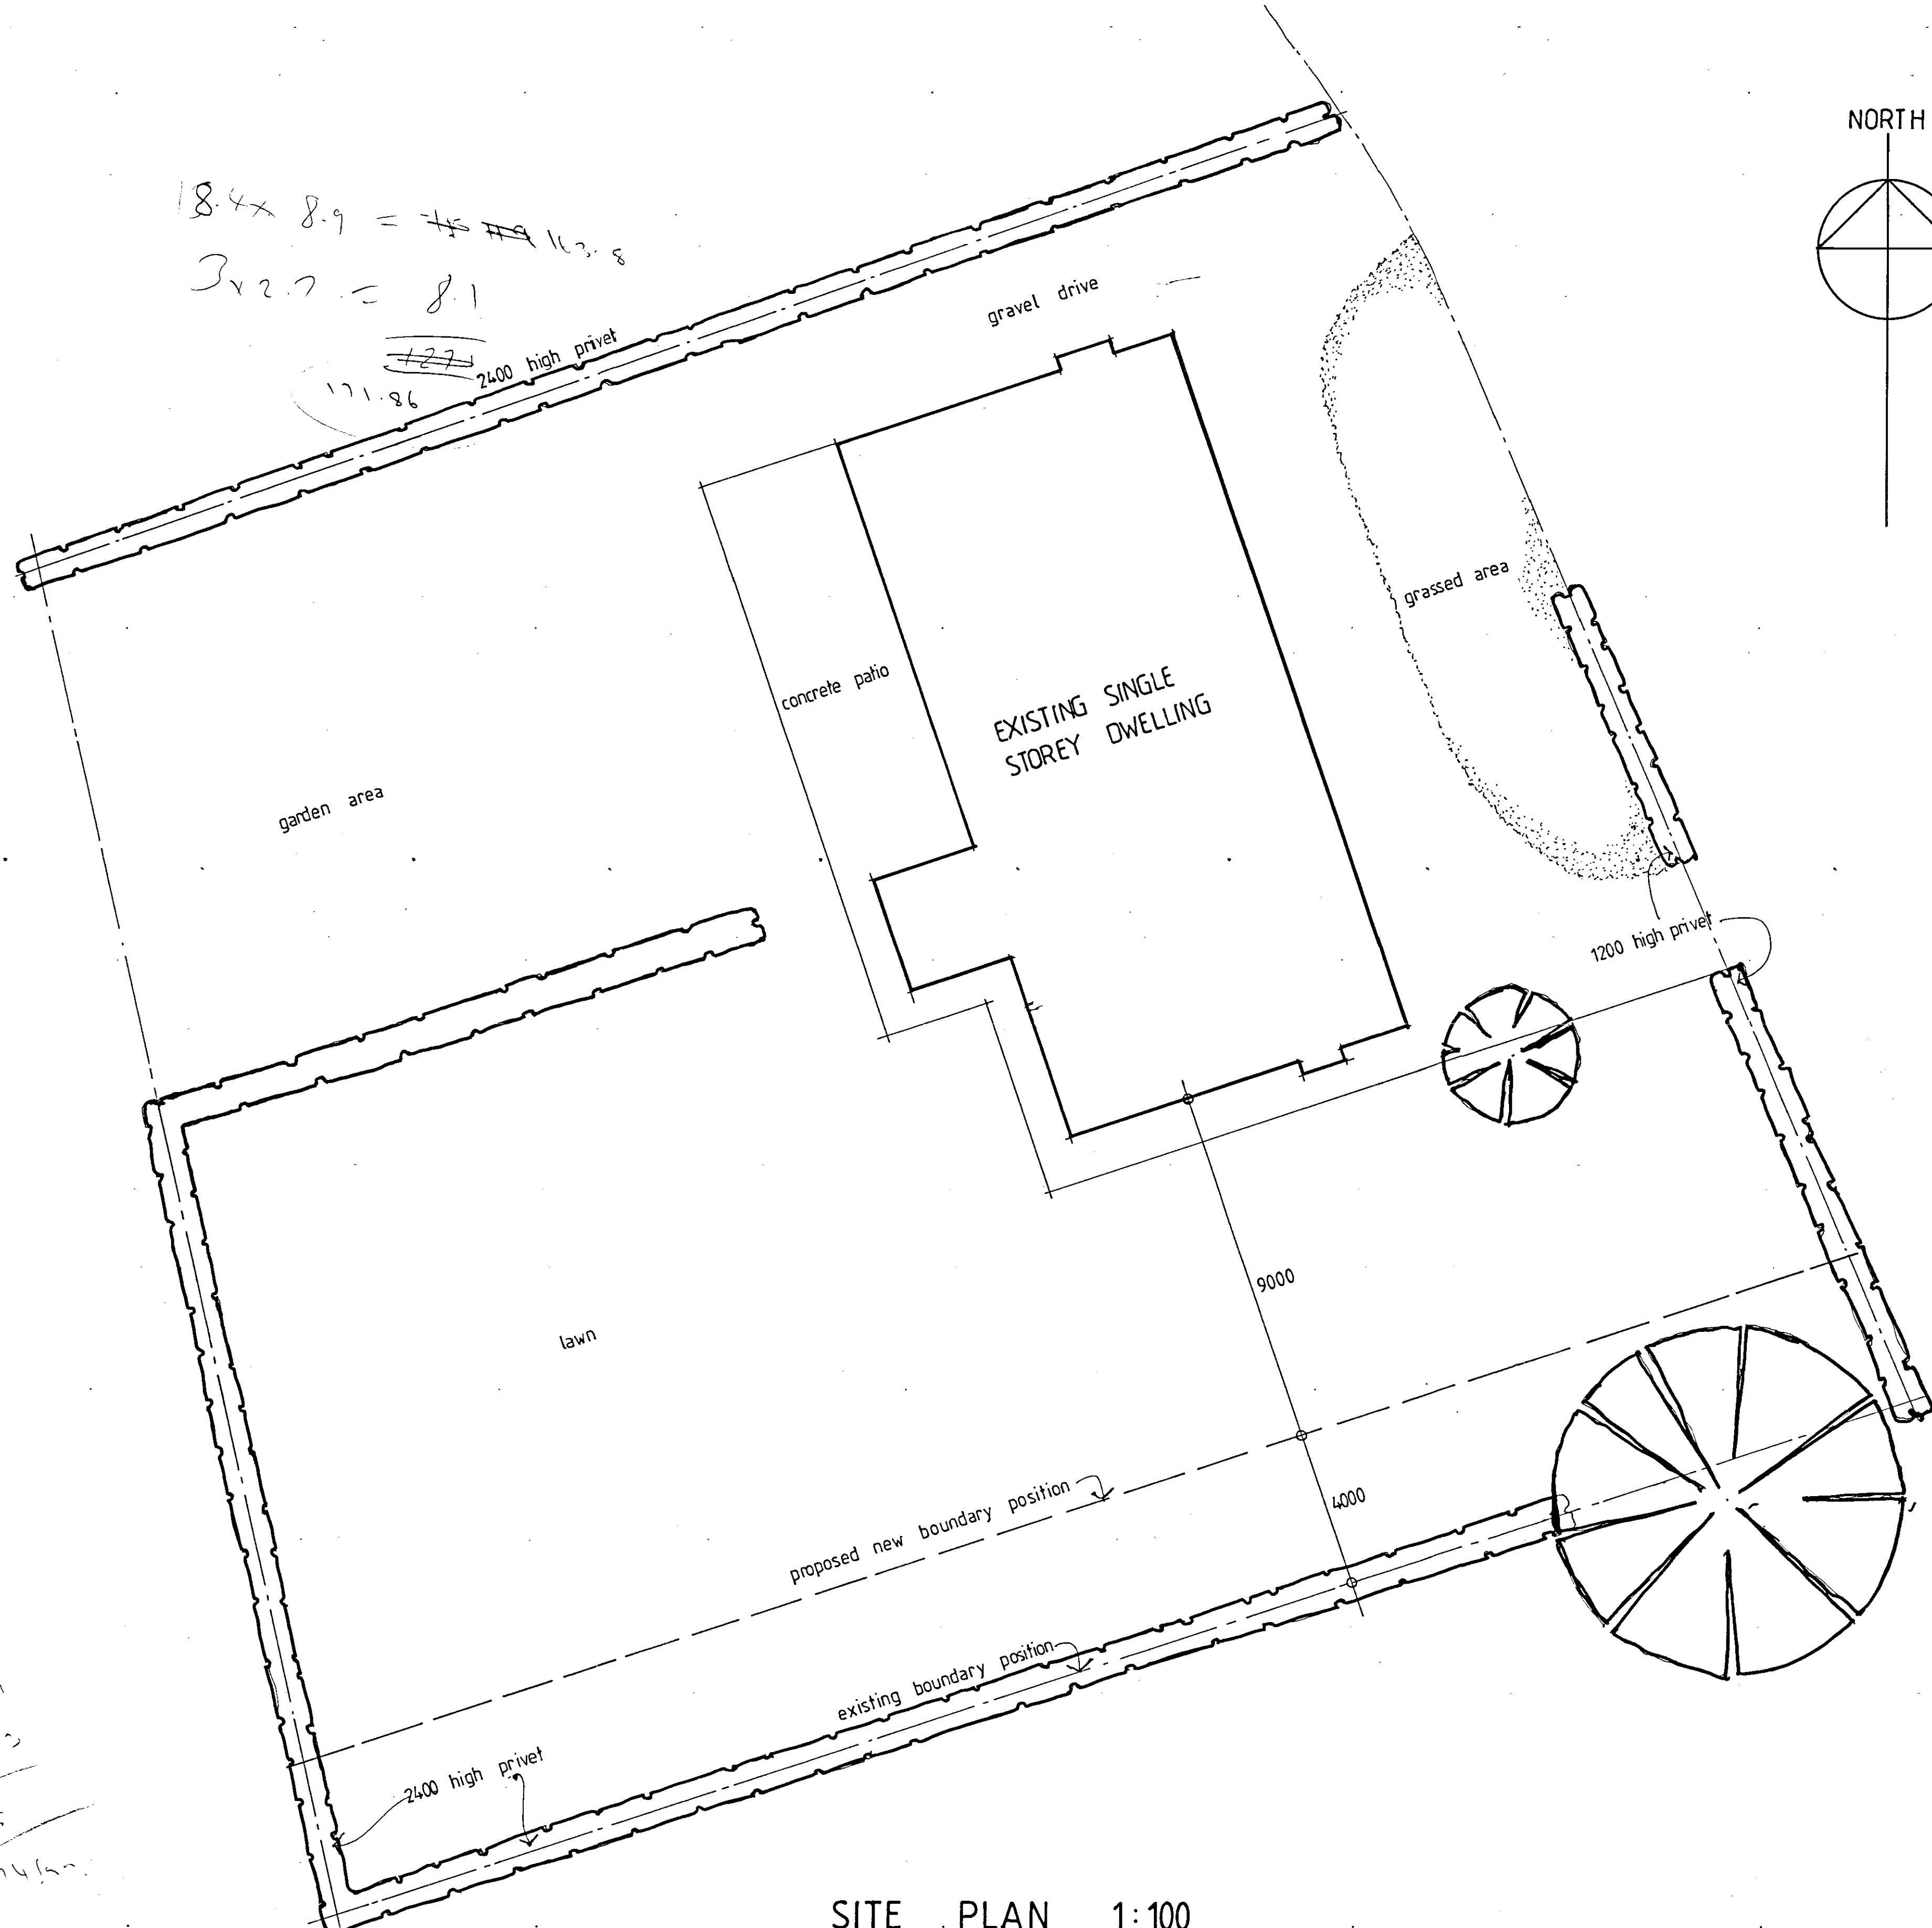


$$18.4 \times 8.9 = 163.8$$

$$3 \times 2.7 = 8.1$$

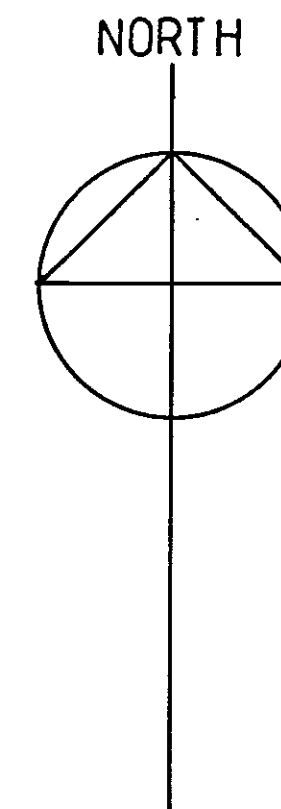

SITE PLAN 1:100

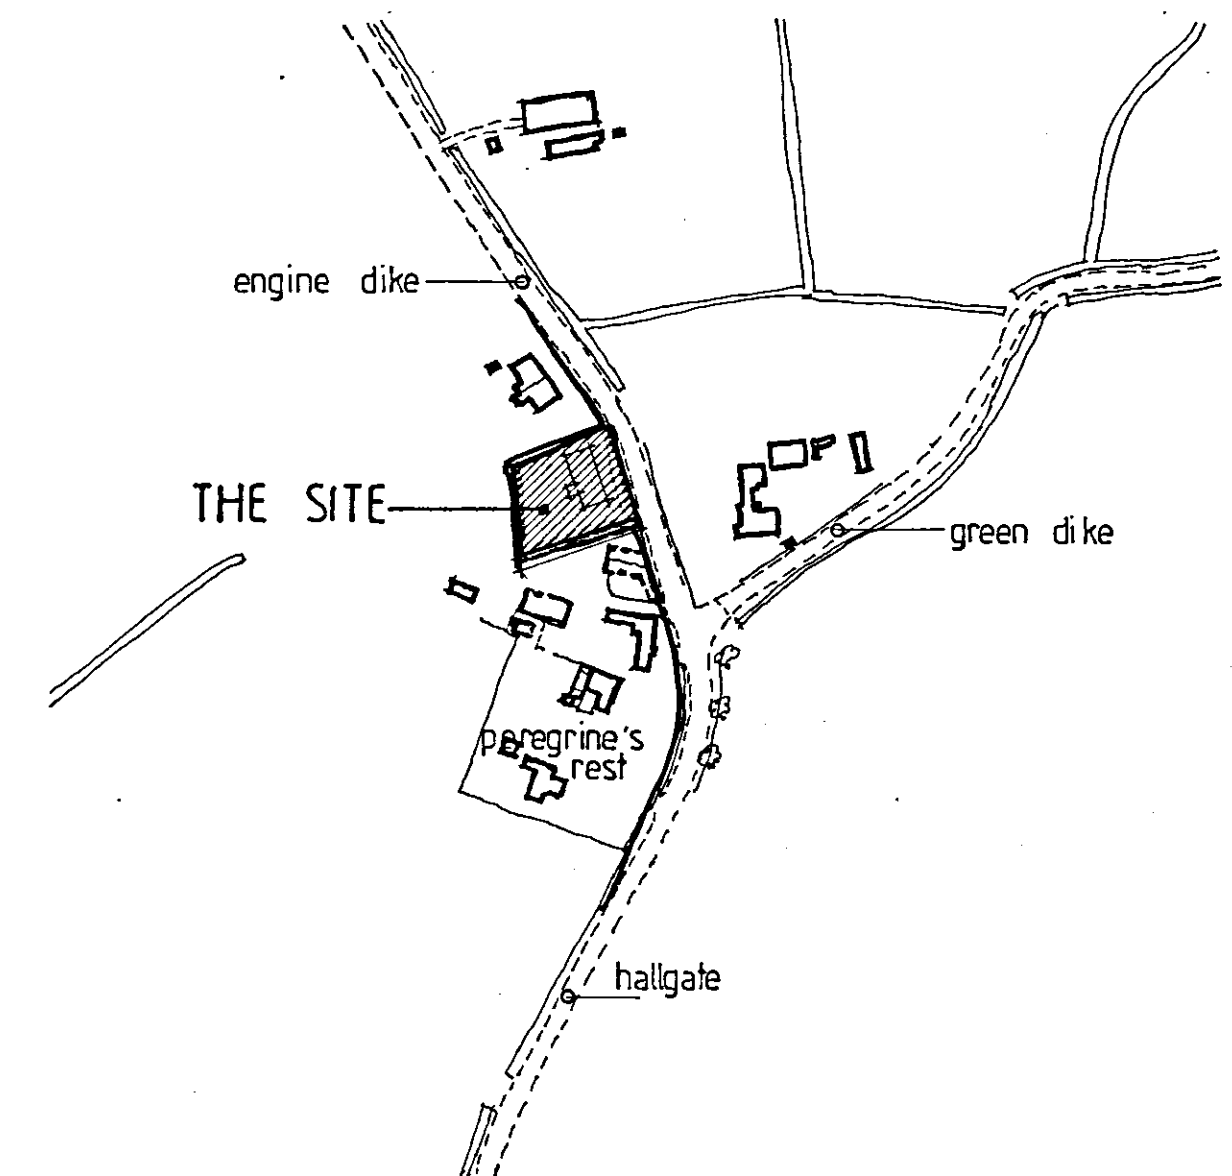

LOCATION PLAN 1:2500

DETERMINED
PLAN

EPDC
Planning & Development
29 MAR 2005
Ref: 0410105

TREVOR A CLAY R.I.B.A.
CHARTERED ARCHITECT
14 OLD FENDIKE ROAD
WESTON HILLS
SPALDING
LINCOLNSHIRE PE12 6DD

Project:
PROPOSED REPLACEMENT DWELLING
ADJACENT TO PEREGRINE'S REST
HALLGATE, GEDNEY, FOR
MESSRS I AND B CUNNINGTON

Drawing:
SITE AND LOCATION PLANS

Date: 15 March 05	Proj No: 05/161/PA
Scale: 1:100/2500	Drg. No: 001 Rev: